



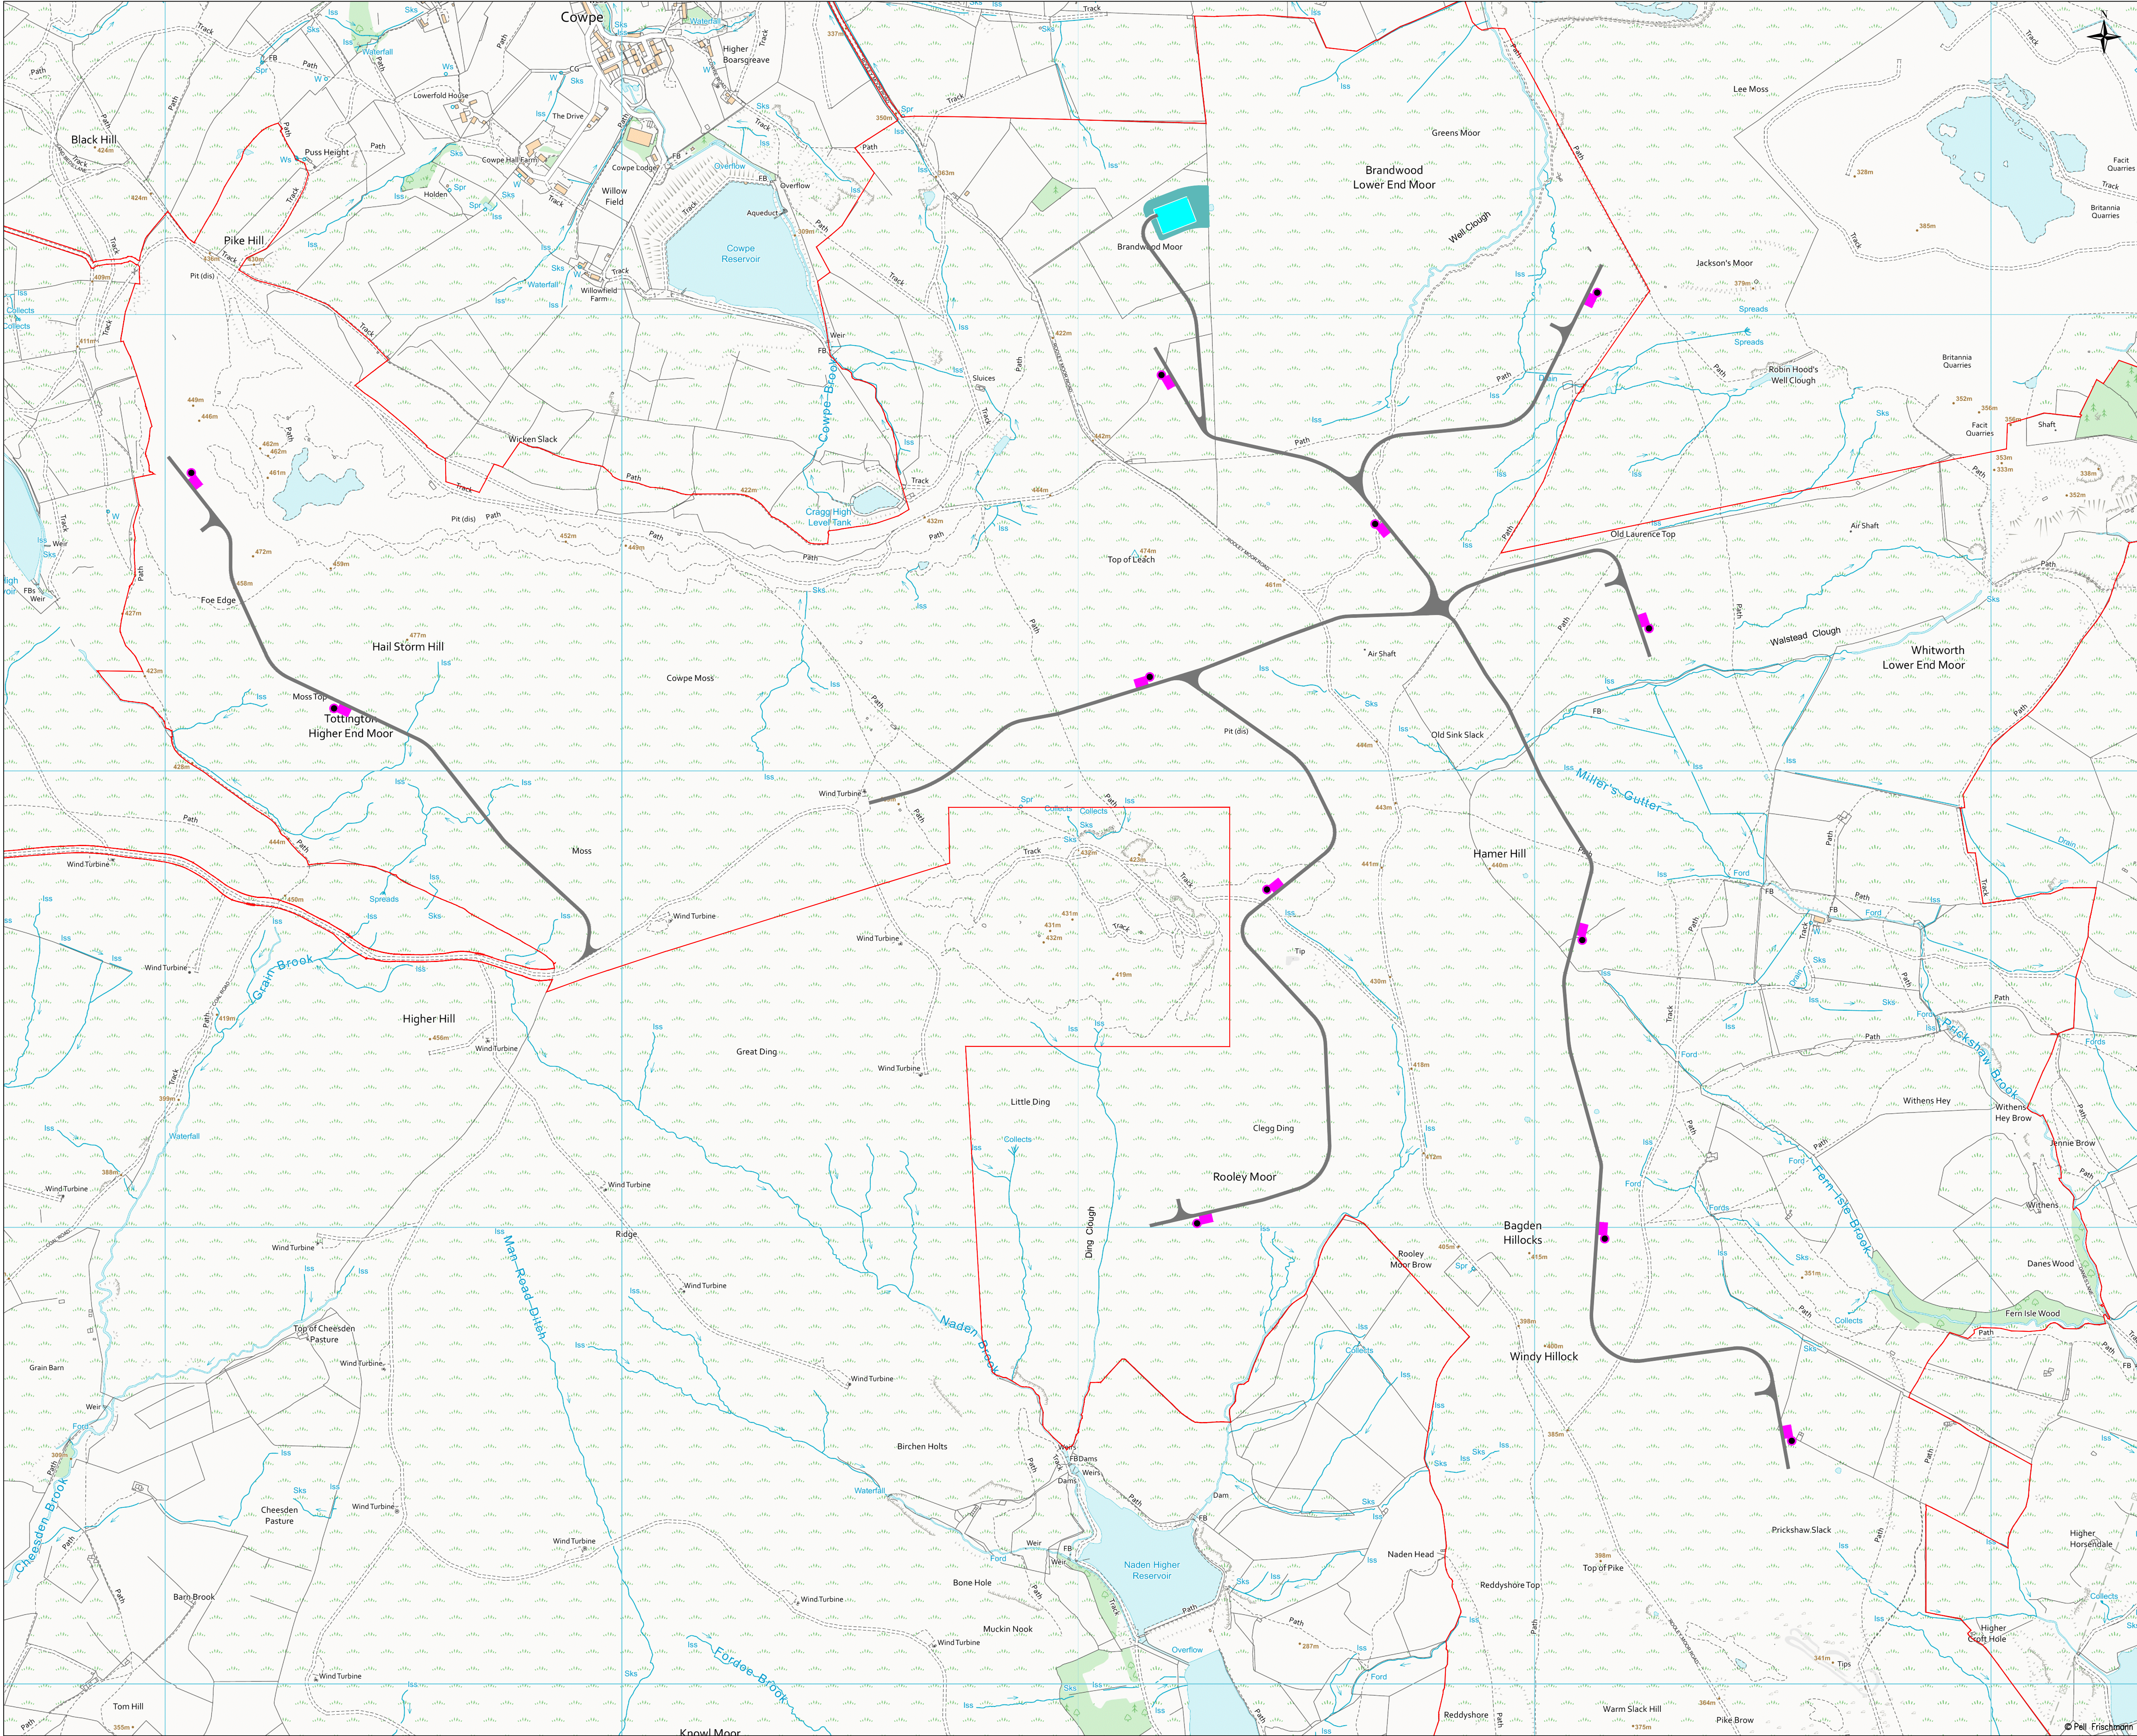

- NOTE:
1. ALL DRAWINGS ARE TO BE READ IN CONJUNCTION WITH THE SPECIFICATION FOR HIGHWAY WORKS AND THE TURBINE MANUFACTURERS STANDARDS AND ALL RELEVANT DRAWINGS WITHIN THE PROJECT DESIGN PACKAGE.
  2. ALL WORKS TO BE EXECUTED IN ACCORDANCE WITH THE DMRB, THE MANUAL OF CONTRACT DOCUMENTS FOR HIGHWAY WORKS, DESIGN MANUAL FOR ROADS AND BRIDGES, AND TRAFFIC SIGNS MANUAL.
  3. ALL DIMENSIONS ARE IN METRES UNLESS STATED OTHERWISE. ALL LEVELS ARE IN METRES AND RELATE TO ORDNANCE DATUM.
  4. DO NOT SCALE FROM ANY DRAWING. WORK TO FIGURED DIMENSIONS ONLY. ANY DISCREPANCIES IN DIMENSIONS ARE TO BE REFERRED TO THE DESIGNER BEFORE WORK IS PUT TO HAND.
  5. ALL DIMENSIONS AND LEVELS ARE TO BE CHECKED ON SITE BY THE CONTRACTOR PRIOR TO PREPARING ANY WORKING DRAWINGS OR COMMENCING ON SITE.
  6. ALL WORKS BY THE CONTRACTOR MUST BE CARRIED OUT IN SUCH A WAY THAT ALL REQUIREMENTS UNDER THE HEALTH AND SAFETY AT WORK ACT ARE SATISFIED.
  7. ALL WORKS ARE TO BE CARRIED OUT IN COMPLIANCE WITH THE REQUIREMENT OF THE STATUTORY AUTHORITIES AND CONSTRUCTION DESIGN MANAGEMENT REGULATIONS.

- KEY:
- SITE BOUNDARY
  - TURBINE LOCATIONS
  - PERMANENT TURBINE HARDSTANDING
  - TRACK
  - SUBSTATION
  - WOODLAND RESTORATION AREA

 

**Pell Frischmann**  
93 GEORGE STREET, EDINBURGH, EH2 3ES  
Tel: +44 (0)131 240 1270  
Email: pfedinburgh@pellfrischmann.com  
www.pellfrischmann.com

**CUBICO UK DEVELOPMENT (WIND 1) LIMITED**

**SCOUT MOOR II WIND FARM**

**INFRASTRUCTURE LAYOUT  
OPERATIONAL PHASE**

|             | Name | Date       | Scale          | 1:7500 @ A1                  |
|-------------|------|------------|----------------|------------------------------|
| Designed    | CN   | 06.05.2026 | File           | 260506 Scout Moor Site Plans |
| Checked     | SM   | 06.05.2026 | Drawing Status | PLANNING                     |
| Drawing No. | SK04 |            |                | Revision<br>P5               |