


LEGEND

- Proposed Natural Stone Flag Paving**
Product: Yorkstone/Gritstone
- Proposed Block Paving Driveway**
Product: to contrast for main access.
- Existing House Outline**
Dashed outline to highlight original footprint.
- Proposed EcoCell (Or similar approved)**
no-dig cellular confinement system filled with gravel, which avoids invasive excavation and allows for drainage while distributing weight to protect the tree roots
- Proposed EcoCell (Or similar approved)**
no-dig cellular confinement system filled with gravel, which avoids invasive excavation and allows for drainage while distributing weight to protect the tree roots
- Existing Wildflower Meadow**
To remain as existing with limited low maintenance planting.
- Proposed Parking Space**
Dashed outline to highlight individual spaces.
- Proposed Natural Stone Steps**
Material type to match paving
Riser, Gritstone walling blocks to match house
- Existing Boundary Dry Stone Wall**
Action: Repair where necessary using reclaimed walling
- Proposed Boundary Dry Stone Wall**
Note: To match existing character and height
- Existing Fence Retained**
Note: Existing made good where required
- New Post and Rail Fence**
Note: See elevation for more info
- New Drop Kerb**
- Proposed Bin Storage**
Note: grey-lidded wheeled bin for general waste, a recycling box, and food caddies. to CMBC req.
- Proposed Bat roosting / Bird Nesting**
L.A. approved bat boxes and bird nesting features.
- Existing Tree Retained**
- Proposed Screen Planting**
- Proposed Orchard Tree**
- Proposed Low Maintenance Planting**
Indigenous planting
- Proposed Structure Hedge**
Hedge to boundary to provide screening.
Hedge set back of existing boundary wall.
- Proposed Amenity Lawn**
- Proposed Pond**

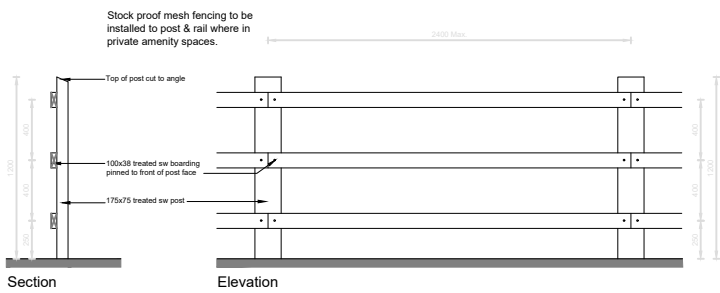

FENCE ELEVATION

SCALE 1:50 @ A2

Notes:
Contractor to check dimensions and notify any discrepancies or errors to MDA Architects Limited immediately.
Work to figured dimensions only. Do not scale. © All Rights Reserved.
This drawing where applicable must be read in conjunction with other relevant specifications and drawings

Health and Safety Note:
The details on this drawing have been prepared on the assumption that a competent contractor will be carrying out the works. If the contractor(s) considers that there is insufficient Health and Safety information on this drawing, this should immediately be brought to the attention of the designer.



SITE LAYOUT

SCALE 1:250 @ A2

C Layout updated to include adjacent property 10/06/26
B Layout updated in line with tree survey 06/05/26
A Floor plans amended to client brief (garage) 04/09/25

rev	description	date

FOR COMMENT

MORETON DEAKIN ASSOCIATES
architecture

the turret
valley road
hebdon bridge
west Yorkshire
HX7 7BZ
tel: +44(0) 1422 844762
fax: +44(0) 1422 845758
email: info@mdaarchitects.co.uk

client

CHORLTON

project
180 WARDLE ROAD
ROCHDALE
OL12 9JD

description -
SITE LAYOUT

scale	drawn by	authorised by
1:250 @ A2	GRT	SMD
project no	date drawn	
4140	Aug 2025	
drawing no	rev	
100	C	