




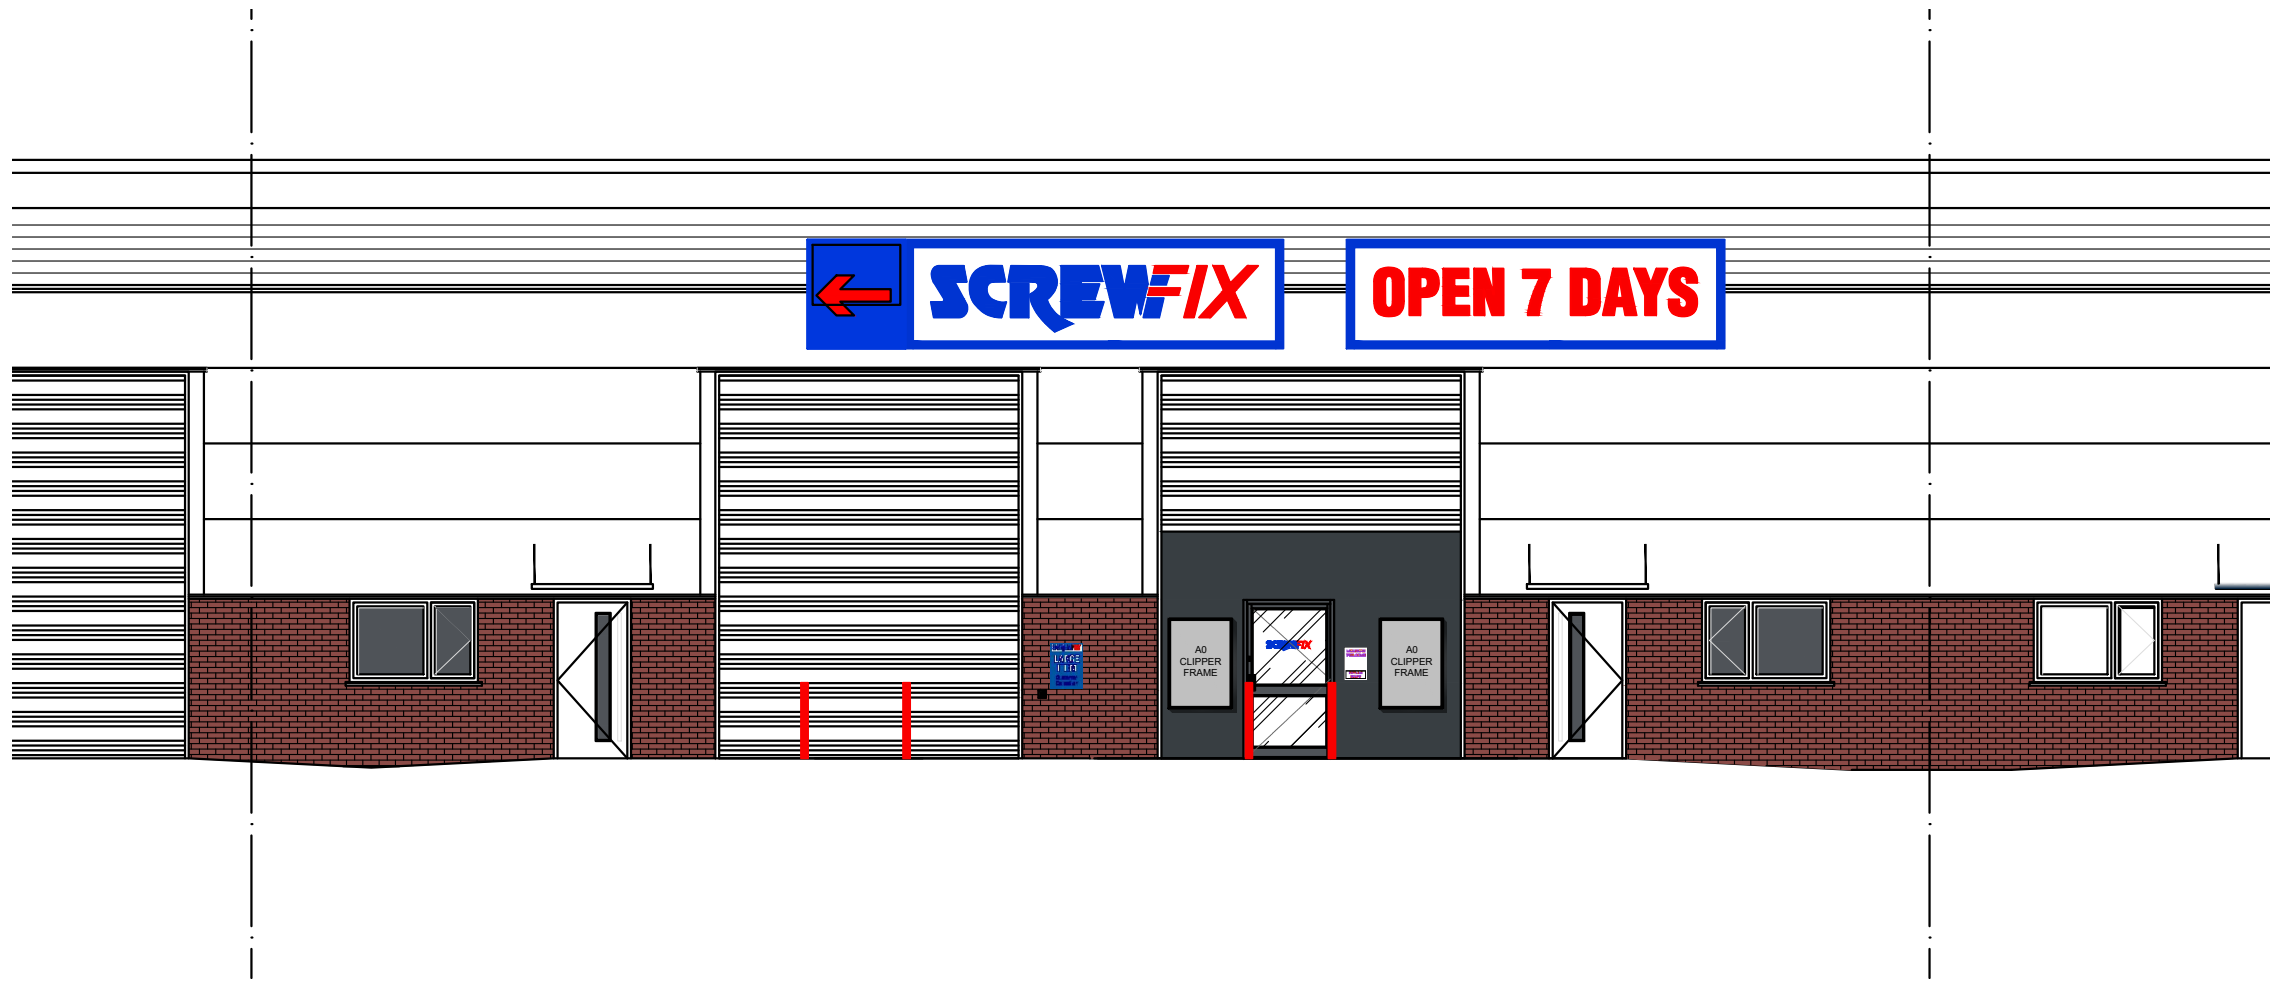

EXISTING FRONT ELEVATION '1'
SCALE 1:100
Scale bar @ 1:100

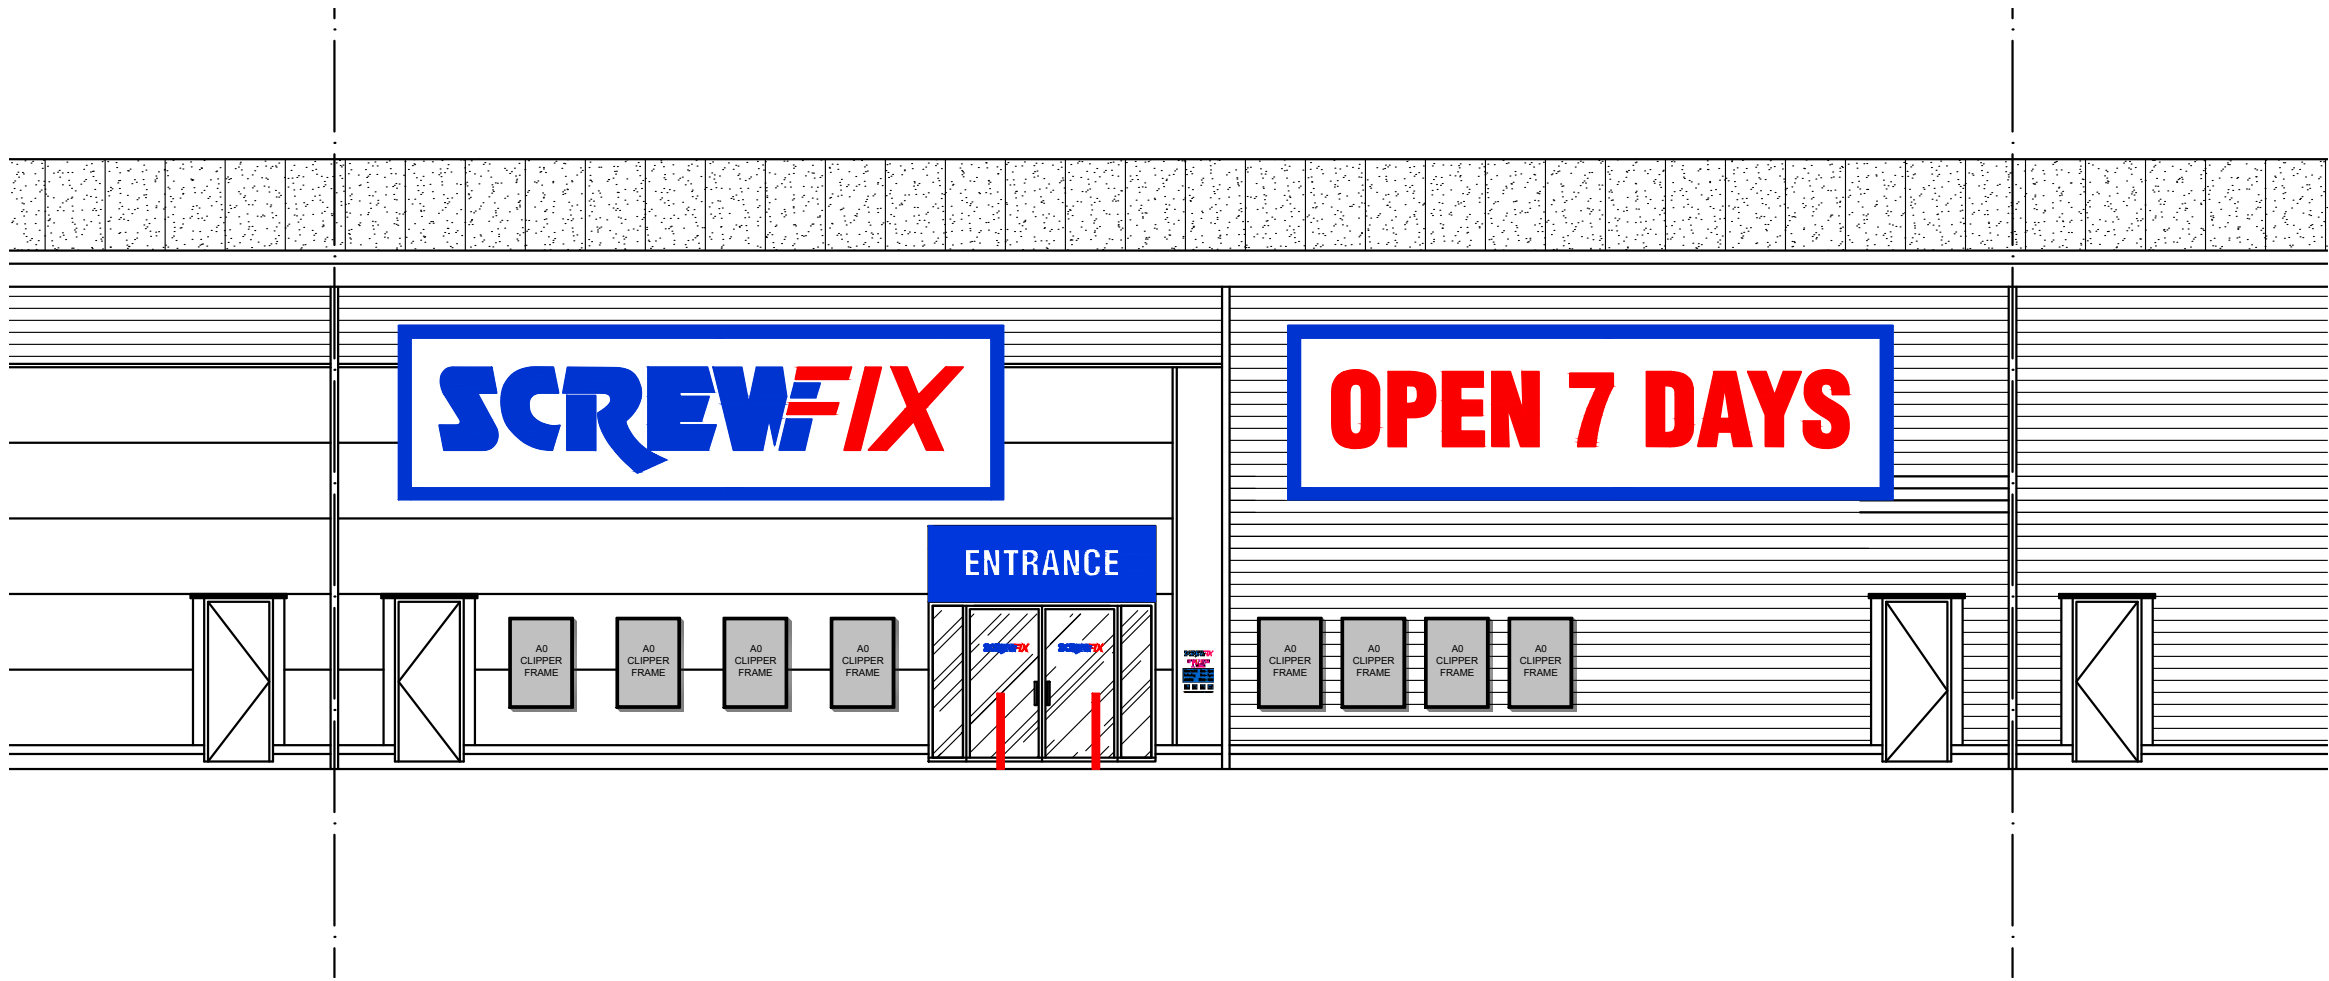

EXISTING REAR ELEVATION '2'
SCALE 1:100
Scale bar @ 1:100

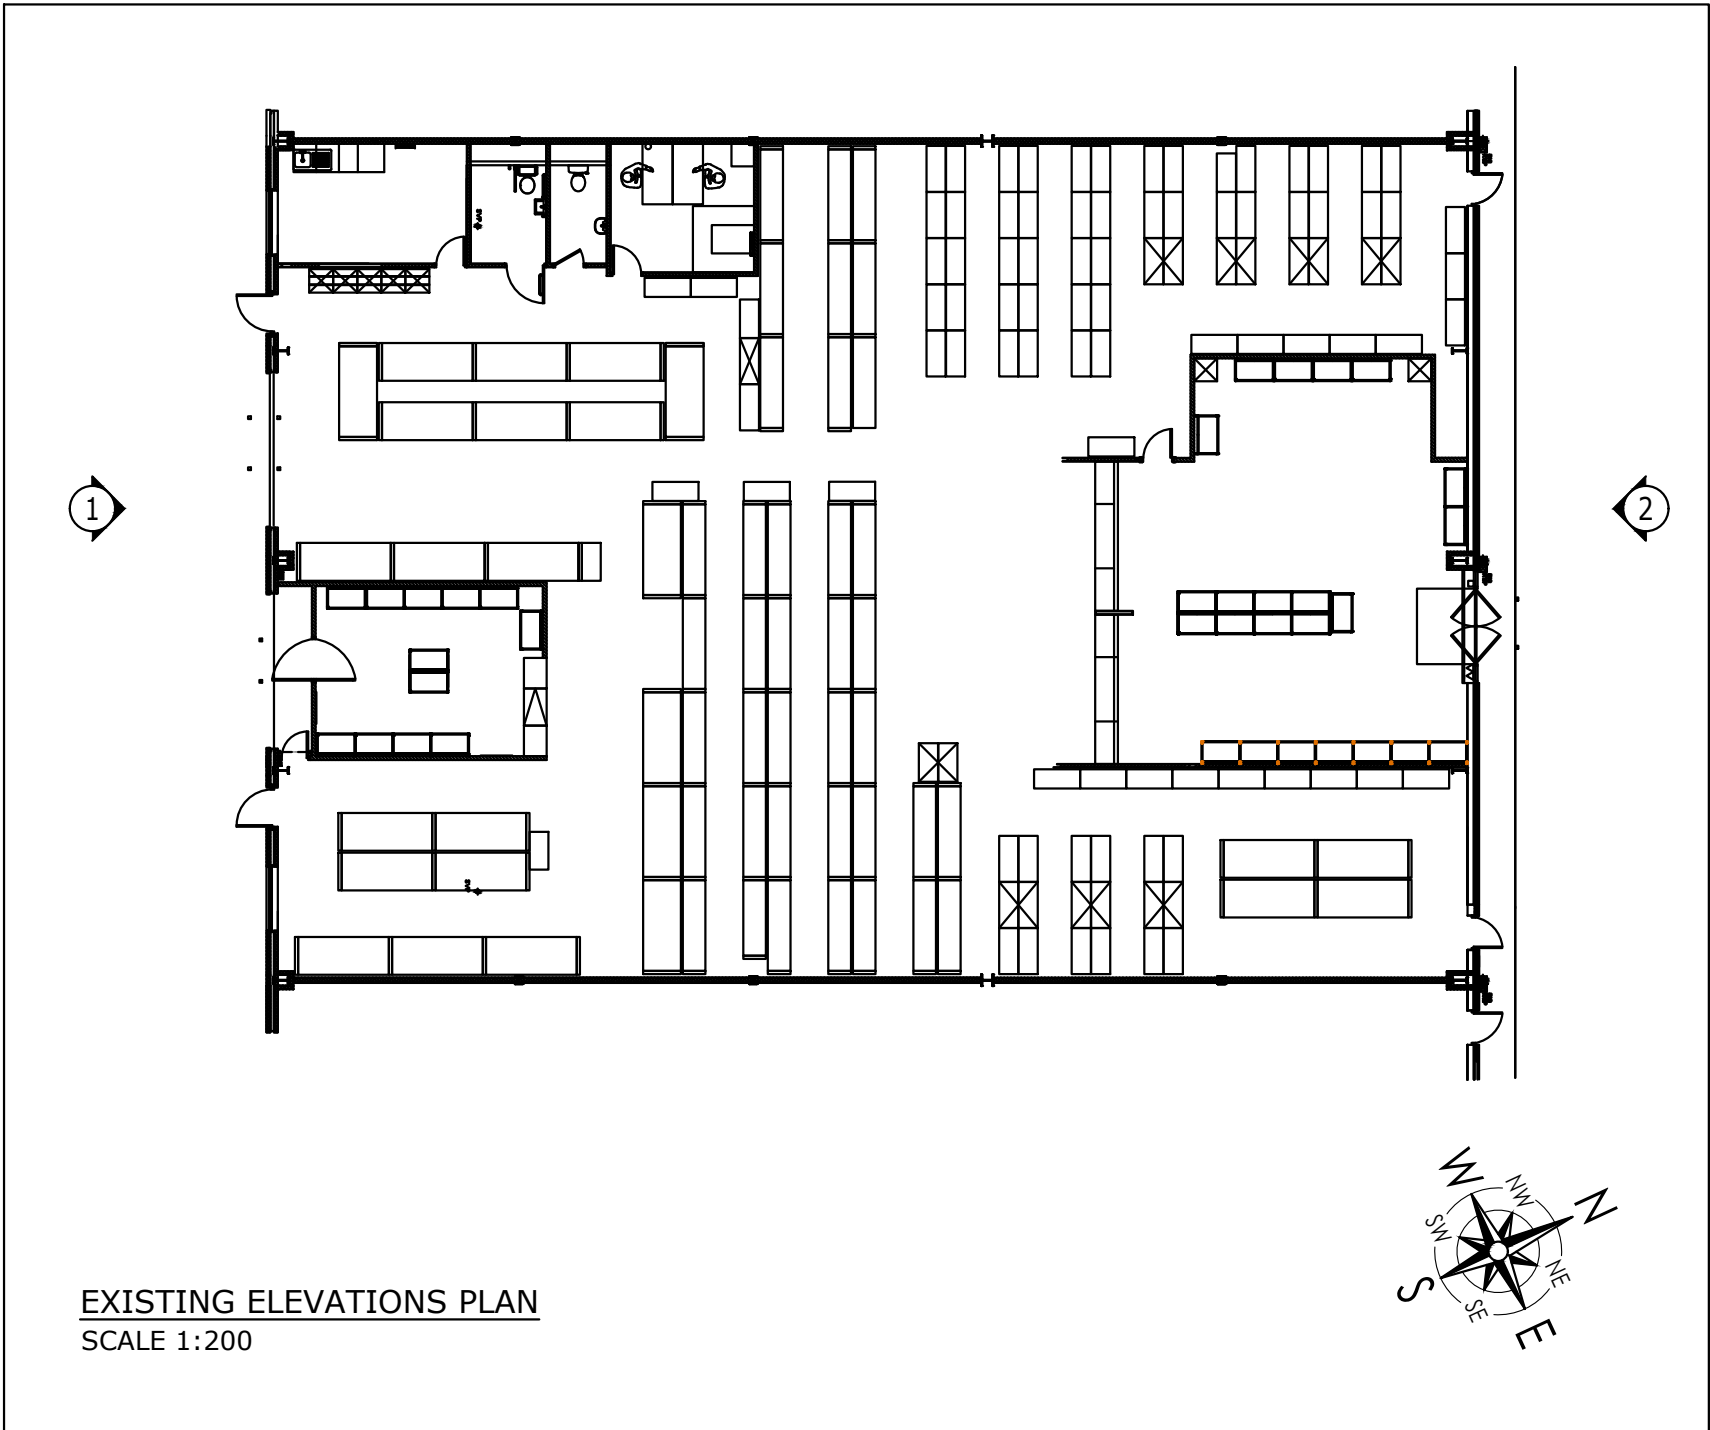

This drawing is the property of Bridgford Interiors Ltd (BIL) and is protected by the Design Copyright Act 1968. It must not be copied or reproduced without express written consent of BIL.

NOTES

REV	DESCRIPTION	BY	DATE
-----	-------------	----	------

Drawing status:-

PLANNING

Client:-

SCREWFIX

Project:-

ASHP INSTALLATION

Address:-

Units 2&3 Magnum Centre
Fishwick St, Rochdale
OL16 5NP

Title:-

EXISTING
EXTERNAL ELEVATIONS

DWG No.

11531-103-02

Date Created

29.01.26

Revision

-

Drawn By

MPA

Checked By

CAD


Scale

1:100

Sheet Size

A1

Please note: - No alterations may be made to the method of manufacture, materials specified & dimensions shown on this drawing without prior consultation with BIL cad dept. Any products specified on this drawing MUST be used in accordance with the manufacturers specification. Should any costs be incurred due to unconfirmed alterations the manufacturer may be liable.

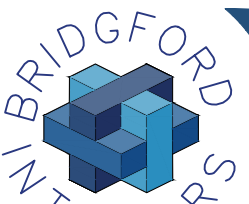

Bridgford Building
Wellington Crescent
Fishery Park
Lichfield
Staffordshire
WS13 8RZ