
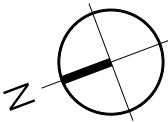


SITE SPECIFIC HAZARDS


IN ACCORDANCE WITH THE REQUIREMENTS OF THE CDM REGULATIONS 2015 THE FOLLOWING SIGNIFICANT RESIDUAL HAZARDS HAVE NOT BEEN DESIGNED OUT OF THIS PROJECT AND MUST BE TAKEN INTO CONSIDERATION BY CONTRACTORS PLANNING TO UNDERTAKE THE WORKS SHOWN ON THIS DRAWING:

SCALE 1:100

 

LEGEND

- ACCESS HATCH FOR RODDING POINT FOR ROOF DRAINAGE
- (2580) SUSPENDED CEILING HEIGHT
- NEW PARTITION
- RETAINED DOOR
- NEW INTERNAL DOOR
- LETTABLE OFFICE AREA
- CIRCULATION CORE
- COMMON AREA/ AMENITIES

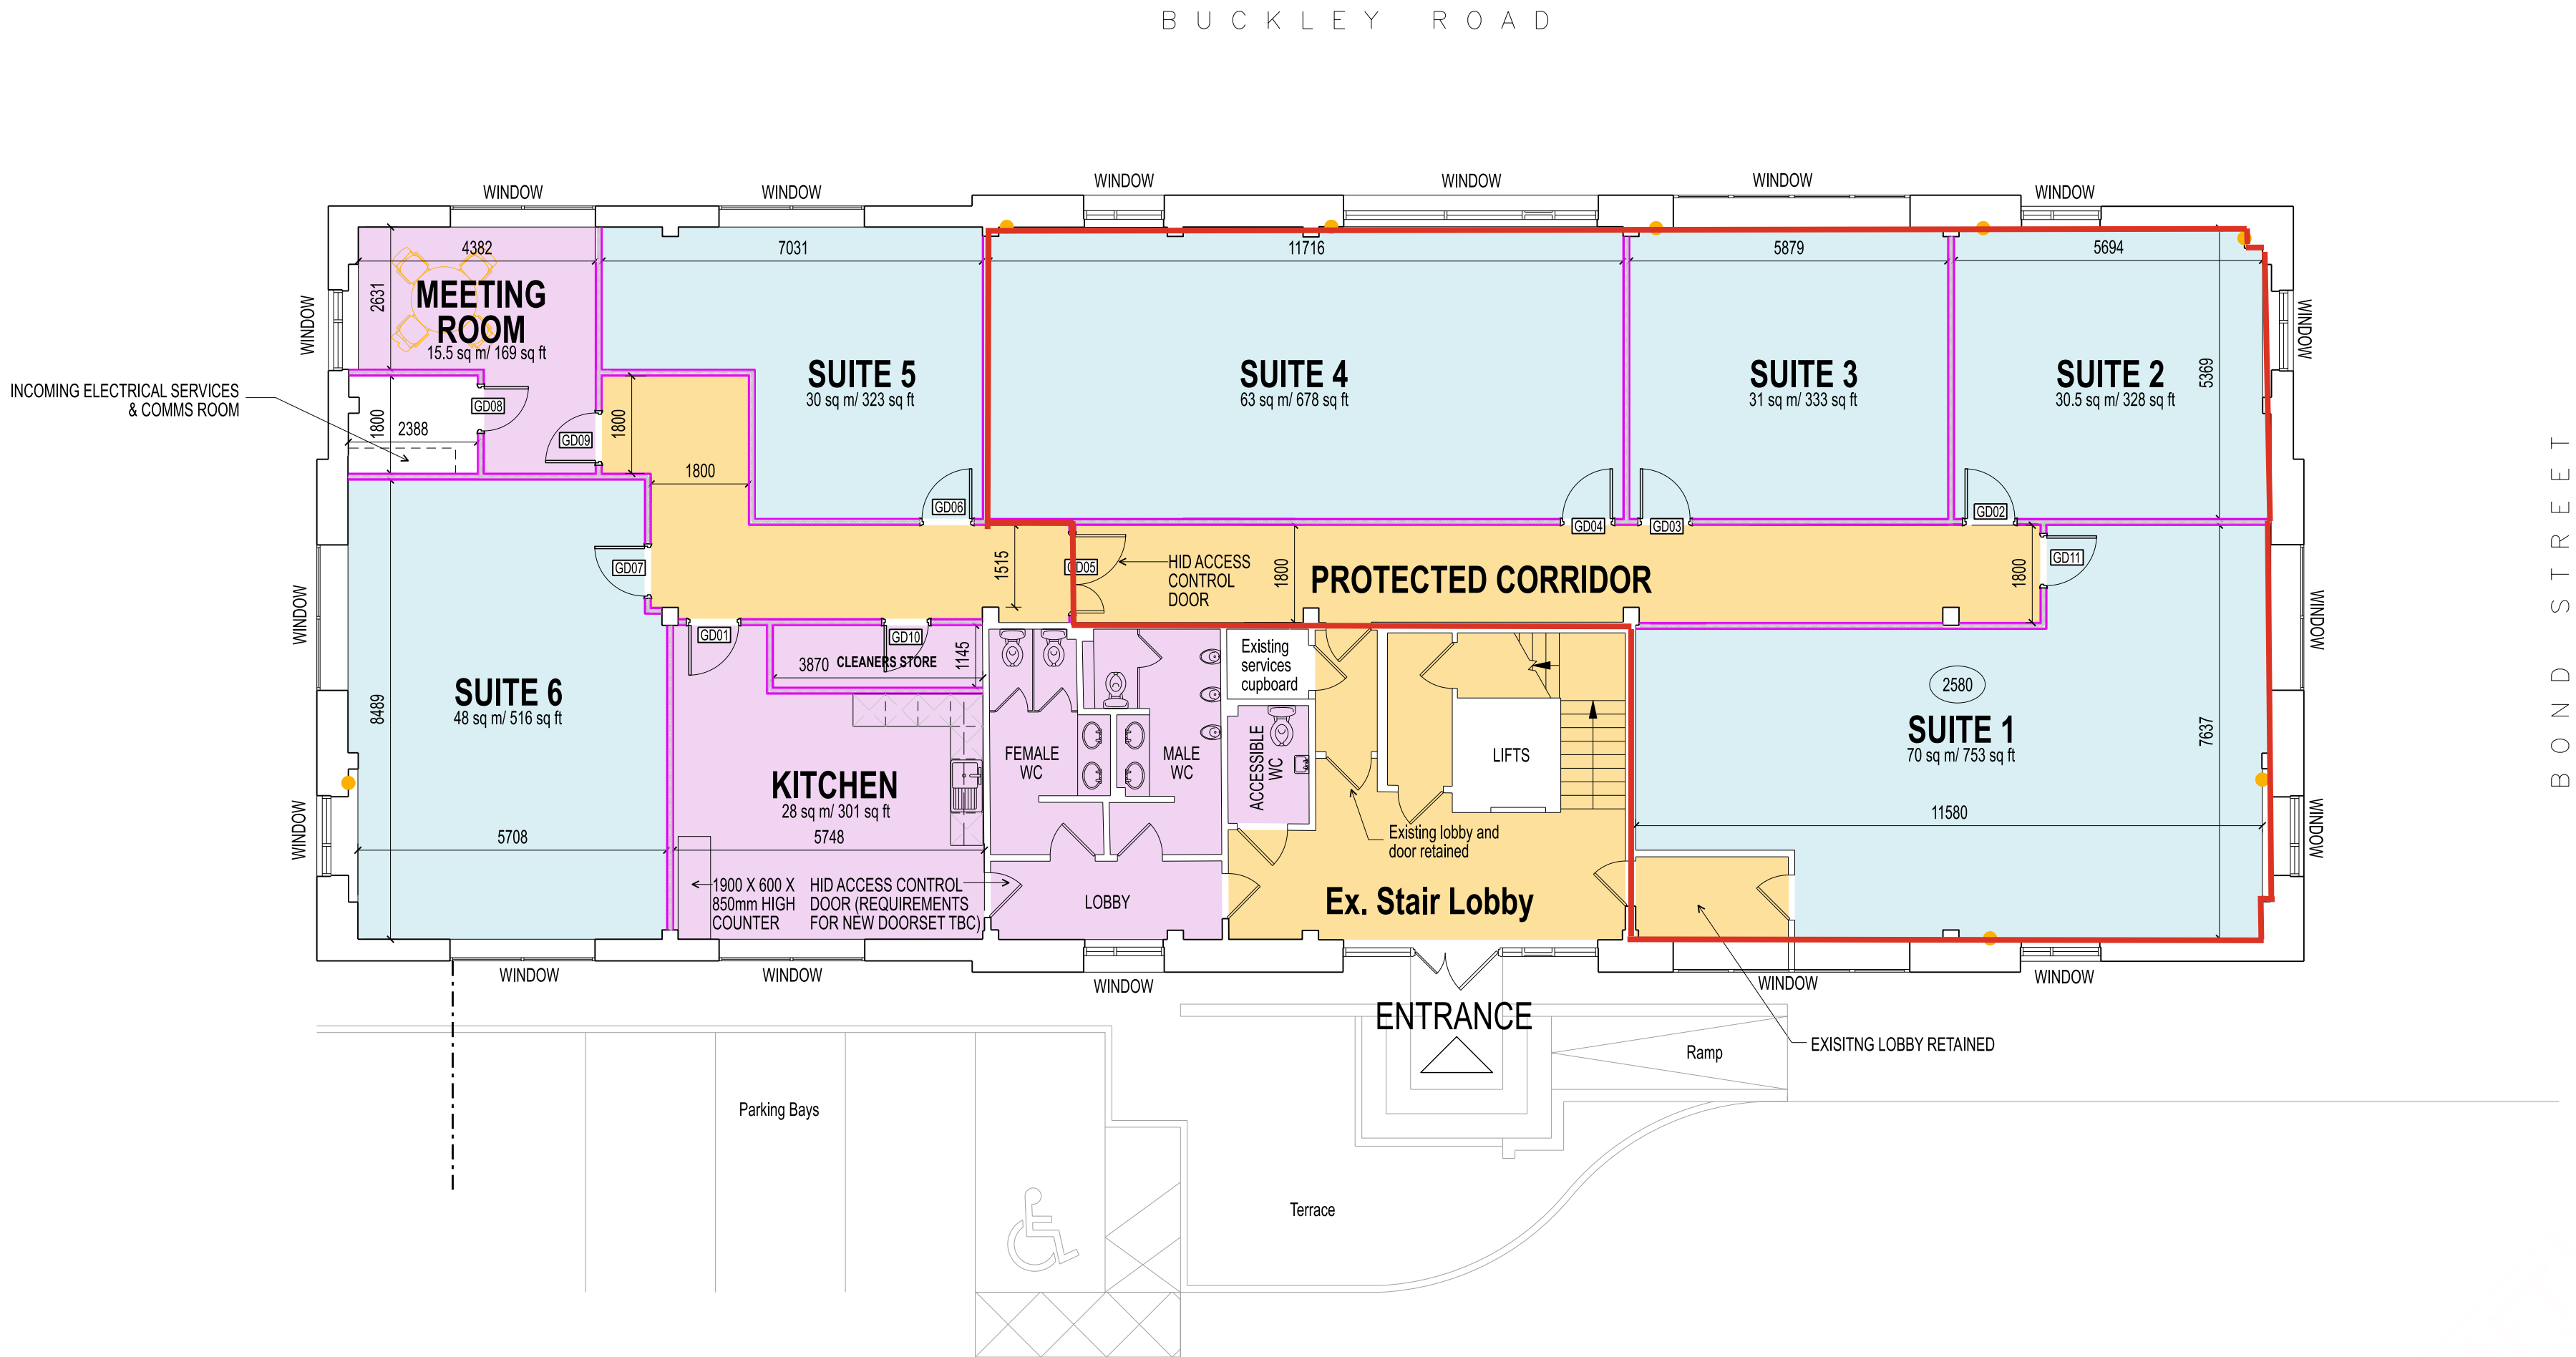

REV.	DATE	NOTES	INIT.
------	------	-------	-------

CLIENT / PROJECT
HURSTWOOD HOLDINGS
HAFLEY COURT
ROCHDALE
DRAWING TITLE
PROPOSED GROUND FLOOR PLAN

STATUS
FOR INFORMATION

DATE	DRAWN	SCALE @ A2
05.06.26	WDD	1:100

PROJECT NUMBER	UNIT / BLOCK	CI / SFB CODE	TYPE & NUMBER	REVISION LETTER
----------------	--------------	---------------	---------------	-----------------

11655	F	13	-	
-------	---	----	---	--

Site Location Plans	L	GA Plans	P	Elevations	E
Sections	S	Details	D	Prefix: Colour	C

THE RATCLIFFE GROVES PARTNERSHIP

MANCHESTER
105 MANCHESTER ROAD
BURY LANCASHIRE BL9 0TD
T. 0161 797 6000 E. manchester@rgp.uk.com
www.rgp.uk.com

LONDON
19 BEDFORD ROW
LONDON WC1R 4EB
T. 020 7600 6666 E. london@rgp.uk.com

