
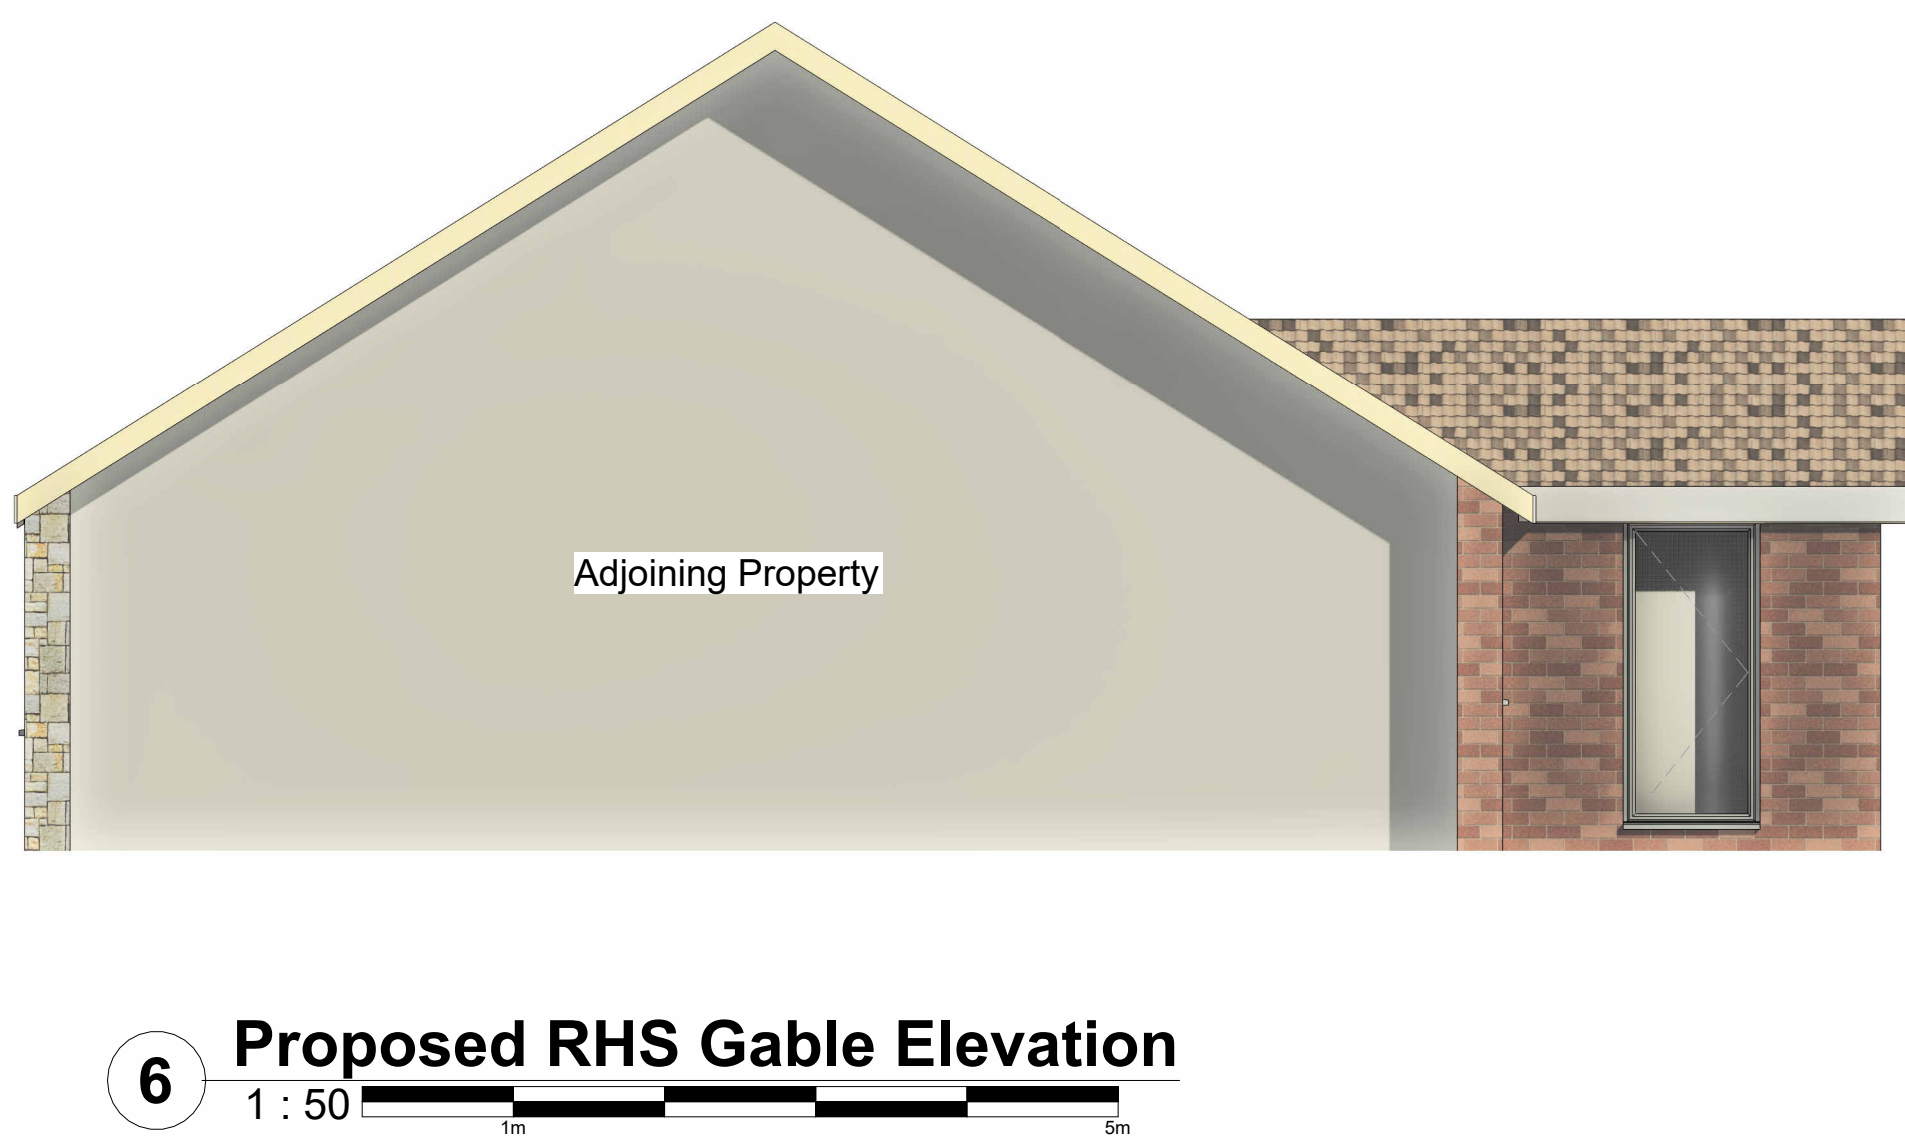
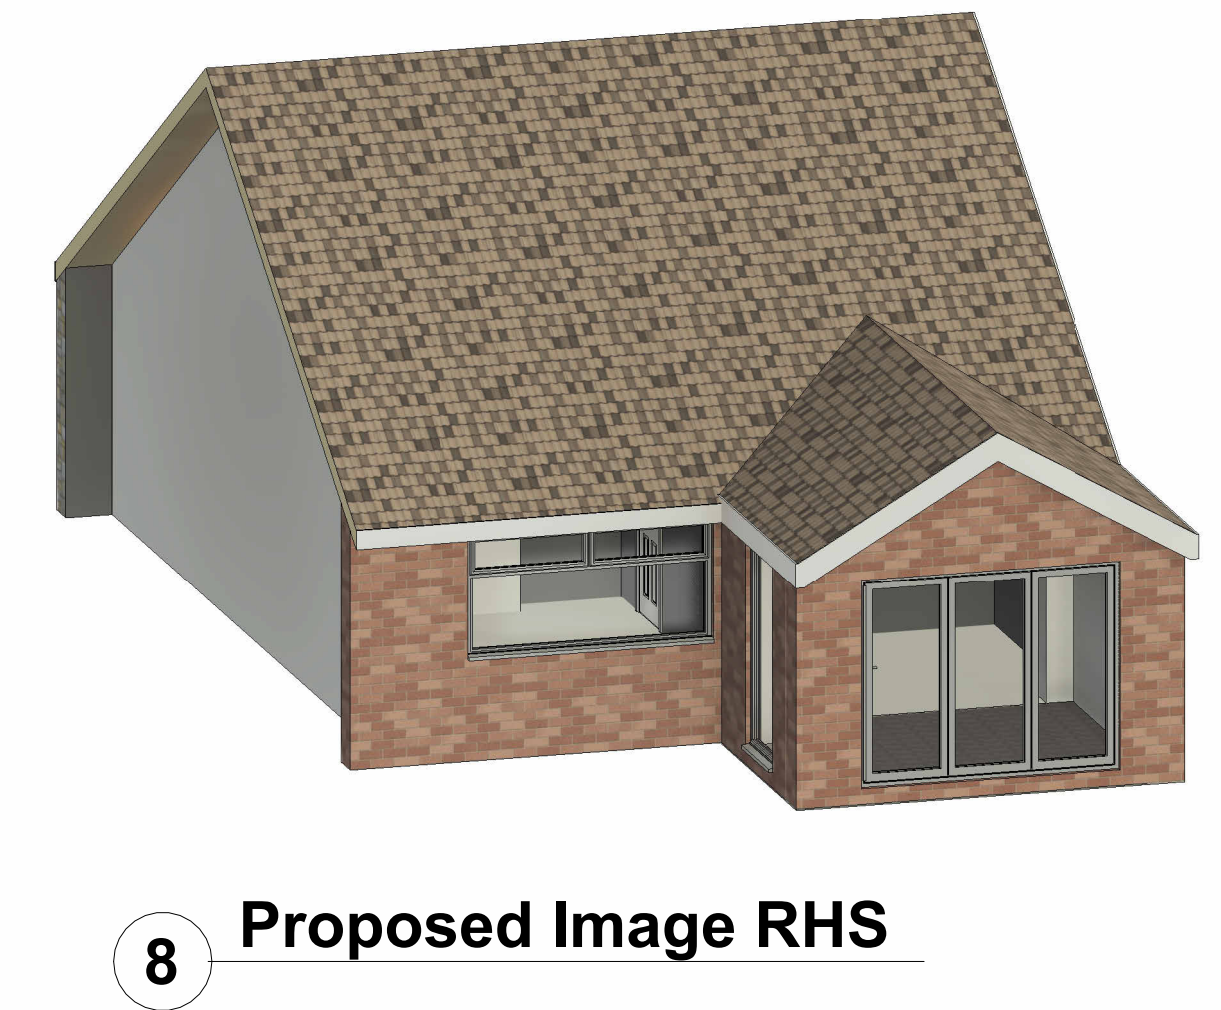
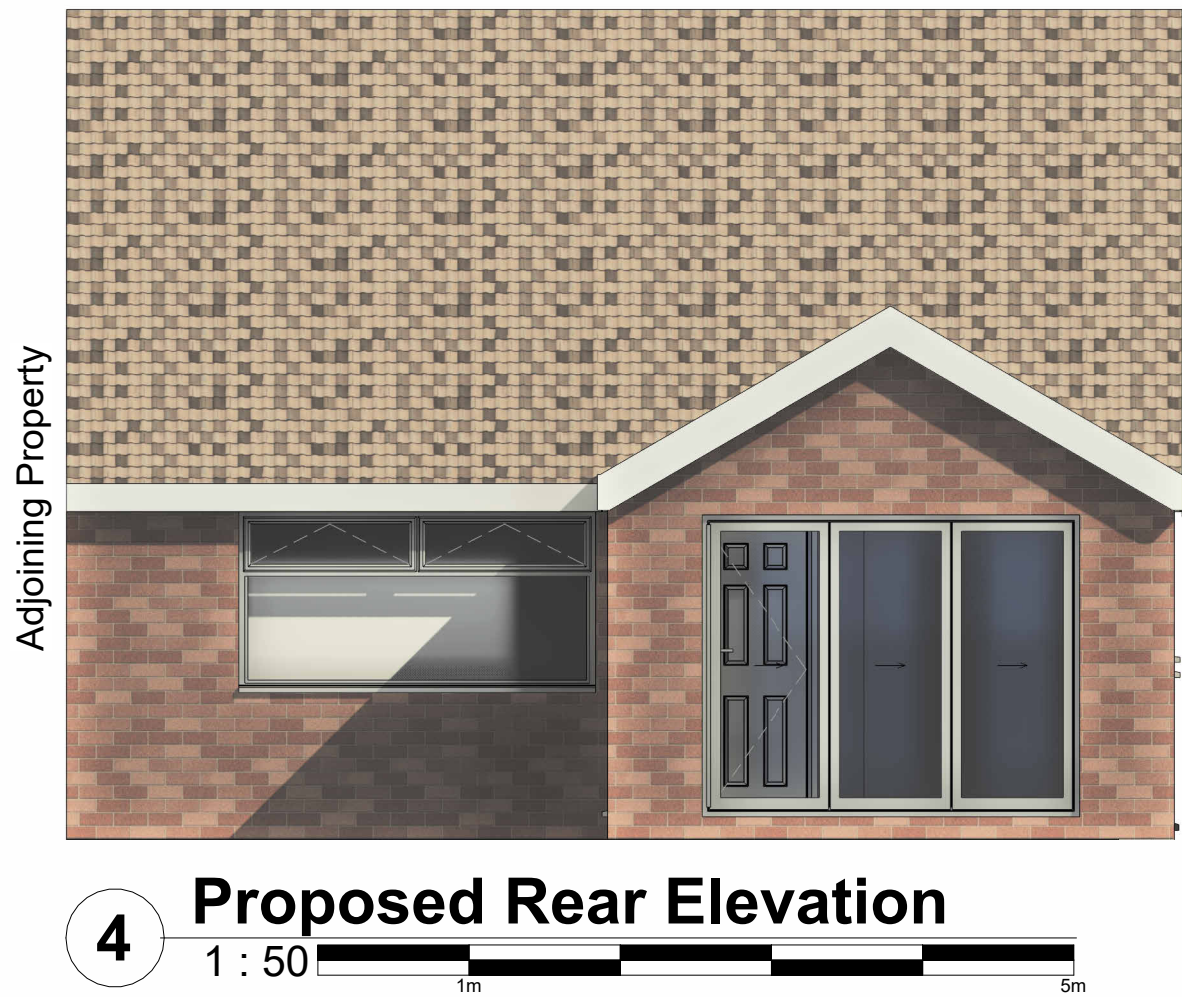
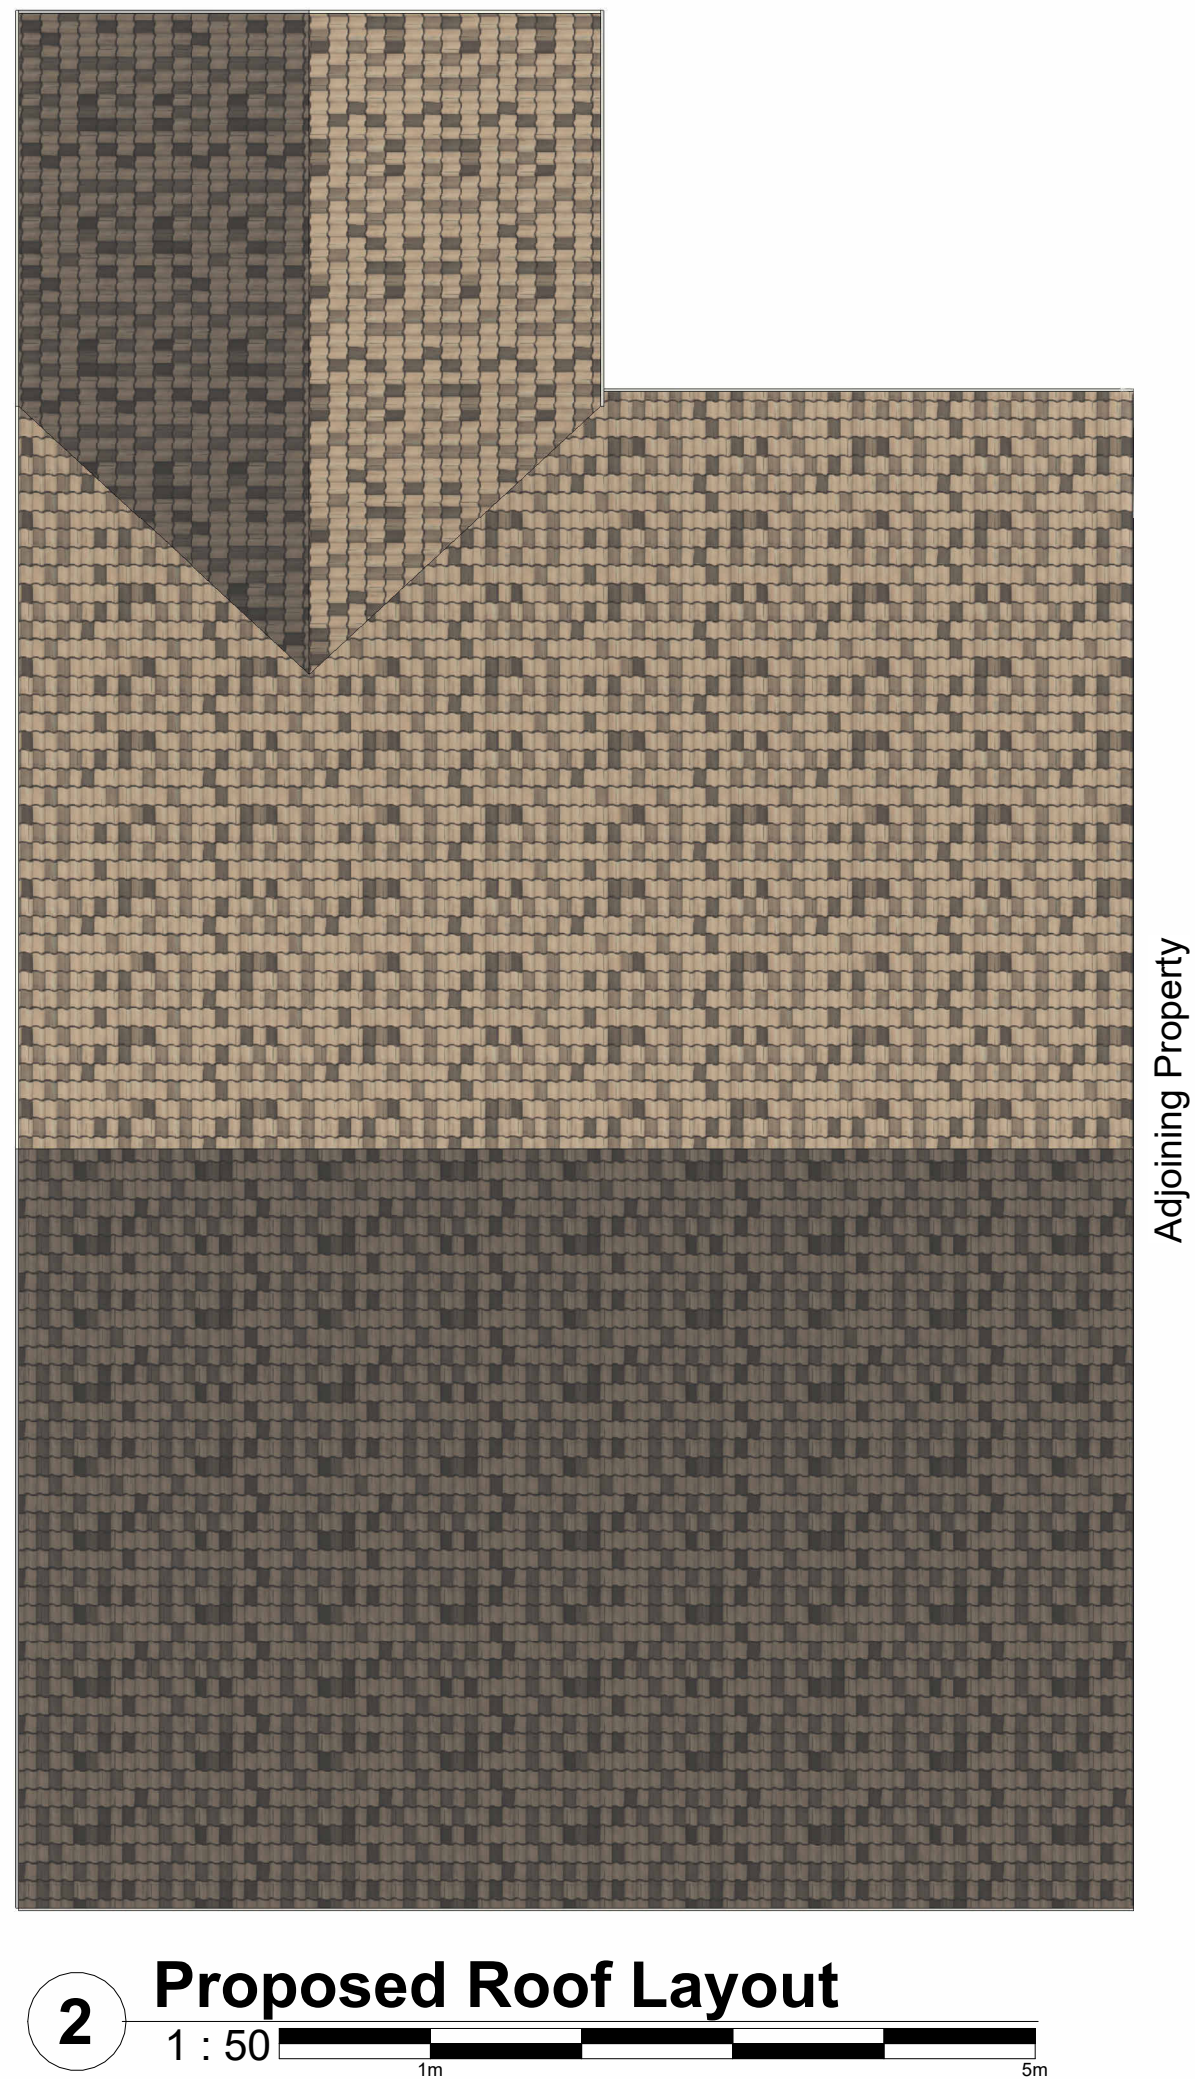


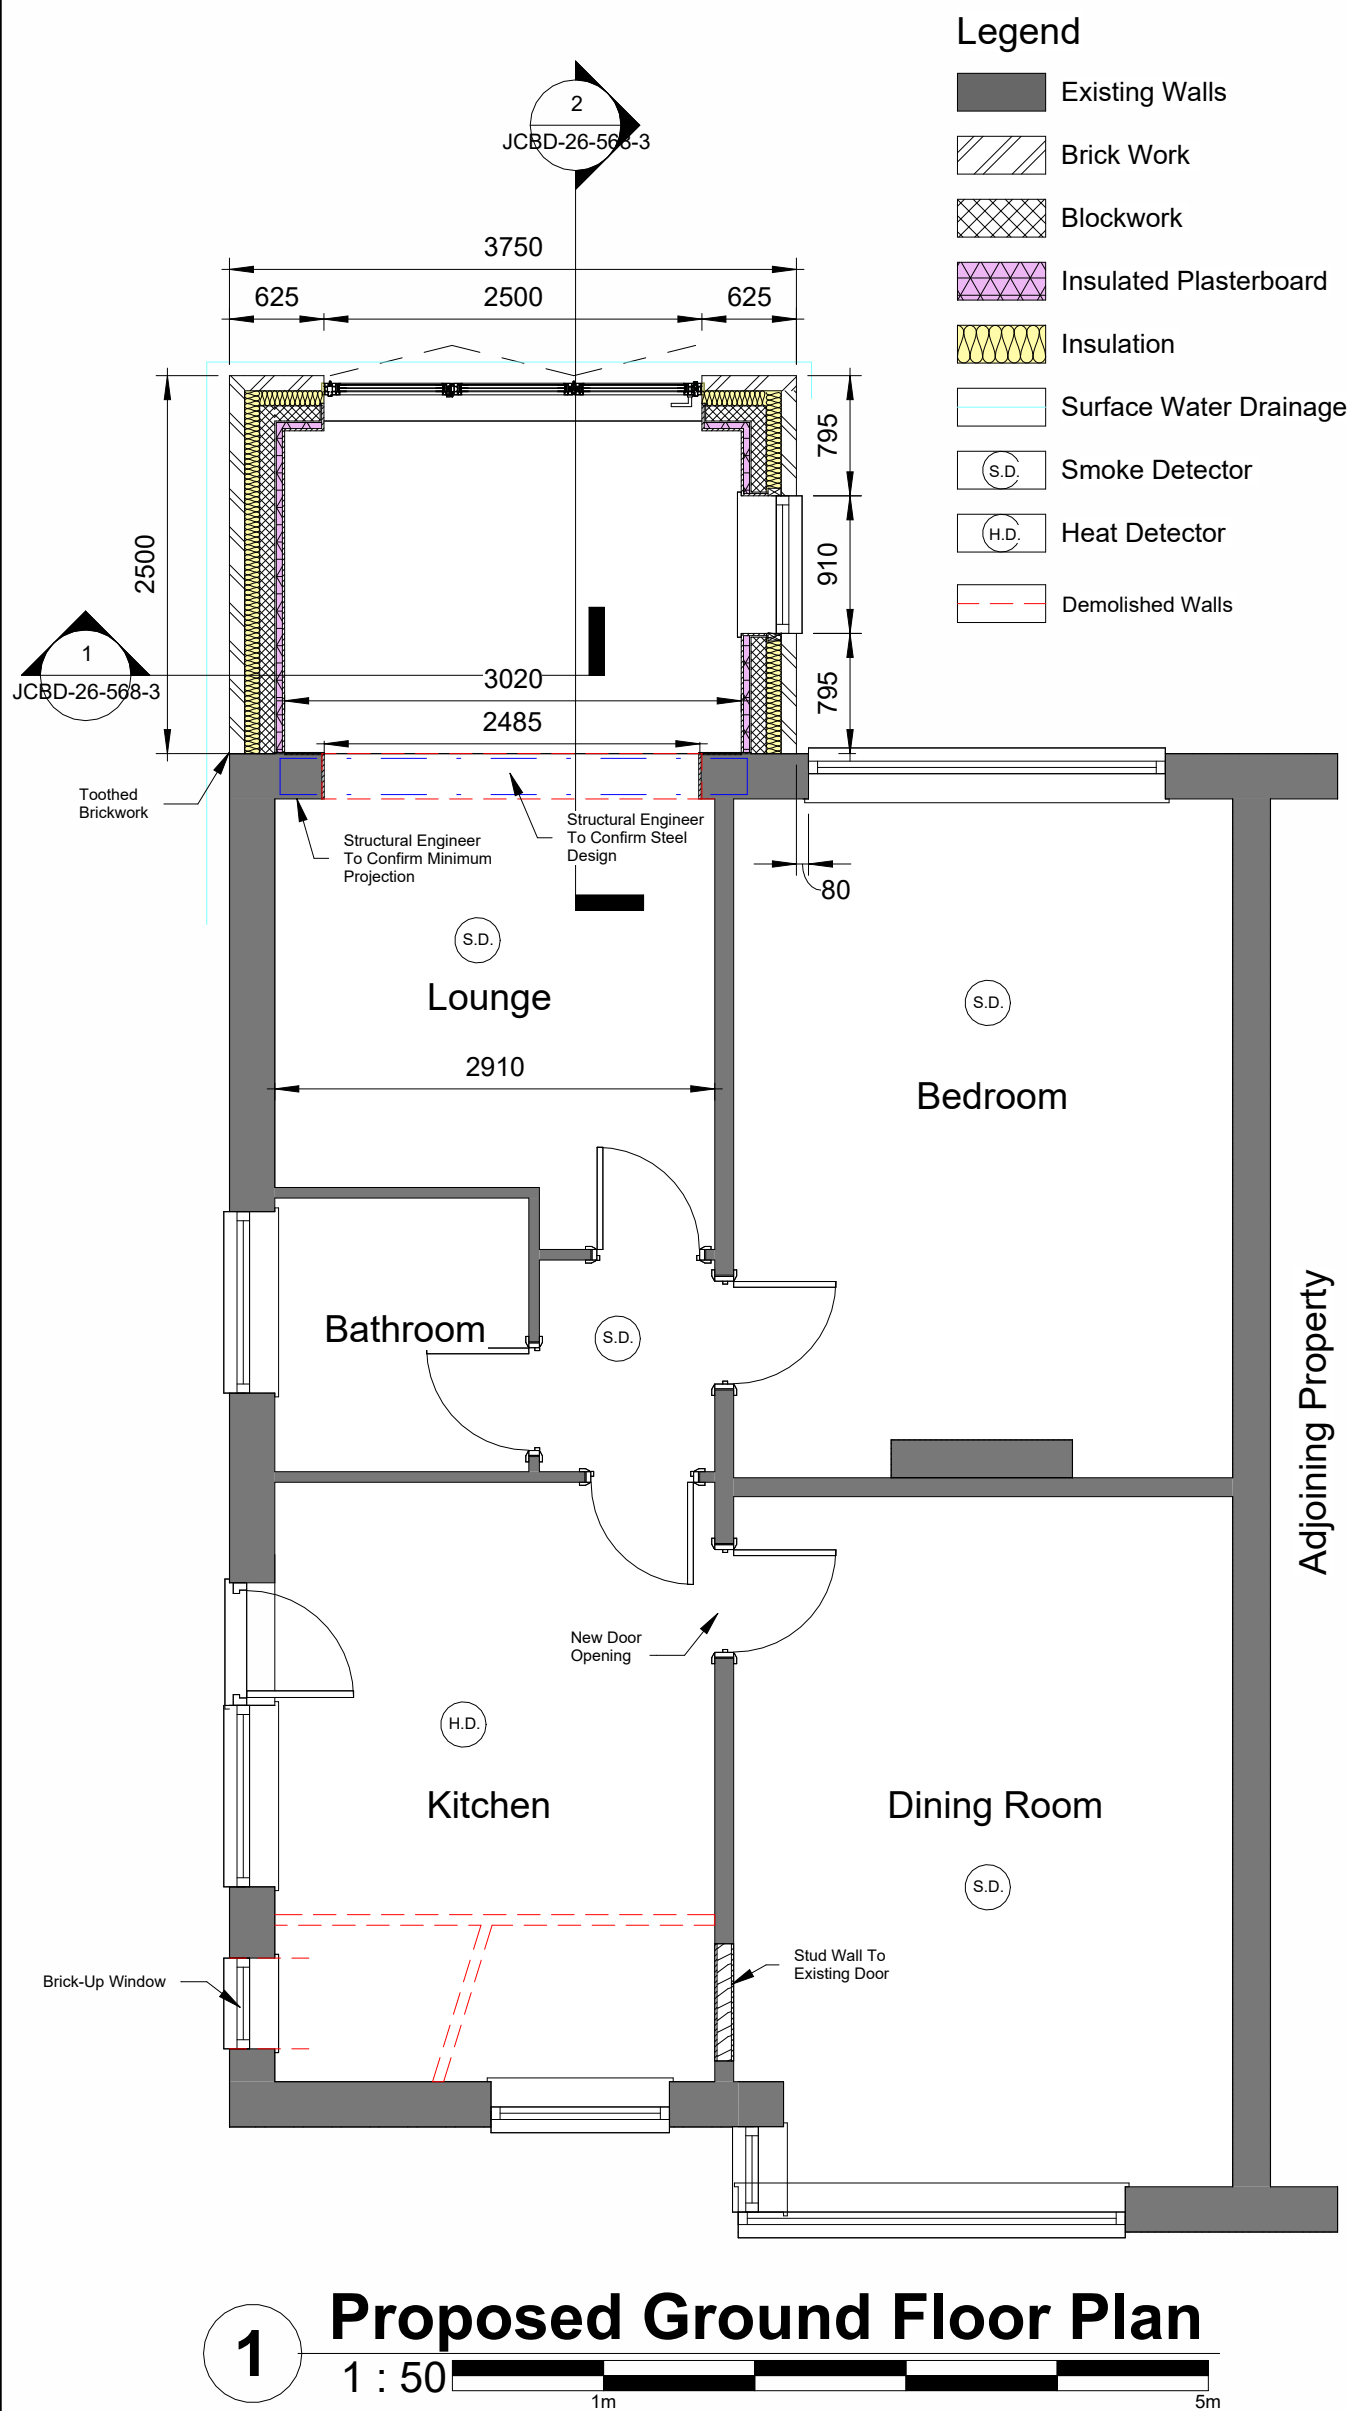

00	Initial Issue	19/05/26
Rev. No.	Revision Description	Rev. Date
Title: Proposed Floor Plan, Elevations and Roof Layout		
Project: 9 Redland Close Littleborough OL15 9EE		
Client: Julie & Roy Bird 9 Redland Close Littleborough OL15 9EE		
Scale (@ A1)	Drawn By:	Checked By:
As indicated	JW	AW
Date:	19/05/26	Project Number:
568		
Drawing Number	Revision Number	
JCBD-26-568-2	00	