


BLOCK/SITE PLAN
AREA 90m x 90m
SCALE 1:500 on A4
CENTRE COORDINATES: 390501, 414751

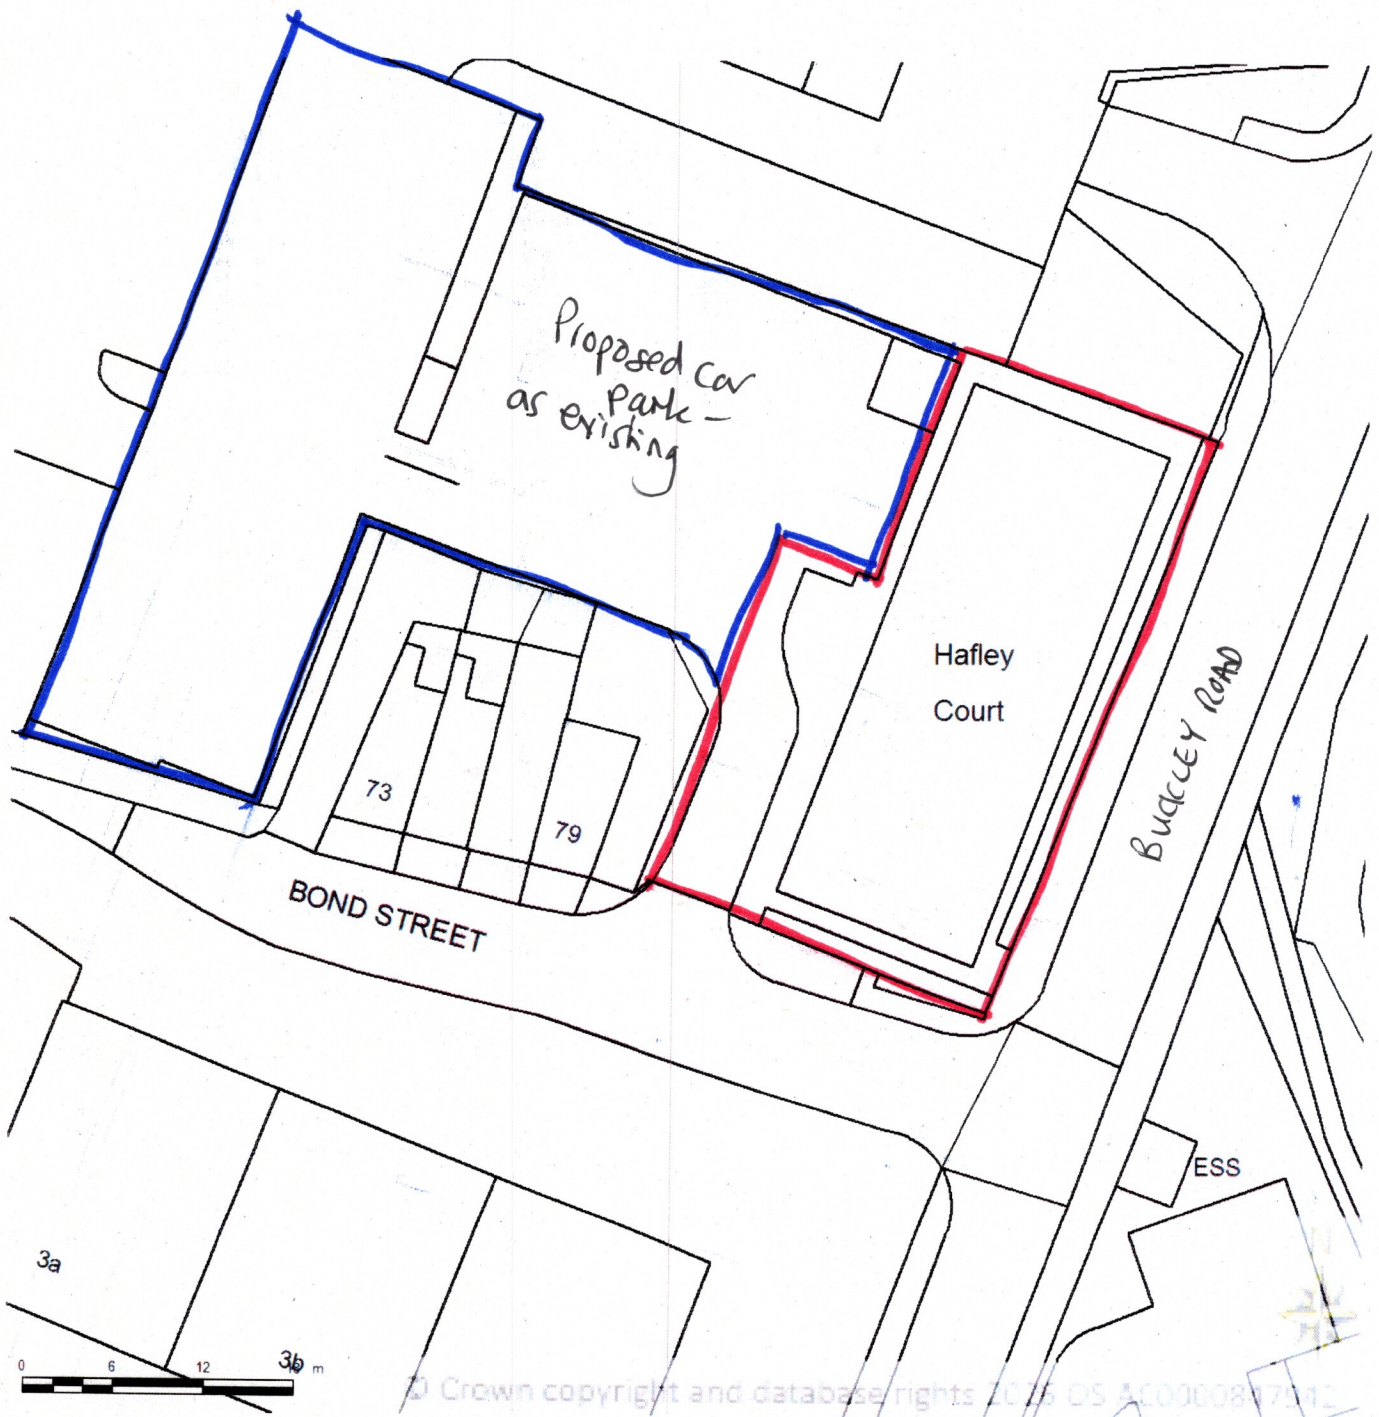

Proposed site plan 1:500
Hafley Court,
Buckley Rd



Supplied by Streetwise Maps Ltd
www.streetwise.net
Licence No: AC0000847942
13/07/2026 11:43:08