




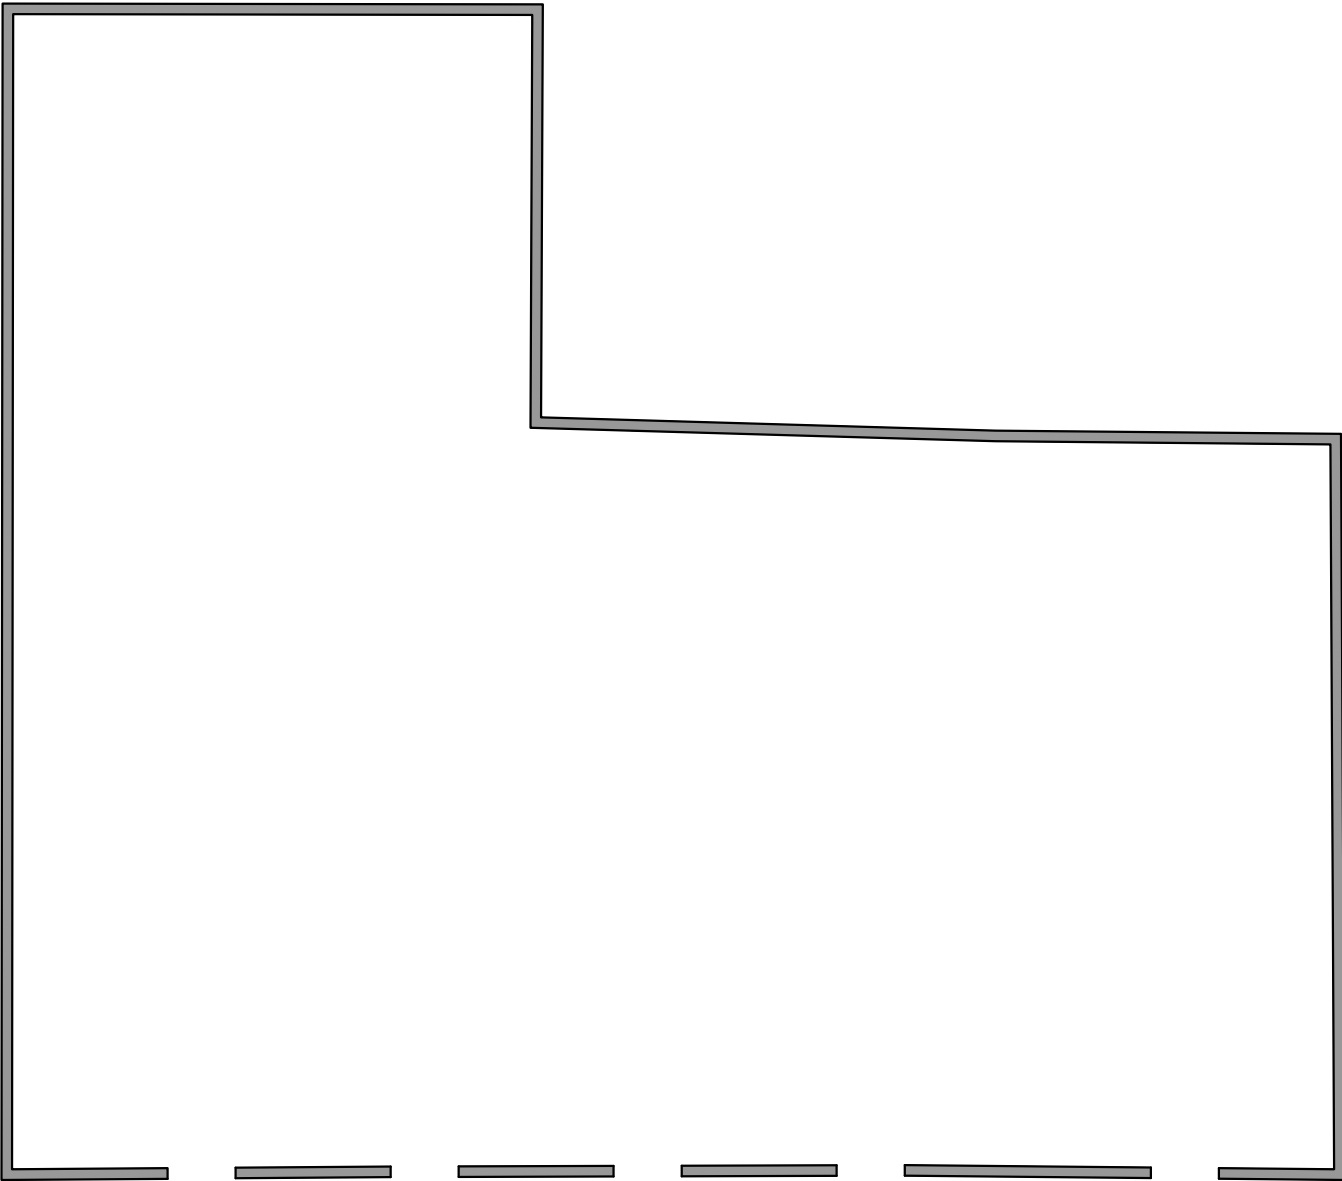


Outbuilding 1 Floor Plan (not surveyed)

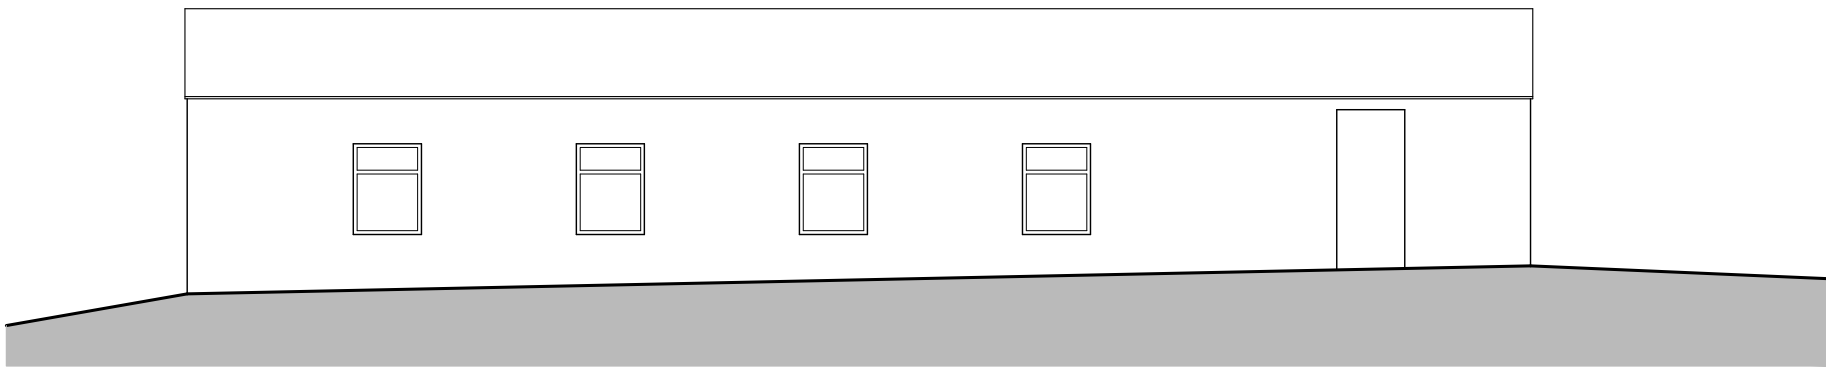


Outbuilding 1 South Elevation

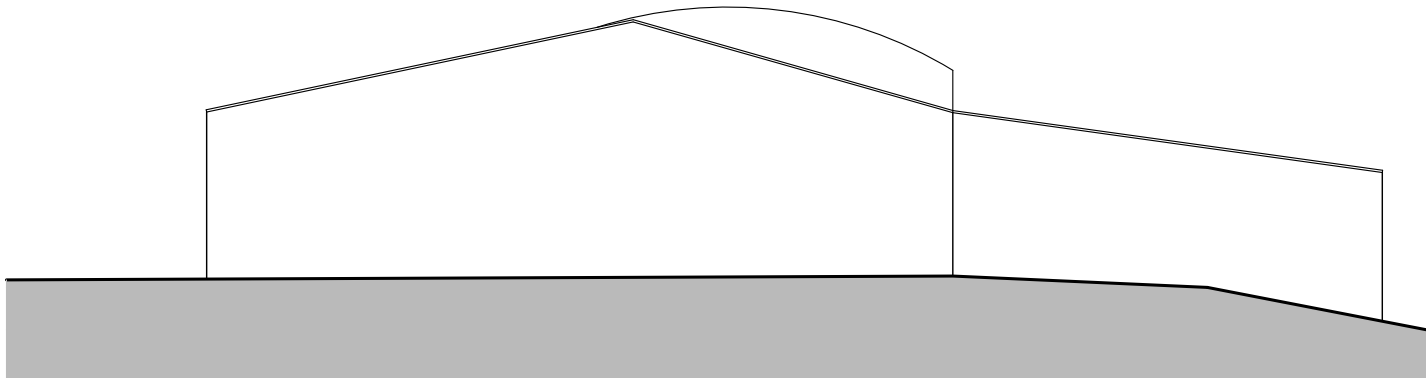


Outbuilding 1 East Elevation

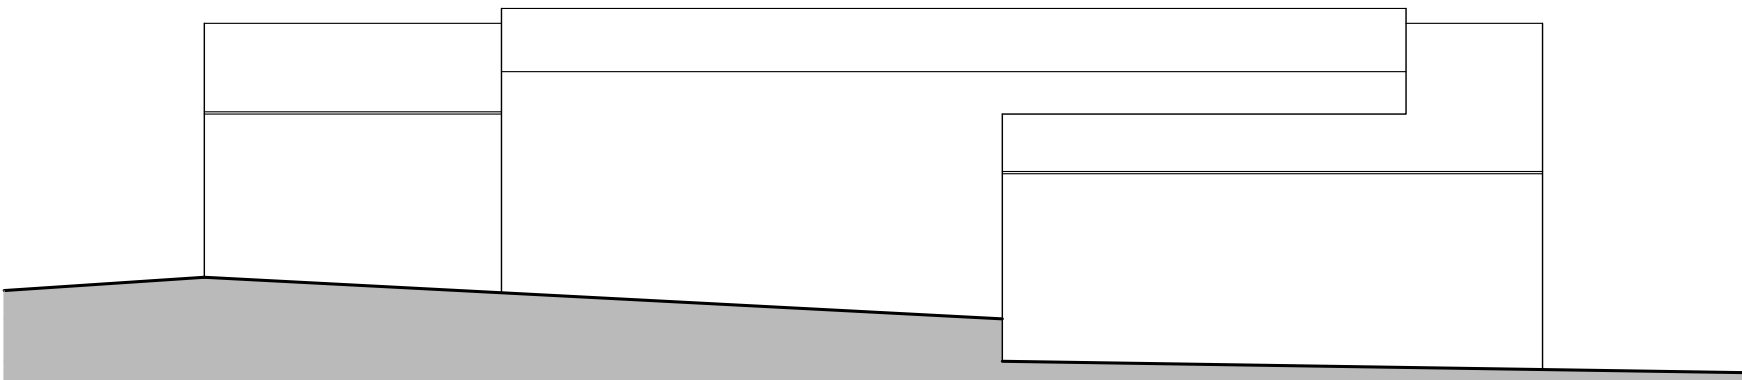


Outbuilding 1 North Elevation

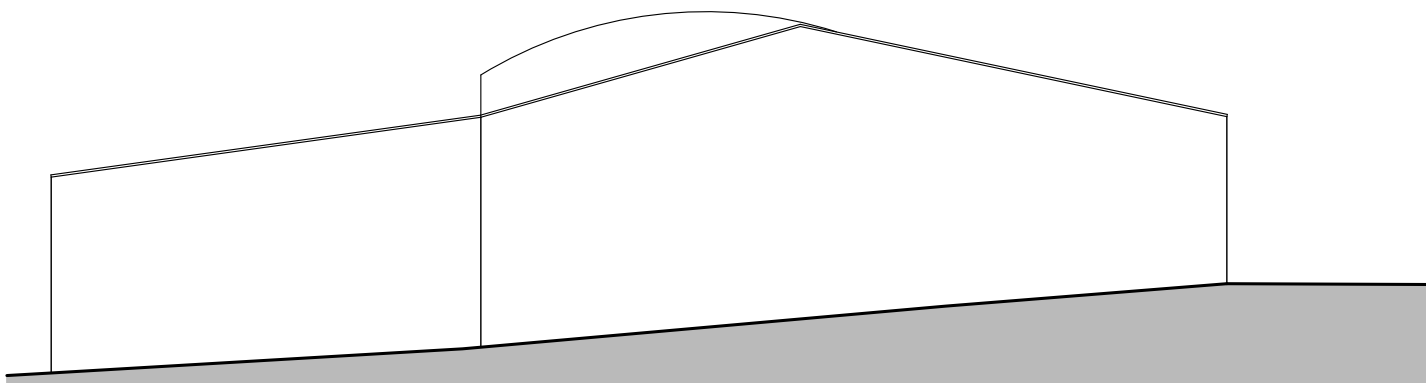


Outbuilding 1 West Elevation

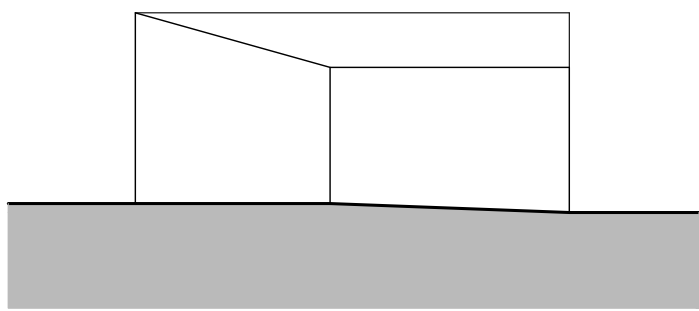


Outbuilding 2 South Elevation

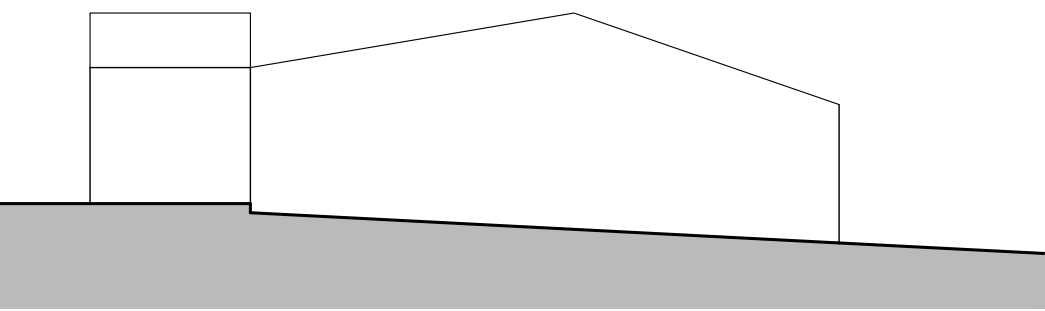


Outbuilding 2 East Elevation

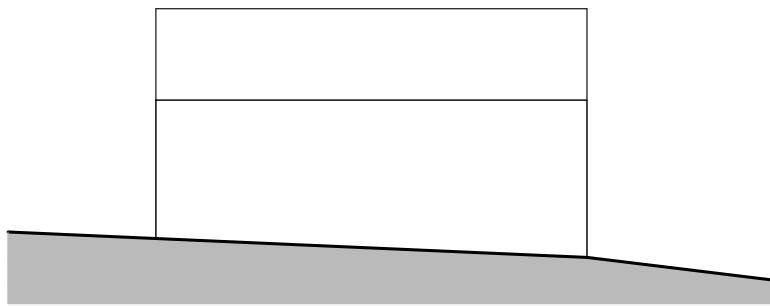

Outbuilding 2 North Elevation

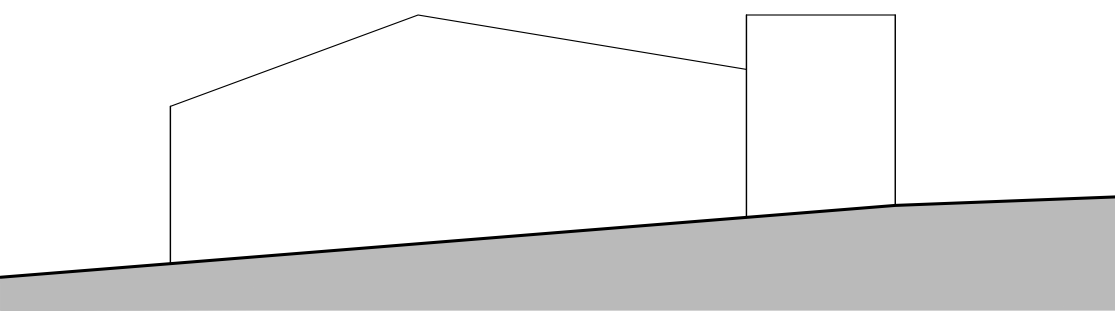

Outbuilding 2 West Elevation

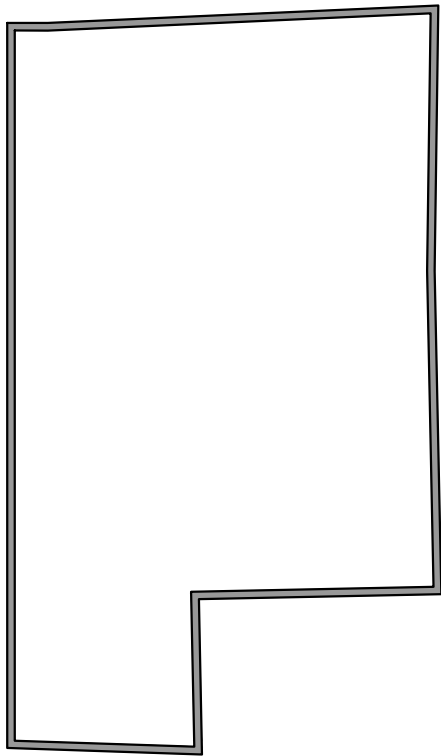

Outbuilding 2 Floor Plan (not surveyed)

NOTES:
1. Do not scale from this drawing.
2. All dimensions to be checked on site by the Contractor and such dimensions to be their responsibility.
3. Report all drawing errors and omissions to the Architect.

CLIENT:
LPP Developments NW Ltd

PROJECT TITLE:
Ginnell Farm
Rochdale

DRAWING TITLE / LOCATION:
Existing Plans & Elevations
Outbuildings

SCALE @ A1	DATE	
1:100	22/04/2025	
PROJECT #	DRAWN	CHECKED
A448	RH	CH

DRAWING NAME						
PROJECT	ORIGIN	PHASE	LEVEL	TYPE	ROLE	NO. #
A448	MAS	DD	XX	DR	A	104
STATUS		SUITABILITY DESCRIPTION				
S2		For Information				
REVISION						
P1						

REV	DESCRIPTION	BY	DATE
P1	Planning Issue	RH	25/04/25