




Existing Site Plan 1:200@A1


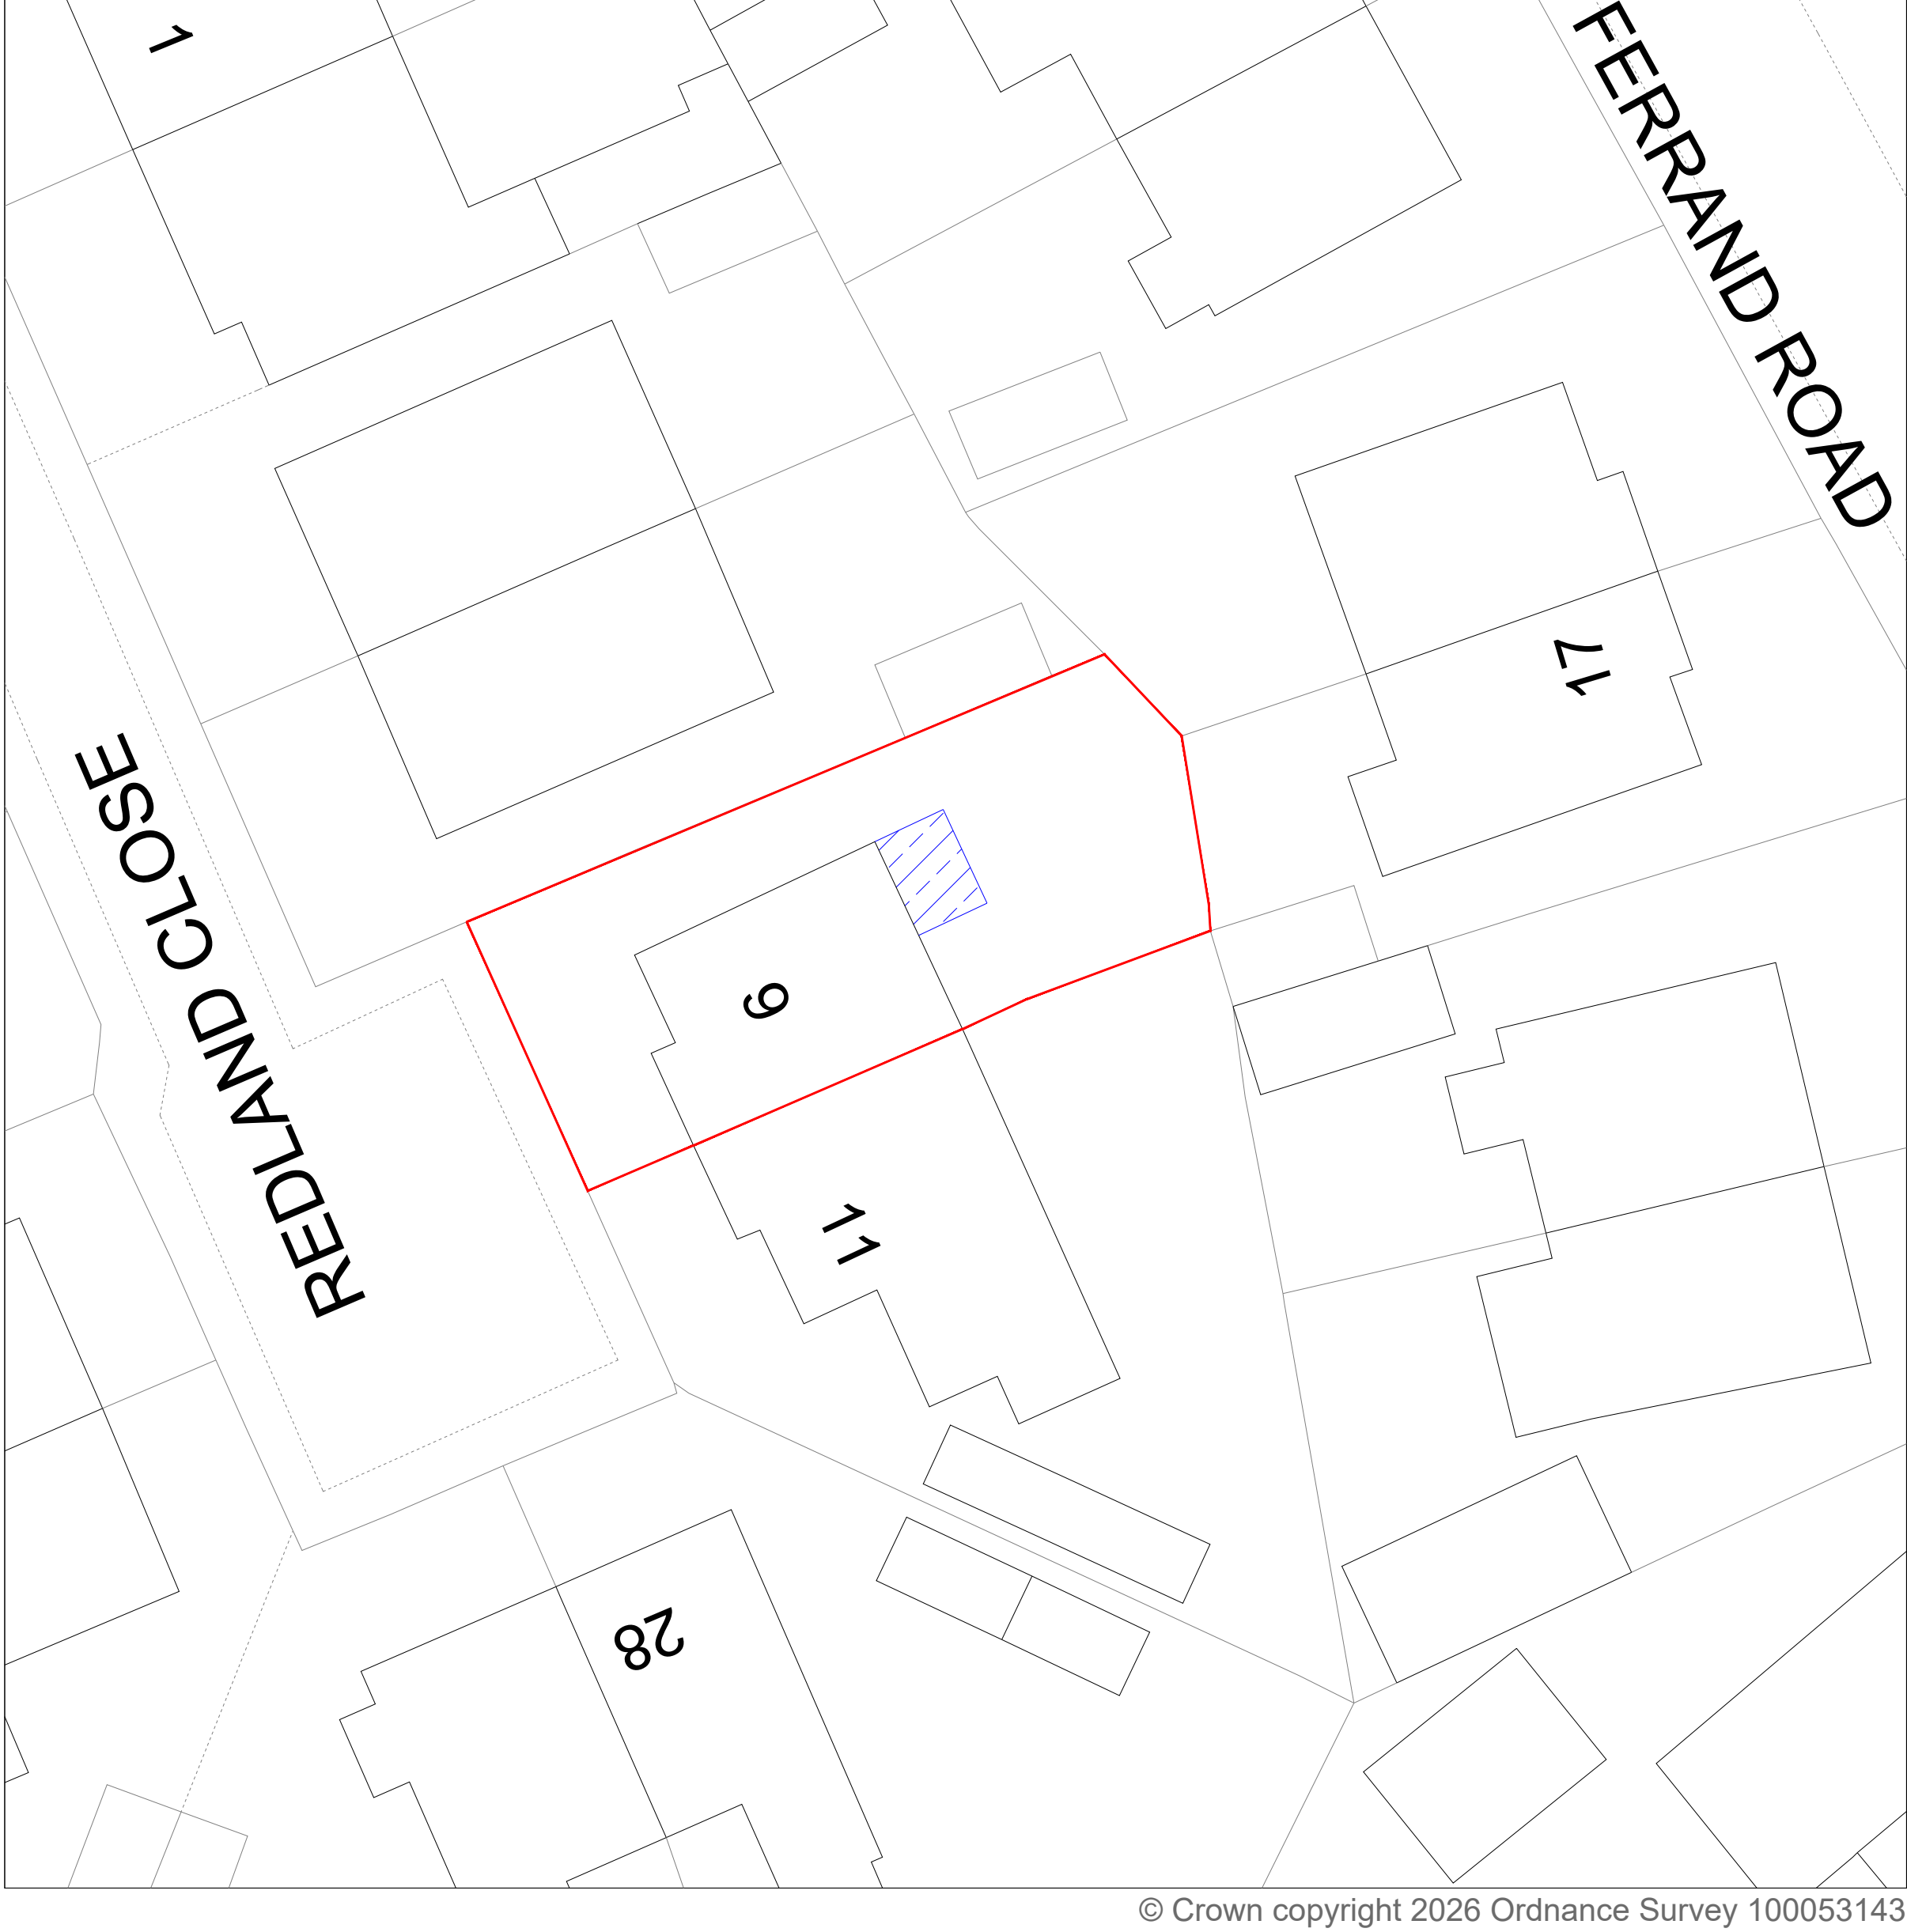


Proposed Site Plan 1:200@A1

Legend

- Property Boundary
- Proposed New Structure

N

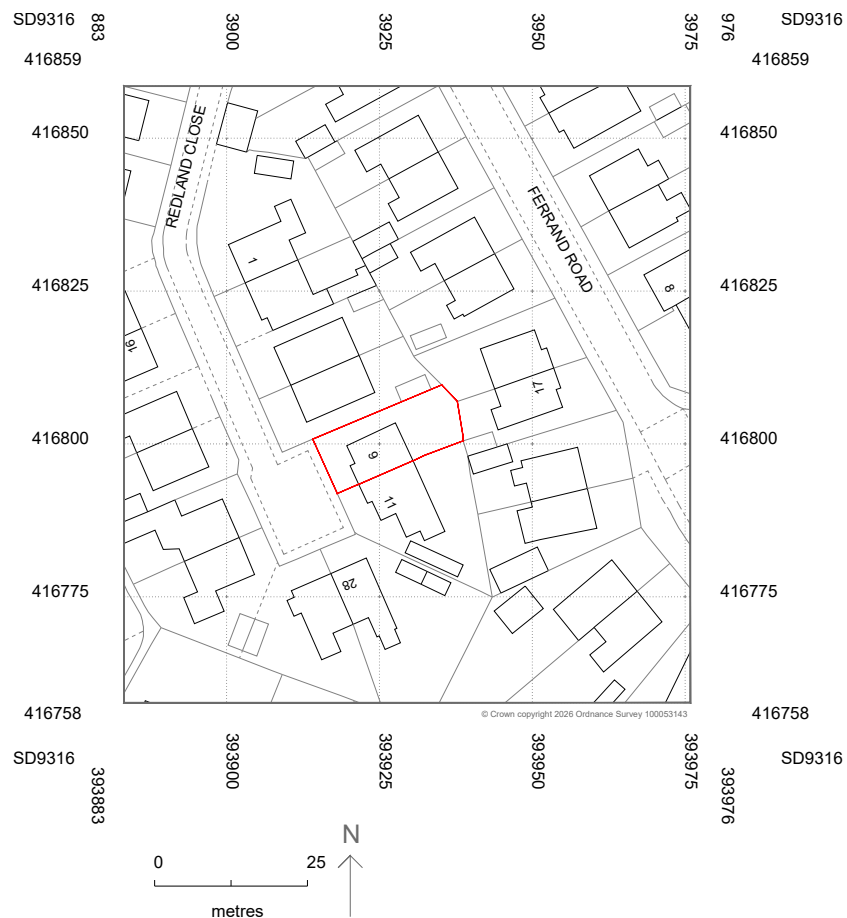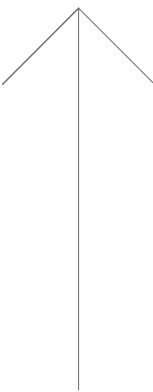

Location Plan 1:1250@A1

Rev. No.	Revision note.			Date.
Title:	Location Plan, Existing and Proposed Site Plans			
Project:	9 Redland Close, Littleborough OL15 9EE			
Client:	Julie Bird 9 Redland Close, Littleborough OL15 9EE			
Scale:	Designed:	Drawn:	Date:	
Indicated	AW	JW	19/05/2026	
Drawing No. JCBD-26-568 - 5. Rev00				
 J C Building Design Ltd Tel: 01706 599352 / 07824 871086 enquiries@jcbuildingdesign.co.uk				