





PROPOSED FRONT ELEVATION scale 1:50










PROPOSED REAR ELEVATION scale 1:50

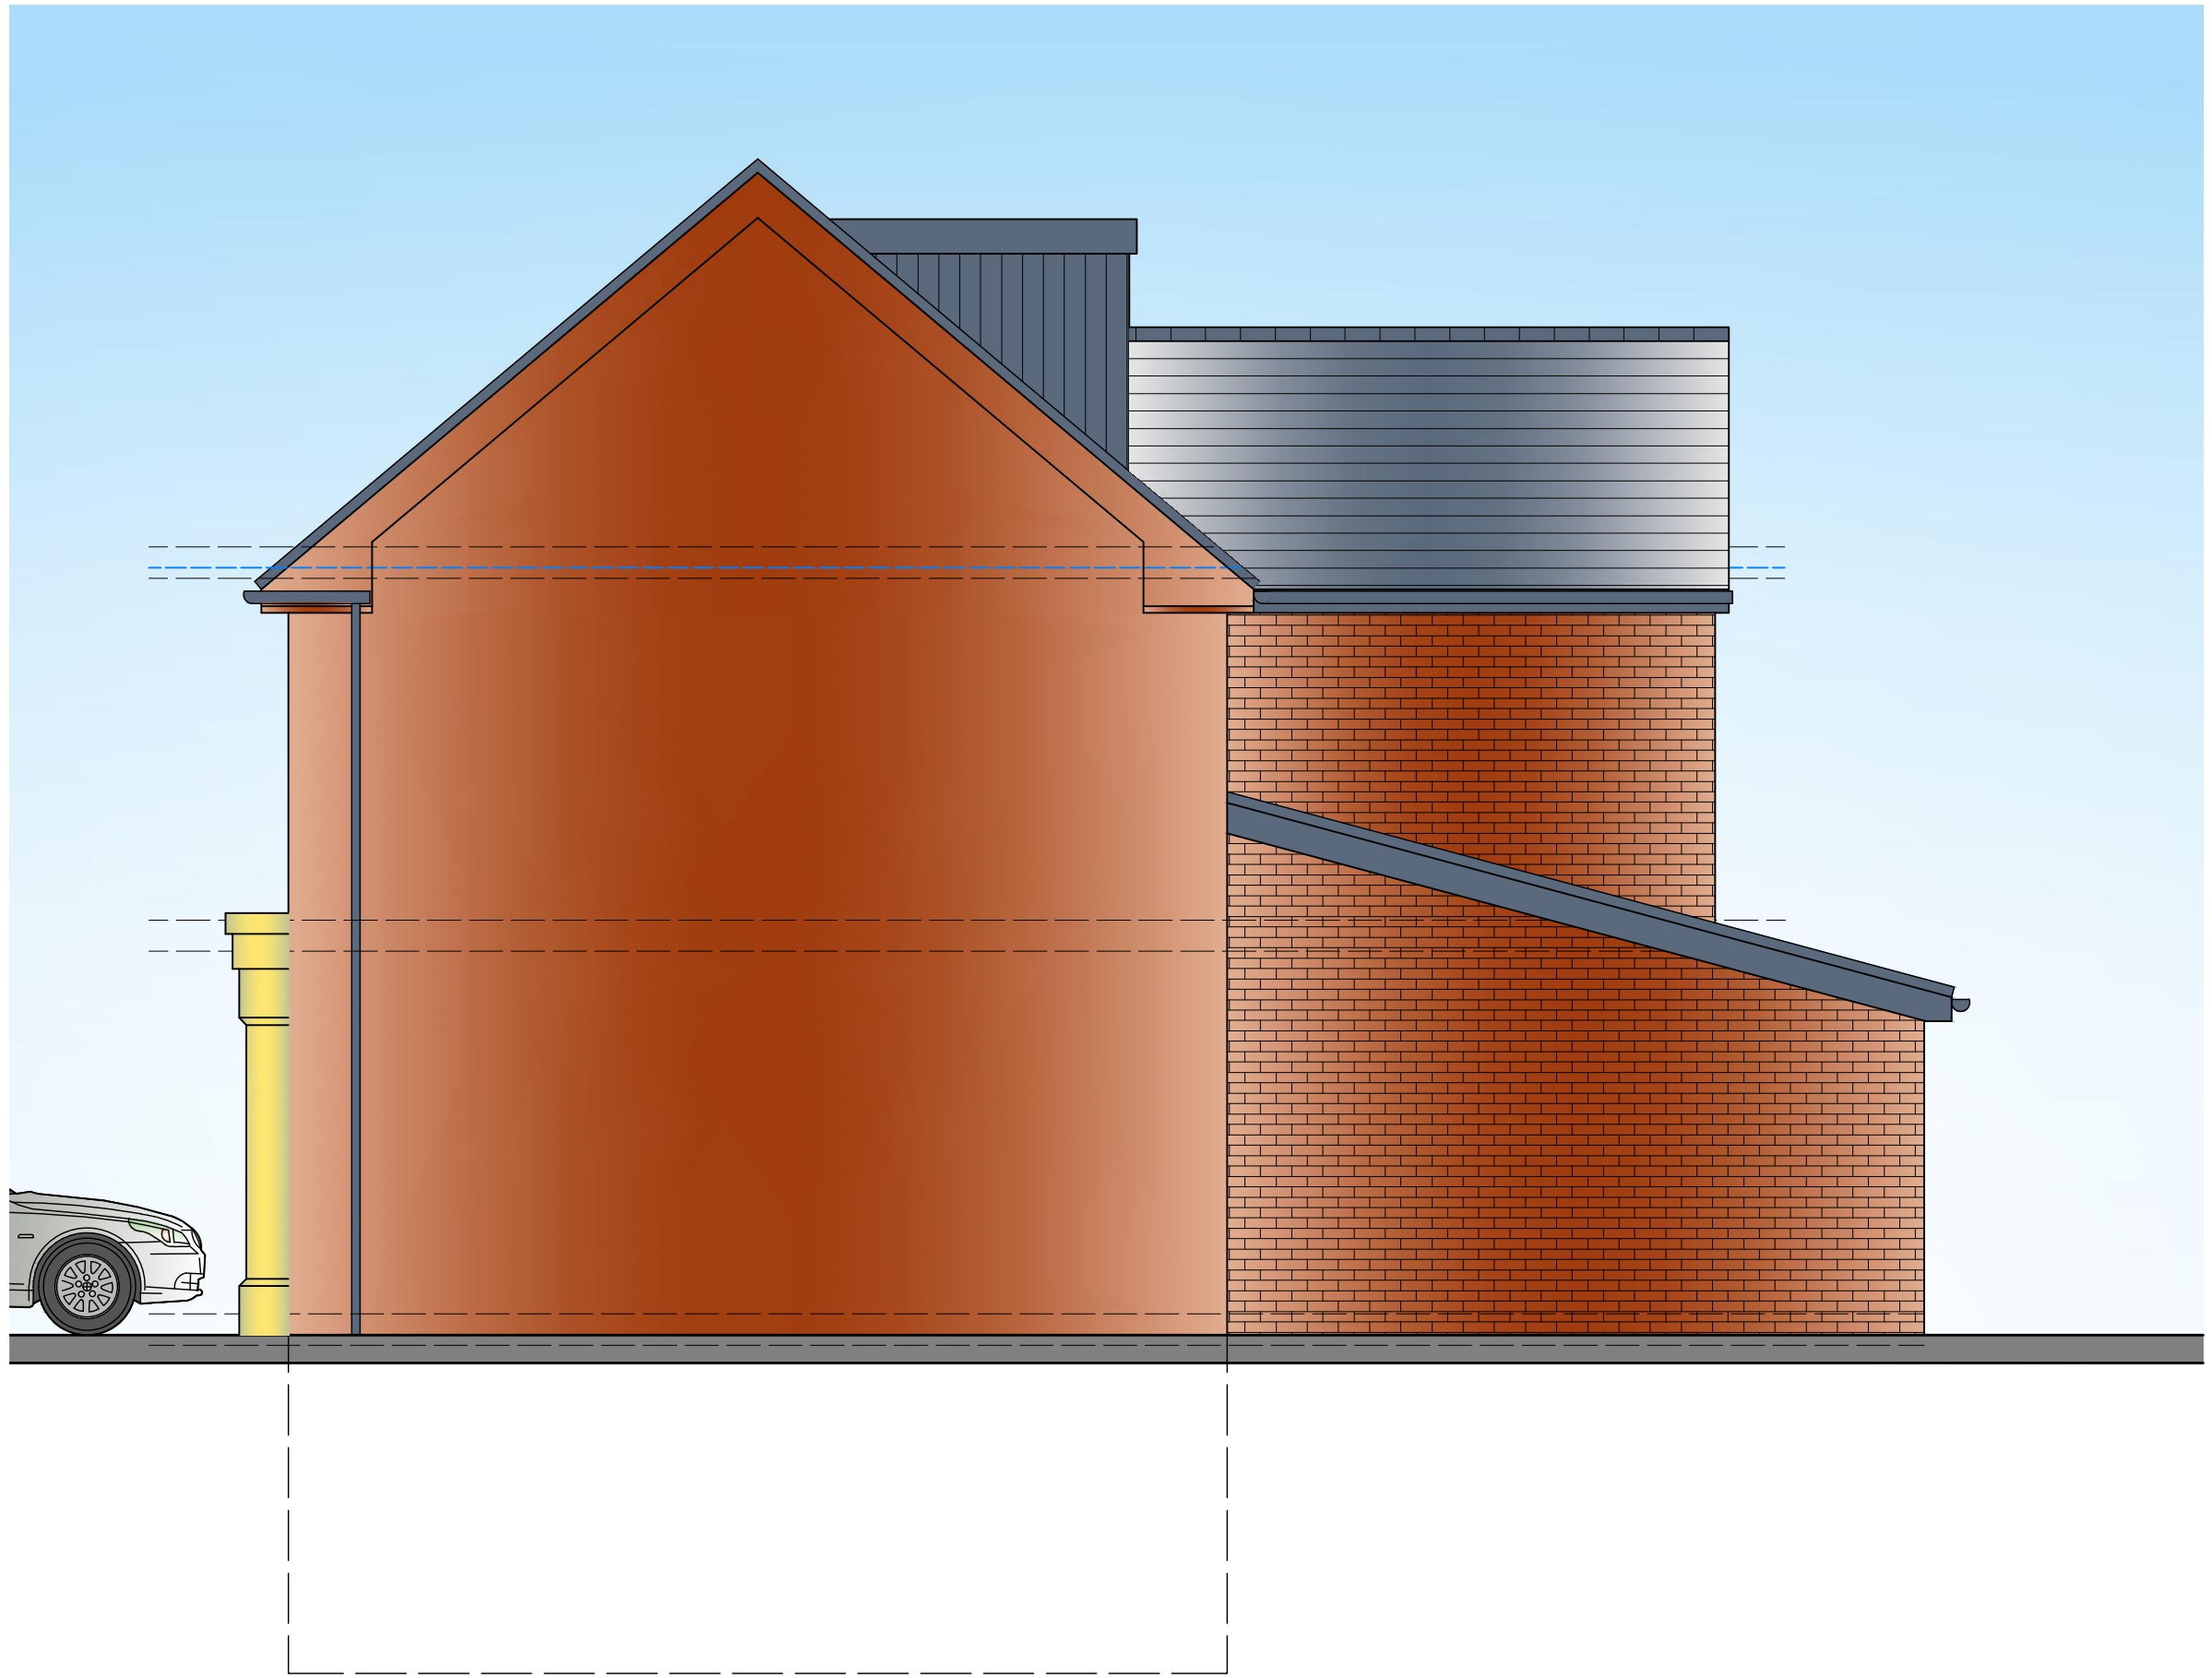

PROPOSED SIDE ELEVATION scale 1:50

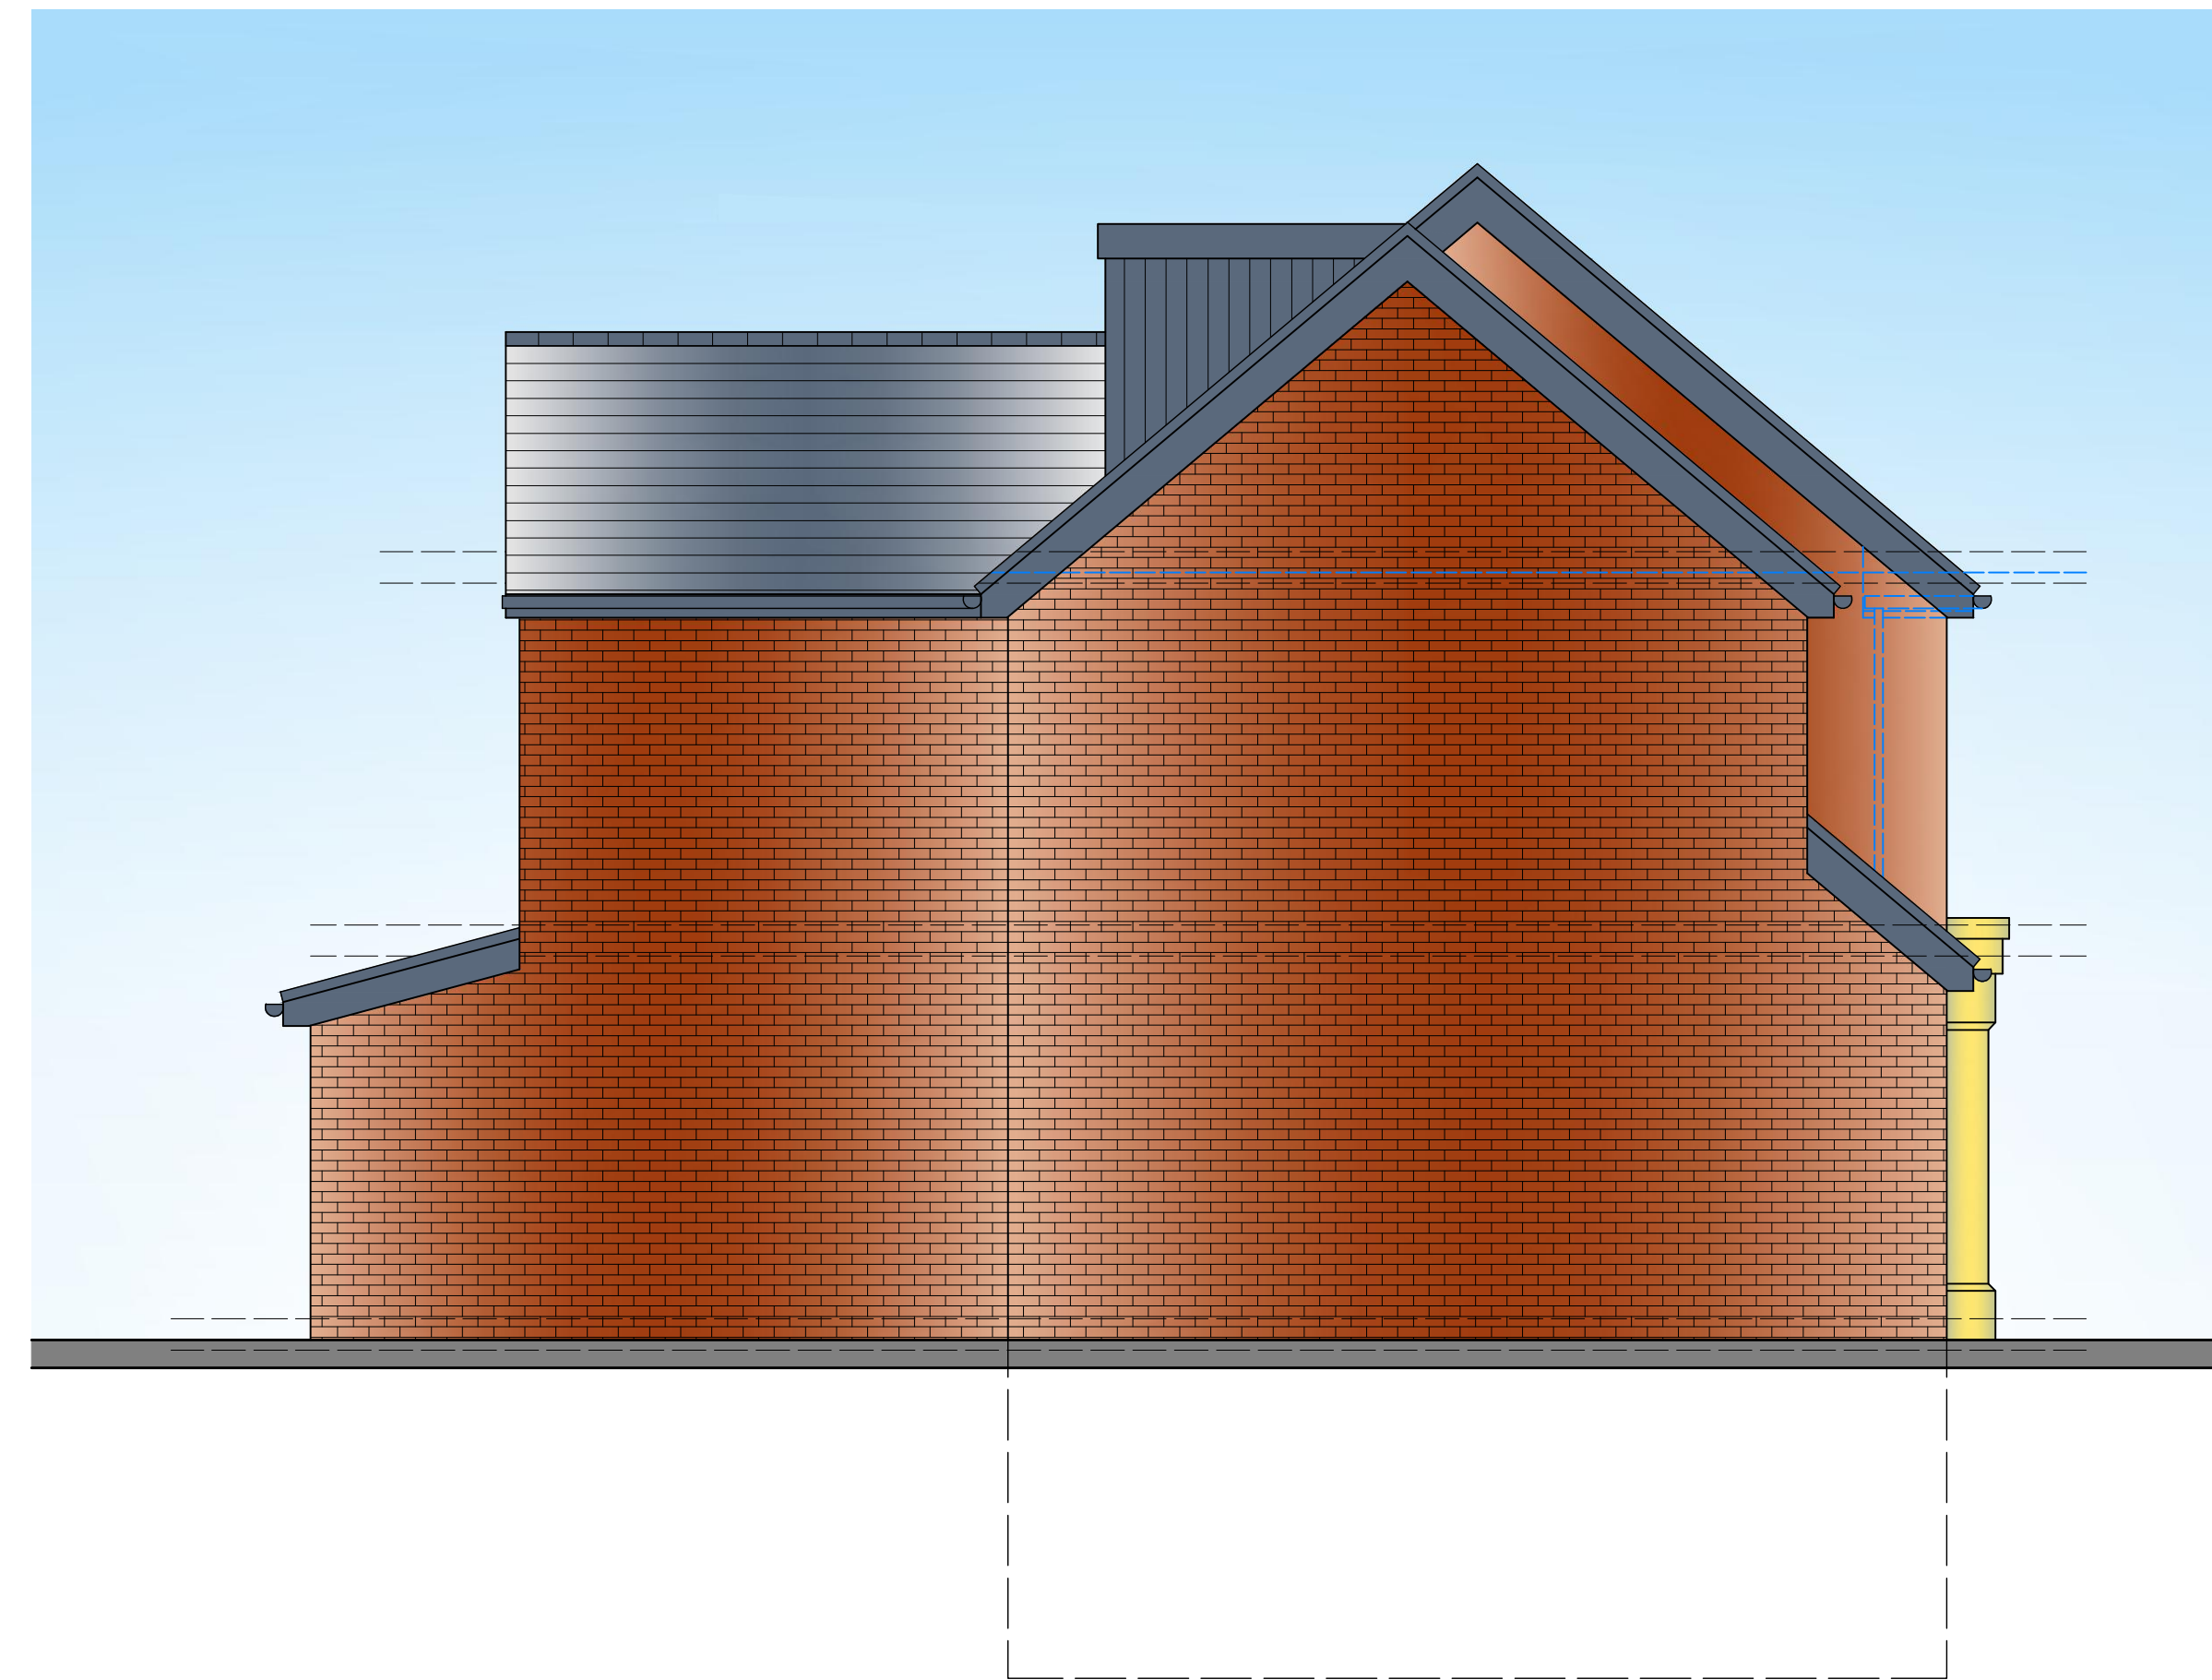

PROPOSED SIDE ELEVATION scale 1:50

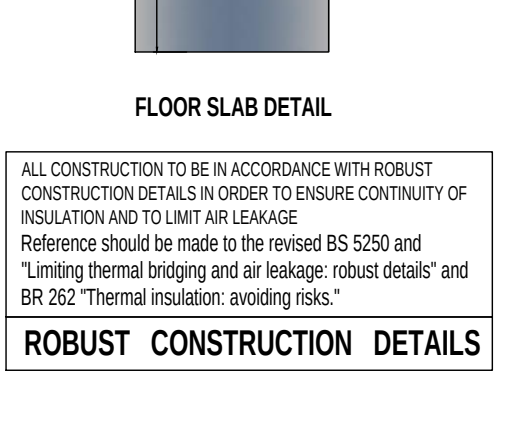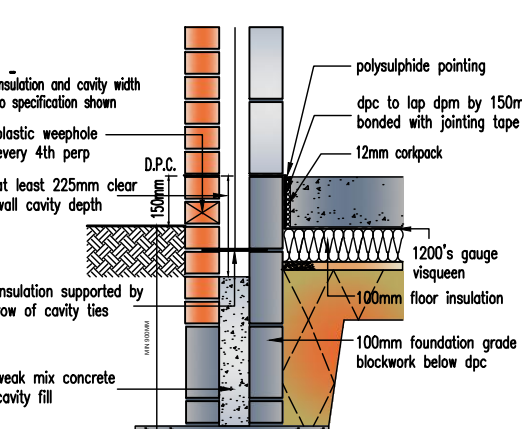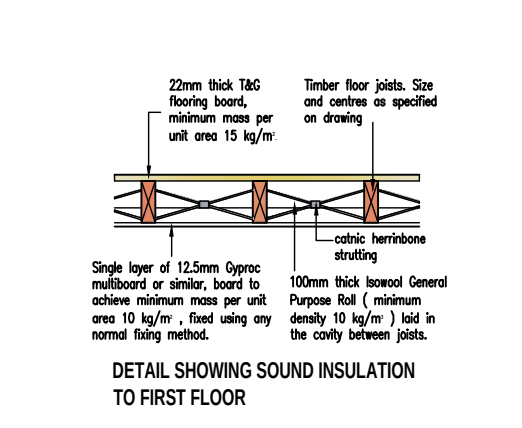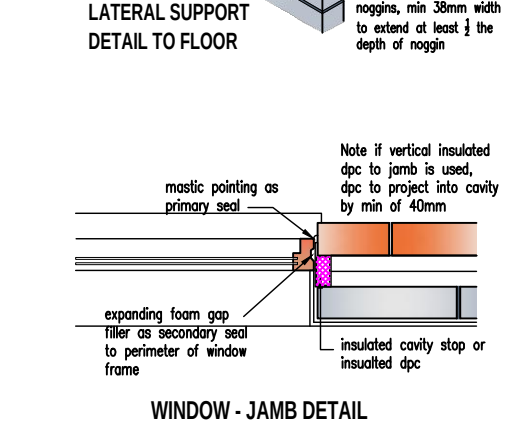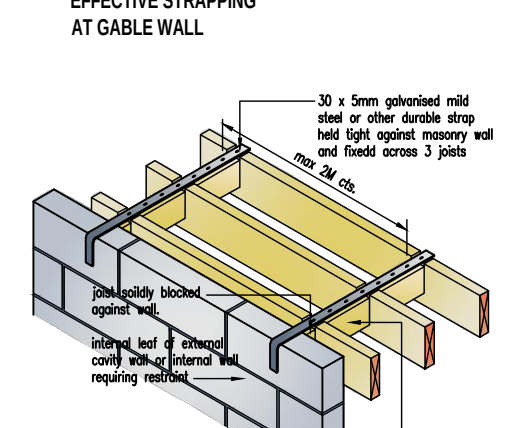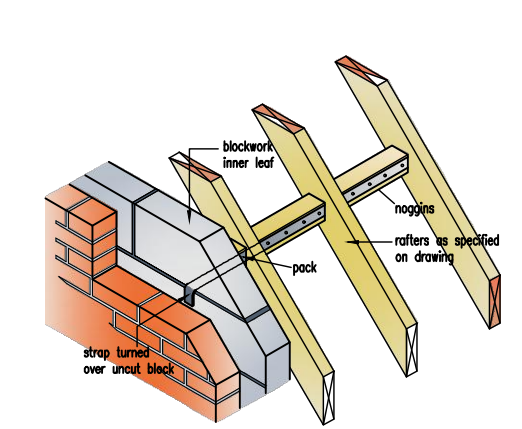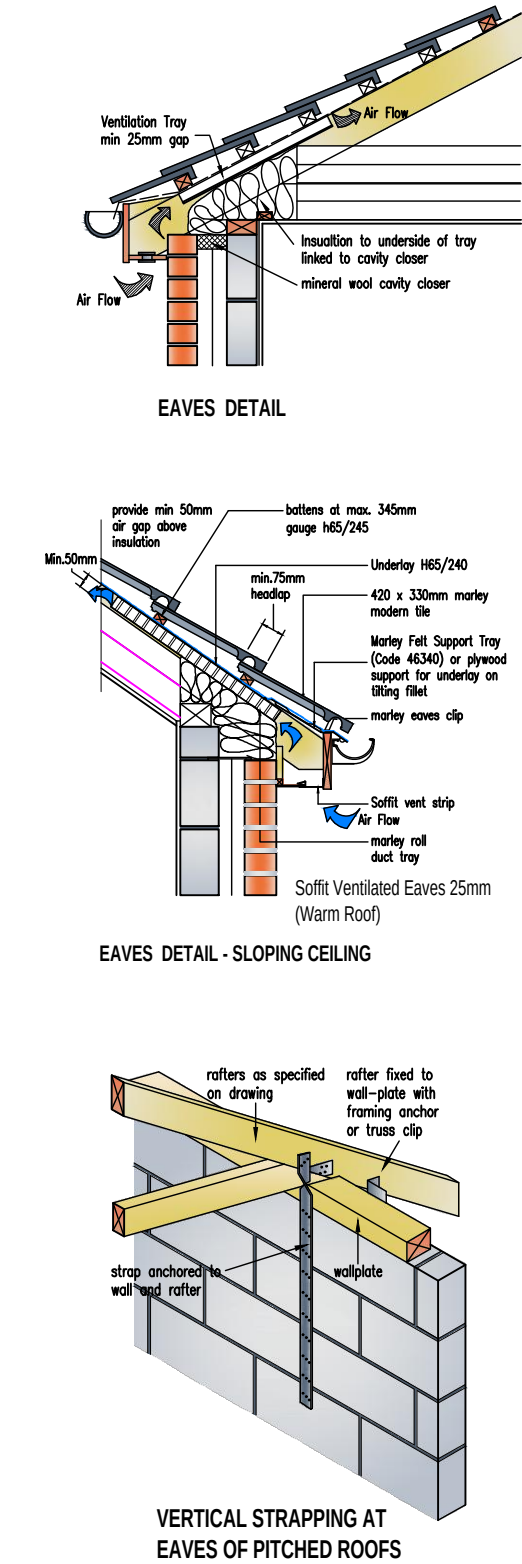

- GENERAL NOTES
1. FOUNDATIONS 250mm min thickness, strip foundations to project 150mm min either side of supported wall. Provide 750mm min cover to foundations. Foundations to be min 500mm to bottom of strip footing and taken down to level below level of any drains passing under or immediately adjacent to the building. Although strip foundations have been shown on the drawing, these may not be appropriate and are for illustrative purposes only. Foundations to suit conditions to the satisfaction of the Local Authority once trial hole has been dug - Alternative Foundations to be designed by Structural Engineer. Concrete mixes to be in accordance with BS 5300: 1.
 2. Where new foundations arise in vicinity of old foundations, existing should be fully grubbed up and new foundations laid at least the same depth.
 3. All exposed timbers to be treated with a suitable preservative to BS 1202:1975.
 4. All new cavities to be closed with 5mm spallux, all new cavities to be filled with existing.
 5. All new drains to be Hignorth superstore and to be bedded and surrounded in min. 150mm pea gravel. 100mm diameter drains to fall 1 in 40. 150mm diameter drains to fall 1 in 60. New drains to be encased in min 150mm concrete where they pass under new buildings. All existing drains found not to be in use to be capped and sealed in concrete. 150mm pre-cast concrete linings inserted where new drains pass through external walls. Soil and vent pipes to be 100mm U.P.V.C. 40mm diameter U.P.V.C. waste pipes to showers, sinks and toilets with 40mm diameter to basins. S.V.P. to be taken up to a ridge terminal or roof vent tile capped otherwise as noted on the plans. Provide rodding eyes or removable traps give access to full run of the soil system. All traps are to be 75mm deep sealed access via traps. All the plumbing installations are to comply with BS 5532. All bores in the concealed service pipes should be sealed at floor and ceiling levels, and service pipes which penetrate or project into hollow constructions or voids. (Refer to item D of diagram 4 of the Approved Document L). Deep floor drains and 64/75 mm diameter P.V.C. rainwater pipes.
 6. Insulated D.P.'s inserted to all head, jamba and cills of new external openings or thermalstore closers.
 7. All insulated surfaces to be made good.
 8. All new rain water pipes to trapped gulleys.
 9. 75 x 120mm valpage to strapped to wall at 2m centres with 38 x 5mm mild steel straps.
 10. Opening lights to be min 120mm total floor plan area.
 11. All glazing to critical zones to be toughened or laminated to BS 6206. i.e glass to doors within 1500mm of finished floor level and within 300mm of either side of doors and where greater than 250mm wide max 0.5mmq in doors, and to cover windows within 800mm of finished floor level.
 12. Steelwork as noted on plan to comply with BS449, BS5950 & be encased in 2 layers of 12.5mm plasterboard with angle brads and 3mm plaster coat to give 120 hour fire resistance. Linings to have minimum 150mm end bearings at each end or as specified by Structural Engineer or their manufacturer.
 13. Carry tray to be fitted to linings within external wall with stop ends and weepholes at each end and (i) 500mm c/s. Loadbearing internal walls to be 100mm concrete blockwork.
 14. D.P.'s to enter wall to be min 150mm above ground level and at floor level to enter wall.
 15. Fixing brackets/straps to extend min 2 courses below ground level.
 16. New concrete linings over new openings to BS5971 Part 2:1986 (1200mm) deep where shown.
 17. Stainless steel wall ties to be spaced at 750mm centres horizontally staggered and 400mm centres vertically. Wall ties to comply with BS 1224:1978 and to have proprietary U.P.C. retaining clips to secure the insulation to the inner leaf. Joints to be built solid by returning the blockwork onto 150mm wide vertical D.P.C. Provide additional wall ties at 25mm vertical centres around door / window openings and to movement joints. Cavities be closed at eaves level to comply with Building Regulations.
 18. Notches and holes to timber joists to be within the limits notches - no deeper than 0.25 times depth of joist and not cut deeper than 0.07 of the span, not further away than 0.5 times the span. Holes - should be no greater diameter than 0.25 times the depth of joist should be drilled at the neutral axis, and should be not less than 3 diameters (centre to centre) apart, and be located between 0.25 and 0.4 times span from the support.
 19. No notches or holes to be cut in roof rafters, other than supports where the rafter may be butt-jointed to a depth not exceeding 1/3 the rafter depth.
 20. All gipswork incorporated in the water / heating system, that is situated in an unheated space is to be surrounded in 40mm of insulating material (min conductivity 0.04W/mK).
 21. All masonry work to comply with BS 5628: P3. Clay bricks to BS 3821, Engineering bricks to BS 3821. Concrete bricks to BS 6073. Manufactured stone complying with BS 6457.
 22. CPN below slab to BS 6515 when the membrane is located below the slab. A binding layer of sand should be provided. The continuity of the membrane as follows:
Taps in polyethylene should be 300mm and pins sealed, where necessary membranes beneath slab should link with wall d.p.c's
 23. Flues (if applicable)
Flues bricks to be inserted into inner leaf of external wall in locations shown on plans. Flue liner max. 45 degrees (30 degrees preferred), offset at base, bedded in cement mortar grout to comply with B.S. 1181:1971. All floor and roof timbers will be trimmed 40mm clear from the outer face of chimneys and flues.
 24. Chases
Vertical chases should not be deeper than 1/3 of the wall thickness or, in cavity walls, 1/5 of the thickness of the leaf.
Horizontal chases should not be deeper than 1/3 of the thickness of the leaf of the wall.
Chases should not be so positioned as to impair the stability of the wall, particularly where hollow bricks are used.
 25. All workmanship and materials to comply with Building Regulations, British Standards, Codes of Practice requirements. All materials to be fixed, applied or installed in accordance with manufacturers instructions or specifications. All materials shall be suitable for their purpose. The contractor shall take into account everything necessary for the proper execution of the works to the satisfaction of the "Inspector" whether or not indicated on the drawing. Sample of external materials to be submitted to Local Authority for approval.
 26. The Builder is entirely responsible for all temporary works and for maintaining stability of the new and existing structures during work.
 27. Contractor to visit site prior to commencing work and check all dimensions and limitations himself with the site conditions. This drawing must then be checked and verified by the contractor prior to work commencing on site. No Encroachment by the building over the neighbouring boundary line. Client to obtain written permission from relevant bodies for any encroachment whatsoever if unavoidable.
 28. Trade Ventilation
Replacement windows, background ventilators to be provided as follows:
Habitable rooms - 5000mm² equivalent area
Kitchen, Utility room and bathroom - 2500mm² equivalent area
Addition of a habitable room (not including a conservatory) to an existing building.
Background ventilators to be provided to new windows as follows:
If the additional room is connected to an existing room that has no window openings to external air, the room can be ventilated through another room or conservatory if background ventilation is provided with ventilators - 8000mm² equivalent area to opening between rooms and to new windows, and Page ventilation is provided comprising of 1 or more openings with min total floor area as follows:
Windows - hinged or pivot window that opens 30° or more, or the Height x width of the opening part should be at least 1/20 of the room floor area. For a hinged or pivot window that opening less than 30° opening part should be at least 1/20 of the room floor area.
External doors the Height x width of opening part should be at least 1/20 of the room floor area.
If the room contains a combination of at least 1 external door and at least 1 external window, the opening parts may be added to achieve at least 1/20 of the room floor area.
Note: Background ventilation should be located at least 1700mm above floor level and need not be within the door frame.
Openings between habitable rooms and conservatories must be closable.
 29. Trade Ventilation
Replacement windows, background ventilators to be provided as follows:
Habitable rooms - 5000mm² equivalent area
Kitchen, Utility room and bathroom - 2500mm² equivalent area
Addition of a habitable room (not including a conservatory) to an existing building.
Background ventilators to be provided to new windows as follows:
If the additional room is connected to an existing room that has no window openings to external air, the room can be ventilated through another room or conservatory if background ventilation is provided with ventilators - 8000mm² equivalent area to opening between rooms and to new windows, and Page ventilation is provided comprising of 1 or more openings with min total floor area as follows:
Windows - hinged or pivot window that opens 30° or more, or the Height x width of the opening part should be at least 1/20 of the room floor area. For a hinged or pivot window that opening less than 30° opening part should be at least 1/20 of the room floor area.
External doors the Height x width of opening part should be at least 1/20 of the room floor area.
If the room contains a combination of at least 1 external door and at least 1 external window, the opening parts may be added to achieve at least 1/20 of the room floor area.
Note: Background ventilation should be located at least 1700mm above floor level and need not be within the door frame.
Openings between habitable rooms and conservatories must be closable.
 30. Trade Ventilation
Replacement windows, background ventilators to be provided as follows:
Habitable rooms - 5000mm² equivalent area
Kitchen, Utility room and bathroom - 2500mm² equivalent area
Addition of a habitable room (not including a conservatory) to an existing building.
Background ventilators to be provided to new windows as follows:
If the additional room is connected to an existing room that has no window openings to external air, the room can be ventilated through another room or conservatory if background ventilation is provided with ventilators - 8000mm² equivalent area to opening between rooms and to new windows, and Page ventilation is provided comprising of 1 or more openings with min total floor area as follows:
Windows - hinged or pivot window that opens 30° or more, or the Height x width of the opening part should be at least 1/20 of the room floor area. For a hinged or pivot window that opening less than 30° opening part should be at least 1/20 of the room floor area.
External doors the Height x width of opening part should be at least 1/20 of the room floor area.
If the room contains a combination of at least 1 external door and at least 1 external window, the opening parts may be added to achieve at least 1/20 of the room floor area.
Note: Background ventilation should be located at least 1700mm above floor level and need not be within the door frame.
Openings between habitable rooms and conservatories must be closable.

29. Unusable material
Vegetable matter such as turf and roots should be removed from the ground to be covered by the building at least to a depth to prevent later growth. The effects of roots close to the building also need to be assessed. Where mature trees are present on sites with shrinkable clays the potential damage arising from ground heave to services and floor slabs and overlie concrete should be assessed. Reference should be made to BRE Digest 298/2. Where sole and vegetation type would require significant quantities of soil to be removed, reference should be made to BRE Digests 242/2 and 242/4 and to the BRE Foundation for the Built Environment report 1997/2.
- Construction Design and Management Regulations 1994, CDM
REGULATIONS for Health and Safety at Work etc. Act 1974
Designers CDM Statement
The Client is respectfully reminded of his or her duties under the above Act and referred to the Health and Safety Executive's Guidance note 28 "The Role of the Client".
The Designer encompasses on this drawing are classed as simple construction using traditional methods and materials available to general builders. As such they do not present any unusual circumstances in their execution or risks which a competent builder could not be reasonably expected to know.
For alteration work requiring new openings in walls or the removal of existing walls, the builder is to follow the guidance in the Building Research Establishment Good Building Guide No. 15 & 20 providing temporary support during work on openings in external walls and removing internal load bearing walls in other dwellings.
The Contractor shall ensure that he and all visitors to site are fully aware of these regulations and ensure full compliance with same and shall include for all necessary documentation.
The Contractor to provide all necessary scaffolding with edge protection to prevent persons falling or falling debris. Also to provide protection to adjoining properties along the boundary.
All necessary safety precautions to be taken when working at high level. i.e. using safety harness.
Contractor to investigate possible live or re-entrant services within the site and any hazardous material that may be present. Refer to Avoiding danger from underground services, HSG 47, Control of Asbestos at Work Regulations 2002, Control of Substances Hazardous to Health Regulations 2002 and Dangerous Substances and Explosive Atmospheres Regulations 2002.
All persons entering site to have all necessary protective clothing and head protection compliant with health and safety. Refer to Pressure Protective Equipment at Work Regulations 1982 (as amended).
Cleaning of windows to be accessible from inside if they are unable to be accessed from outside.
All necessary propping and support required for excavation of trenches, retaining walls and underpinning to be installed in accordance with a structural engineers details and specification.
Contractor to provide all necessary support to maintain stability of existing or neighbouring structures.
Avoid chipping of walls for Services.
Risk of working with glass. Risks of working at height and from falling objects.
Danger of persons falling into trenches.
Use of power tools and equipment. Refer to Provision and Use of Work Equipment Regulations 1998 and Electricity at Work Regulations 1989.
Electrical Safety, Quality and Continuity Regulations 2002.
Avoid chipping of walls for Services.
Risk of working with glass. Risks of working at height and from falling objects.
Risks of working with dust (asbestos - protective gear/breathing protection to be used). Refer to Control of Substances Hazardous to Health Regulations 2002.
Precautions to be taken when lifting heavy materials, objects and beams into position above 20kg - use Adequate lifting machinery. Refer to Lifting Operations and Lifting Equipment Regulations 1998, Manual Handling Operations Regulations 1992.
Covering of roots. All work to be carried out with due regard to health and safety regulations.
Risk of overhead power cables within and around the site.
Installation and use of flammable materials. Refer to Fire Precautions (Workplaces) Regulations 1997.
Access into and out of site - traffic management into and out of site. Refer to Driving at Work - Managing Work-related Road Safety, HSG 382.
Precautions to be taken when working in confined spaces. Refer to Confined Spaces Regulations 1997 and Safe work in confined spaces, Approved Code of Practice, Regulations and Guidance, L 102.
THE CONTRACTOR IS ADVISED OF THE FOLLOWING REGULATIONS APPLICABLE:
1. New Roads and Street Works Act 1991
2. Construction Health, Safety and Welfare Regulations 1996
3. Health & Safety (First Aid) Regulations 1981
4. Health & Safety (Construction) Regulations 1997
5. Insurance (Construction) Regulations 1999
6. Management of Health and Safety at Work Regulations 1999
7. Noise at Work Regulations 1999
8. Electricity Safety Regulations 1996
9. Pressure Systems Safety Regulations 2000
10. Insurance of Material, Plant and Equipment (Construction) Regulations 1999
11. Supply of Machinery (Safety) Regulations 1992 (as amended)
12. Construction Health, Safety and Welfare Regulations 1996
13. Health & Safety (First Aid) Regulations 1981
14. Health & Safety (Construction) Regulations 1997
15. Insurance (Construction) Regulations 1999
16. Management of Health and Safety at Work Regulations 1999
17. Noise at Work Regulations 1999
18. Electricity Safety Regulations 1996
19. Pressure Systems Safety Regulations 2000
20. Insurance of Material, Plant and Equipment (Construction) Regulations 1999
21. Supply of Machinery (Safety) Regulations 1992 (as amended)
22. Construction Health, Safety and Welfare Regulations 1996
23. Health & Safety (First Aid) Regulations 1981
24. Health & Safety (Construction) Regulations 1997
25. Insurance (Construction) Regulations 1999
26. Management of Health and Safety at Work Regulations 1999
27. Noise at Work Regulations 1999
28. Electricity Safety Regulations 1996
29. Pressure Systems Safety Regulations 2000
30. Insurance of Material, Plant and Equipment (Construction) Regulations 1999
31. Supply of Machinery (Safety) Regulations 1992 (as amended)
32. Construction Health, Safety and Welfare Regulations 1996
33. Health & Safety (First Aid) Regulations 1981
34. Health & Safety (Construction) Regulations 1997
35. Insurance (Construction) Regulations 1999
36. Management of Health and Safety at Work Regulations 1999
37. Noise at Work Regulations 1999
38. Electricity Safety Regulations 1996
39. Pressure Systems Safety Regulations 2000
40. Insurance of Material, Plant and Equipment (Construction) Regulations 1999
41. Supply of Machinery (Safety) Regulations 1992 (as amended)
42. Construction Health, Safety and Welfare Regulations 1996
43. Health & Safety (First Aid) Regulations 1981
44. Health & Safety (Construction) Regulations 1997
45. Insurance (Construction) Regulations 1999
46. Management of Health and Safety at Work Regulations 1999
47. Noise at Work Regulations 1999
48. Electricity Safety Regulations 1996
49. Pressure Systems Safety Regulations 2000
50. Insurance of Material, Plant and Equipment (Construction) Regulations 1999
51. Supply of Machinery (Safety) Regulations 1992 (as amended)
52. Construction Health, Safety and Welfare Regulations 1996
53. Health & Safety (First Aid) Regulations 1981
54. Health & Safety (Construction) Regulations 1997
55. Insurance (Construction) Regulations 1999
56. Management of Health and Safety at Work Regulations 1999
57. Noise at Work Regulations 1999
58. Electricity Safety Regulations 1996
59. Pressure Systems Safety Regulations 2000
60. Insurance of Material, Plant and Equipment (Construction) Regulations 1999
61. Supply of Machinery (Safety) Regulations 1992 (as amended)
62. Construction Health, Safety and Welfare Regulations 1996
63. Health & Safety (First Aid) Regulations 1981
64. Health & Safety (Construction) Regulations 1997
65. Insurance (Construction) Regulations 1999
66. Management of Health and Safety at Work Regulations 1999
67. Noise at Work Regulations 1999
68. Electricity Safety Regulations 1996
69. Pressure Systems Safety Regulations 2000
70. Insurance of Material, Plant and Equipment (Construction) Regulations 1999
71. Supply of Machinery (Safety) Regulations 1992 (as amended)
72. Construction Health, Safety and Welfare Regulations 1996
73. Health & Safety (First Aid) Regulations 1981
74. Health & Safety (Construction) Regulations 1997
75. Insurance (Construction) Regulations 1999
76. Management of Health and Safety at Work Regulations 1999
77. Noise at Work Regulations 1999
78. Electricity Safety Regulations 1996
79. Pressure Systems Safety Regulations 2000
80. Insurance of Material, Plant and Equipment (Construction) Regulations 1999
81. Supply of Machinery (Safety) Regulations 1992 (as amended)
82. Construction Health, Safety and Welfare Regulations 1996
83. Health & Safety (First Aid) Regulations 1981
84. Health & Safety (Construction) Regulations 1997
85. Insurance (Construction) Regulations 1999
86. Management of Health and Safety at Work Regulations 1999
87. Noise at Work Regulations 1999
88. Electricity Safety Regulations 1996
89. Pressure Systems Safety Regulations 2000
90. Insurance of Material, Plant and Equipment (Construction) Regulations 1999
91. Supply of Machinery (Safety) Regulations 1992 (as amended)
92. Construction Health, Safety and Welfare Regulations 1996
93. Health & Safety (First Aid) Regulations 1981
94. Health & Safety (Construction) Regulations 1997
95. Insurance (Construction) Regulations 1999
96. Management of Health and Safety at Work Regulations 1999
97. Noise at Work Regulations 1999
98. Electricity Safety Regulations 1996
99. Pressure Systems Safety Regulations 2000
100. Insurance of Material, Plant and Equipment (Construction) Regulations 1999
101. Supply of Machinery (Safety) Regulations 1992 (as amended)
102. Construction Health, Safety and Welfare Regulations 1996
103. Health & Safety (First Aid) Regulations 1981
104. Health & Safety (Construction) Regulations 1997
105. Insurance (Construction) Regulations 1999
106. Management of Health and Safety at Work Regulations 1999
107. Noise at Work Regulations 1999
108. Electricity Safety Regulations 1996
109. Pressure Systems Safety Regulations 2000
110. Insurance of Material, Plant and Equipment (Construction) Regulations 1999
111. Supply of Machinery (Safety) Regulations 1992 (as amended)
112. Construction Health, Safety and Welfare Regulations 1996
113. Health & Safety (First Aid) Regulations 1981
114. Health & Safety (Construction) Regulations 1997
115. Insurance (Construction) Regulations 1999
116. Management of Health and Safety at Work Regulations 1999
117. Noise at Work Regulations 1999
118. Electricity Safety Regulations 1996
119. Pressure Systems Safety Regulations 2000
120. Insurance of Material, Plant and Equipment (Construction) Regulations 1999
121. Supply of Machinery (Safety) Regulations 1992 (as amended)
122. Construction Health, Safety and Welfare Regulations 1996
123. Health & Safety (First Aid) Regulations 1981
124. Health & Safety (Construction) Regulations 1997
125. Insurance (Construction) Regulations 1999
126. Management of Health and Safety at Work Regulations 1999
127. Noise at Work Regulations 1999
128. Electricity Safety Regulations 1996
129. Pressure Systems Safety Regulations 2000
130. Insurance of Material, Plant and Equipment (Construction) Regulations 1999
131. Supply of Machinery (Safety) Regulations 1992 (as amended)
132. Construction Health, Safety and Welfare Regulations 1996
133. Health & Safety (First Aid) Regulations 1981
134. Health & Safety (Construction) Regulations 1997
135. Insurance (Construction) Regulations 1999
136. Management of Health and Safety at Work Regulations 1999
137. Noise at Work Regulations 1999
138. Electricity Safety Regulations 1996
139. Pressure Systems Safety Regulations 2000
140. Insurance of Material, Plant and Equipment (Construction) Regulations 1999
141. Supply of Machinery (Safety) Regulations 1992 (as amended)
142. Construction Health, Safety and Welfare Regulations 1996
143. Health & Safety (First Aid) Regulations 1981
144. Health & Safety (Construction) Regulations 1997
145. Insurance (Construction) Regulations 1999
146. Management of Health and Safety at Work Regulations 1999
147. Noise at Work Regulations 1999
148. Electricity Safety Regulations 1996
149. Pressure Systems Safety Regulations 2000
150. Insurance of Material, Plant and Equipment (Construction) Regulations 1999
151. Supply of Machinery (Safety) Regulations 1992 (as amended)
152. Construction Health, Safety and Welfare Regulations 1996
153. Health & Safety (First Aid) Regulations 1981
154. Health & Safety (Construction) Regulations 1997
155. Insurance (Construction) Regulations 1999
156. Management of Health and Safety at Work Regulations 1999
157. Noise at Work Regulations 1999
158. Electricity Safety Regulations 1996
159. Pressure Systems Safety Regulations 2000
160. Insurance of Material, Plant and Equipment (Construction) Regulations 1999
161. Supply of Machinery (Safety) Regulations 1992 (as amended)
162. Construction Health, Safety and Welfare Regulations 1996
163. Health & Safety (First Aid) Regulations 1981
164. Health & Safety (Construction) Regulations 1997
165. Insurance (Construction) Regulations 1999
166. Management of Health and Safety at Work Regulations 1999
167. Noise at Work Regulations 1999
168. Electricity Safety Regulations 1996
169. Pressure Systems Safety Regulations 2000
170. Insurance of Material, Plant and Equipment (Construction) Regulations 1999
171. Supply of Machinery (Safety) Regulations 1992 (as amended)
172. Construction Health, Safety and Welfare Regulations 1996
173. Health & Safety (First Aid) Regulations 1981
174. Health & Safety (Construction) Regulations 1997
175. Insurance (Construction) Regulations 1999
176. Management of Health and Safety at Work Regulations 1999
177. Noise at Work Regulations 1999
178. Electricity Safety Regulations 1996
179. Pressure Systems Safety Regulations 2000
180. Insurance of Material, Plant and Equipment (Construction) Regulations 1999
181. Supply of Machinery (Safety) Regulations 1992 (as amended)
182. Construction Health, Safety and Welfare Regulations 1996
183. Health & Safety (First Aid) Regulations 1981
184. Health & Safety (Construction) Regulations 1997
185. Insurance (Construction) Regulations 1999
186. Management of Health and Safety at Work Regulations 1999
187. Noise at Work Regulations 1999
188. Electricity Safety Regulations 1996
189. Pressure Systems Safety Regulations 2000
190. Insurance of Material, Plant and Equipment (Construction) Regulations 1999
191. Supply of Machinery (Safety) Regulations 1992 (as amended)
192. Construction Health, Safety and Welfare Regulations 1996
193. Health & Safety (First Aid) Regulations 1981
194. Health & Safety (Construction) Regulations 1997
195. Insurance (Construction) Regulations 1999
196. Management of Health and Safety at Work Regulations 1999
197. Noise at Work Regulations 1999
198. Electricity Safety Regulations 1996
199. Pressure Systems Safety Regulations 2000
200. Insurance of Material, Plant and Equipment (Construction) Regulations 1999
201. Supply of Machinery (Safety) Regulations 1992 (as amended)
202. Construction Health, Safety and Welfare Regulations 1996
203. Health & Safety (First Aid) Regulations 1981
204. Health & Safety (Construction) Regulations 1997
205. Insurance (Construction) Regulations 1999
206. Management of Health and Safety at Work Regulations 1999
207. Noise at Work Regulations 1999
208. Electricity Safety Regulations 1996
209. Pressure Systems Safety Regulations 2000
210. Insurance of Material, Plant and Equipment (Construction) Regulations 1999
211. Supply of Machinery (Safety) Regulations 1992 (as amended)
212. Construction Health, Safety and Welfare Regulations 1996
213. Health & Safety (First Aid) Regulations 1981
214. Health & Safety (Construction) Regulations 1997
215. Insurance (Construction) Regulations 1999
216. Management of Health and Safety at Work Regulations 1999
217. Noise at Work Regulations 1999
218. Electricity Safety Regulations 1996
219. Pressure Systems Safety Regulations 2000
220. Insurance of Material, Plant and Equipment (Construction) Regulations 1999
221. Supply of Machinery (Safety) Regulations 1992 (as amended)
222. Construction Health, Safety and Welfare Regulations 1996
223. Health & Safety (First Aid) Regulations 1981
224. Health & Safety (Construction) Regulations 1997
225. Insurance (Construction) Regulations 1999
226. Management of Health and Safety at Work Regulations 1999
227. Noise at Work Regulations 1999
228. Electricity Safety Regulations 1996
229. Pressure Systems Safety Regulations 2000
230. Insurance of Material, Plant and Equipment (Construction) Regulations 1999
231. Supply of Machinery (Safety) Regulations 1992 (as amended)
232. Construction Health, Safety and Welfare Regulations 1996
233. Health & Safety (First Aid) Regulations 1981
234. Health & Safety (Construction) Regulations 1997
235. Insurance (Construction) Regulations 1999
236. Management of Health and Safety at Work Regulations 1999
237. Noise at Work Regulations 1999
238. Electricity Safety Regulations 1996
239. Pressure Systems Safety Regulations 2000
240. Insurance of Material, Plant and Equipment (Construction) Regulations 1999
241. Supply of Machinery (Safety) Regulations 1992 (as amended)
242. Construction Health, Safety and Welfare Regulations 1996
243. Health & Safety (First Aid) Regulations 1981
244. Health & Safety (Construction) Regulations 1997
245. Insurance (Construction) Regulations 1999
246. Management of Health and Safety at Work Regulations 1999
247. Noise at Work Regulations 1999
248. Electricity Safety Regulations 1996
249. Pressure Systems Safety Regulations 2000
250. Insurance of Material, Plant and Equipment (Construction) Regulations 1999
251. Supply of Machinery (Safety) Regulations 1992 (as amended)
252. Construction Health, Safety and Welfare Regulations 1996
253. Health & Safety (First Aid) Regulations 1981
254. Health & Safety (Construction) Regulations 1997
255. Insurance (Construction) Regulations 1999
256. Management of Health and Safety at Work Regulations 1999
257. Noise at Work Regulations 1999
258. Electricity Safety Regulations 1996
259. Pressure Systems Safety Regulations 2000
260. Insurance of Material, Plant and Equipment (Construction) Regulations 1999
261. Supply of Machinery (Safety) Regulations 1992 (as amended)
262. Construction Health, Safety and Welfare Regulations 1996
263. Health & Safety (First Aid) Regulations 1981
264. Health & Safety (Construction) Regulations 1997
265. Insurance (Construction) Regulations 1999
266. Management of Health and Safety at Work Regulations 1999
267. Noise at Work Regulations 1999
268. Electricity Safety Regulations 1996
269. Pressure Systems Safety Regulations 2000
270. Insurance of Material, Plant and Equipment (Construction) Regulations 1999
271. Supply of Machinery (Safety) Regulations 1992 (as amended)
272. Construction Health, Safety and Welfare Regulations 1996
273. Health & Safety (First Aid) Regulations 1981
274. Health & Safety (Construction) Regulations 1997
275. Insurance (Construction) Regulations 1999
276. Management of Health and Safety at Work Regulations 1999
277. Noise at Work Regulations 1999
278. Electricity Safety Regulations 1996
279. Pressure Systems Safety Regulations 2000
280. Insurance of Material, Plant and Equipment (Construction) Regulations 1999
281. Supply of Machinery (Safety) Regulations 1992 (as amended)
282. Construction Health, Safety and Welfare Regulations 1996
283. Health & Safety (First Aid) Regulations 1981
284. Health & Safety (Construction) Regulations 1997
285. Insurance (Construction) Regulations 1999
286. Management of Health and Safety at Work Regulations 1999
287. Noise at Work Regulations 1999
288. Electricity Safety Regulations 1996
289. Pressure Systems Safety Regulations 2000
290. Insurance of Material, Plant and Equipment (Construction) Regulations 1999
291. Supply of Machinery (Safety) Regulations 1992 (as amended)
292. Construction Health, Safety and Welfare Regulations 1996
293. Health & Safety (First Aid) Regulations 1981
294. Health & Safety (Construction) Regulations 1997
295. Insurance (Construction) Regulations 1999
296. Management of Health and Safety at Work Regulations 1999
297. Noise at Work Regulations 1999
298. Electricity Safety Regulations 1996
299. Pressure Systems Safety Regulations 2000
300. Insurance of Material, Plant and Equipment (Construction) Regulations 1999
301. Supply of Machinery (Safety) Regulations 1992 (as amended)
302. Construction Health, Safety and Welfare Regulations 1996
303. Health & Safety (First Aid) Regulations 1981
304. Health & Safety (Construction) Regulations 1997
305. Insurance (Construction) Regulations 1999
306. Management of Health and Safety at Work Regulations 1999
307. Noise at Work Regulations 1999
308. Electricity Safety Regulations 1996
309. Pressure Systems Safety Regulations 2000
310. Insurance of Material, Plant and Equipment (Construction) Regulations 1999
311. Supply of Machinery (Safety) Regulations 1992 (as amended)
312. Construction Health, Safety and Welfare Regulations 1996
313. Health & Safety (First Aid) Regulations 1981
314. Health & Safety (Construction) Regulations 1997
315. Insurance (Construction) Regulations 1999
316. Management of Health and Safety at Work Regulations 1999
317. Noise at Work Regulations 1999
318. Electricity Safety Regulations 1996
319. Pressure Systems Safety Regulations 2000
320. Insurance of Material, Plant and Equipment (Construction) Regulations 1999
321. Supply of Machinery (Safety) Regulations 1992 (as amended)
322. Construction Health, Safety and Welfare Regulations 1996
323. Health & Safety (First Aid) Regulations 1981
324. Health & Safety (Construction) Regulations 1997
325. Insurance (Construction) Regulations 1999
326. Management of Health and Safety at Work Regulations 1999
327. Noise at Work Regulations 1999
328. Electricity Safety Regulations 1996
329. Pressure Systems Safety Regulations 2000
330. Insurance of Material, Plant and Equipment (Construction) Regulations 1999
331. Supply of Machinery (Safety) Regulations 1992 (as amended)
332. Construction Health, Safety and Welfare Regulations 1996
333. Health & Safety (First Aid) Regulations 1981
334. Health & Safety (Construction) Regulations 1997
335. Insurance (Construction) Regulations 1999
336. Management of Health and Safety at Work Regulations 1999
337. Noise at Work Regulations 1999
338. Electricity Safety Regulations 1996
339. Pressure Systems Safety Regulations 2000
340. Insurance of Material, Plant and Equipment (Construction) Regulations 1999
341. Supply of Machinery (Safety) Regulations 1992 (as amended)
342. Construction Health, Safety and Welfare Regulations 1996
343. Health & Safety (First Aid) Regulations 1981
344. Health & Safety (Construction) Regulations 1997
345. Insurance (Construction) Regulations 1999
346. Management of Health and Safety at Work Regulations 1999
347. Noise at Work Regulations 1999
348. Electricity Safety Regulations 1996
349. Pressure Systems Safety Regulations 2000
350. Insurance of Material, Plant and Equipment (Construction) Regulations 1999
351. Supply of Machinery (Safety) Regulations 1992 (as amended)
352. Construction Health, Safety and Welfare Regulations 1996
353. Health & Safety (First Aid) Regulations 1981
354. Health & Safety (Construction) Regulations 1997
355. Insurance (Construction) Regulations 1999
356. Management of Health and Safety at Work Regulations 1999
357. Noise at Work Regulations 1999
358. Electricity Safety Regulations 1996
359. Pressure Systems Safety Regulations 2000
360. Insurance of Material, Plant and Equipment (Construction) Regulations 1999
361. Supply of Machinery (Safety) Regulations 1992 (as amended)
362. Construction Health, Safety and Welfare Regulations 1996
363. Health & Safety (First Aid) Regulations 1981
364. Health & Safety (Construction) Regulations 1997
365. Insurance (Construction) Regulations 1999
366. Management of Health and Safety at Work Regulations 1999
367. Noise at Work Regulations 1999
368. Electricity Safety Regulations 1996
369. Pressure Systems Safety Regulations 2000
370. Insurance of Material, Plant and Equipment (Construction) Regulations 1999
371. Supply of Machinery (Safety) Regulations 1992 (as amended)
372. Construction Health, Safety and Welfare Regulations 1996
373. Health & Safety (First Aid) Regulations 1981
374. Health & Safety (Construction) Regulations 1997
375. Insurance (Construction) Regulations 1999
376. Management of Health and Safety at Work Regulations 1999
377. Noise at Work Regulations 1999
378. Electricity Safety Regulations 1996
379. Pressure Systems Safety Regulations 2000
380. Insurance of Material, Plant and Equipment (Construction) Regulations 1999
381. Supply of Machinery (Safety) Regulations 1992 (as amended)
382. Construction Health, Safety and Welfare Regulations 1996
383. Health & Safety (First Aid) Regulations 1981
384. Health & Safety (Construction) Regulations 1997
385. Insurance (Construction) Regulations 1999
386. Management of Health and Safety at Work Regulations 1999
387. Noise at Work Regulations 1999
388. Electricity Safety Regulations 1996
389. Pressure Systems Safety Regulations 2000
390. Insurance of Material, Plant and Equipment (Construction) Regulations 1999
391. Supply of Machinery (Safety) Regulations 1992 (as amended)
392. Construction Health, Safety and Welfare Regulations 1996
393. Health & Safety (First Aid) Regulations 1981
394. Health & Safety (Construction) Regulations 1997
395. Insurance (Construction) Regulations 1999
396. Management of Health and Safety at Work Regulations 1999
397. Noise at Work Regulations 1999
398. Electricity Safety Regulations 1996
399. Pressure Systems Safety Regulations 2000
400. Insurance of Material, Plant and Equipment (Construction) Regulations 1999
401. Supply of Machinery (Safety) Regulations 1992 (as