

COPYRIGHT:

G6 STUDIO RESERVES ALL RIGHTS TO THESE DRAWINGS, DESIGN AND/OR ANY OTHER DATA CONTAINED HERE IN.NO PART OF THE DRAWINGS, DESIGNS AND/OR OTHER DATA CONTAINED HERE IN MAY BE REPRODUCED, MODIFIED, TRANSMITTED OR USED IN ANY FORM BY ANY MEANS FOR ANY PURPOSE WITH OUT THE PRIOR WRITTEN CONSENT OF G6 STUDIO OTHER THAN FOR THE SOLE PURPOSE FOR WHICH SUCH DRAWINGS, DESIGN AND/OR OTHER DATA ARE PROVIDED.

DIMENSIONS:

CONTRACTORS SHALL WORK FROM FIGURED DIMENSIONS ONLY.CONTRACTORS MUST CHECK ALL DIMENSIONS ONSITE. DISCREPANCIES MUST BE REPORTED IMMEDIATELY TO G6 STUDIO LTD FOR CLARIFICATION BEFORE PROCEEDING ON RELEVANT WORK.

GENERAL NOTES:

- ALL DIMENSIONS ARE IN MILLIMETRES UNLESS OTHERWISE STATED
- ALL WORK TO BE CARRIED OUT IN ACCORDANCE WITH THE CURRENT EDITION OF THE BUILDING REGULATIONS 1991 (INCLUDING AMENDMENTS) AND ALL RELEVANT BRITISH STANDARDS/CODES OF PRACTICE
- THE CONTRACTOR IS RESPONSIBLE FOR THE CORRECT SETTING OUT OF THE WORKS ON SITE, ALL DIMENSIONS TO BE CHECKED PRIOR TO FABRICATION OF MATERIALS AND COMMENCEMENT OF WORKS.
- THIS DRAWING IS TO BE READ IN CONJUNCTION WITH ALL RELEVANT DRAWINGS AND SPECIFICATIONS
- ALL PROPOSED MATERIALS ARE TO BE SIMILAR IN APPEARANCE TO TAT OF THE EXISTING HOUSE, UNLESS OTHERWISE STATED

NOTES:

- ALL DIMENSIONS TO BE CHECKED ON SITE.
- ALL DISCREPANCIES TO BE REPORTED TO G6 STUDIO.
- REFER TO STRUCTURAL SPECIFICATION FOR ALL STRUCTURAL ELEMENTS.



A	25.12.2024	MA	FIRST ISSUE
ISSUE	DATE	INITIALS	DESCRIPTION

PROJECT


289a Oldham road
MIDDLETON
M24 2DW

DWG TITLE

CLIENT	--	ISSUE	A
DWG NO:	289A - OR - 101		
SCALE	DATE	DRAWN BY	
1:100@A3	25.12.2024	MA	

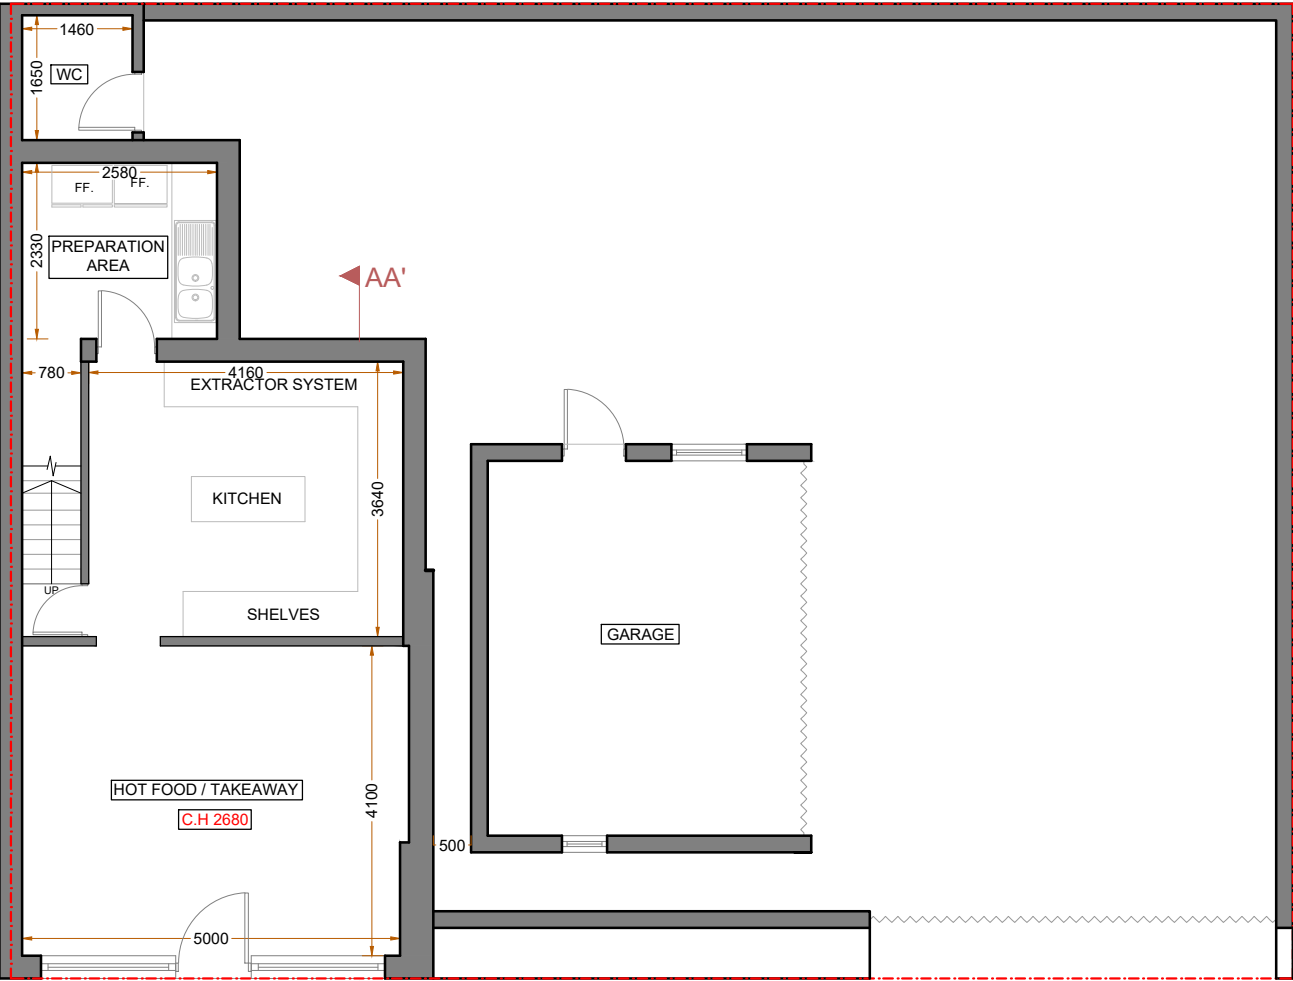 

EXISTING
GROUND FLOOR PLAN

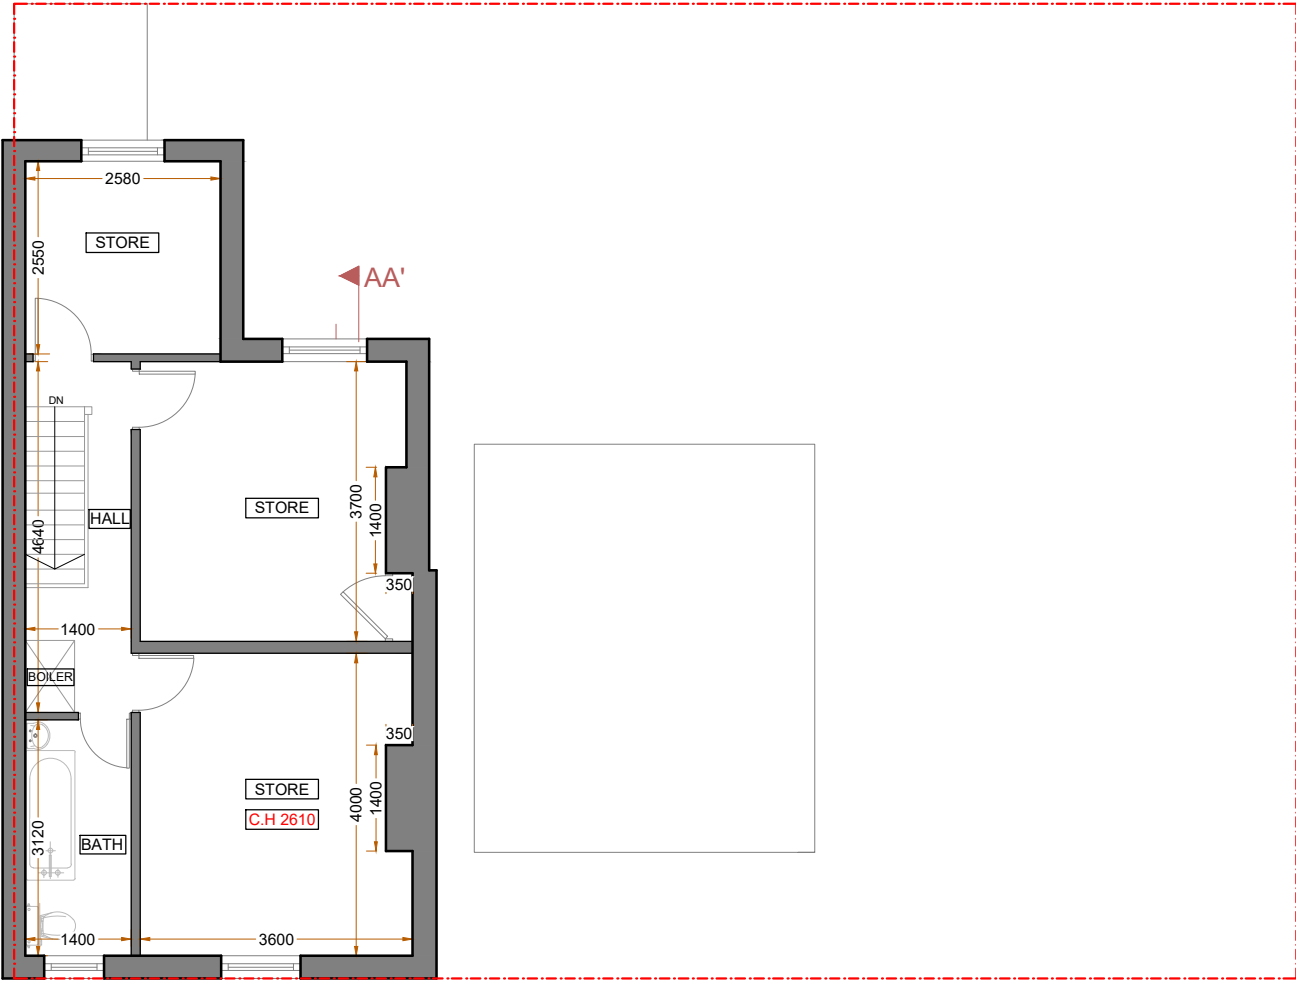

EXISTING
FIRST FLOOR PLAN

LEGEND

Area calculated from blue outlined
whereas headroom height up to 1500mm



COPYRIGHT:
G6 STUDIO RESERVES ALL RIGHTS TO THESE DRAWINGS, DESIGN AND/OR ANY OTHER DATA CONTAINED HERE IN.NO PART OF THE DRAWINGS, DESIGNS AND/OR OTHER DATA CONTAINED HERE IN MAY BE REPRODUCED, MODIFIED, TRANSMITTED OR USED IN ANY FORM BY ANY MEANS FOR ANY PURPOSE WITH OUT THE PRIOR WRITTEN CONSENT OF G6 STUDIO OTHER THAN FOR THE SOLE PURPOSE FOR WHICH SUCH DRAWINGS, DESIGN AND/OR OTHER DATA ARE PROVIDED.

DIMENSIONS:
CONTRACTORS SHALL WORK FROM FIGURED DIMENSIONS ONLY.CONTRACTORS MUST CHECK ALL DIMENSIONS ONSITE. DISCREPANCIES MUST BE REPORTED IMMEDIATELY TO G6 STUDIO LTD FOR CLARIFICATION BEFORE PROCEEDING ON RELEVANT WORK.

- GENERAL NOTES:**
- 1. ALL DIMENSIONS ARE IN MILLIMETRES UNLESS OTHERWISE STATED
 - 2. ALL WORK TO BE CARRIED OUT IN ACCORDANCE WITH THE CURRENT EDITION OF THE BUILDING REGULATIONS 1991 (INCLUDING AMENDMENTS) AND ALL RELEVANT BRITISH STANDARDS/CODES OF PRACTICE
 - 3. THE CONTRACTOR IS RESPONSIBLE FOR THE CORRECT SETTING OUT OF THE WORKS ON SITE, ALL DIMENSIONS TO BE CHECKED PRIOR TO FABRICATION OF MATERIALS AND COMMENCEMENT OF WORKS.
 - 4. THIS DRAWING IS TO BE READ IN CONJUNCTION WITH ALL RELEVANT DRAWINGS AND SPECIFICATIONS
 - 5. ALL PROPOSED MATERIALS ARE TO BE SIMILAR IN APPEARANCE TO TAT OF THE EXISTING HOUSE, UNLESS OTHERWISE STATED



- NOTES:**
- 1. ALL DIMENSIONS TO BE CHECKED ON SITE.
 - 2. ALL DISCREPANCIES TO BE REPORTED TO G6 STUDIO.
 - 3. REFER TO STRUCTURAL SPECIFICATION FOR ALL STRUCTURAL ELEMENTS.

A	25.12.2024	MA	FIRST ISSUE
ISSUE	DATE	INITIALS	DESCRIPTION


PROJECT
289a Oldham road
MIDDLETON
M24 2DW

DWG TITLE


CLIENT --		ISSUE A
DWG NO: 289A - OR - 102		
SCALE 1:100@A3	DATE 25.12.2024	DRAWN BY MA

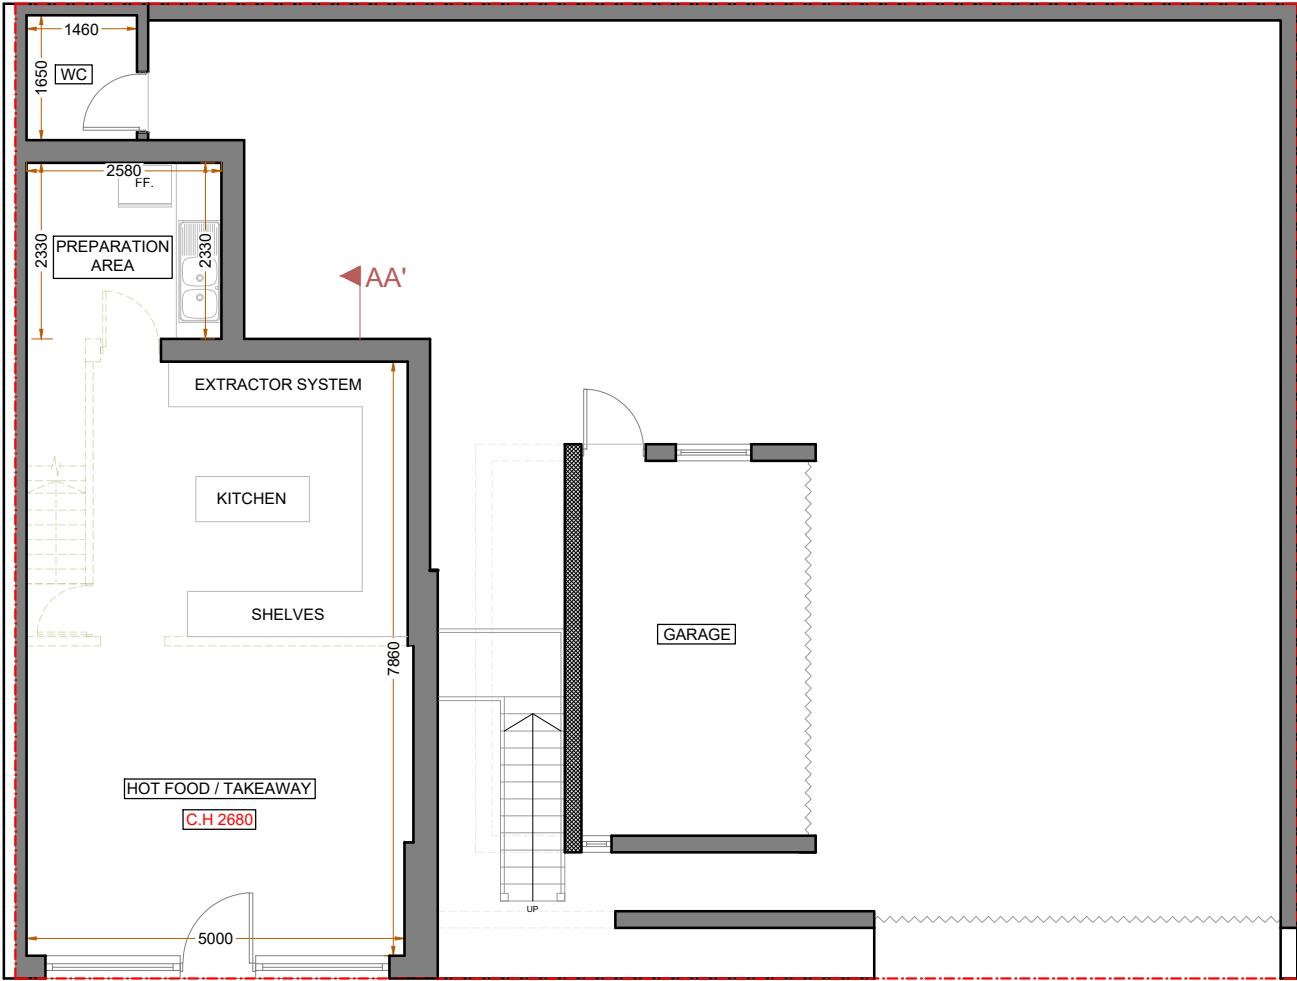 

PROPOSED
GROUND FLOOR PLAN

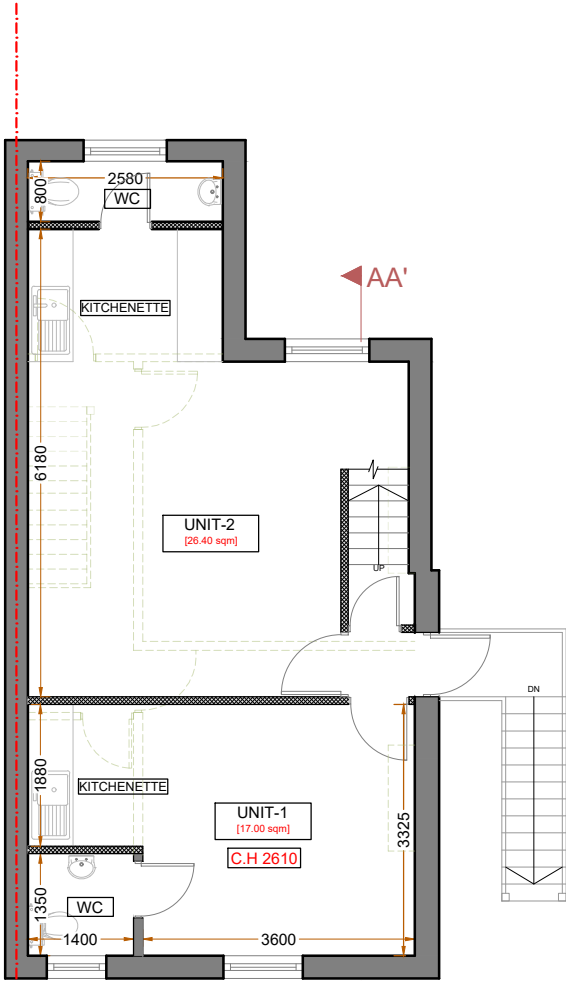

PROPOSED
FIRST FLOOR PLAN

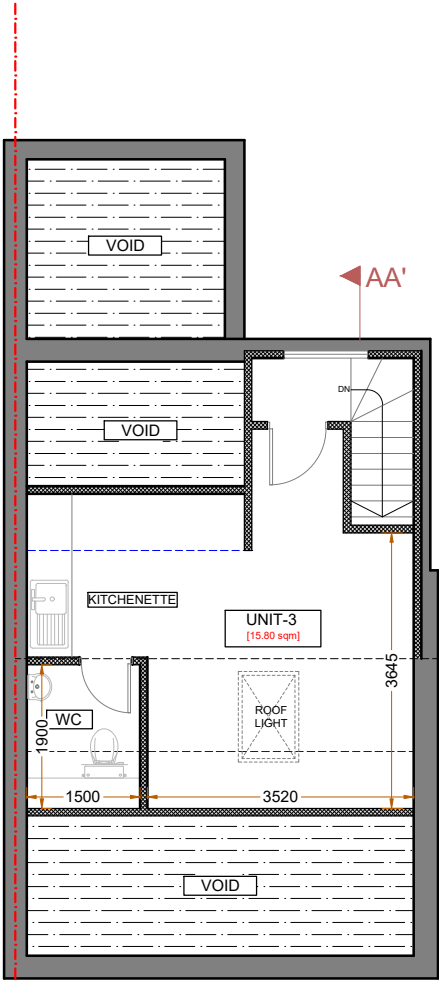

PROPOSED
LOFT FLOOR PLAN

COPYRIGHT:
G6 STUDIO RESERVES ALL RIGHTS TO THESE DRAWINGS, DESIGN AND/OR ANY OTHER DATA CONTAINED HERE IN.NO PART OF THE DRAWINGS, DESIGNS AND/OR OTHER DATA CONTAINED HERE IN MAY BE REPRODUCED, MODIFIED, TRANSMITTED OR USED IN ANY FORM BY ANY MEANS FOR ANY PURPOSE WITH OUT THE PRIOR WRITTEN CONSENT OF G6 STUDIO OTHER THAN FOR THE SOLE PURPOSE FOR WHICH SUCH DRAWINGS, DESIGN AND/OR OTHER DATA ARE PROVIDED.

DIMENSIONS:
CONTRACTORS SHALL WORK FROM FIGURED DIMENSIONS ONLY.CONTRACTORS MUST CHECK ALL DIMENSIONS ONSITE. DISCREPANCIES MUST BE REPORTED IMMEDIATELY TO G6 STUDIO LTD FOR CLARIFICATION BEFORE PROCEEDING ON RELEVANT WORK.

- GENERAL NOTES:**
- ALL DIMENSIONS ARE IN MILLIMETRES UNLESS OTHERWISE STATED
 - ALL WORK TO BE CARRIED OUT IN ACCORDANCE WITH THE CURRENT EDITION OF THE BUILDING REGULATIONS 1991 (INCLUDING AMENDMENTS) AND ALL RELEVANT BRITISH STANDARDS/CODES OF PRACTICE
 - THE CONTRACTOR IS RESPONSIBLE FOR THE CORRECT SETTING OUT OF THE WORKS ON SITE, ALL DIMENSIONS TO BE CHECKED PRIOR TO FABRICATION OF MATERIALS AND COMMENCEMENT OF WORKS.
 - THIS DRAWING IS TO BE READ IN CONJUNCTION WITH ALL RELEVANT DRAWINGS AND SPECIFICATIONS
 - ALL PROPOSED MATERIALS ARE TO BE SIMILAR IN APPEARANCE TO TAT OF THE EXISTING HOUSE, UNLESS OTHERWISE STATED

- NOTES:**
- ALL DIMENSIONS TO BE CHECKED ON SITE.
 - ALL DISCREPANCIES TO BE REPORTED TO G6 STUDIO.
 - REFER TO STRUCTURAL SPECIFICATION FOR ALL STRUCTURAL ELEMENTS.

A	25.12.2024	MA	FIRST ISSUE
ISSUE	DATE	INITIALS	DESCRIPTION

PROJECT
289a Oldham road
MIDDLETON
M24 2DW



DWG TITLE

CLIENT
--


ISSUE
A

DWG NO:
289A - OR - 103

SCALE 1:100@A3	DATE 25.12.2024	DRAWN BY MA
--------------------------	---------------------------	-----------------------

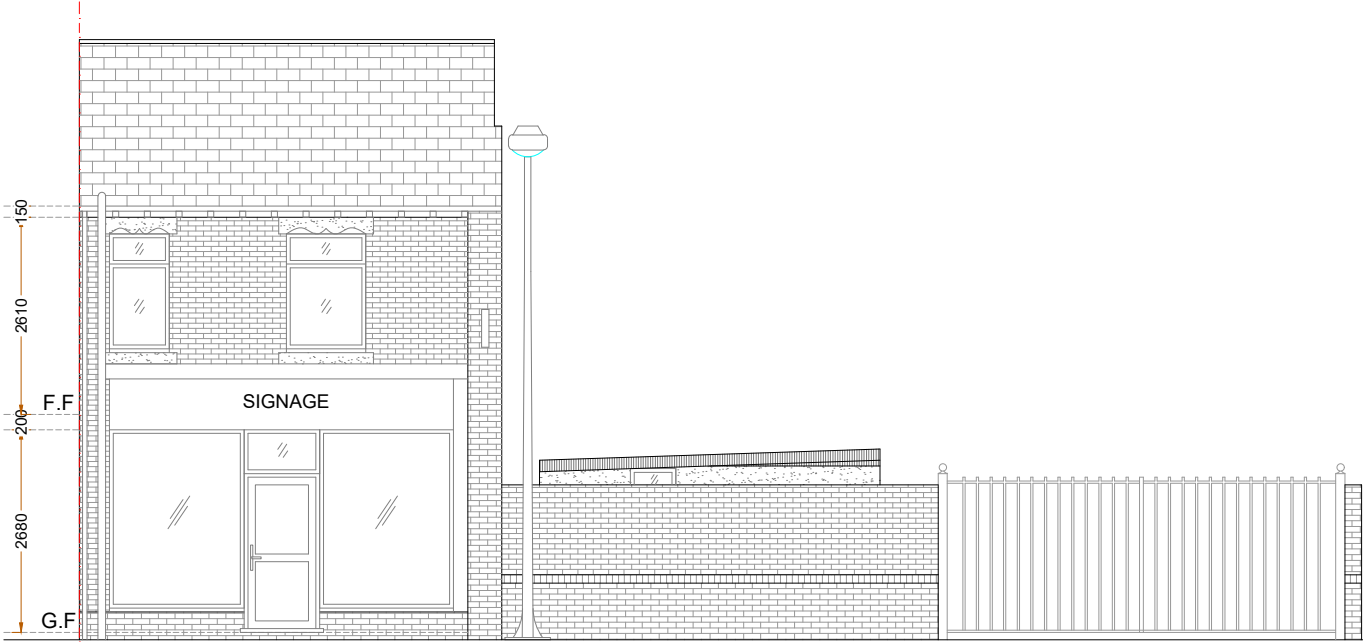 


EXISTING
NORTH ELEVATION

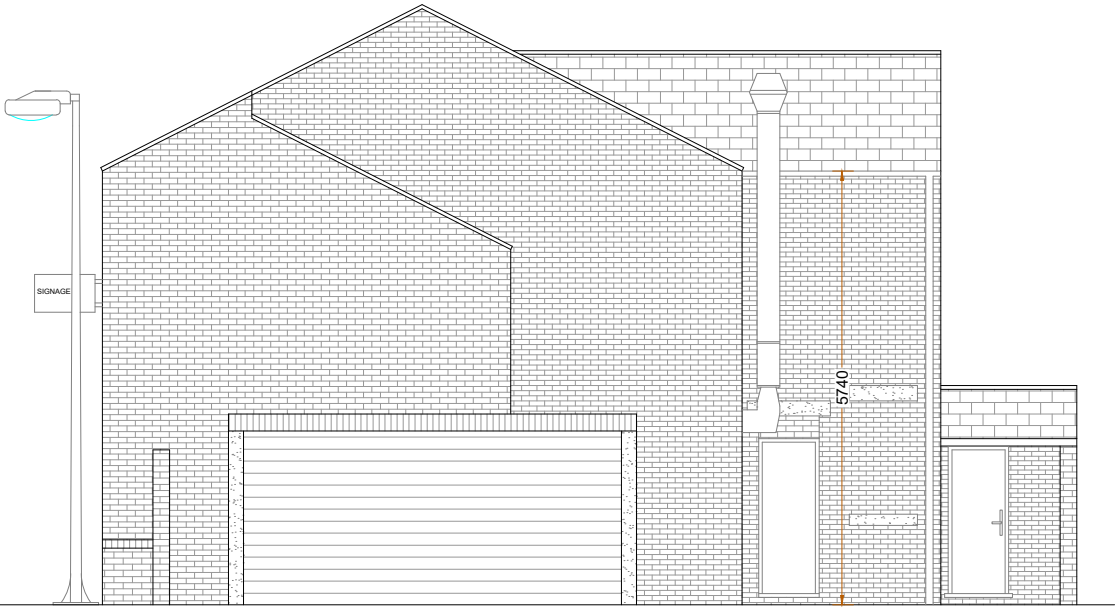

EXISTING
EAST ELEVATION



EXISTING
SOUTH ELEVATION

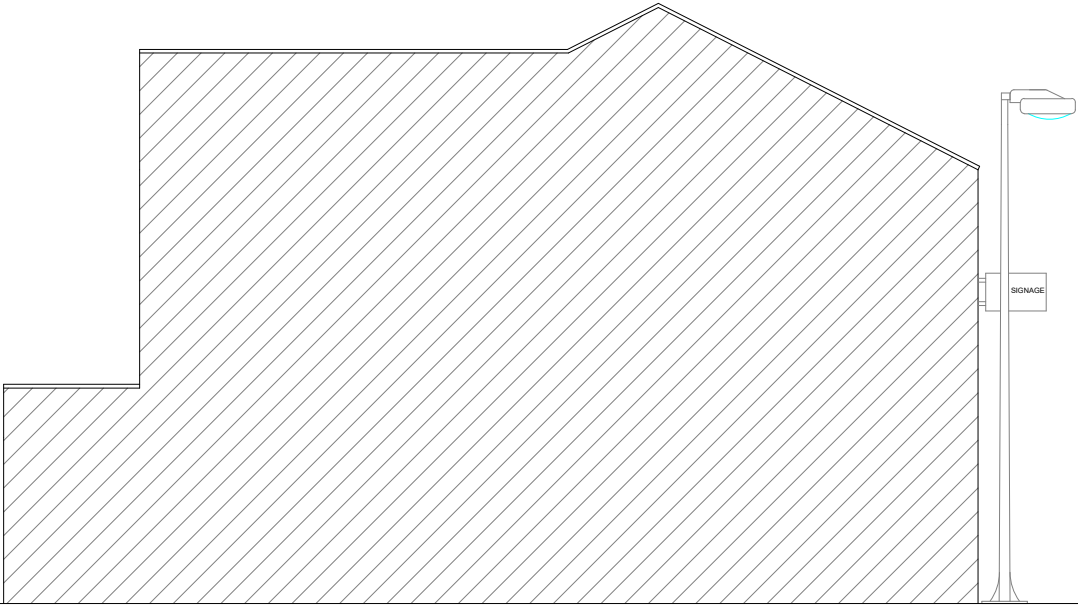

EXISTING
WEST ELEVATION

COPYRIGHT:

G6 STUDIO RESERVES ALL RIGHTS TO THESE DRAWINGS, DESIGN AND/OR ANY OTHER DATA CONTAINED HERE IN. NO PART OF THE DRAWINGS, DESIGNS AND/OR OTHER DATA CONTAINED HERE IN MAY BE REPRODUCED, MODIFIED, TRANSMITTED OR USED IN ANY FORM BY ANY MEANS FOR ANY PURPOSE WITH OUT THE PRIOR WRITTEN CONSENT OF G6 STUDIO OTHER THAN FOR THE SOLE PURPOSE FOR WHICH SUCH DRAWINGS, DESIGN AND/OR OTHER DATA ARE PROVIDED.

DIMENSIONS:

CONTRACTORS SHALL WORK FROM FIGURED DIMENSIONS ONLY. CONTRACTORS MUST CHECK ALL DIMENSIONS ONSITE. DISCREPANCIES MUST BE REPORTED IMMEDIATELY TO G6 STUDIO LTD FOR CLARIFICATION BEFORE PROCEEDING ON RELEVANT WORK.

GENERAL NOTES:

- ALL DIMENSIONS ARE IN MILLIMETRES UNLESS OTHERWISE STATED
- ALL WORK TO BE CARRIED OUT IN ACCORDANCE WITH THE CURRENT EDITION OF THE BUILDING REGULATIONS 1991 (INCLUDING AMENDMENTS) AND ALL RELEVANT BRITISH STANDARDS/CODES OF PRACTICE
- THE CONTRACTOR IS RESPONSIBLE FOR THE CORRECT SETTING OUT OF THE WORKS ON SITE, ALL DIMENSIONS TO BE CHECKED PRIOR TO FABRICATION OF MATERIALS AND COMMENCEMENT OF WORKS.
- THIS DRAWING IS TO BE READ IN CONJUNCTION WITH ALL RELEVANT DRAWINGS AND SPECIFICATIONS
- ALL PROPOSED MATERIALS ARE TO BE SIMILAR IN APPEARANCE TO TAT OF THE EXISTING HOUSE, UNLESS OTHERWISE STATED

NOTES:

- ALL DIMENSIONS TO BE CHECKED ON SITE.
- ALL DISCREPANCIES TO BE REPORTED TO G6 STUDIO.
- REFER TO STRUCTURAL SPECIFICATION FOR ALL STRUCTURAL ELEMENTS.

A	25.12.2024	MA	FIRST ISSUE
ISSUE	DATE	INITIALS	DESCRIPTION

PROJECT

289a Oldham road
MIDDLETON
M24 2DW

DWG TITLE

CLIENT

--

ISSUE

A

DWG NO:

289A - OR - 104

SCALE



1:100@A3

DATE


25.12.2024

DRAWN BY

MA

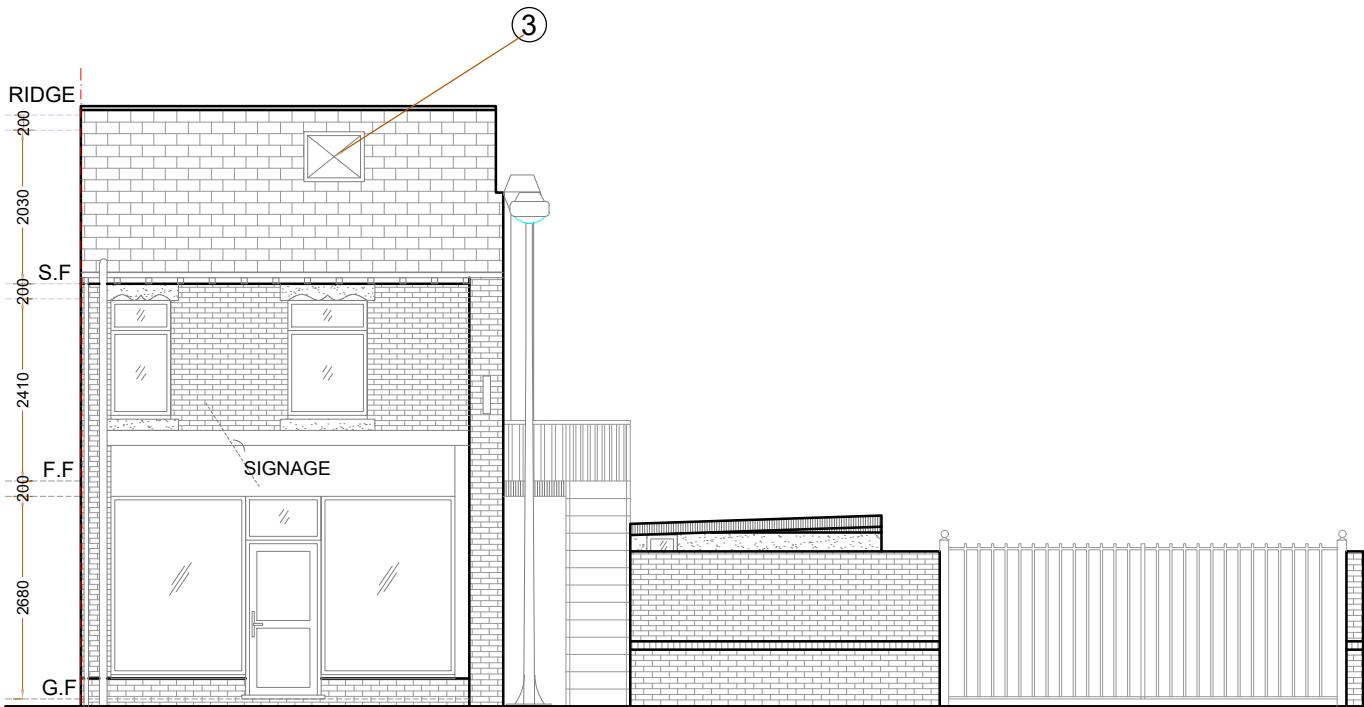 


PROPOSED
NORTH ELEVATION

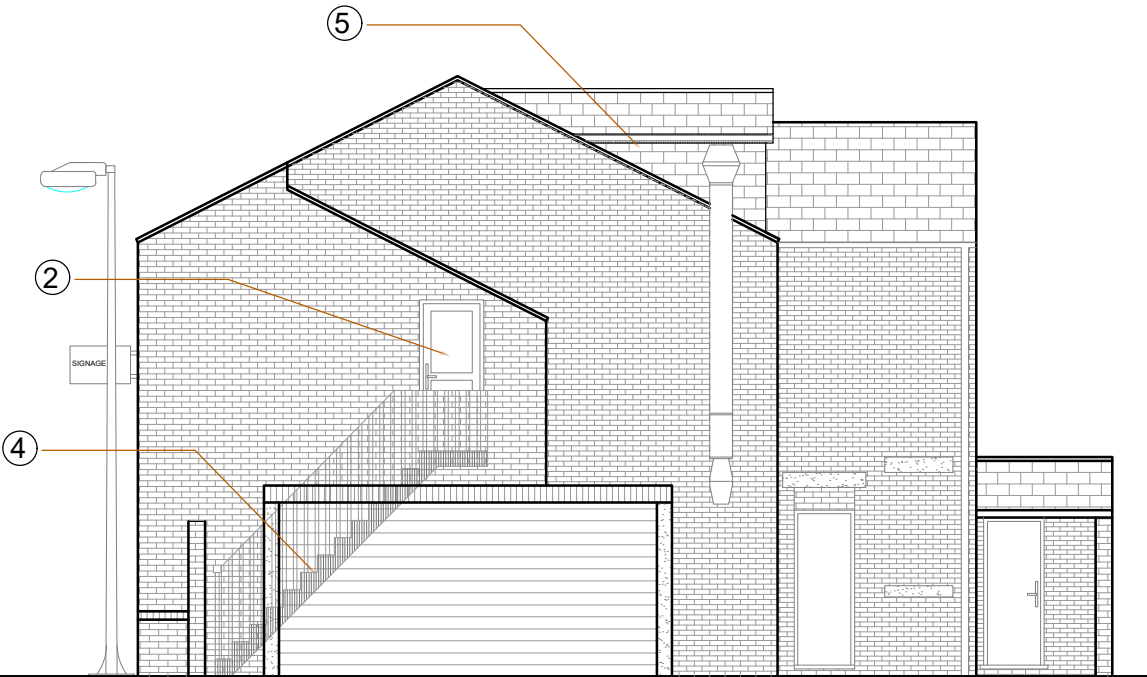


PROPOSED
EAST ELEVATION

- PROPOSED MATERIAL
- WHITE UPVC WINDOWS TO MATCH EXISTING WITH OBSCURE GLASS
 - UPVC GLASS DOOR
 - VELUX ROOF WINDOWS
 - FABRICATED STEEL STAIRCASES THAT COMPLY WITH BUILDING REGULATIONS ARE MADE TO MEET HEALTH, SAFETY, AND ENVIRONMENTAL STANDARDS.
 - MATCHING HANGING TILES IN KEEPING WITH THE ROOF.

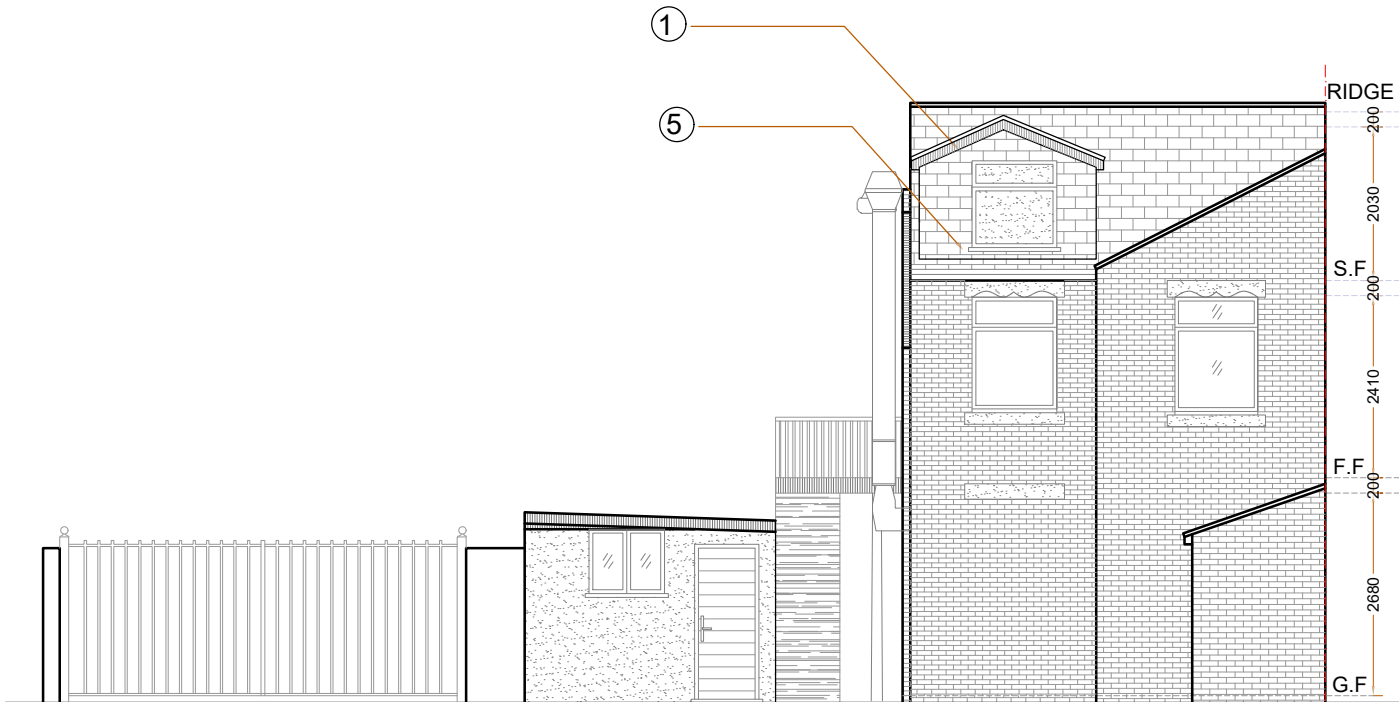

PROPOSED
SOUTH ELEVATION

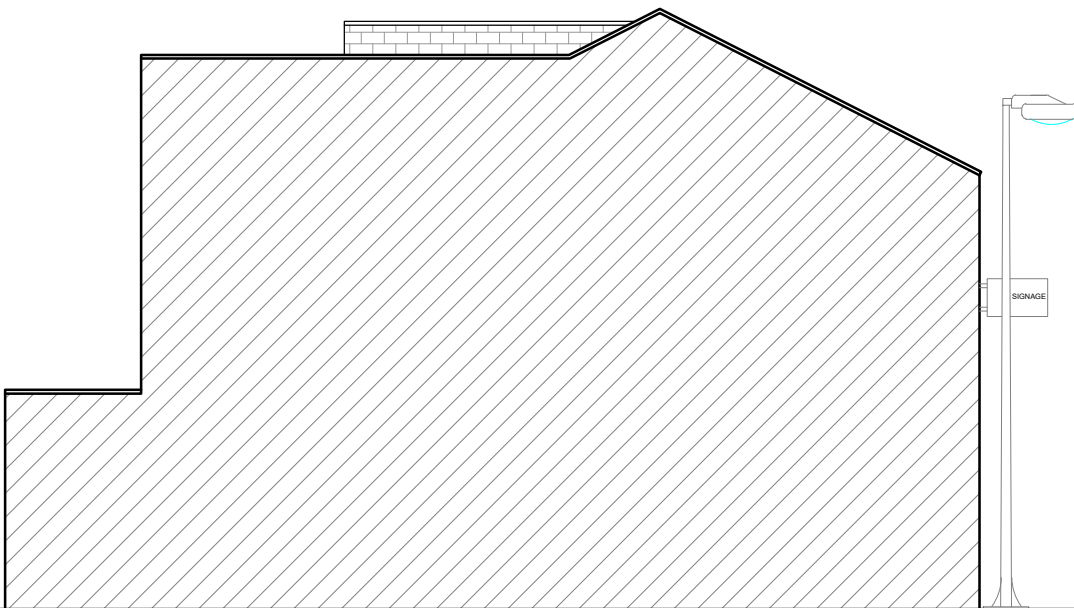

PROPOSED
WEST ELEVATION



COPYRIGHT:
G6 STUDIO RESERVES ALL RIGHTS TO THESE DRAWINGS, DESIGN AND/OR ANY OTHER DATA CONTAINED HERE IN.NO PART OF THE DRAWINGS, DESIGNS AND/OR OTHER DATA CONTAINED HERE IN MAY BE REPRODUCED, MODIFIED, TRANSMITTED OR USED IN ANY FORM BY ANY MEANS FOR ANY PURPOSE WITH OUT THE PRIOR WRITTEN CONSENT OF G6 STUDIO OTHER THAN FOR THE SOLE PURPOSE FOR WHICH SUCH DRAWINGS, DESIGN AND/OR OTHER DATA ARE PROVIDED.

DIMENSIONS:
CONTRACTORS SHALL WORK FROM FIGURED DIMENSIONS ONLY.CONTRACTORS MUST CHECK ALL DIMENSIONS ONSITE. DISCREPANCIES MUST BE REPORTED IMMEDIATELY TO G6 STUDIO LTD FOR CLARIFICATION BEFORE PROCEEDING ON RELEVANT WORK.

- GENERAL NOTES:**
1. ALL DIMENSIONS ARE IN MILLIMETRES UNLESS OTHERWISE STATED
 2. ALL WORK TO BE CARRIED OUT IN ACCORDANCE WITH THE CURRENT EDITION OF THE BUILDING REGULATIONS 1991 (INCLUDING AMENDMENTS) AND ALL RELEVANT BRITISH STANDARDS/CODES OF PRACTICE
 3. THE CONTRACTOR IS RESPONSIBLE FOR THE CORRECT SETTING OUT OF THE WORKS ON SITE, ALL DIMENSIONS TO BE CHECKED PRIOR TO FABRICATION OF MATERIALS AND COMMENCEMENT OF WORKS.
 4. THIS DRAWING IS TO BE READ IN CONJUNCTION WITH ALL RELEVANT DRAWINGS AND SPECIFICATIONS
 5. ALL PROPOSED MATERIALS ARE TO BE SIMILAR IN APPEARANCE TO TAT OF THE EXISTING HOUSE, UNLESS OTHERWISE STATED



- NOTES:**
1. ALL DIMENSIONS TO BE CHECKED ON SITE.
 2. ALL DISCREPANCIES TO BE REPORTED TO G6 STUDIO.
 3. REFER TO STRUCTURAL SPECIFICATION FOR ALL STRUCTURAL ELEMENTS.

A	25.12.2024	MA	FIRST ISSUE
ISSUE	DATE	INITIALS	DESCRIPTION


PROJECT
289a Oldham road
MIDDLETON
M24 2DW

DWG TITLE

CLIENT --	ISSUE A
DWG NO: 289A - OR - 105	
SCALE 1:100@A3	DATE 25.12.2024
DRAWN BY MA	

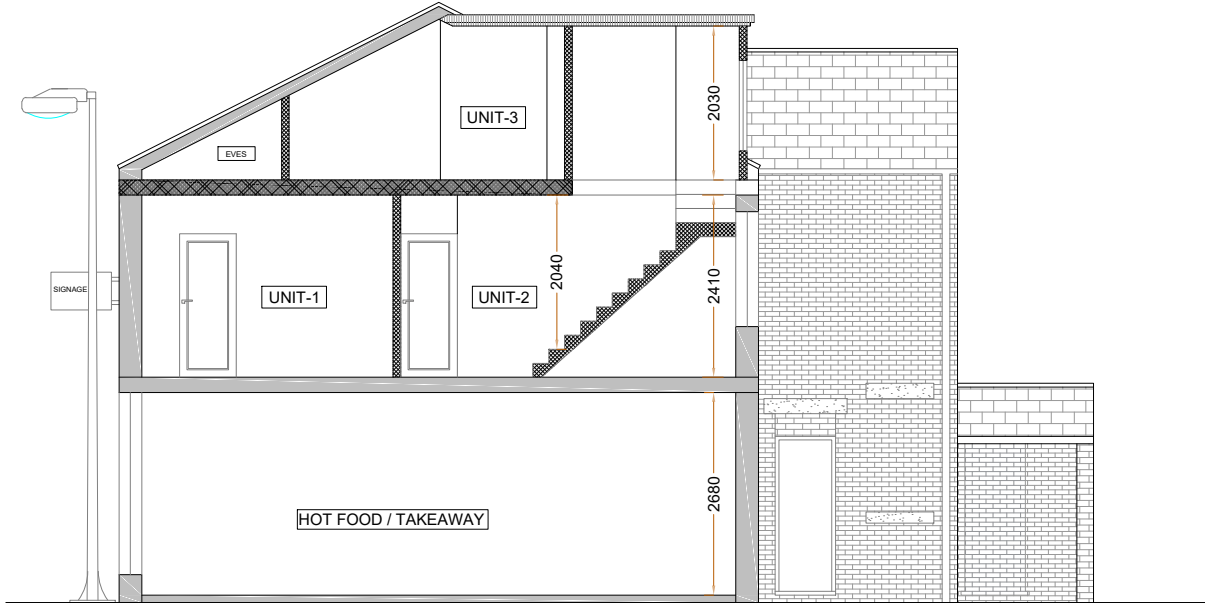 

PROPOSED
SECTION BB'

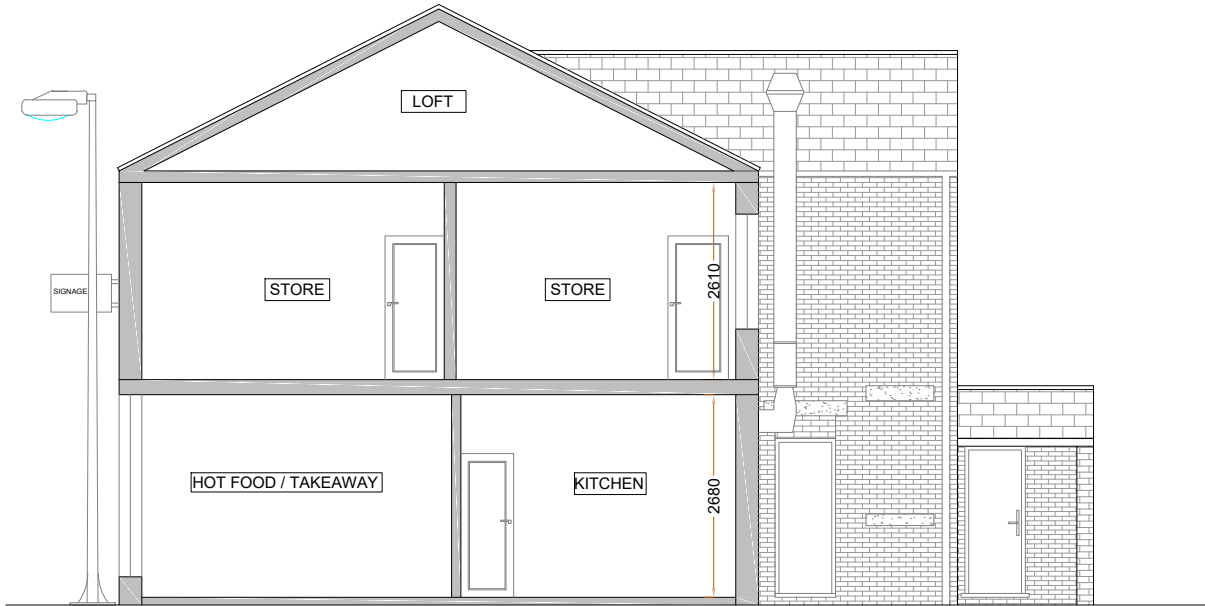

EXISTING
SECTION BB'



COPYRIGHT:
G6 STUDIO RESERVES ALL RIGHTS TO THESE DRAWINGS, DESIGN AND/OR ANY OTHER DATA CONTAINED HERE IN.NO PART OF THE DRAWINGS, DESIGNS AND/OR OTHER DATA CONTAINED HERE IN MAY BE REPRODUCED, MODIFIED, TRANSMITTED OR USED IN ANY FORM BY ANY MEANS FOR ANY PURPOSE WITH OUT THE PRIOR WRITTEN CONSENT OF G6 STUDIO OTHER THAN FOR THE SOLE PURPOSE FOR WHICH SUCH DRAWINGS, DESIGN AND/OR OTHER DATA ARE PROVIDED.

DIMENSIONS:
CONTRACTORS SHALL WORK FROM FIGURED DIMENSIONS ONLY.CONTRACTORS MUST CHECK ALL DIMENSIONS ONSITE. DISCREPANCIES MUST BE REPORTED IMMEDIATELY TO G6 STUDIO LTD FOR CLARIFICATION BEFORE PROCEEDING ON RELEVANT WORK.

- GENERAL NOTES:**
- 1. ALL DIMENSIONS ARE IN MILLIMETRES UNLESS OTHERWISE STATED
 - 2. ALL WORK TO BE CARRIED OUT IN ACCORDANCE WITH THE CURRENT EDITION OF THE BUILDING REGULATIONS 1991 (INCLUDING AMENDMENTS) AND ALL RELEVANT BRITISH STANDARDS/CODES OF PRACTICE
 - 3. THE CONTRACTOR IS RESPONSIBLE FOR THE CORRECT SETTING OUT OF THE WORKS ON SITE, ALL DIMENSIONS TO BE CHECKED PRIOR TO FABRICATION OF MATERIALS AND COMMENCEMENT OF WORKS.
 - 4. THIS DRAWING IS TO BE READ IN CONJUNCTION WITH ALL RELEVANT DRAWINGS AND SPECIFICATIONS
 - 5. ALL PROPOSED MATERIALS ARE TO BE SIMILAR IN APPEARANCE TO TAT OF THE EXISTING HOUSE, UNLESS OTHERWISE STATED


- NOTES:**
- 1. ALL DIMENSIONS TO BE CHECKED ON SITE.
 - 2. ALL DISCREPANCIES TO BE REPORTED TO G6 STUDIO.
 - 3. REFER TO STRUCTURAL SPECIFICATION FOR ALL STRUCTURAL ELEMENTS.


A	25.12.2024	MA	FIRST ISSUE
ISSUE	DATE	INITIALS	DESCRIPTION

PROJECT
289a Oldham road
MIDDLETON
M24 2DW



DWG TITLE

CLIENT		ISSUE A
--		
DWG NO: 289A - OR - 106		
SCALE 1:100@A3	DATE 25.12.2024	

 

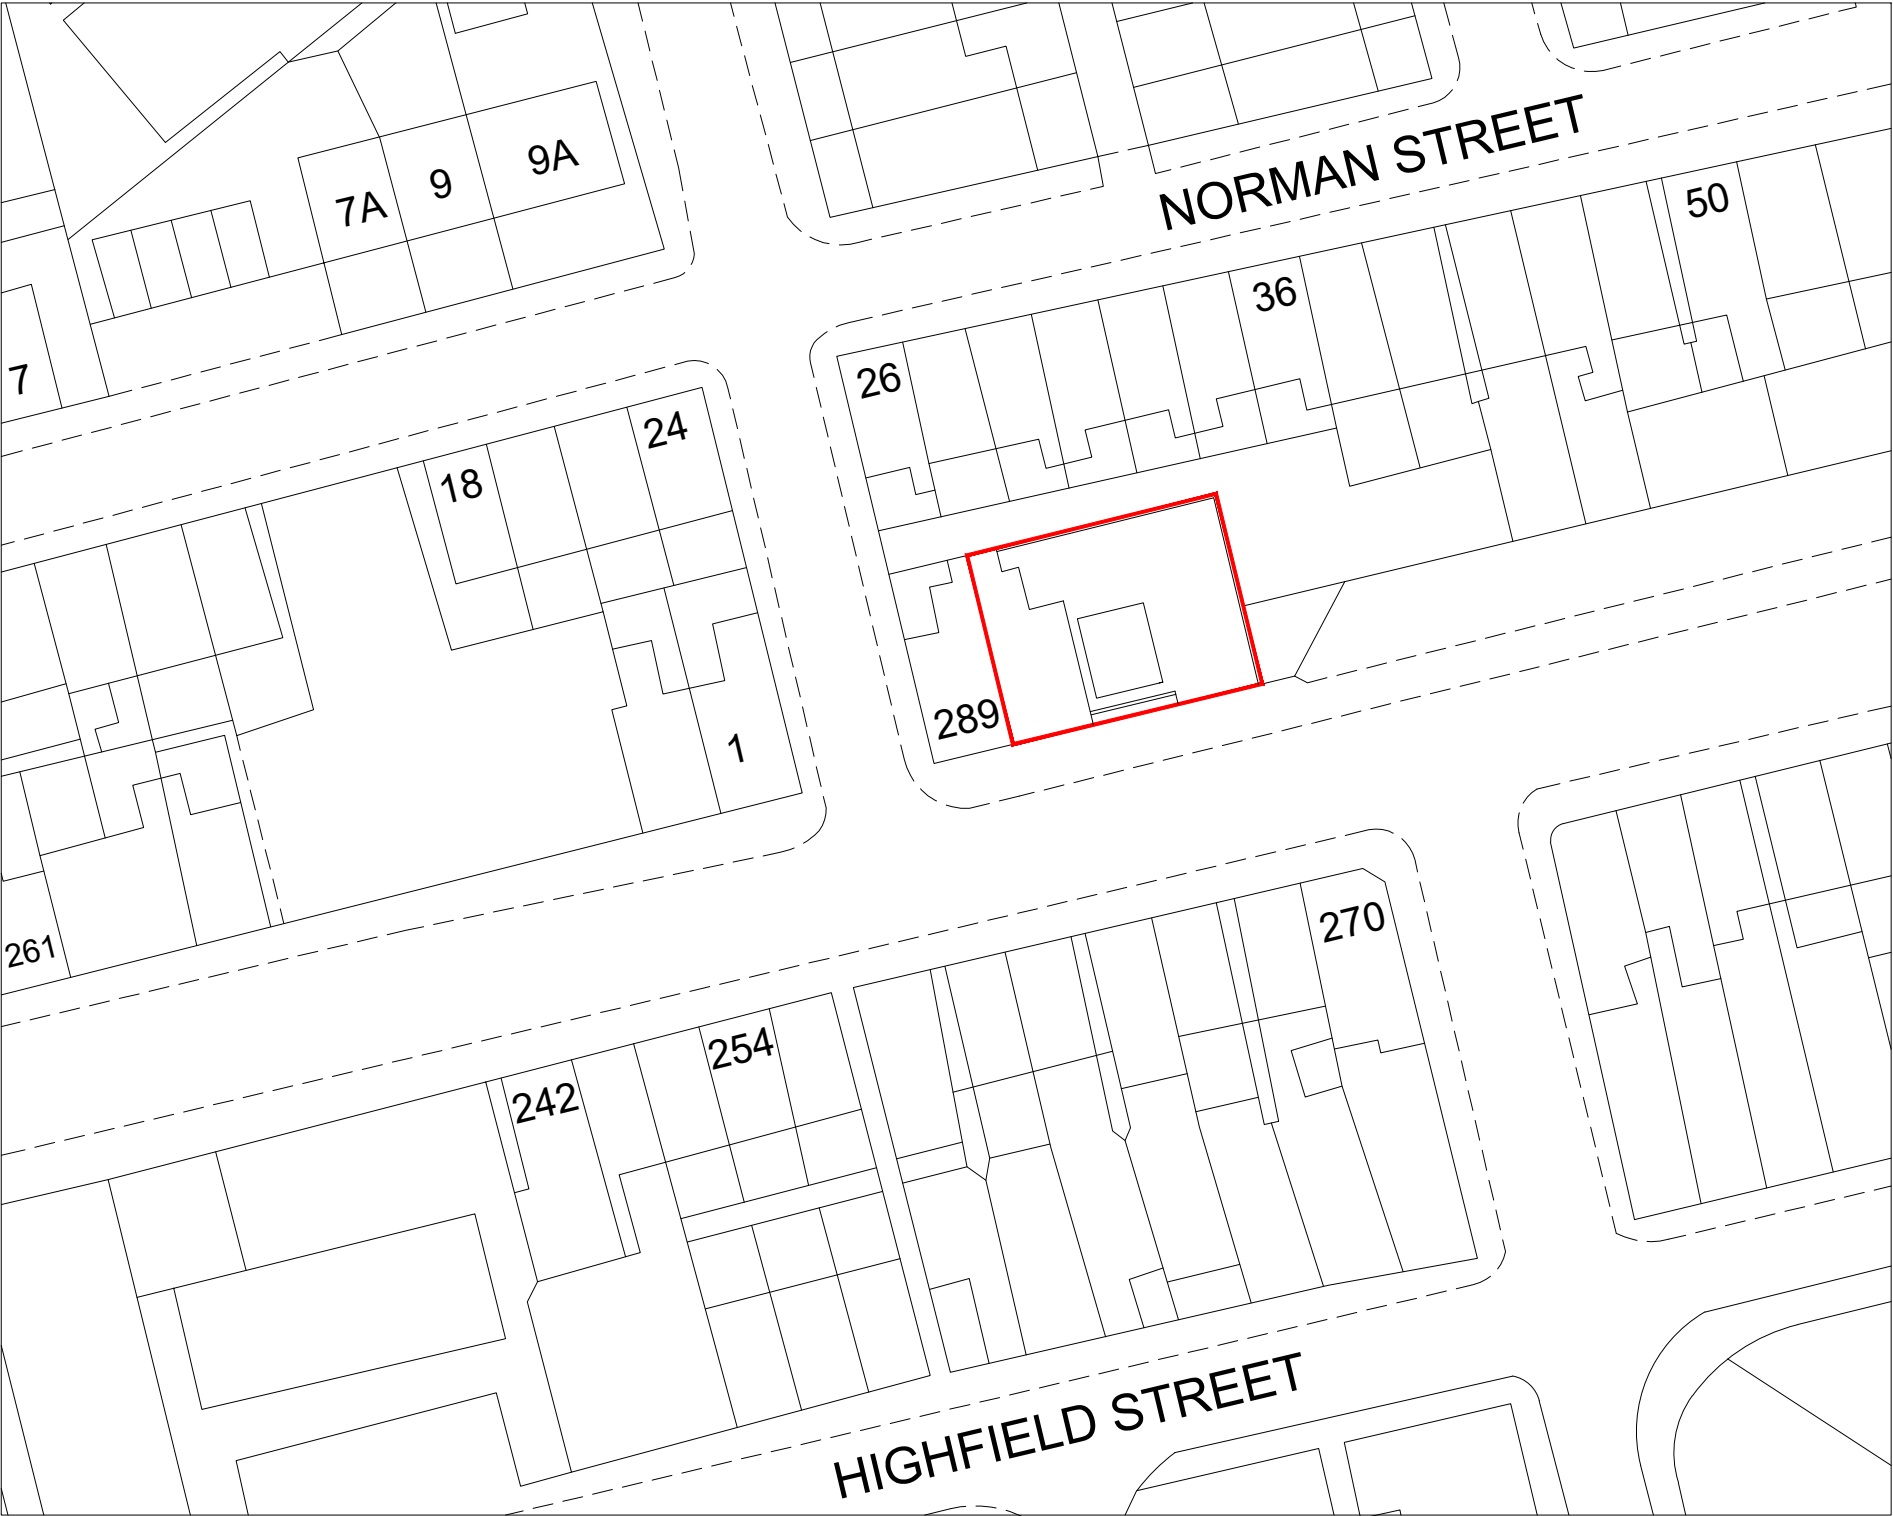

EXISTING SITE BLOCK PLAN
SCALE 1:500@A3

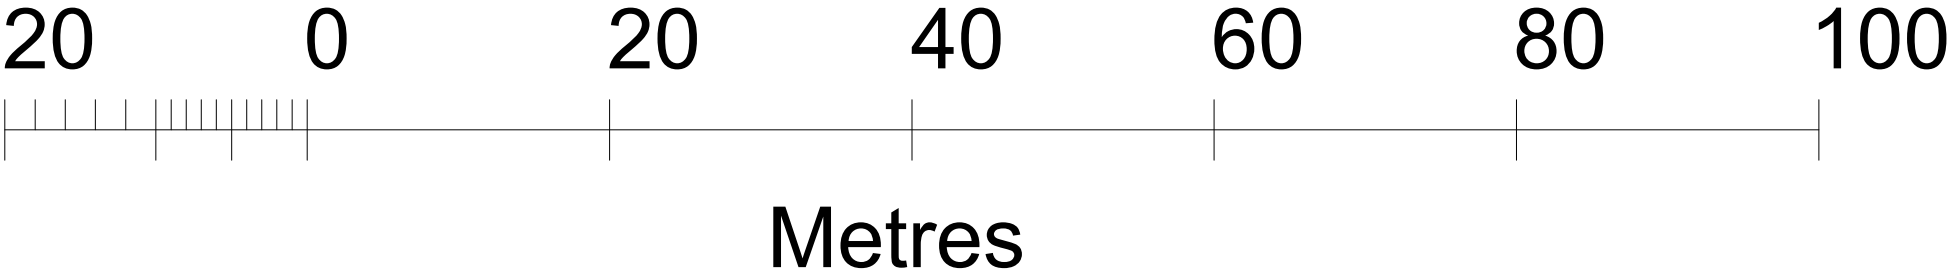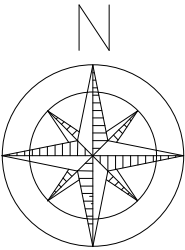

COPYRIGHT:
G6 STUDIO RESERVES ALL RIGHTS TO THESE DRAWINGS, DESIGN AND/OR ANY OTHER DATA CONTAINED HERE IN.NO PART OF THE DRAWINGS, DESIGNS AND/OR OTHER DATA CONTAINED HERE IN MAY BE REPRODUCED, MODIFIED, TRANSMITTED OR USED IN ANY FORM BY ANY MEANS FOR ANY PURPOSE WITH OUT THE PRIOR WRITTEN CONSENT OF G6 STUDIO OTHER THAN FOR THE SOLE PURPOSE FOR WHICH SUCH DRAWINGS, DESIGN AND/OR OTHER DATA ARE PROVIDED.

DIMENSIONS:
CONTRACTORS SHALL WORK FROM FIGURED DIMENSIONS ONLY.CONTRACTORS MUST CHECK ALL DIMENSIONS ONSITE. DISCREPANCIES MUST BE REPORTED IMMEDIATELY TO G6 STUDIO LTD FOR CLARIFICATION BEFORE PROCEEDING ON RELEVANT WORK.

GENERAL NOTES:

1. ALL DIMENSIONS ARE IN MILLIMETRES UNLESS OTHERWISE STATED
2. ALL WORK TO BE CARRIED OUT IN ACCORDANCE WITH THE CURRENT EDITION OF THE BUILDING REGULATIONS 1991 (INCLUDING AMENDMENTS) AND ALL RELEVANT BRITISH STANDARDS/CODES OF PRACTICE
3. THE CONTRACTOR IS RESPONSIBLE FOR THE CORRECT SETTING OUT OF THE WORKS ON SITE, ALL DIMENSIONS TO BE CHECKED PRIOR TO FABRICATION OF MATERIALS AND COMMENCEMENT OF WORKS.
4. THIS DRAWING IS TO BE READ IN CONJUNCTION WITH ALL RELEVANT DRAWINGS AND SPECIFICATIONS
5. ALL PROPOSED MATERIALS ARE TO BE SIMILAR IN APPEARANCE TO TAT OF THE EXISTING HOUSE, UNLESS OTHERWISE STATED

NOTES:


1. ALL DIMENSIONS TO BE CHECKED ON SITE.
2. ALL DISCREPANCIES TO BE REPORTED TO G6 STUDIO.
3. REFER TO STRUCTURAL SPECIFICATION FOR ALL STRUCTURAL ELEMENTS.


A	25.12.2024	MA	FIRST ISSUE
ISSUE	DATE	INITIALS	DESCRIPTION

PROJECT
289a Oldham road
MIDDLETON
M24 2DW



DWG TITLE

CLIENT		ISSUE A
--		
DWG NO: 289A - OR - 106		
SCALE 1:500@A3	DATE 25.12.2024	DRAWN BY MA

 

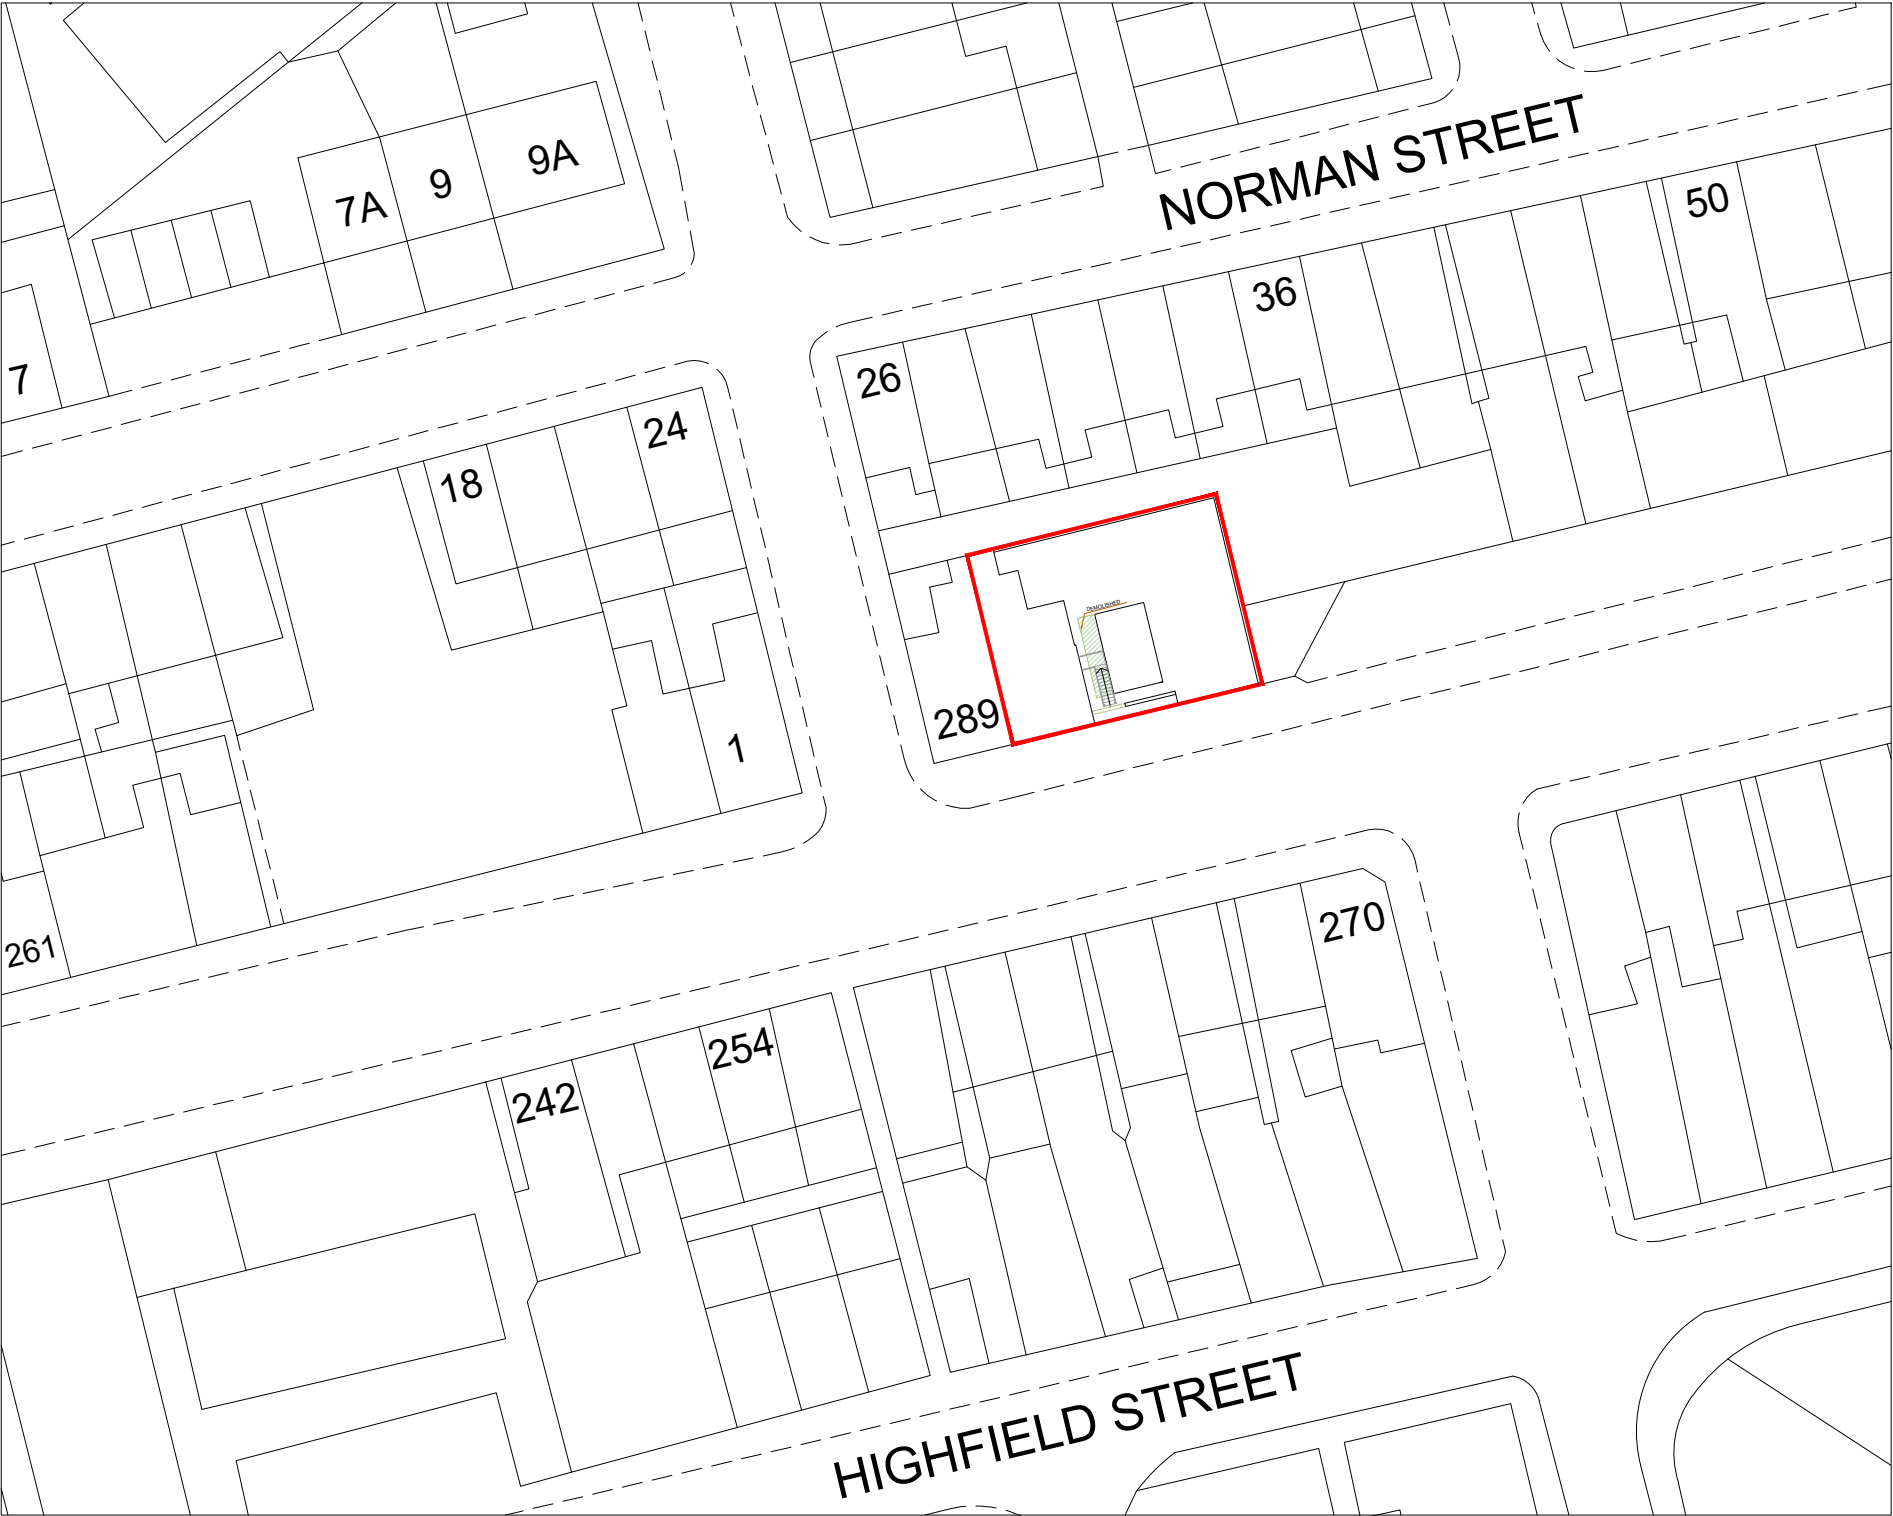

PROPOSED SITE BLOCK PLAN
SCALE 1:500@A3

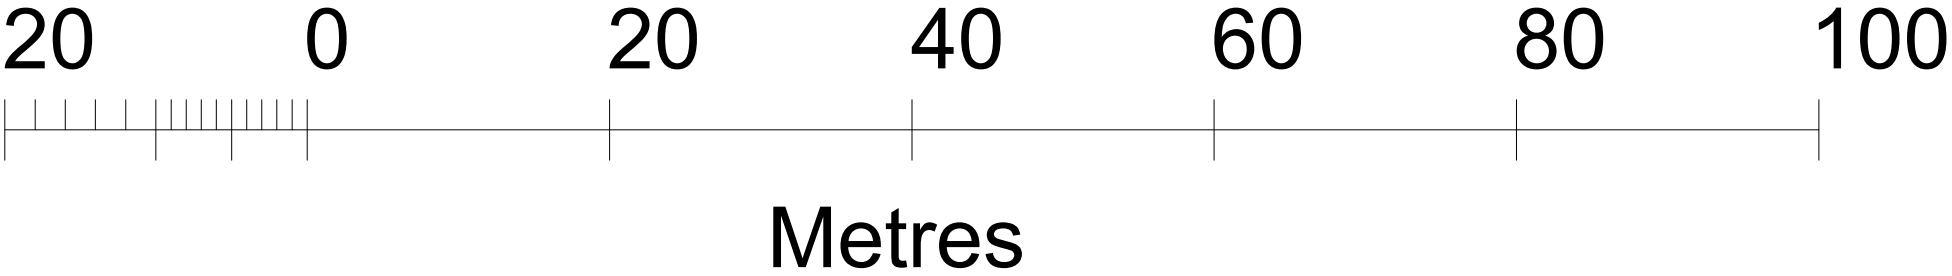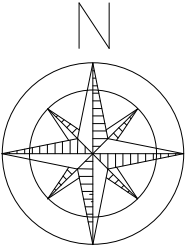

COPYRIGHT:
G6 STUDIO RESERVES ALL RIGHTS TO THESE DRAWINGS, DESIGN AND/OR ANY OTHER DATA CONTAINED HERE IN.NO PART OF THE DRAWINGS, DESIGNS AND/OR OTHER DATA CONTAINED HERE IN MAY BE REPRODUCED, MODIFIED, TRANSMITTED OR USED IN ANY FORM BY ANY MEANS FOR ANY PURPOSE WITH OUT THE PRIOR WRITTEN CONSENT OF G6 STUDIO OTHER THAN FOR THE SOLE PURPOSE FOR WHICH SUCH DRAWINGS, DESIGN AND/OR OTHER DATA ARE PROVIDED.

DIMENSIONS:
CONTRACTORS SHALL WORK FROM FIGURED DIMENSIONS ONLY.CONTRACTORS MUST CHECK ALL DIMENSIONS ONSITE. DISCREPANCIES MUST BE REPORTED IMMEDIATELY TO G6 STUDIO LTD FOR CLARIFICATION BEFORE PROCEEDING ON RELEVANT WORK.

- GENERAL NOTES:**
1. ALL DIMENSIONS ARE IN MILLIMETRES UNLESS OTHERWISE STATED
 2. ALL WORK TO BE CARRIED OUT IN ACCORDANCE WITH THE CURRENT EDITION OF THE BUILDING REGULATIONS 1991 (INCLUDING AMENDMENTS) AND ALL RELEVANT BRITISH STANDARDS/CODES OF PRACTICE
 3. THE CONTRACTOR IS RESPONSIBLE FOR THE CORRECT SETTING OUT OF THE WORKS ON SITE, ALL DIMENSIONS TO BE CHECKED PRIOR TO FABRICATION OF MATERIALS AND COMMENCEMENT OF WORKS.
 4. THIS DRAWING IS TO BE READ IN CONJUNCTION WITH ALL RELEVANT DRAWINGS AND SPECIFICATIONS
 5. ALL PROPOSED MATERIALS ARE TO BE SIMILAR IN APPEARANCE TO TAT OF THE EXISTING HOUSE, UNLESS OTHERWISE STATED


- NOTES:**
1. ALL DIMENSIONS TO BE CHECKED ON SITE.
 2. ALL DISCREPANCIES TO BE REPORTED TO G6 STUDIO.
 3. REFER TO STRUCTURAL SPECIFICATION FOR ALL STRUCTURAL ELEMENTS.

A	25.12.2024	MA	FIRST ISSUE
ISSUE	DATE	INITIALS	DESCRIPTION

PROJECT
289a Oldham road
MIDDLETON
M24 2DW

DWG TITLE

CLIENT --		ISSUE A
DWG NO: 289A - OR - 107		
SCALE 1:500@A3	DATE 25.12.2024	DRAWN BY MA

 

COPYRIGHT:

G6 STUDIO RESERVES ALL RIGHTS TO THESE DRAWINGS, DESIGN AND/OR ANY OTHER DATA CONTAINED HERE IN NO PART OF THE DRAWINGS, DESIGNS AND/OR OTHER DATA CONTAINED HERE IN MAY BE REPRODUCED, MODIFIED, TRANSMITTED OR USED IN ANY FORM BY ANY MEANS FOR ANY PURPOSE WITH OUT THE PRIOR WRITTEN CONSENT OF G6 STUDIO OTHER THAN FOR THE SOLE PURPOSE FOR WHICH SUCH DRAWINGS, DESIGN AND/OR OTHER DATA ARE PROVIDED.

DIMENSIONS:

CONTRACTORS SHALL WORK FROM FIGURED DIMENSIONS ONLY. CONTRACTORS MUST CHECK ALL DIMENSIONS ONSITE. DISCREPANCIES MUST BE REPORTED IMMEDIATELY TO G6 STUDIO LTD FOR CLARIFICATION BEFORE PROCEEDING ON RELEVANT WORK.

GENERAL NOTES:

1. ALL DIMENSIONS ARE IN MILLIMETRES UNLESS OTHERWISE STATED
2. ALL WORK TO BE CARRIED OUT IN ACCORDANCE WITH THE CURRENT EDITION OF THE BUILDING REGULATIONS 1991 (INCLUDING AMENDMENTS) AND ALL RELEVANT BRITISH STANDARDS/CODES OF PRACTICE
3. THE CONTRACTOR IS RESPONSIBLE FOR THE CORRECT SETTING OUT OF THE WORKS ON SITE. ALL DIMENSIONS TO BE CHECKED PRIOR TO FABRICATION OF MATERIALS AND COMMENCEMENT OF WORKS.
4. THIS DRAWING IS TO BE READ IN CONJUNCTION WITH ALL RELEVANT DRAWINGS AND SPECIFICATIONS
5. ALL PROPOSED MATERIALS ARE TO BE SIMILAR IN APPEARANCE TO TAT OF THE EXISTING HOUSE, UNLESS OTHERWISE STATED


NOTES:

1. ALL DIMENSIONS TO BE CHECKED ON SITE.
2. ALL DISCREPANCIES TO BE REPORTED TO G6 STUDIO.
3. REFER TO STRUCTURAL SPECIFICATION FOR ALL STRUCTURAL ELEMENTS.



EXISTING LOCATION PLAN

SCALE 1:1250@A3

 

Metres

A	25.12.2024	MA	FIRST ISSUE
ISSUE	DATE	INITIALS	DESCRIPTION

PROJECT

289a Oldham road
MIDDLETON
M24 2DW

DWG TITLE

CLIENT		ISSUE
--		A
DWG NO:		
289A - OR - 108		
SCALE	DATE	DRAWN BY
1:1250@A4	25.12.2024	MA

COPYRIGHT:

G6 STUDIO RESERVES ALL RIGHTS TO THESE DRAWINGS, DESIGN AND/OR ANY OTHER DATA CONTAINED HERE IN NO PART OF THE DRAWINGS, DESIGNS AND/OR OTHER DATA CONTAINED HERE IN MAY BE REPRODUCED, MODIFIED, TRANSMITTED OR USED IN ANY FORM BY ANY MEANS FOR ANY PURPOSE WITH OUT THE PRIOR WRITTEN CONSENT OF G6 STUDIO OTHER THAN FOR THE SOLE PURPOSE FOR WHICH SUCH DRAWINGS, DESIGN AND/OR OTHER DATA ARE PROVIDED.

DIMENSIONS:

CONTRACTORS SHALL WORK FROM FIGURED DIMENSIONS ONLY. CONTRACTORS MUST CHECK ALL DIMENSIONS ONSITE. DISCREPANCIES MUST BE REPORTED IMMEDIATELY TO G6 STUDIO LTD FOR CLARIFICATION BEFORE PROCEEDING ON RELEVANT WORK.

GENERAL NOTES:

1. ALL DIMENSIONS ARE IN MILLIMETRES UNLESS OTHERWISE STATED
2. ALL WORK TO BE CARRIED OUT IN ACCORDANCE WITH THE CURRENT EDITION OF THE BUILDING REGULATIONS 1991 (INCLUDING AMENDMENTS) AND ALL RELEVANT BRITISH STANDARDS/CODES OF PRACTICE
3. THE CONTRACTOR IS RESPONSIBLE FOR THE CORRECT SETTING OUT OF THE WORKS ON SITE. ALL DIMENSIONS TO BE CHECKED PRIOR TO FABRICATION OF MATERIALS AND COMMENCEMENT OF WORKS.
4. THIS DRAWING IS TO BE READ IN CONJUNCTION WITH ALL RELEVANT DRAWINGS AND SPECIFICATIONS
5. ALL PROPOSED MATERIALS ARE TO BE SIMILAR IN APPEARANCE TO TAT OF THE EXISTING HOUSE, UNLESS OTHERWISE STATED

NOTES:

1. ALL DIMENSIONS TO BE CHECKED ON SITE.
2. ALL DISCREPANCIES TO BE REPORTED TO G6 STUDIO.
3. REFER TO STRUCTURAL SPECIFICATION FOR ALL STRUCTURAL ELEMENTS.

A	25.12.2024	MA	FIRST ISSUE
ISSUE	DATE	INITIALS	DESCRIPTION

PROJECT

289a Oldham road
MIDDLETON
M24 2DW

DWG TITLE

CLIENT		ISSUE
--		A
DWG NO:		
289A - OR - 109		
SCALE	DATE	DRAWN BY
1:1250@A4	25.12.2024	MA



PROPOSED LOCATION PLAN

SCALE 1:1250@A3

