




2 PROPOSED SITE PLAN



1 EXISTING SITE PLAN

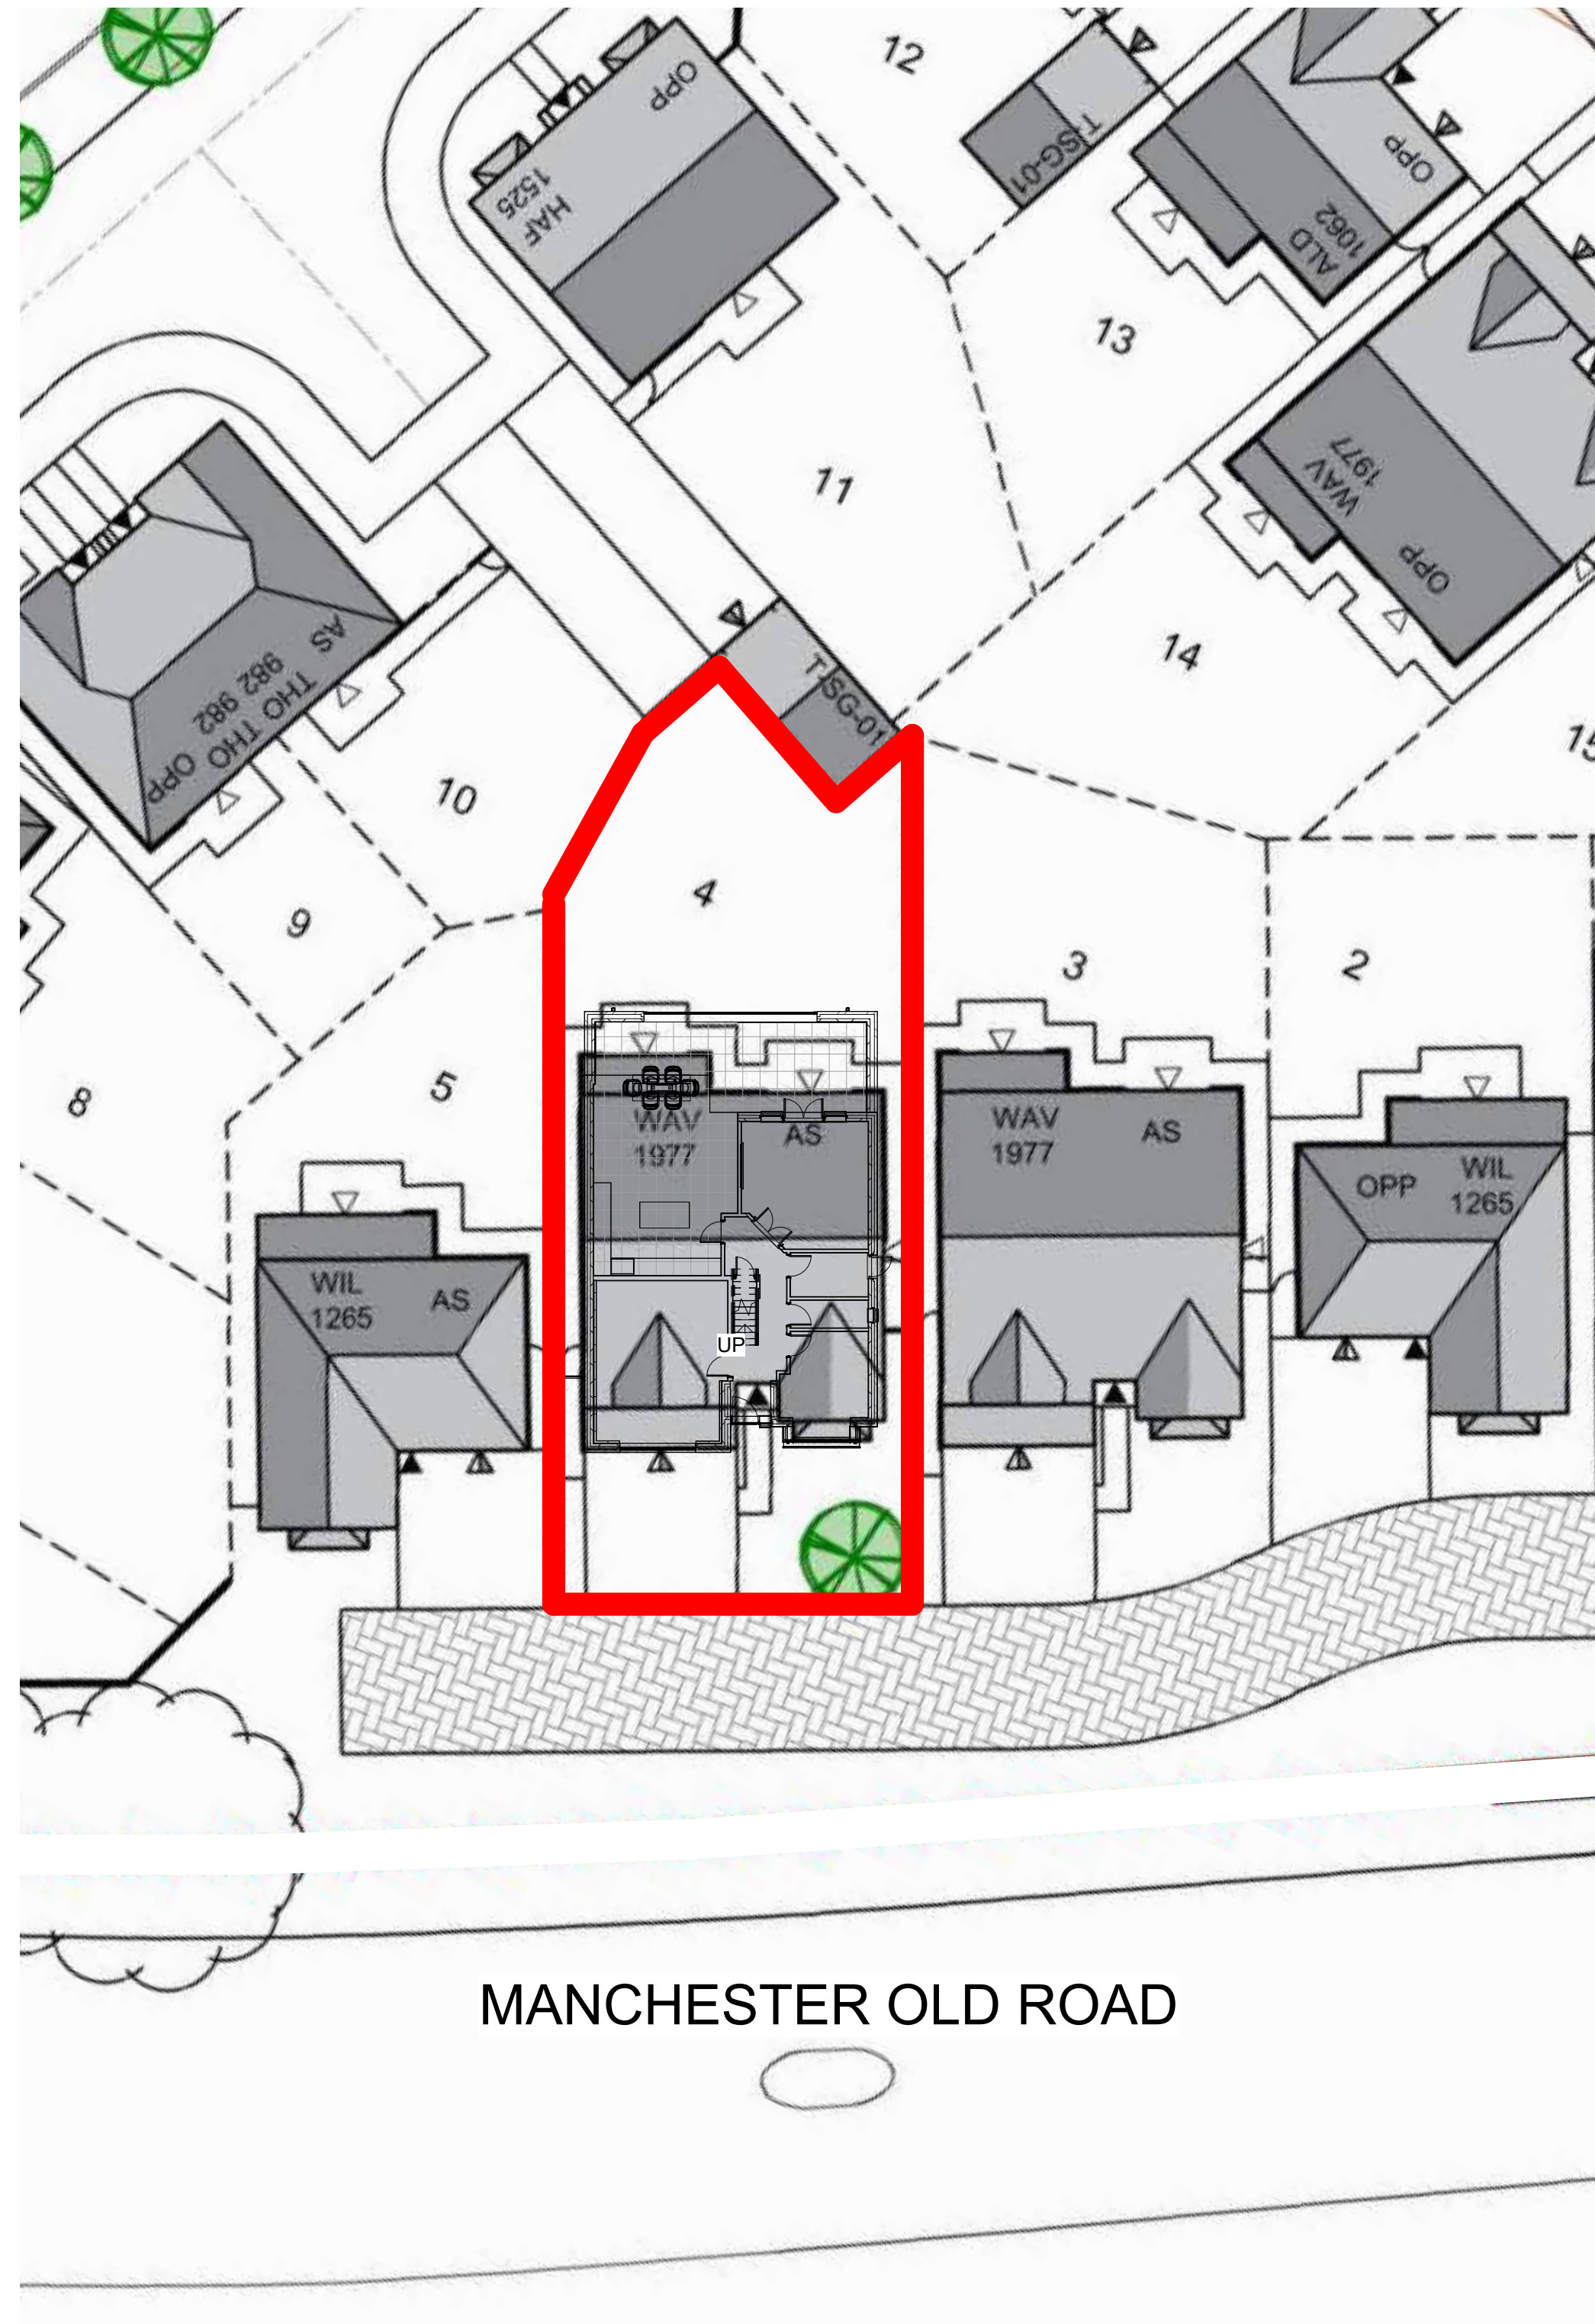

RED LINE INDICATING SITE BOUNDARY
4 Manchester Old Rd, Middleton,
Manchester M24 4PE

Rev	Description	Date	Dr by	App by
original by NK		date created 10/07/26		approved by NK



Enquiries@inkarchitectural.co.uk

0161 818 4727

www.NKARCHITRCTURAL.co.uk

client name
OWNER

project	4 Manchester Old Rd, Middleton, Manchester M24 4PE
---------	--

drawing
SITE AND LOCATION PLAN

computer file C:\Users\NKARC02\Dropbox\NKARC04 OLD MANCESTER ROAD\04 Old Manchester Road V2.rvt		plot date	
project number 2023.0042.2231		scale 1 : 200 @A1	
drawing number A105		rev	issue status

This drawing is to be read in conjunction with all related drawings. All dimensions must be checked and verified on site before commencing any work or producing shop drawings. The originator should be notified immediately of any discrepancy. This drawing is copyright and remains the property of NK Architectural.