


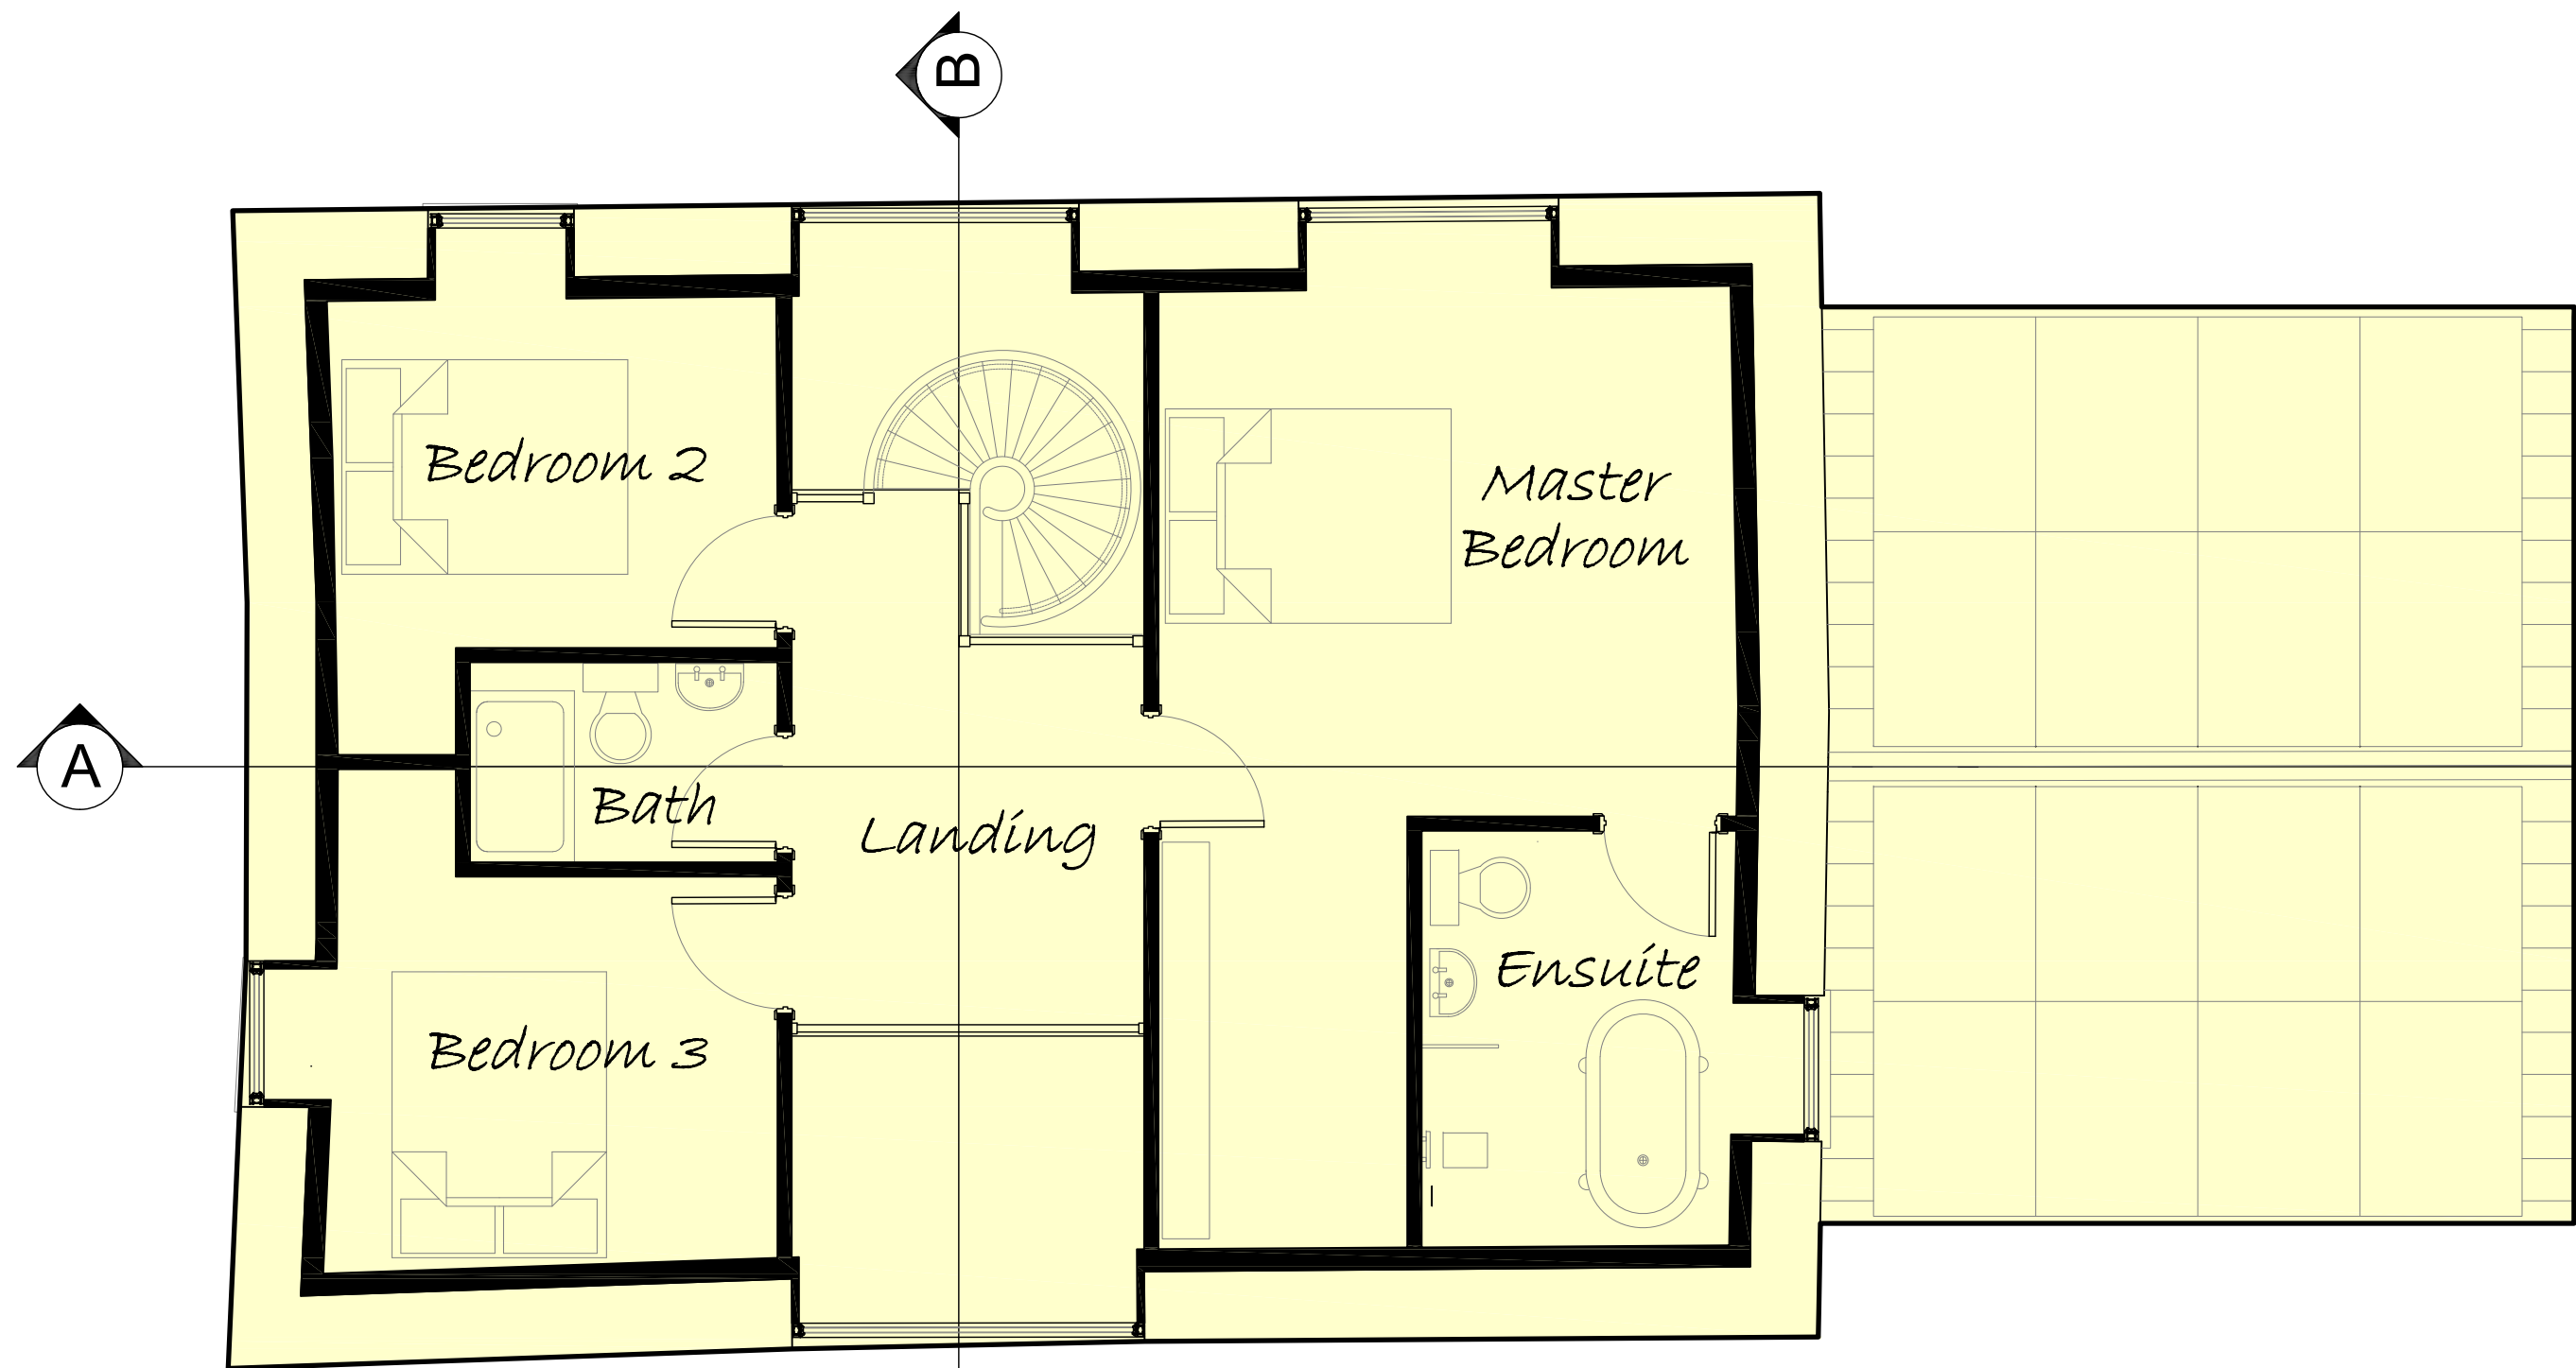


PROPOSED FIRST FLOOR PLAN 1:50




PROPOSED SOUTH ELEVATION 1:100




PROPOSED NORTH ELEVATION 1:100

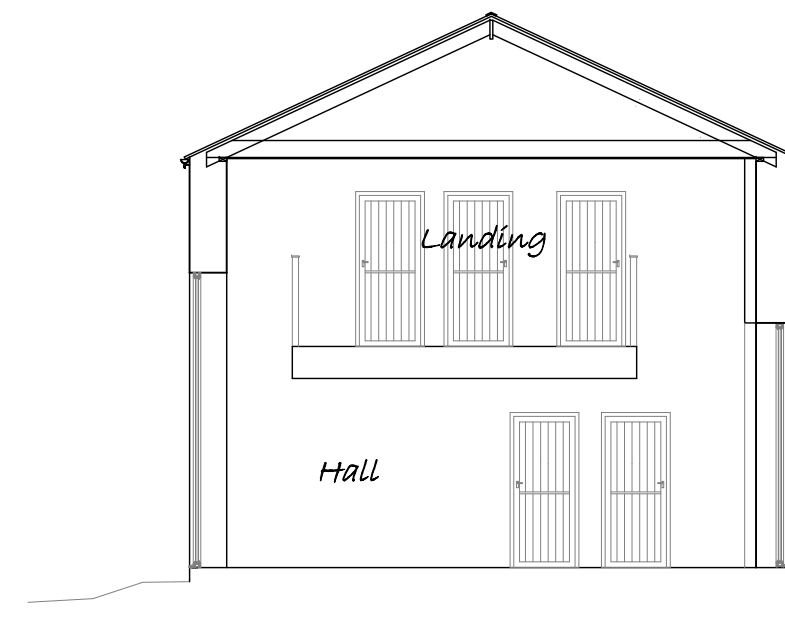


PROPOSED SECTION B-B 1:100

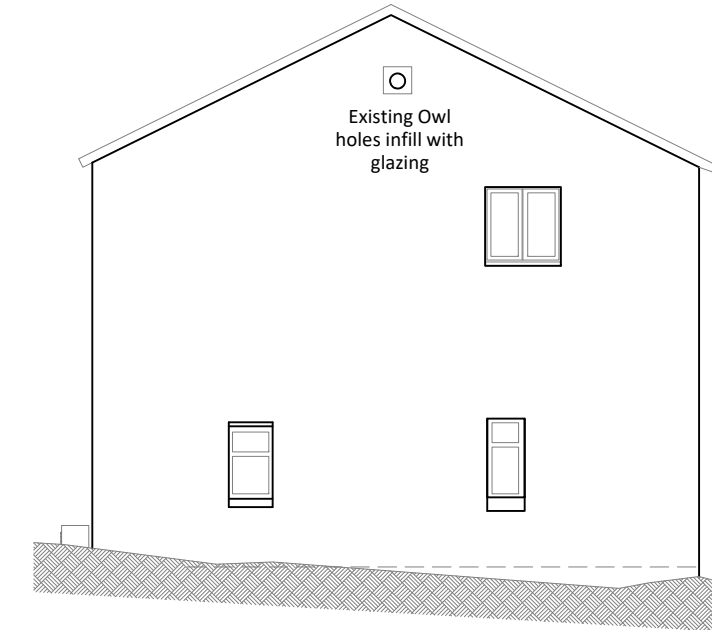


PROPOSED WEST ELEVATION 1:100

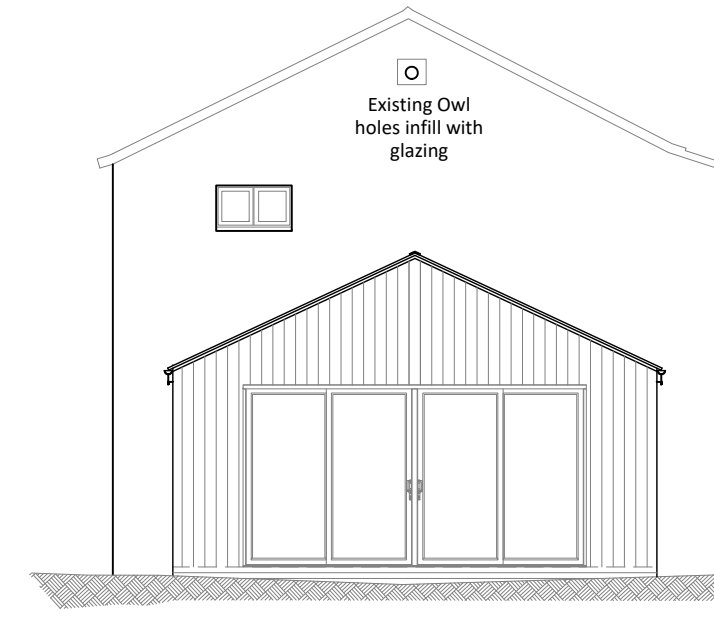


PROPOSED EAST ELEVATION 1:100

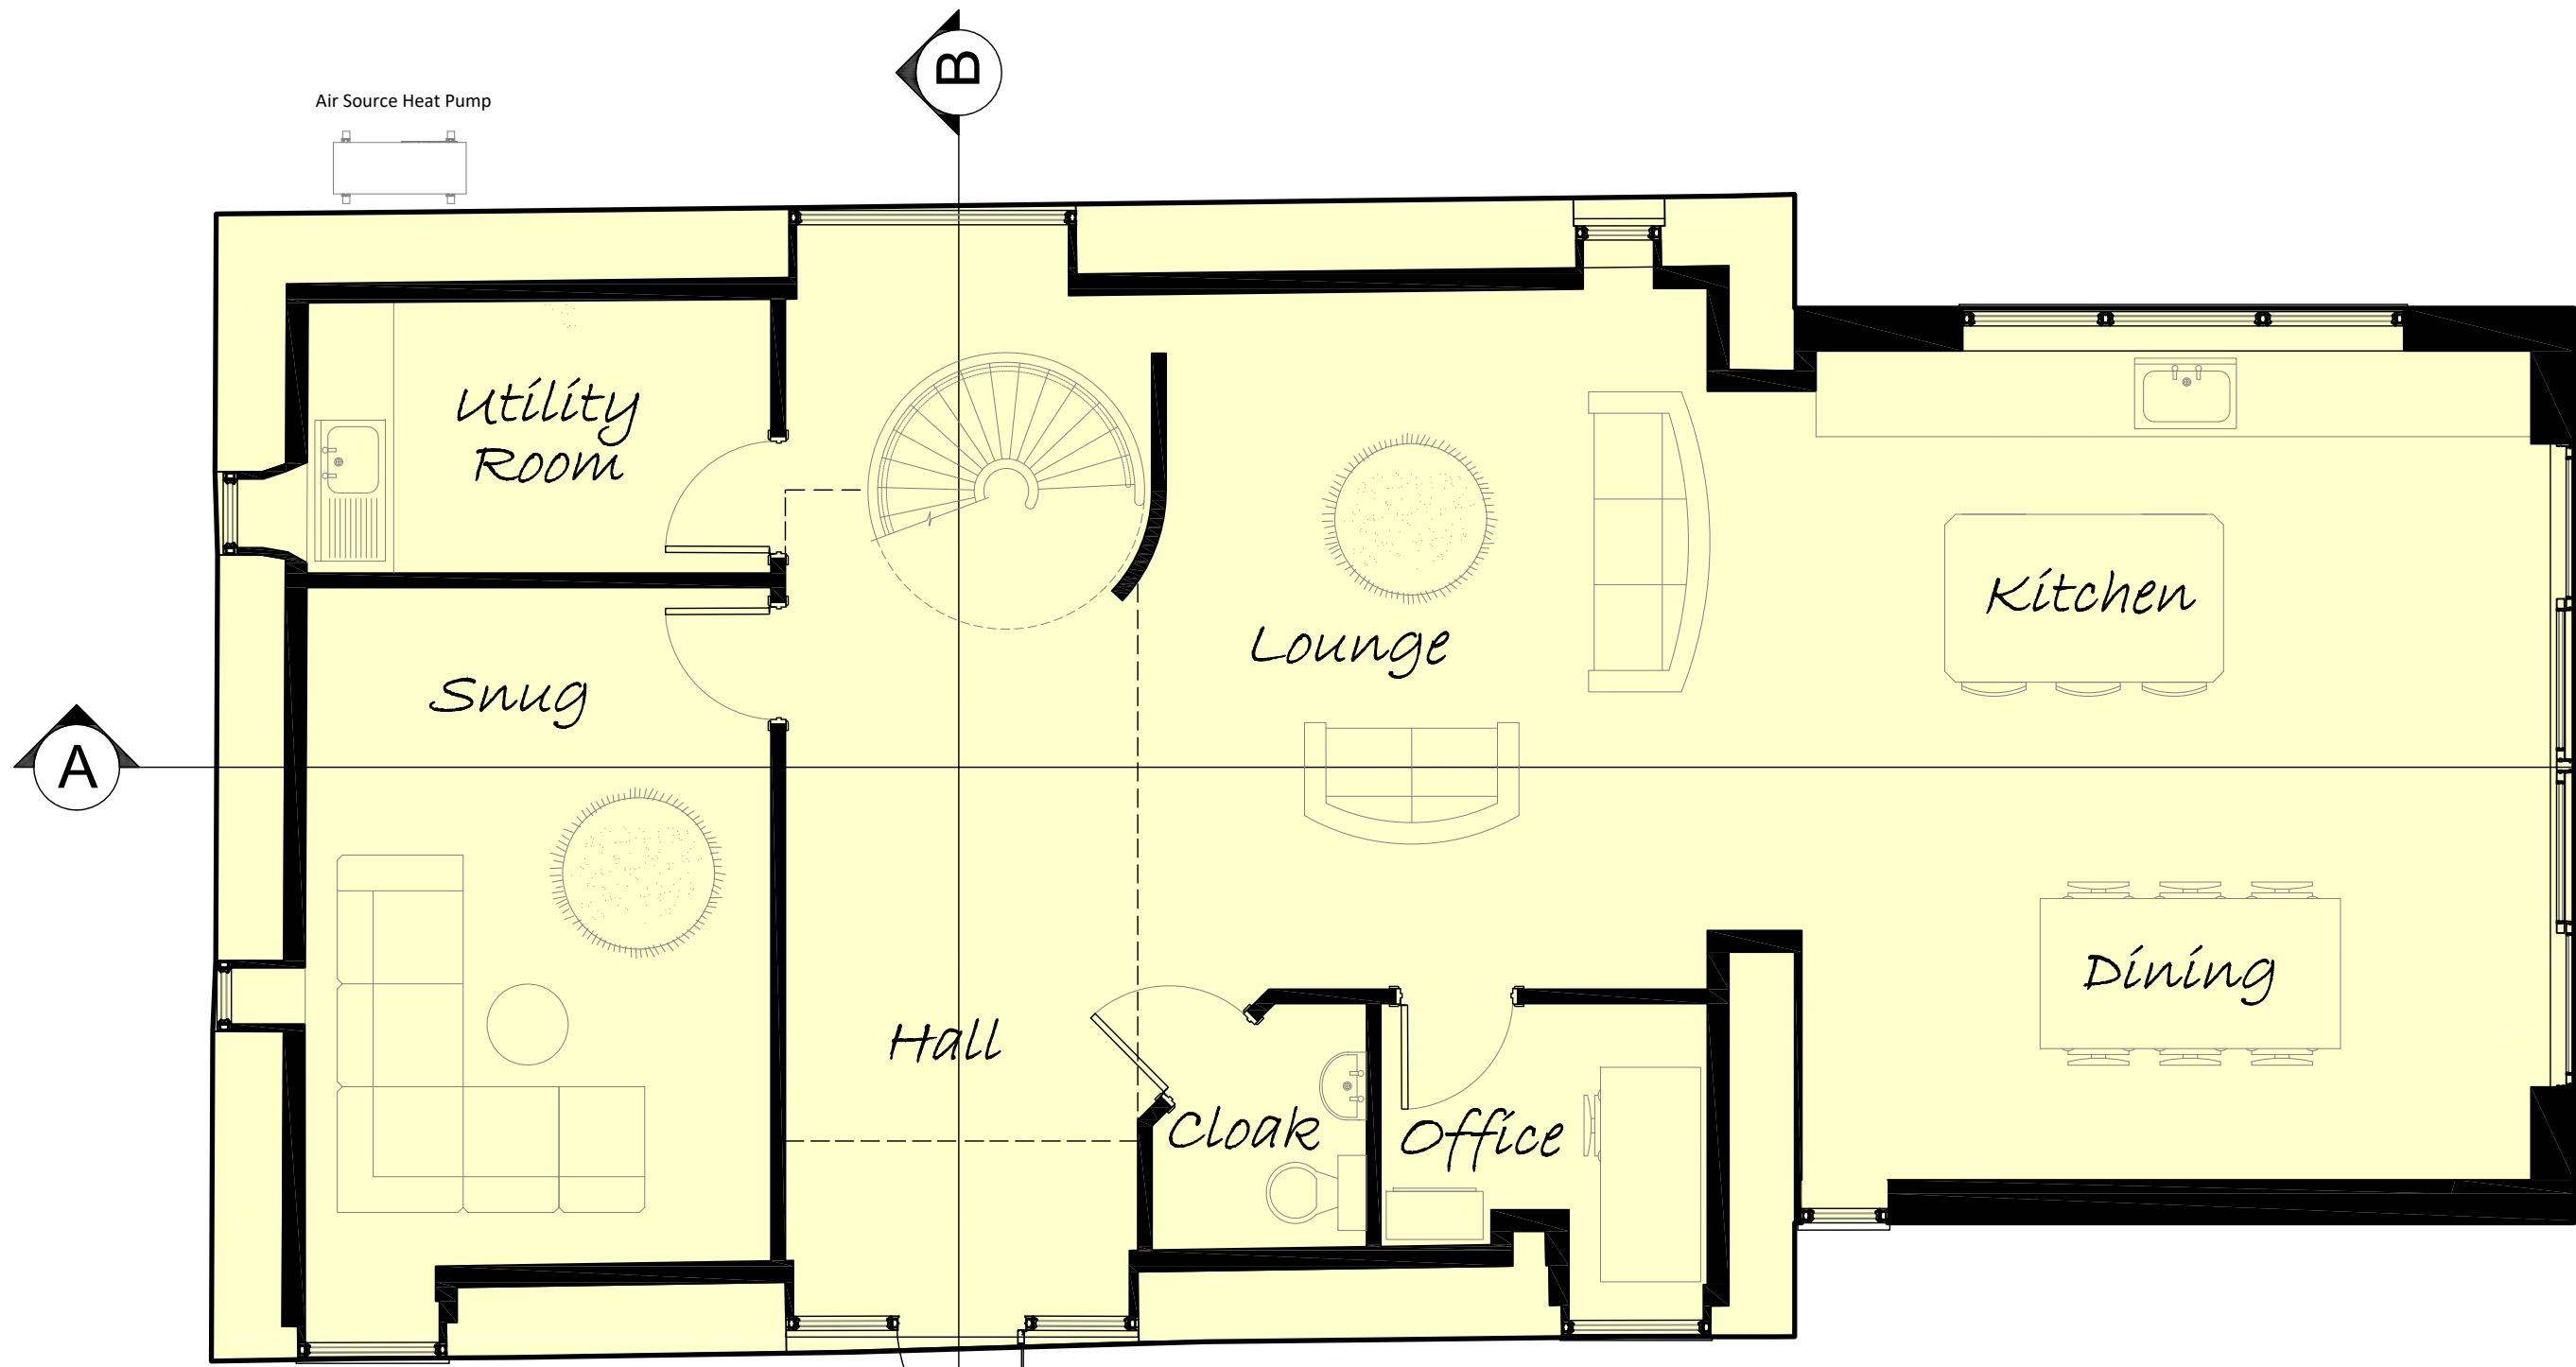


PROPOSED GROUND FLOOR PLAN 1:50

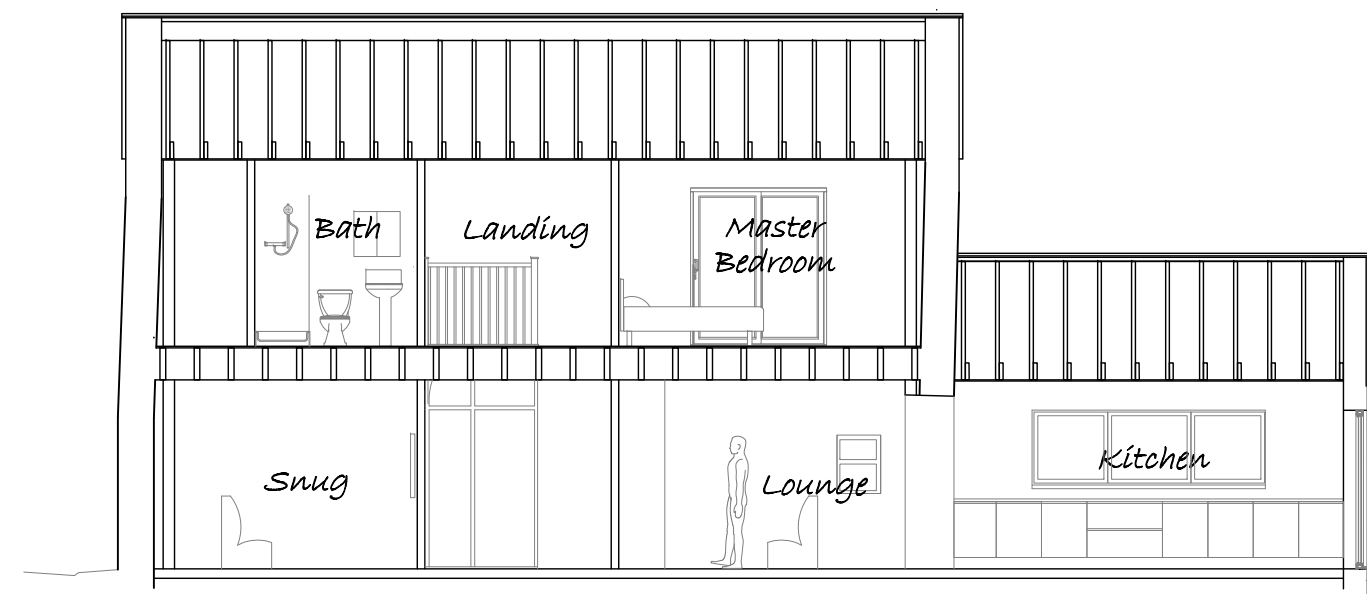


PROPOSED SECTION A-A 1:100

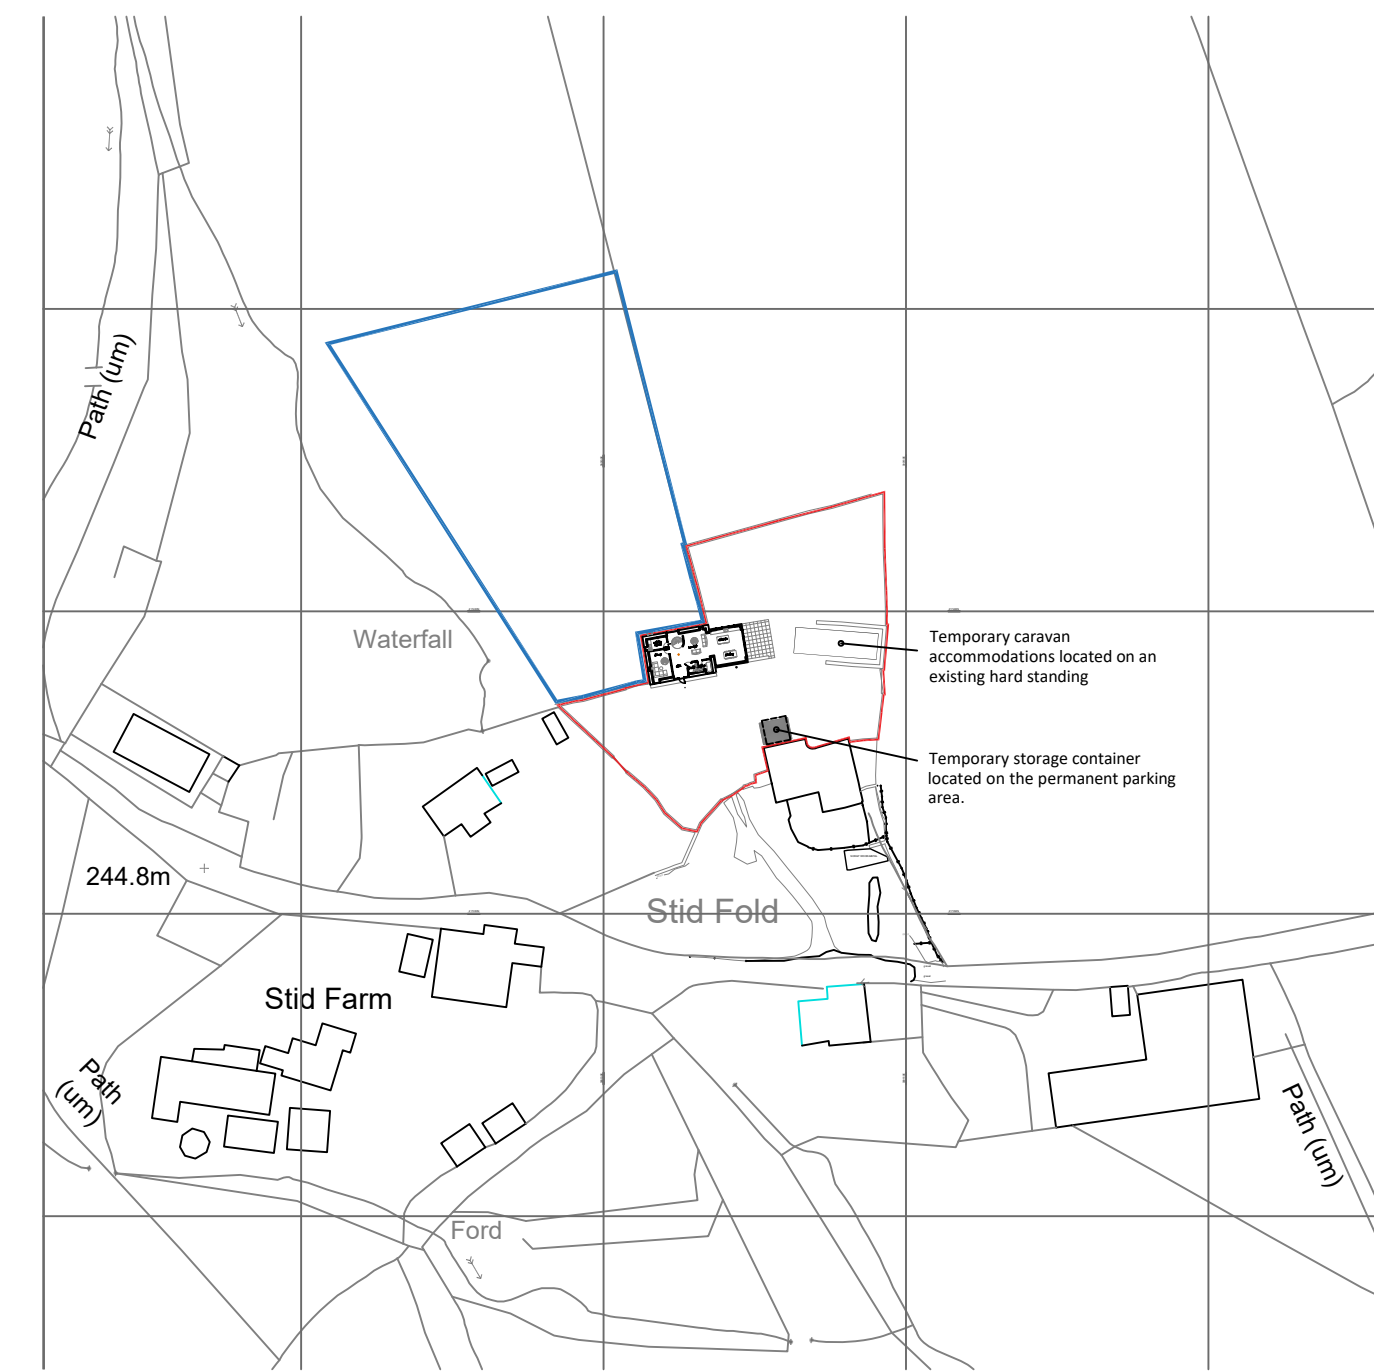

SITE LOCATION PLAN 1:1250

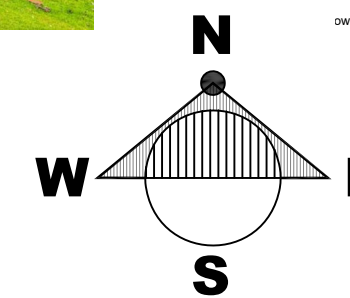

SCALE BARS

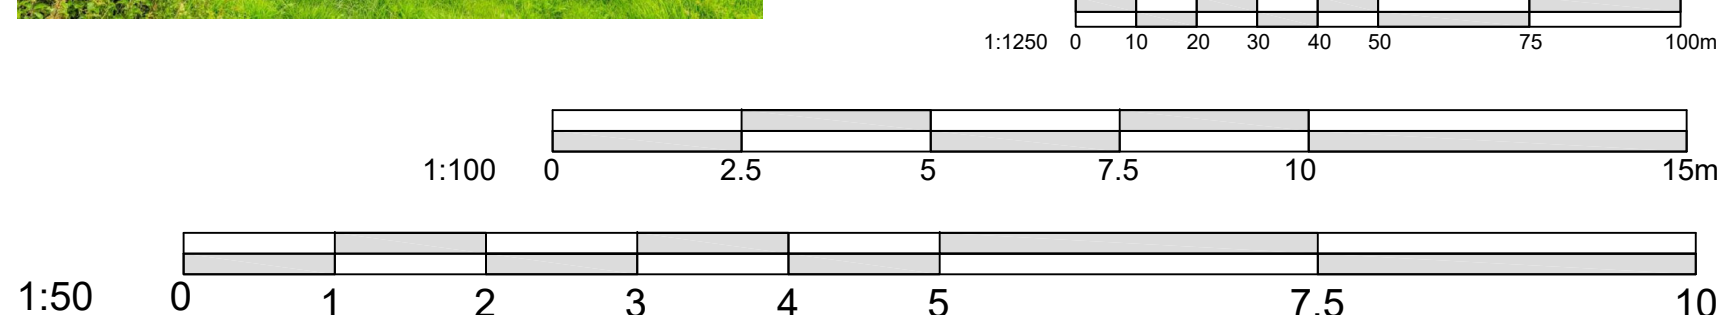

1.2	Solar panels added, floor to ceiling feature window added. Existing owl holes to be infill with glazing.	June 2026
1.1	Drawing revised to reflect planners comments.	March 2026
1.0	First Issue	Feb 2025
rev	notes	date

client	Mr & Mrs Smith	created	Feb 2026
project	Stid Fold Barn Barnfield Lane Wardle	Drawn by	-
title	Proposed Plans Elevations Sections	scale	As Shown

job N°	001	rev	1.2	status	Planning
--------	-----	-----	-----	--------	----------