


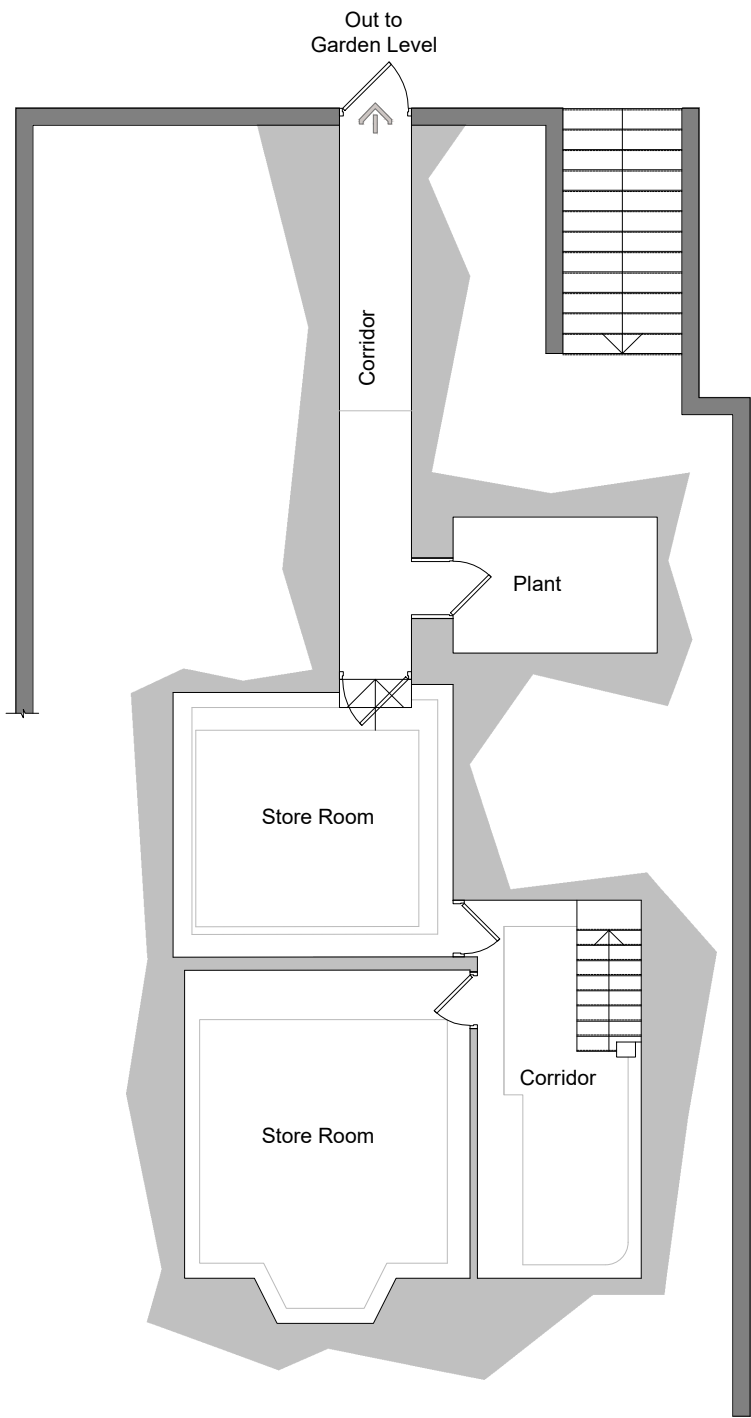


 

LGF / Basement Plan
Scale 1:100

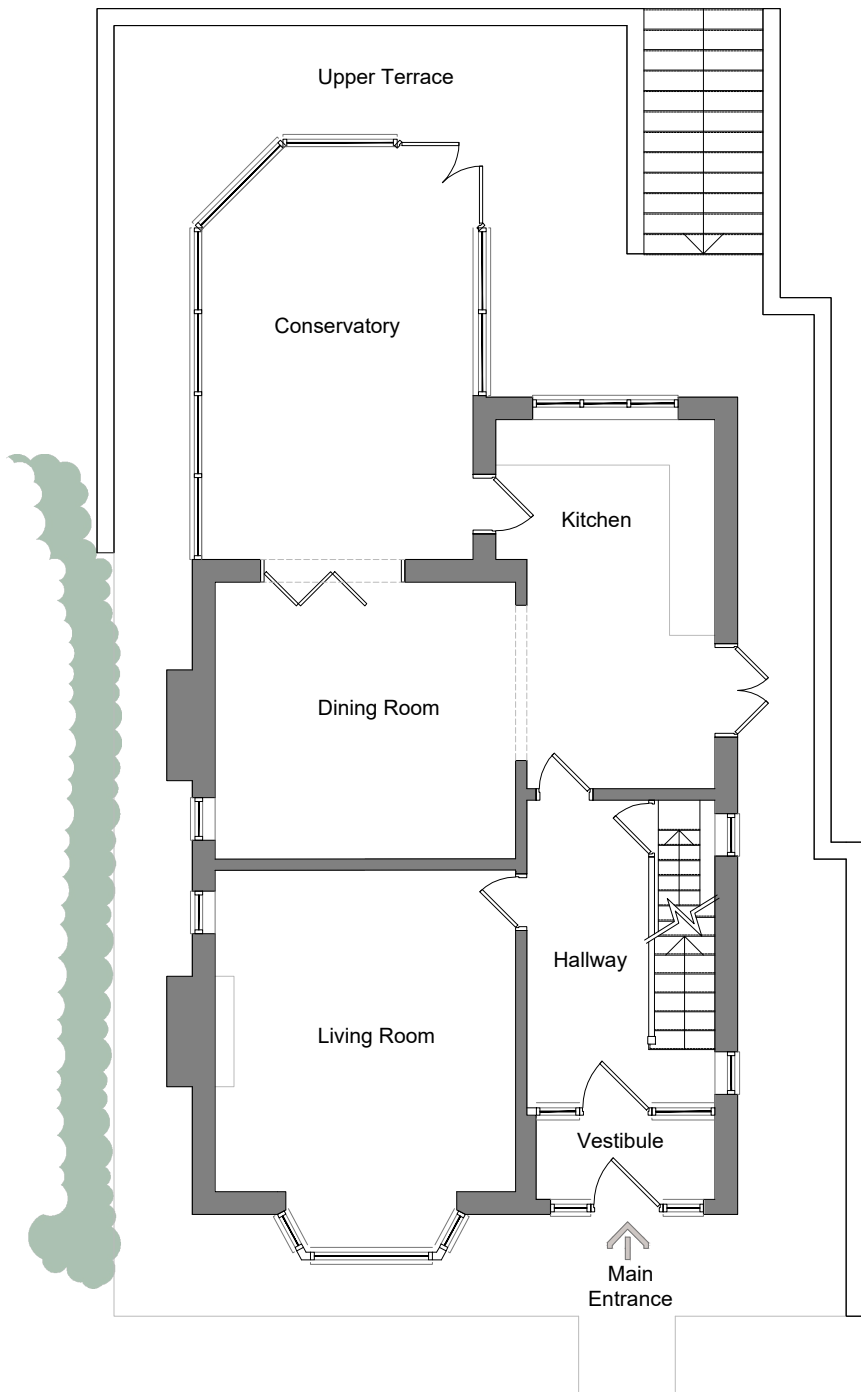

Ground Floor Plan
Scale 1:100

 

Notes:

REV:	DESCRIPTION:	BY:	DATE:
© All works copyright of Black Barn Architecture			
This drawing has been produced for Luke Settle for in relation to 23 Ramsden Road and prepared solely for the status indicated. It is not for use by any other person or for any other purpose.			
DO NOT SCALE OFF THIS DRAWING			
STATUS:			
Stage 3 - Developed Design			



www.blackbamarchitecture.co.uk 01772 984520 office@blackbamarchitecture.co.uk			
SITE:			
23 Ramsden Road Wardle Rochdale OL12 9LB			
CLIENT:			
Luke Settle			
JOB TITLE :			
Proposed Residential Extension			
DRAWING TITLE :			
Existing Basement and Ground Floor			
DATE:	DRAWN:	CHECKED:	PAPER SIZE:
14/07/26	DM	SP	A3 (420x297mm)
JOB NO:	DRAWING NO:	REVISION:	
BBA_441	E10	-	