




PROPOSED SITE PLAN 1:200

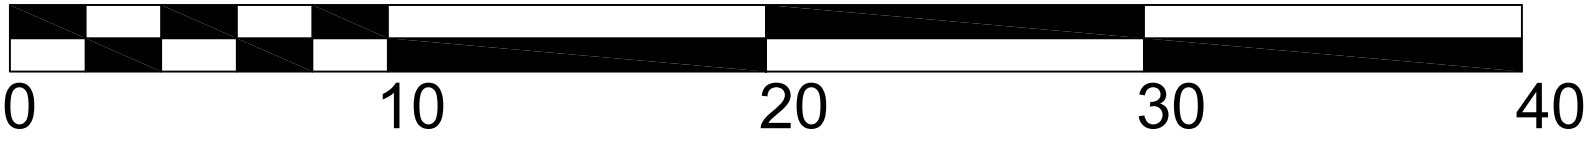

SCALE BAR 1:200

1.1	General Up-date.	June 2026
1.0	First Issue	March 2026
rev	notes	date

client	Mr & Mrs Smith	created	March 2026
project	Stid Fold Barn Barnfield Lane Wardle	Drawn by	-
title	Proposed Site Plan	scale	1:200
checked by	-	date	-

job N°	002	drawing N°	1.1	rev	1.1	status	Planning
--------	-----	------------	-----	-----	-----	--------	----------