


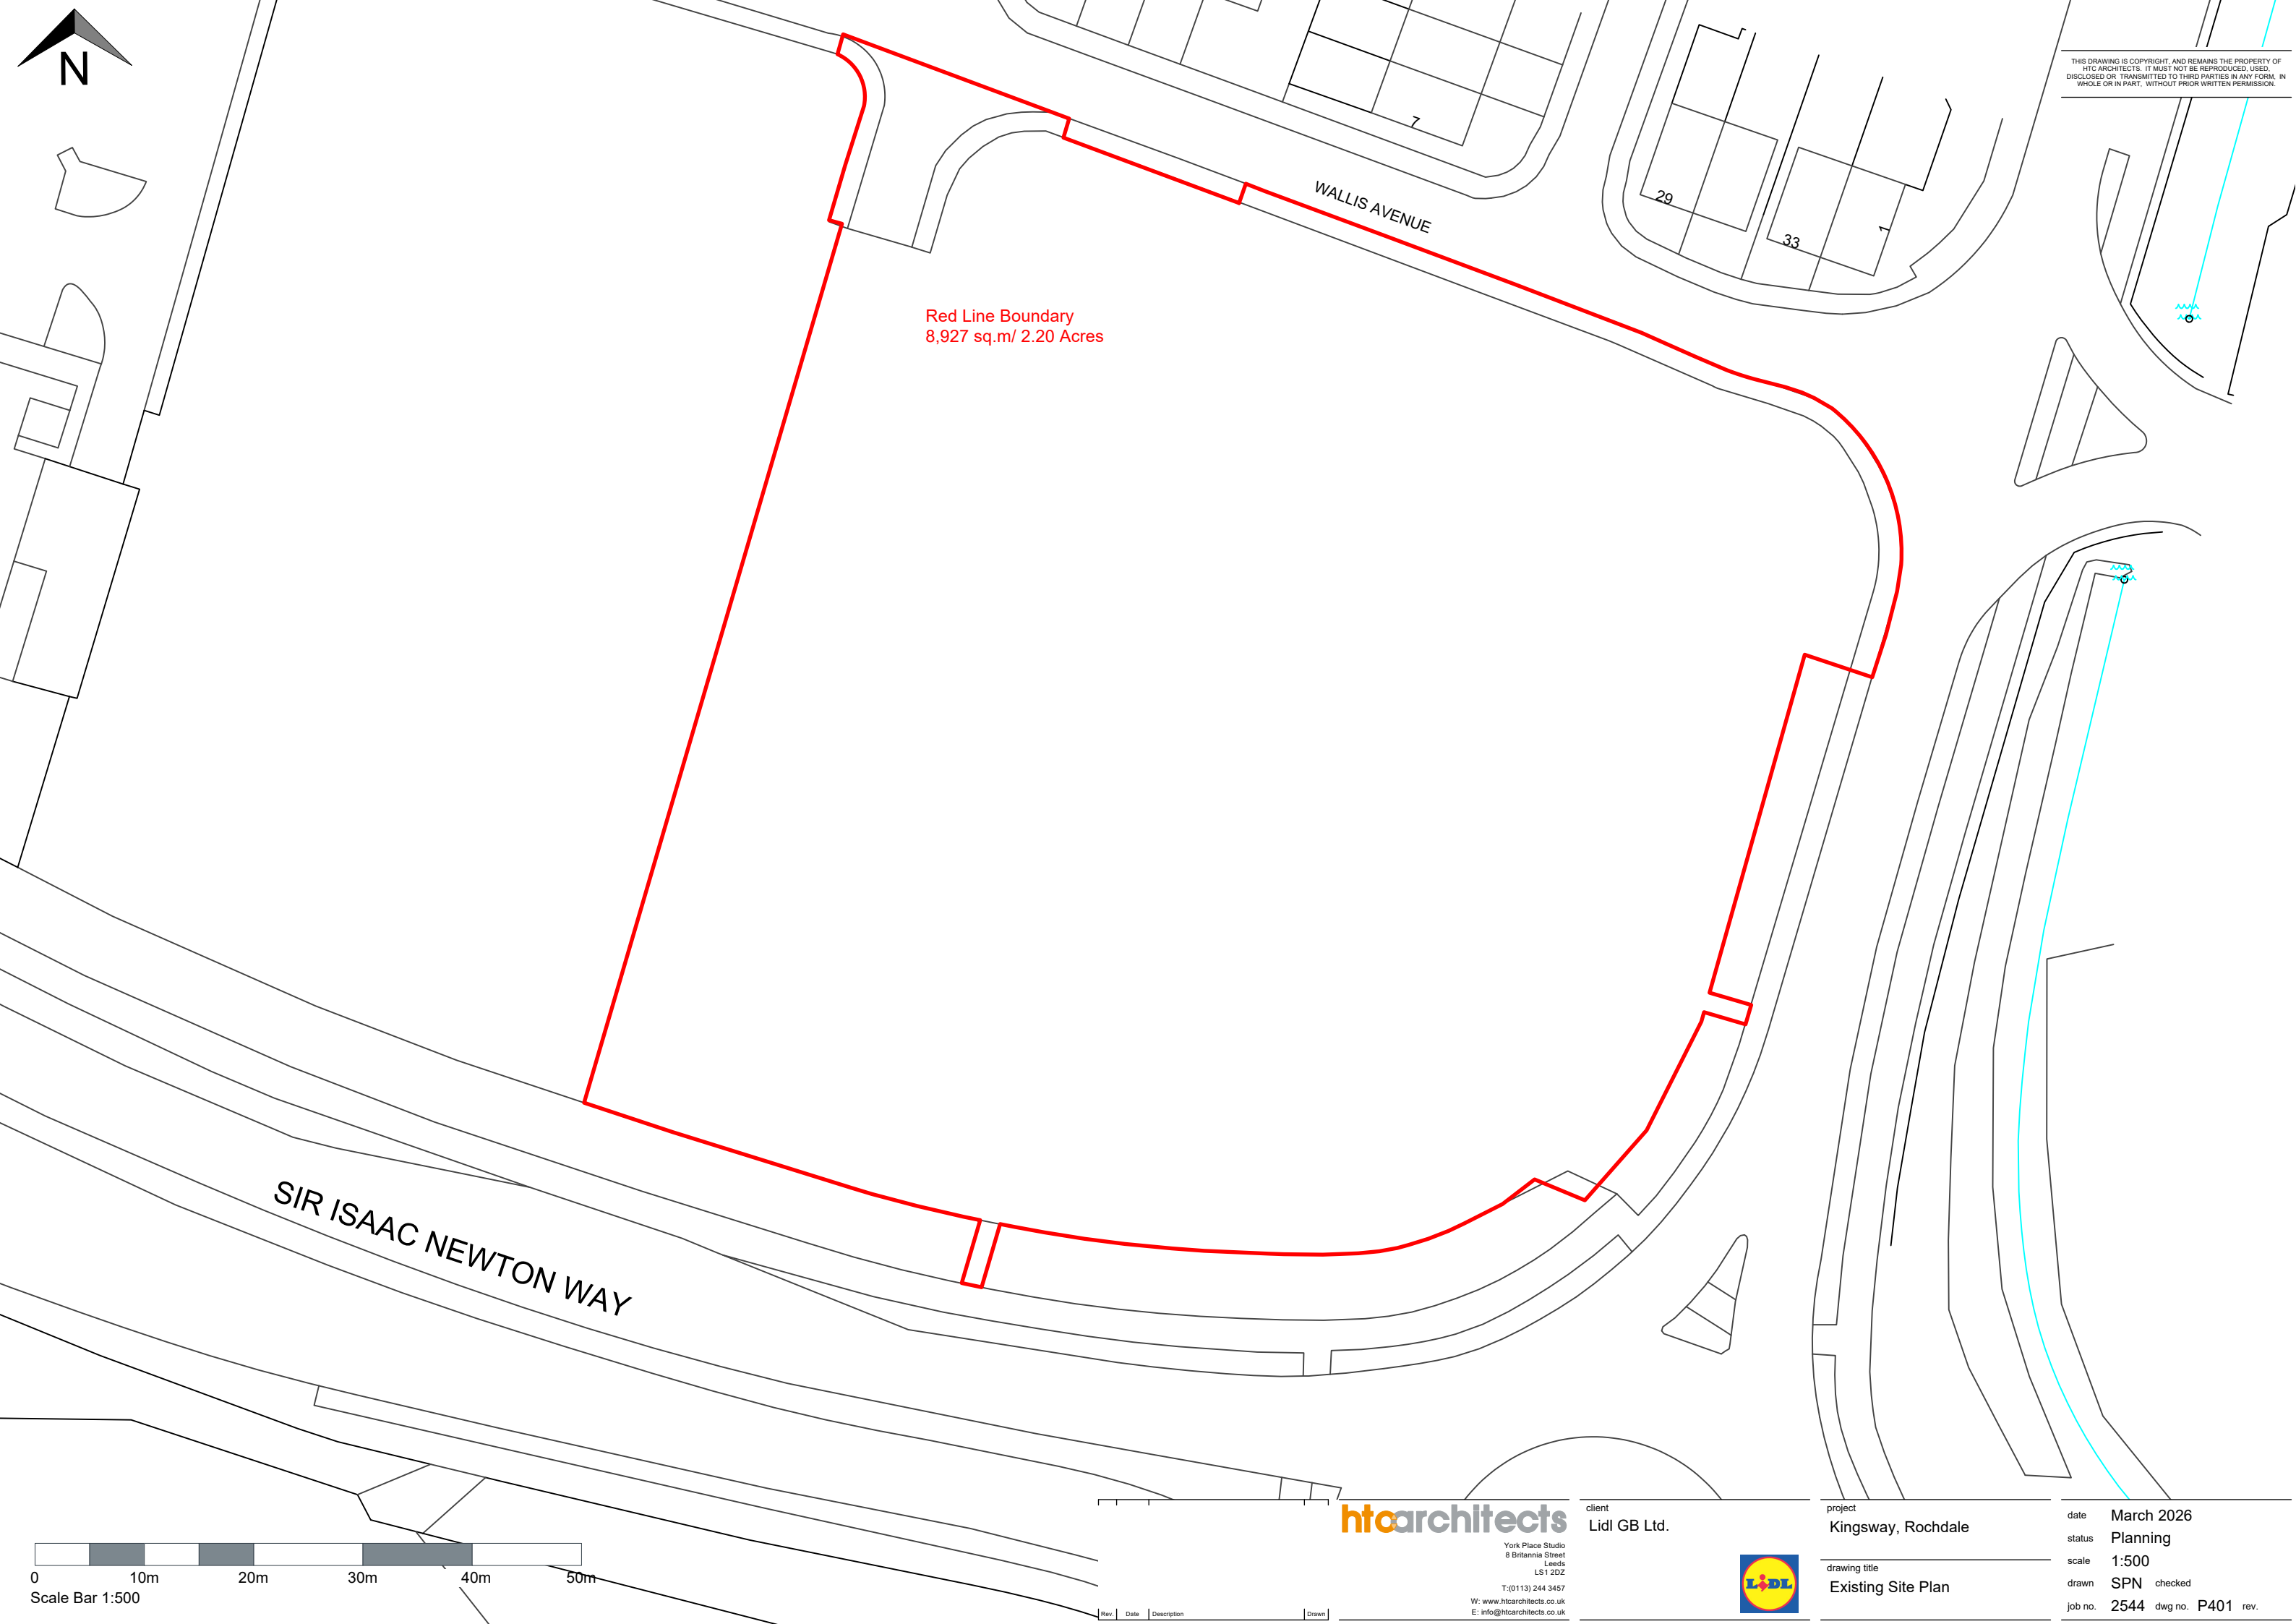

THIS DRAWING IS COPYRIGHT, AND REMAINS THE PROPERTY OF
HTC ARCHITECTS. IT MUST NOT BE REPRODUCED, USED,
DISCLOSED OR TRANSMITTED TO THIRD PARTIES IN ANY FORM, IN
WHOLE OR IN PART, WITHOUT PRIOR WRITTEN PERMISSION.

Red Line Boundary
8,927 sq.m/ 2.20 Acres

WALLIS AVENUE

SIR ISAAC NEWTON WAY



Scale Bar 1:500

htcarchitects

York Place Studio
8 Britannia Street
Leeds
LS1 2DZ

T: (0113) 244 3457

W: www.htcarchitects.co.uk
E: info@htcarchitects.co.uk

client
Lidl GB Ltd.

project
Kingsway, Rochdale

drawing title
Existing Site Plan

date
March 2026

status
Planning

scale
1:500

drawn
SPN checked

job no. 2544 dwg no. P401 rev.