


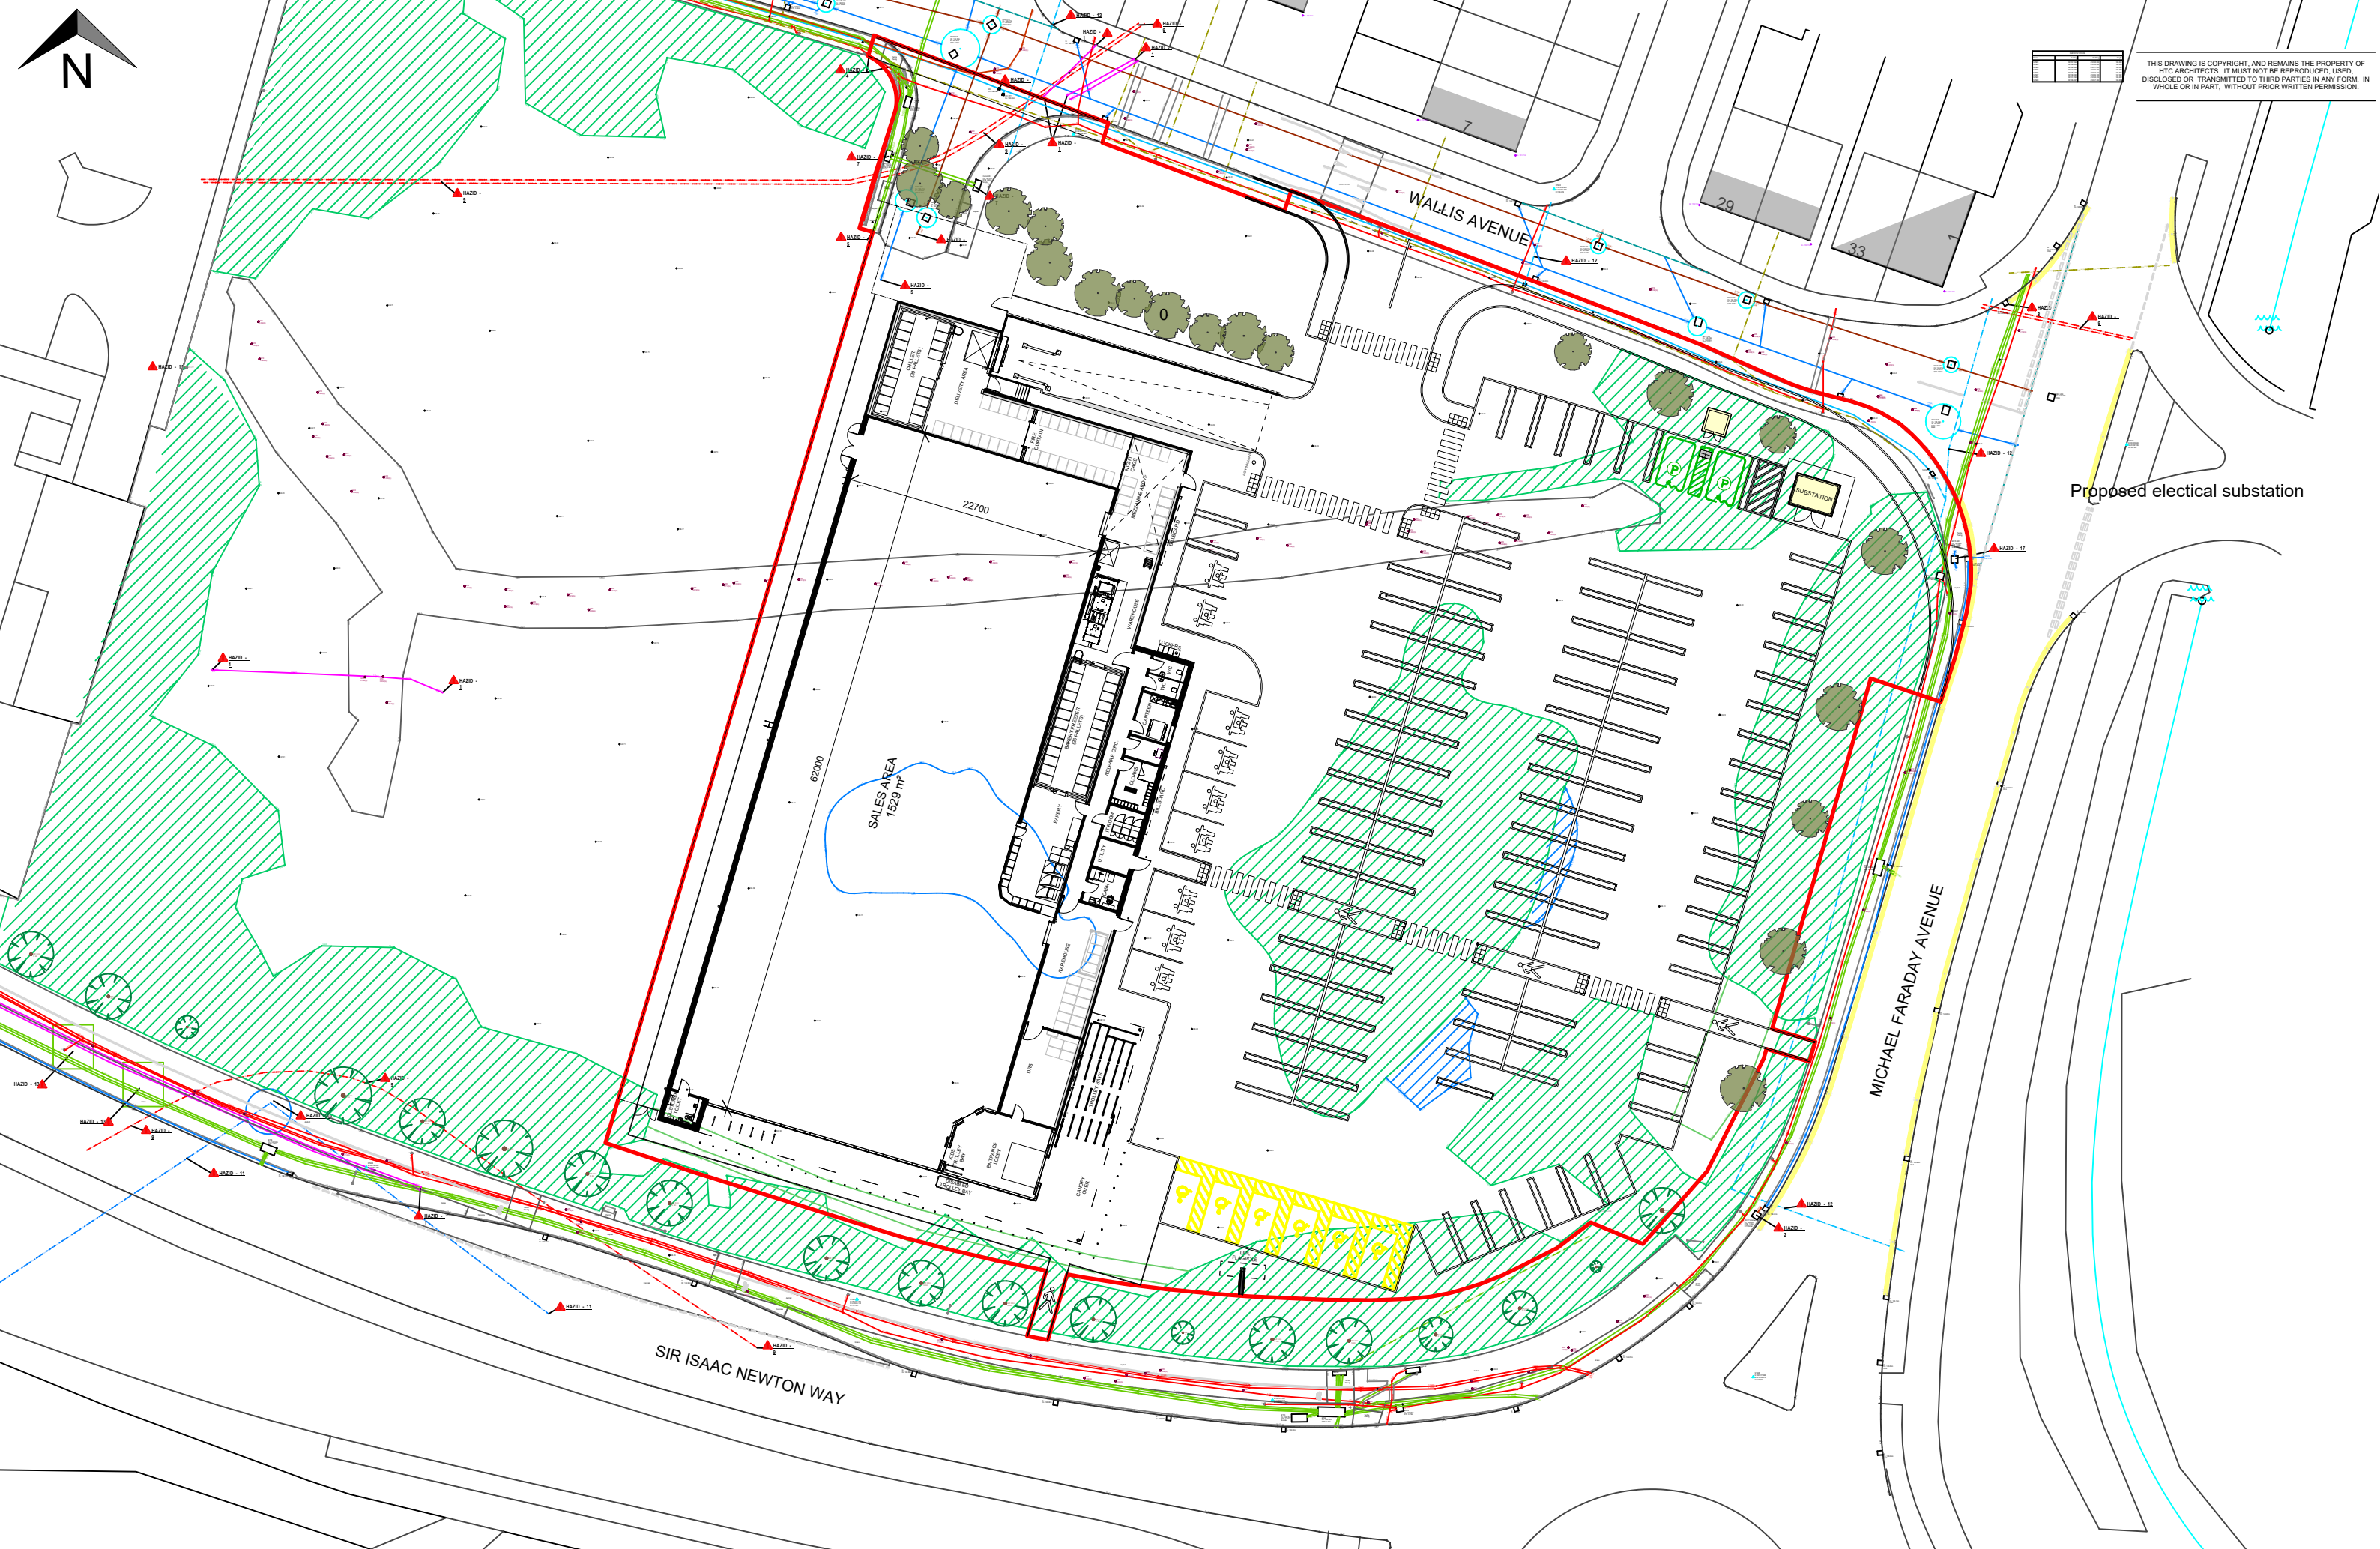

THIS DRAWING IS COPYRIGHT, AND REMAINS THE PROPERTY OF
HTC ARCHITECTS. IT MUST NOT BE REPRODUCED, USED,
DISCLOSED OR TRANSMITTED TO THIRD PARTIES IN ANY FORM, IN
WHOLE OR IN PART, WITHOUT PRIOR WRITTEN PERMISSION.

Proposed electrical substation

htcarchitects

York Place Studio
8 Britannia Street
Leeds
LS1 2DZ

T: (0113) 244 3457
W: www.htcarchitects.co.uk
E: info@htcarchitects.co.uk

client
Lidl GB Ltd.

project
Kingsway, Rochdale

drawing title
Proposed Site Plan with Topo

date
March 2026

status
Planning

scale
1:500

drawn
SPN checked

job no. 2544 dwg no. P417 rev. C



C	01/05/2026	Pedestrian footpath from Sir Isaac Newton Way relocated and red line boundary updated accordingly	SPN
B	10/04/2026	Planning red line indicated	SPN
A	31/03/2026	Car park white lining updated as per Lidl request	SPN
Rev	Date	Description	Drawn

