



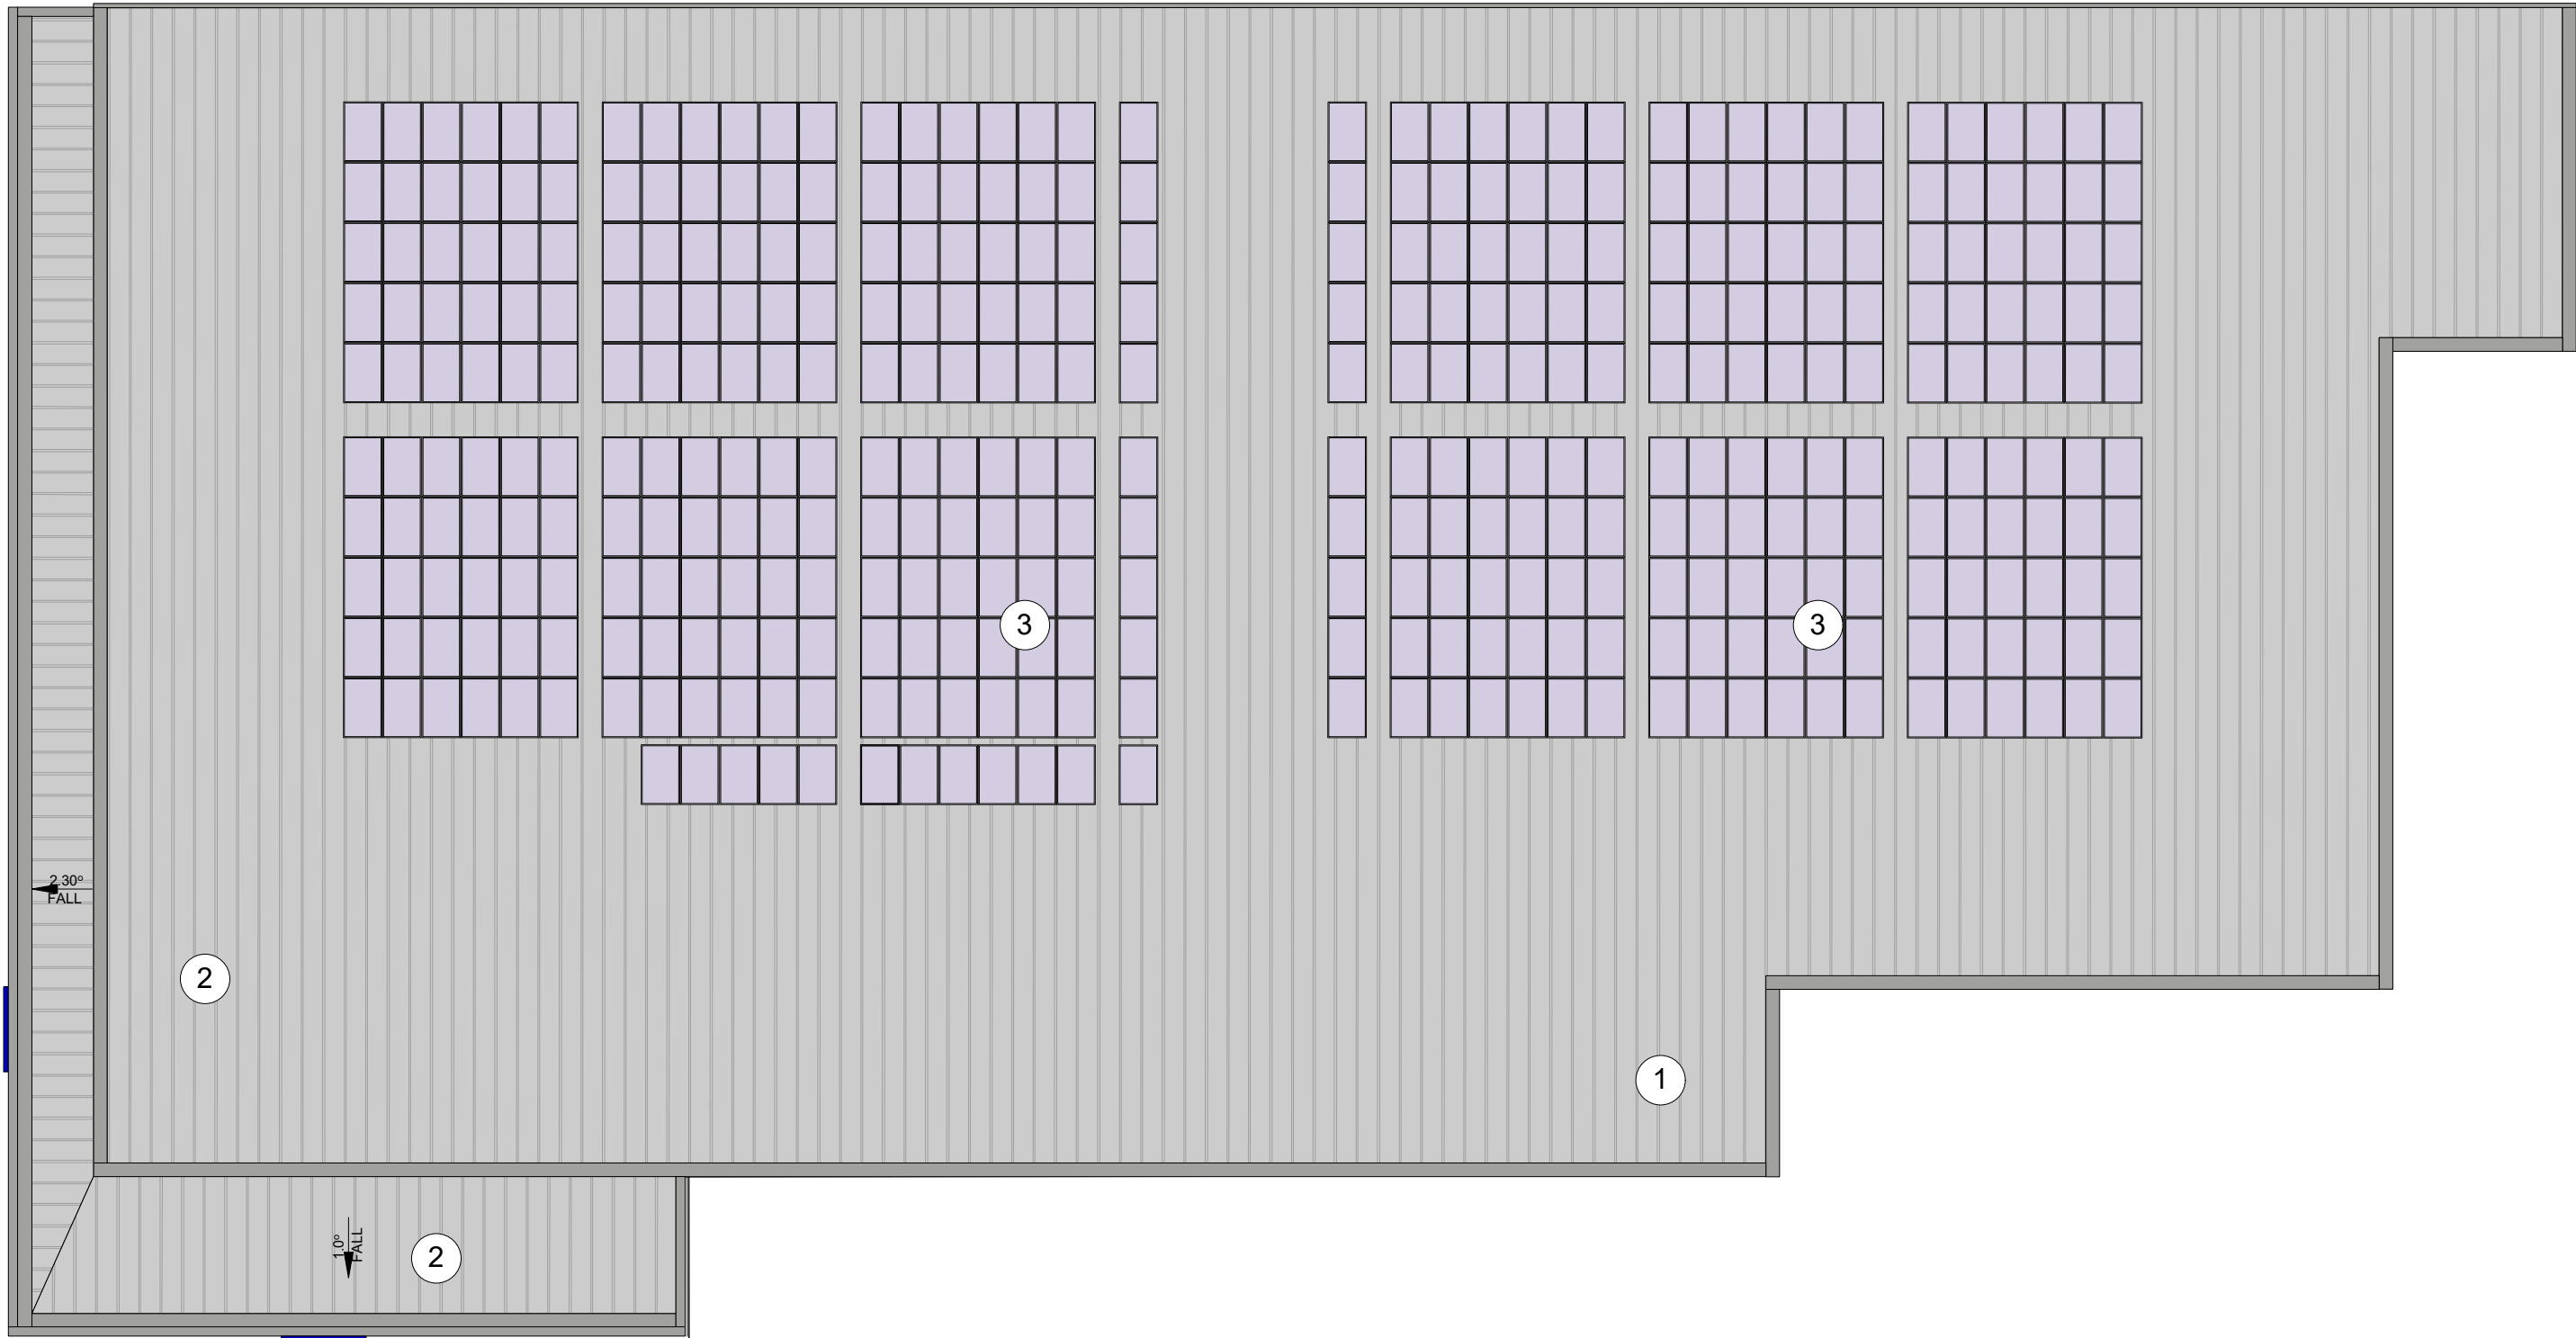

ROOF PLAN KEY:

- 1 ROOF CLADDING - COLOUR SILVER METALLIC (RAL 9006)
- 2 CORPORATE SIGNAGE SUPPORTING FRAME COLOUR (RAL 5010)
- 3 PV PANELS INDICATIVE ONLY - SUBJECT TO CONFIRMATION

 

Rev	Date	Description	Drawn

htcarchitects

York Place Studio
8 Britannia Street
Leeds
LS1 2DZ

T: (0113) 244 3457
W: www.htcarchitects.co.uk
E: info@htcarchitects.co.uk

client
Lidl GB Ltd.



project
Kingsway, Rochdale

drawing title
Proposed Roof Plan

date
March 2026

status
Planning

scale
1:200 @ A3

drawn
SPN checked

job no.
2544

dwg no.
P101

rev.