



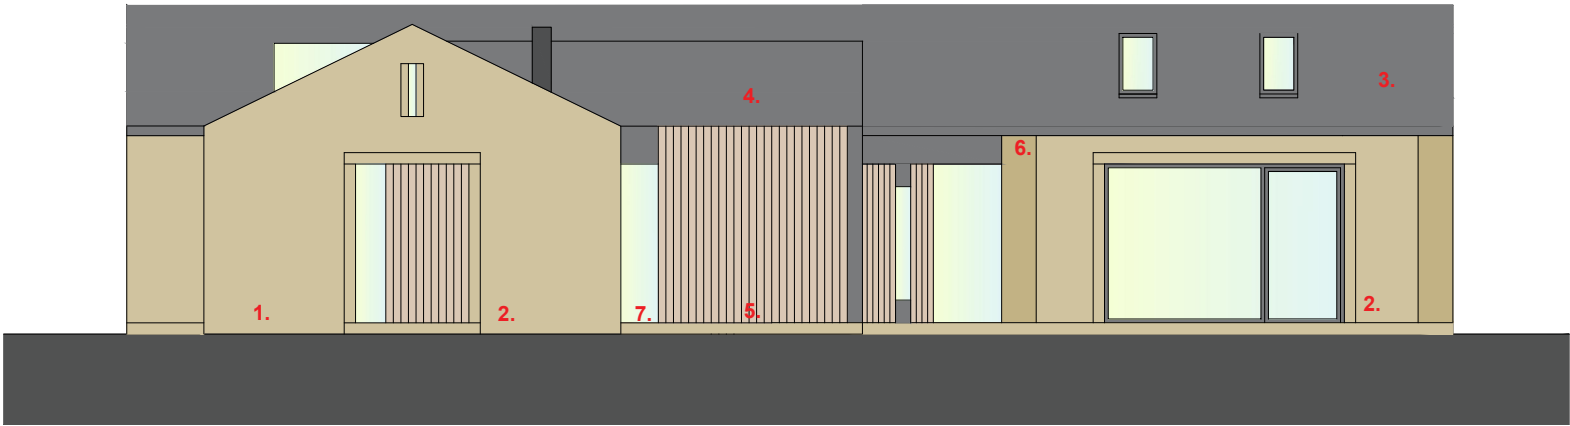


front elevation

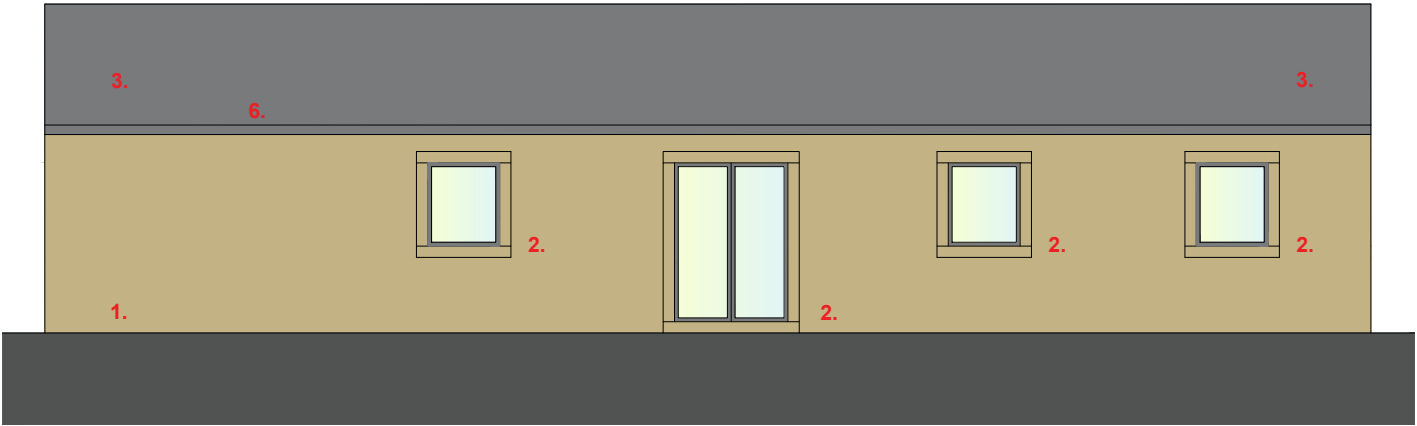


front elevation

- 1. Coursed stone
- 2. stone mullions/lintels/cills
- 3. existing slate
- 4. proposed slate with hidden gutters
- 5. boarded timber cladding
- 6. zinc gutters/fascias/soffites
- 7. frame-less glazing
- 8. Diffused glazing to gable

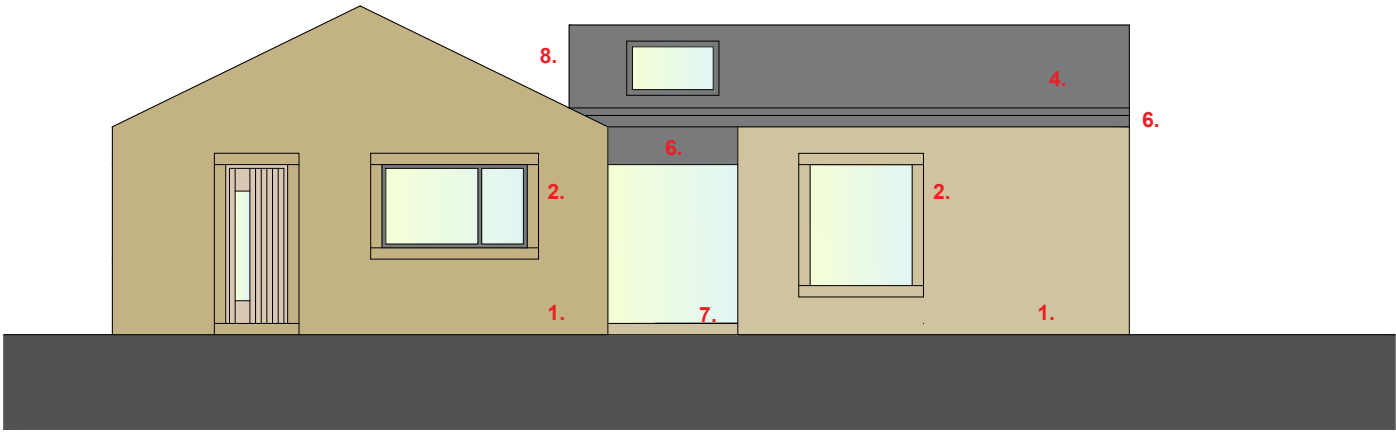

side elevation

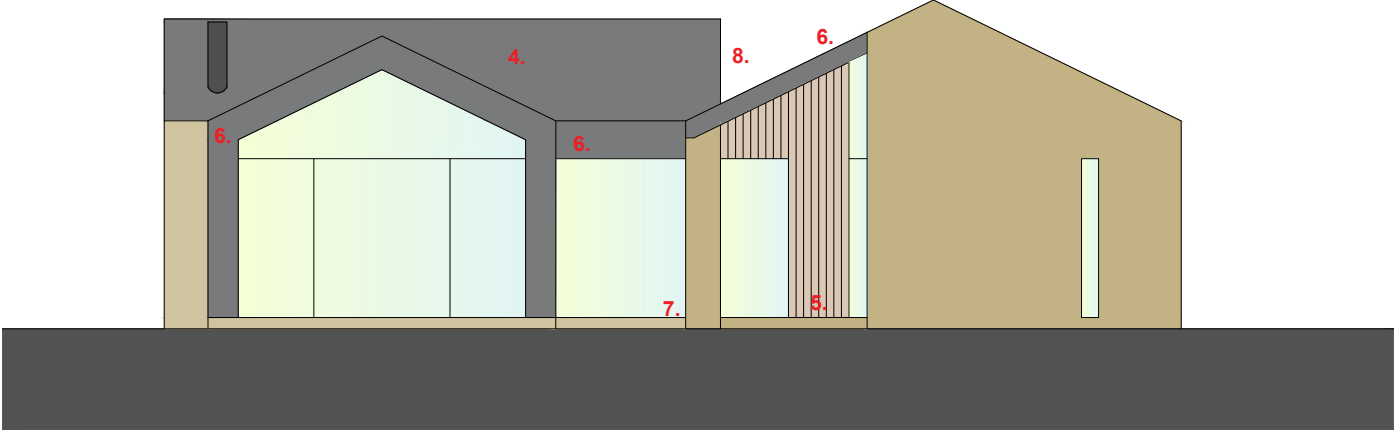

side elevation

Mr and Mrs Green
Proposed Stables Conversion
Fern Hill Farm
Fern Hill Lane
Rochdale OL12 6BW

Elevations as Proposed

work to figured dimensions

© CJ Partnership owns the copyright of this design / drawing which must not be reproduced in whole or in part without the written permission of CJ Partnership

contract no

3691

drawn by
PDC

drawing no

06

date

revision

D

scale @ A3
1:100

Revisions:
A. Plan reduced in size and design amended in response to pre-app report.PDC.March 2026
B. Garden elevation amended.PDC.March 2026
C. Additional details and specification added.PDC.April 2026
D. Zinc gutters/soffits/fascias identified.PDC.July 2026

Blue Pit Mill Queensway
Castleton Rochdale OL11 2PG

+44 (0)1706 631347
info@cjpartnership.com
www.cjpartnership.com

