


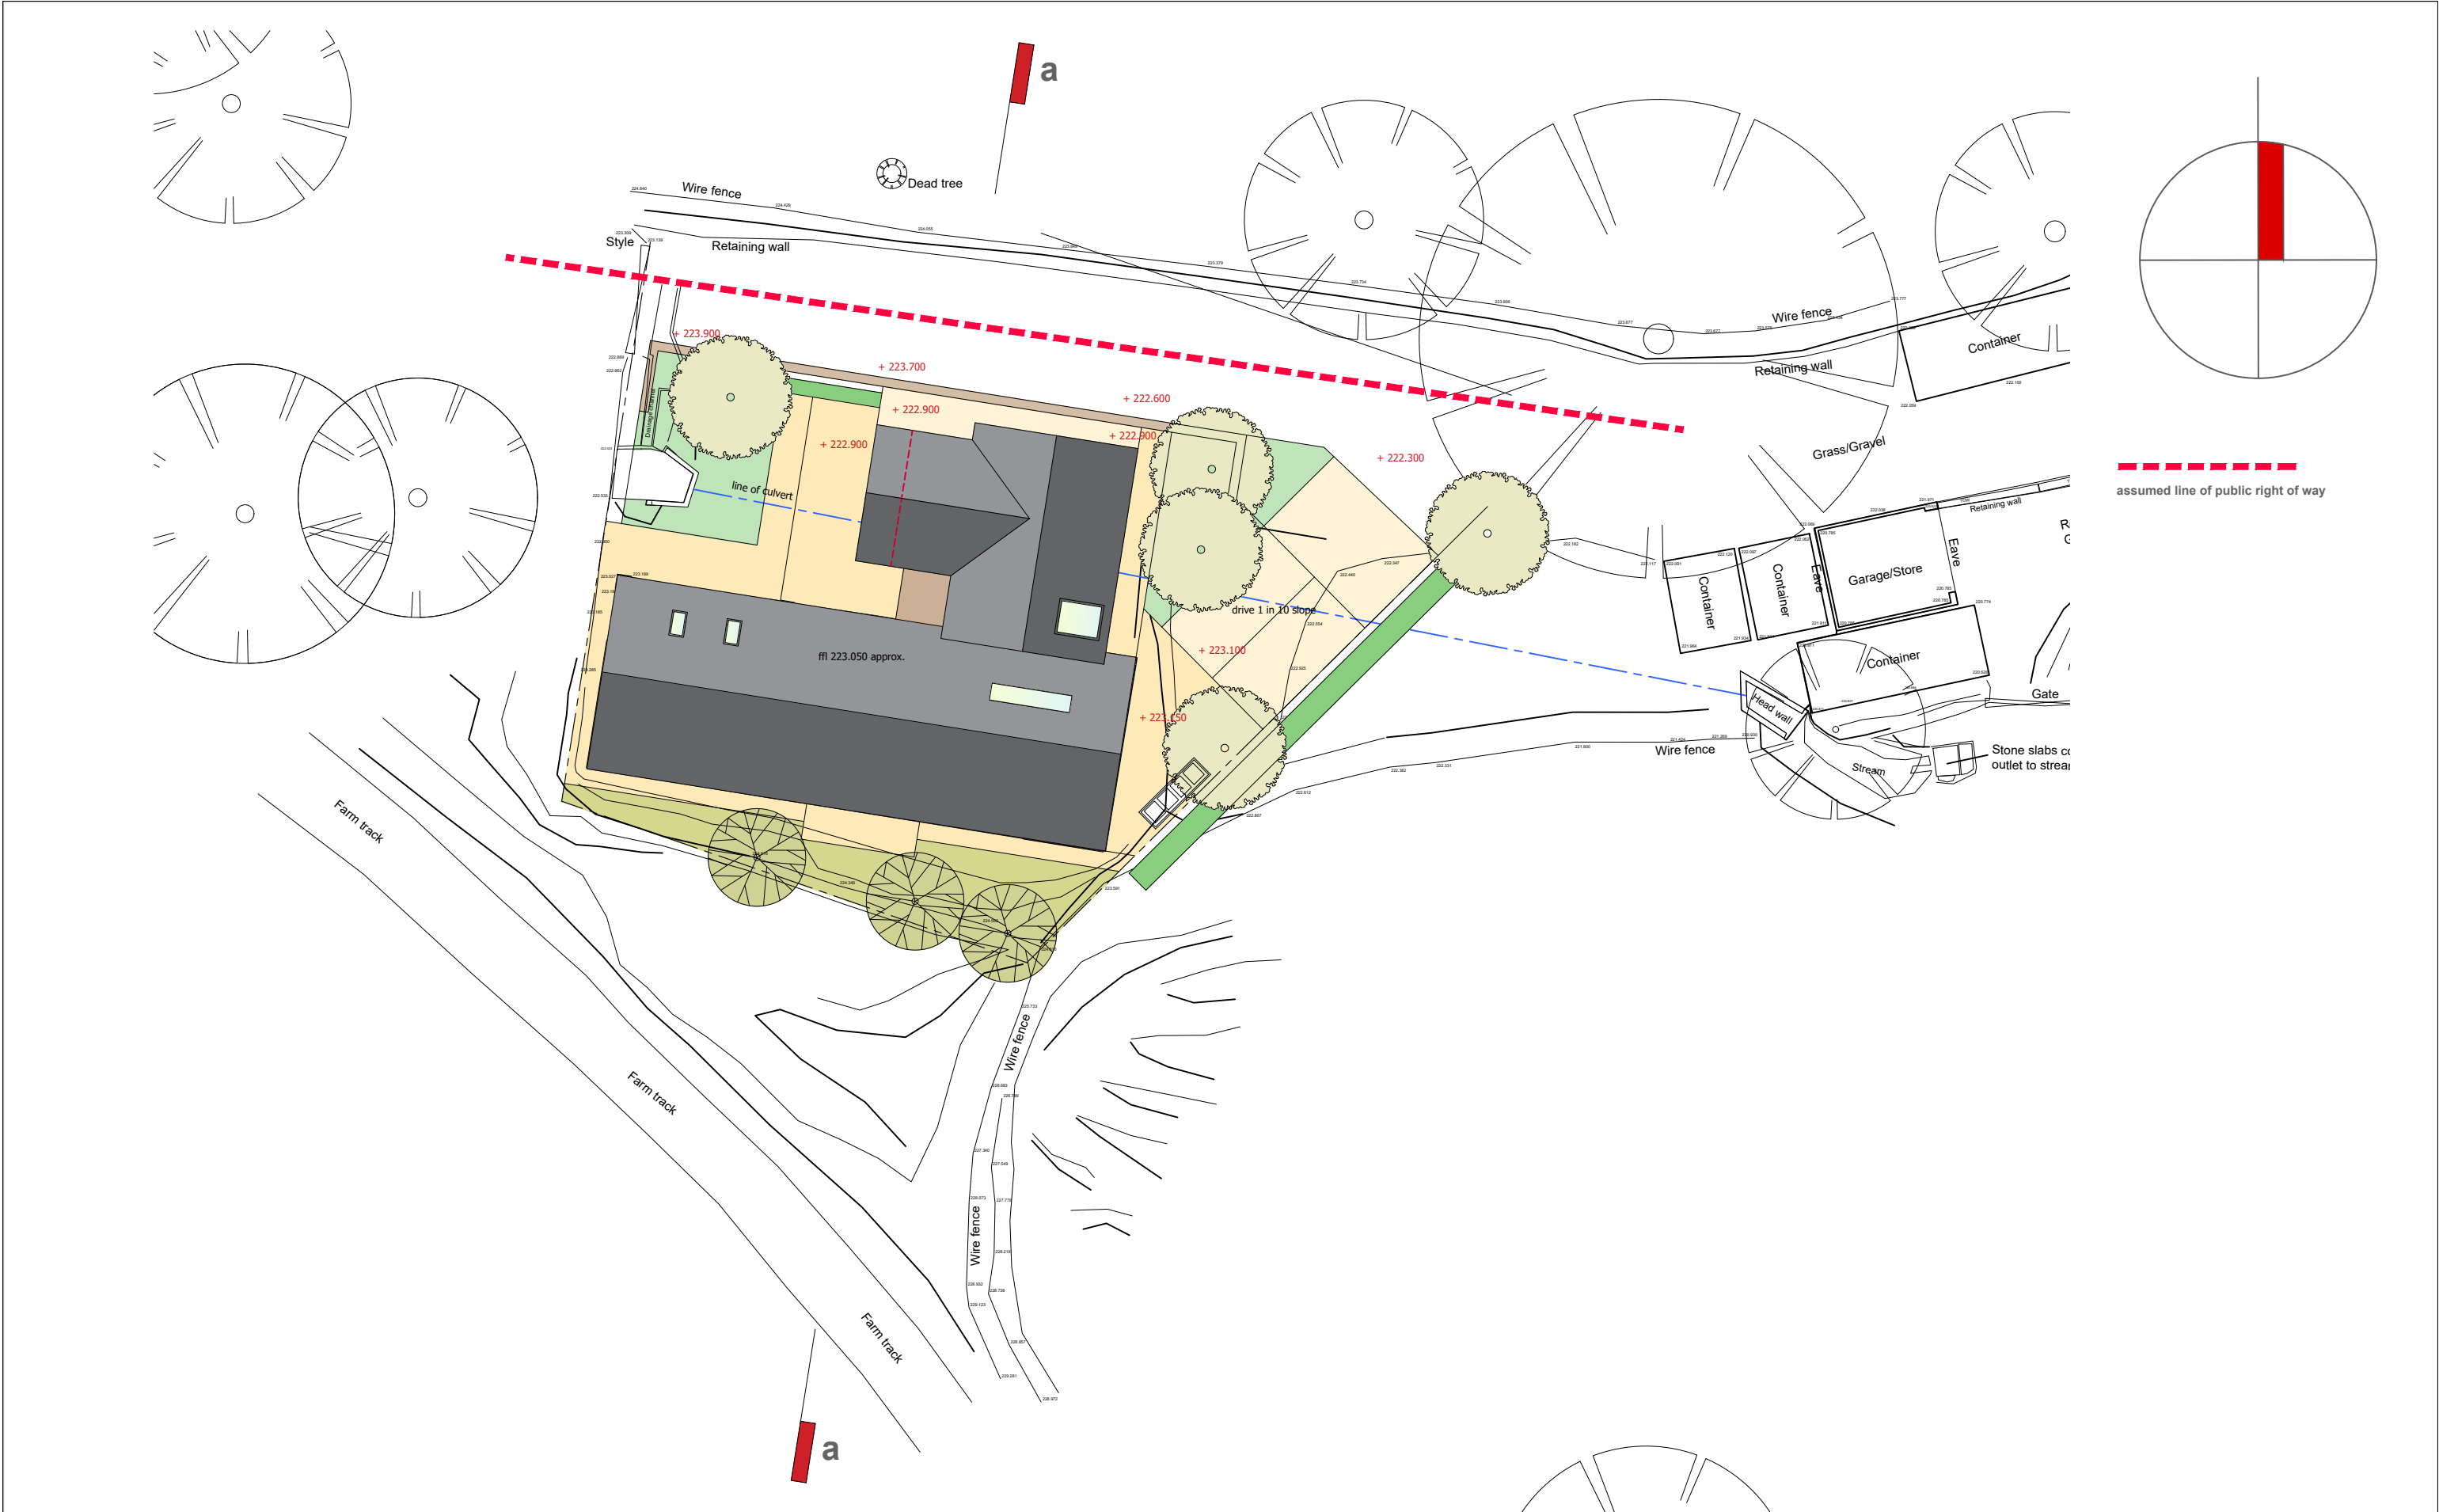

Mr and Mrs Green Proposed Stables Conversion Fern Hill Farm Fern Hill Lane Rochdale OL12 6BW	Site Plan as Proposed	contract no	drawing no	revision	Blue Pit Mill Queensway Castleton Rochdale OL11 2PG +44 (0)1706 631347 info@cpartnership.com www.cpartnership.com	CJPARTNERSHIP ENVIRONMENTAL ARCHITECTS
	work to figured dimensions	3691	10	A		
	© CJ Partnership owns the copyright of this design / drawing which must not be reproduced in whole or in part without the written permission of CJ Partnership	drawn by	date	scale @ A3 1:200		