


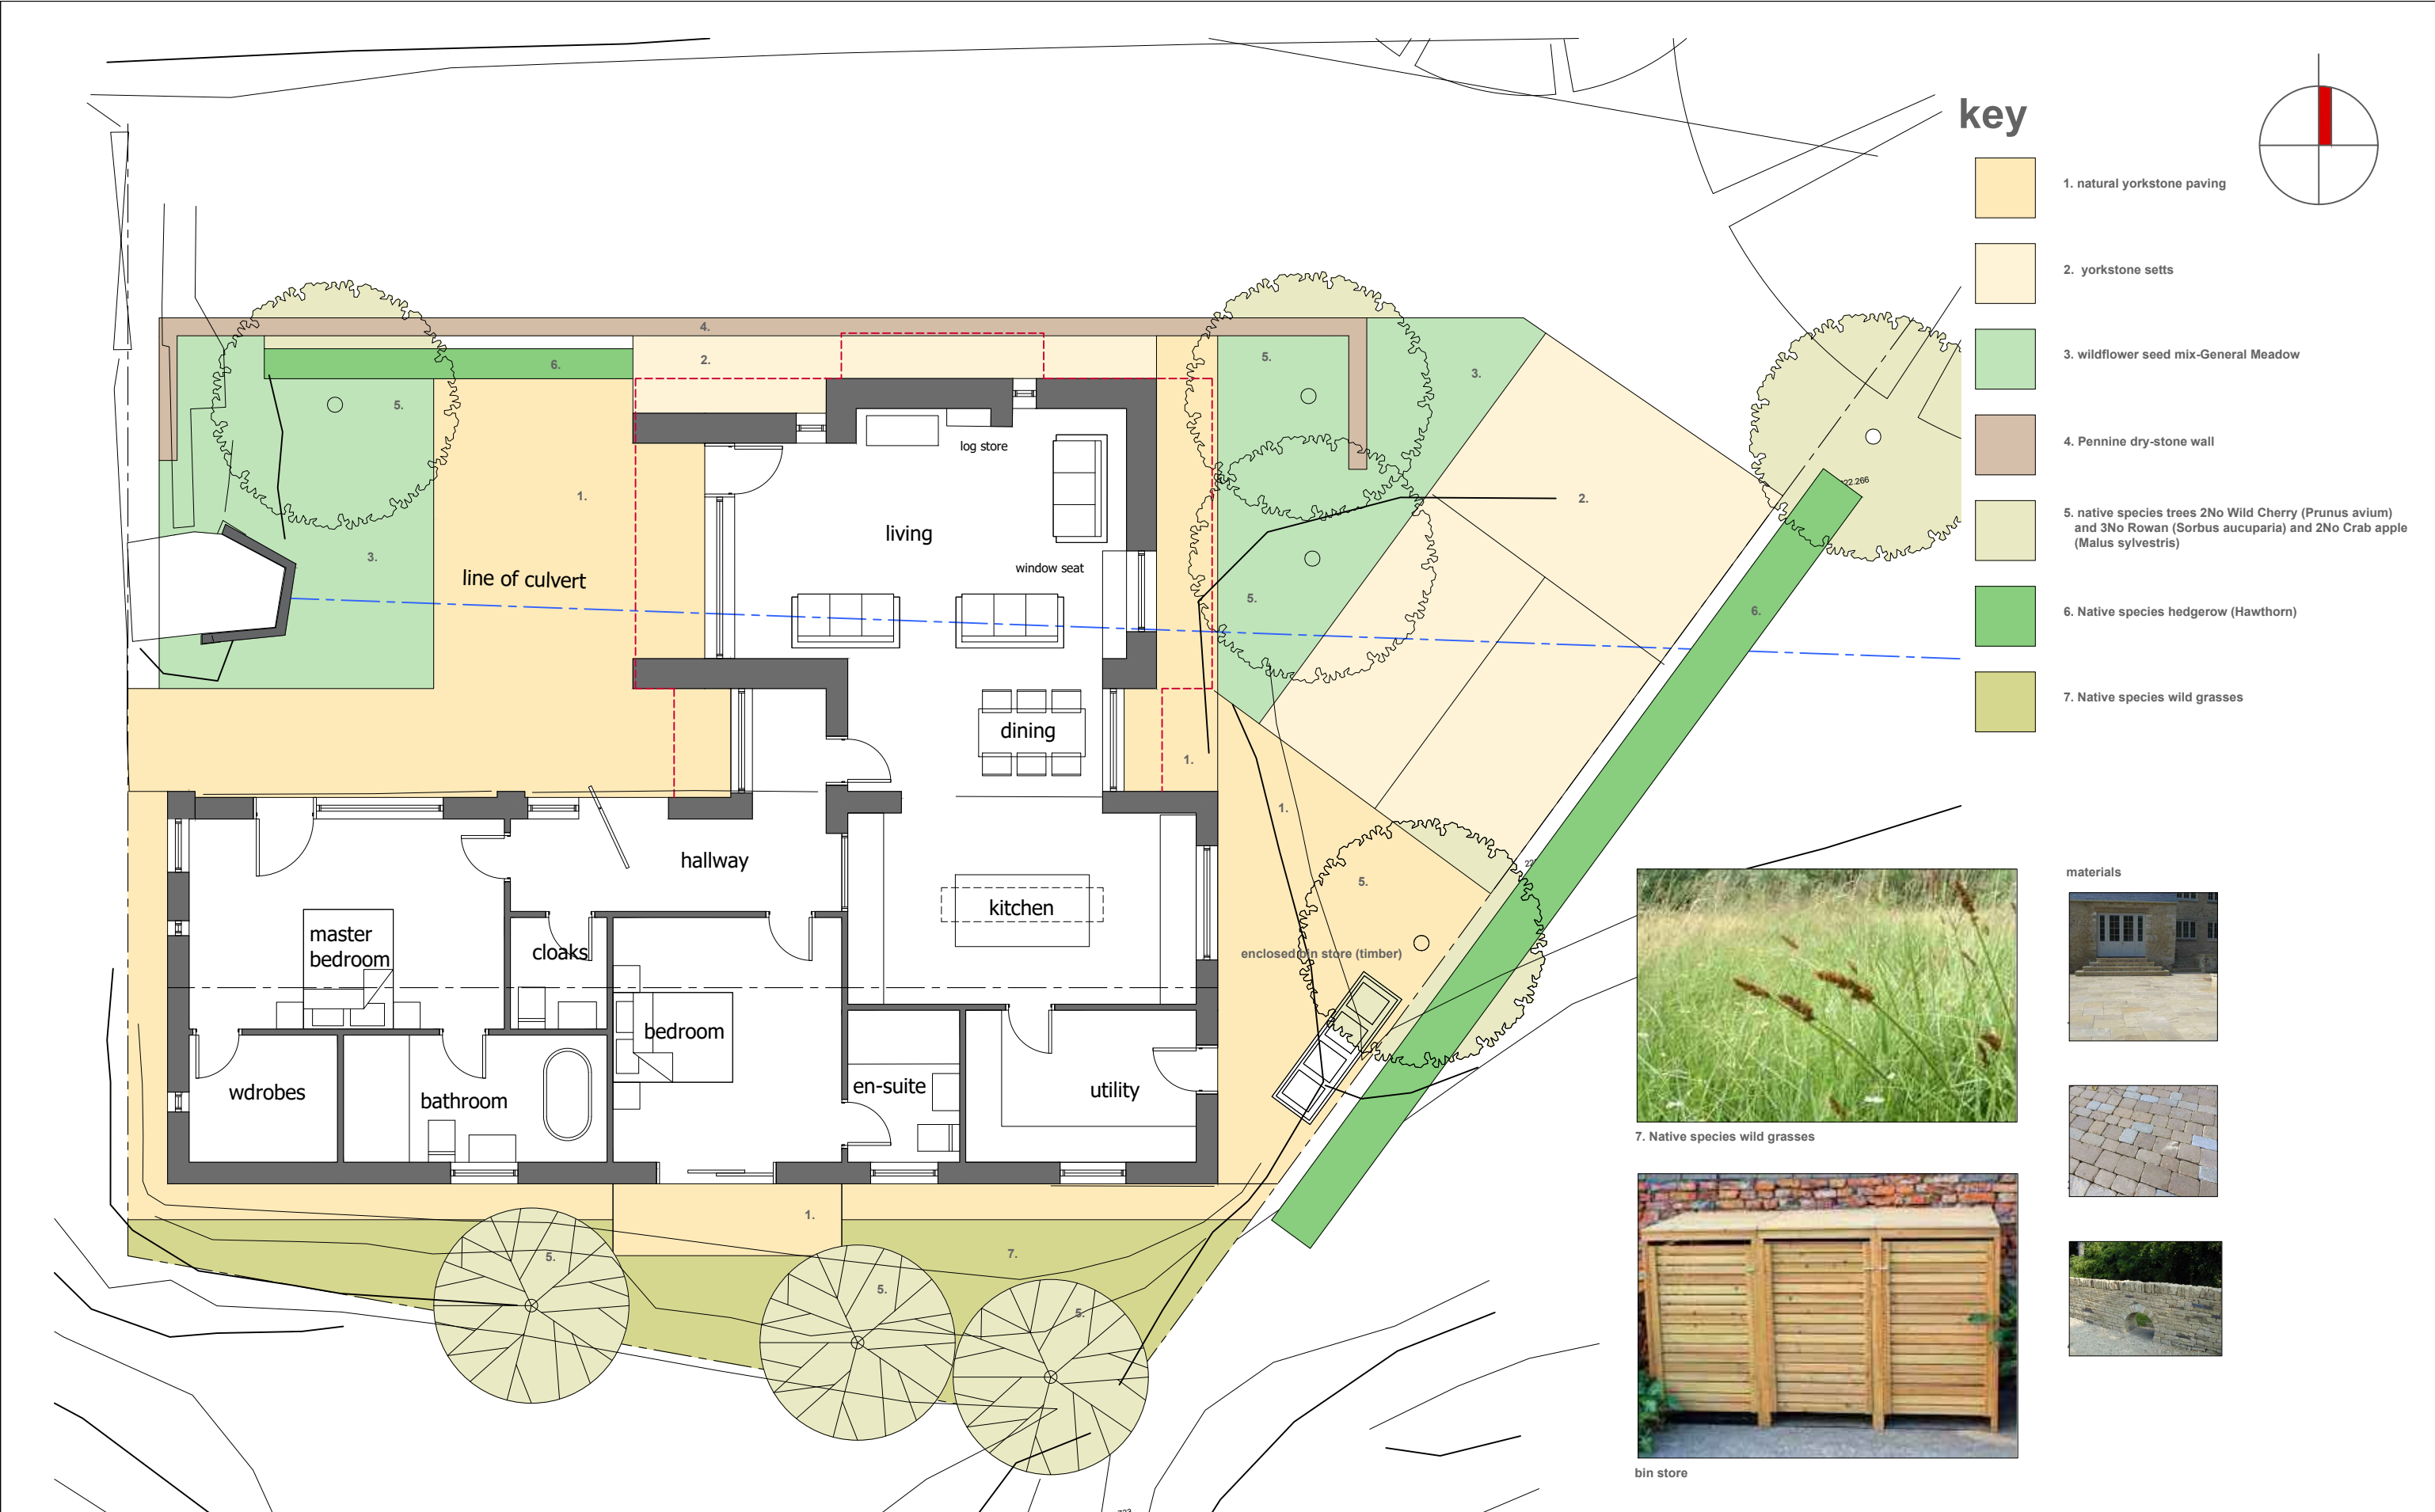

Mr and Mrs Green
Proposed Stables Conversion
Fern Hill Farm
Fern Hill Lane
Rochdale OL12 6BW

Site Plan as Proposed
Landscape Scheme

work to figured dimensions

© CJ Partnership owns the copyright of this design /
drawing which must not be reproduced in whole or in
part without the written permission of CJ Partnership

contract no

3691

drawn by

PDC

drawing no

07

date

July 2025

revision

B

scale @ A3

1:100

Revisions:
A. Grass and parking spaces added.PDC.September 2025
B. Plan up-dated with topographical survey information and layout
amended.PDC.April 2026

Blue Pit Mill Queensway
Castleton Rochdale OL11 2PG

+44 (0)1706 631347
info@cjpartnership.com
www.cjpartnership.com

