
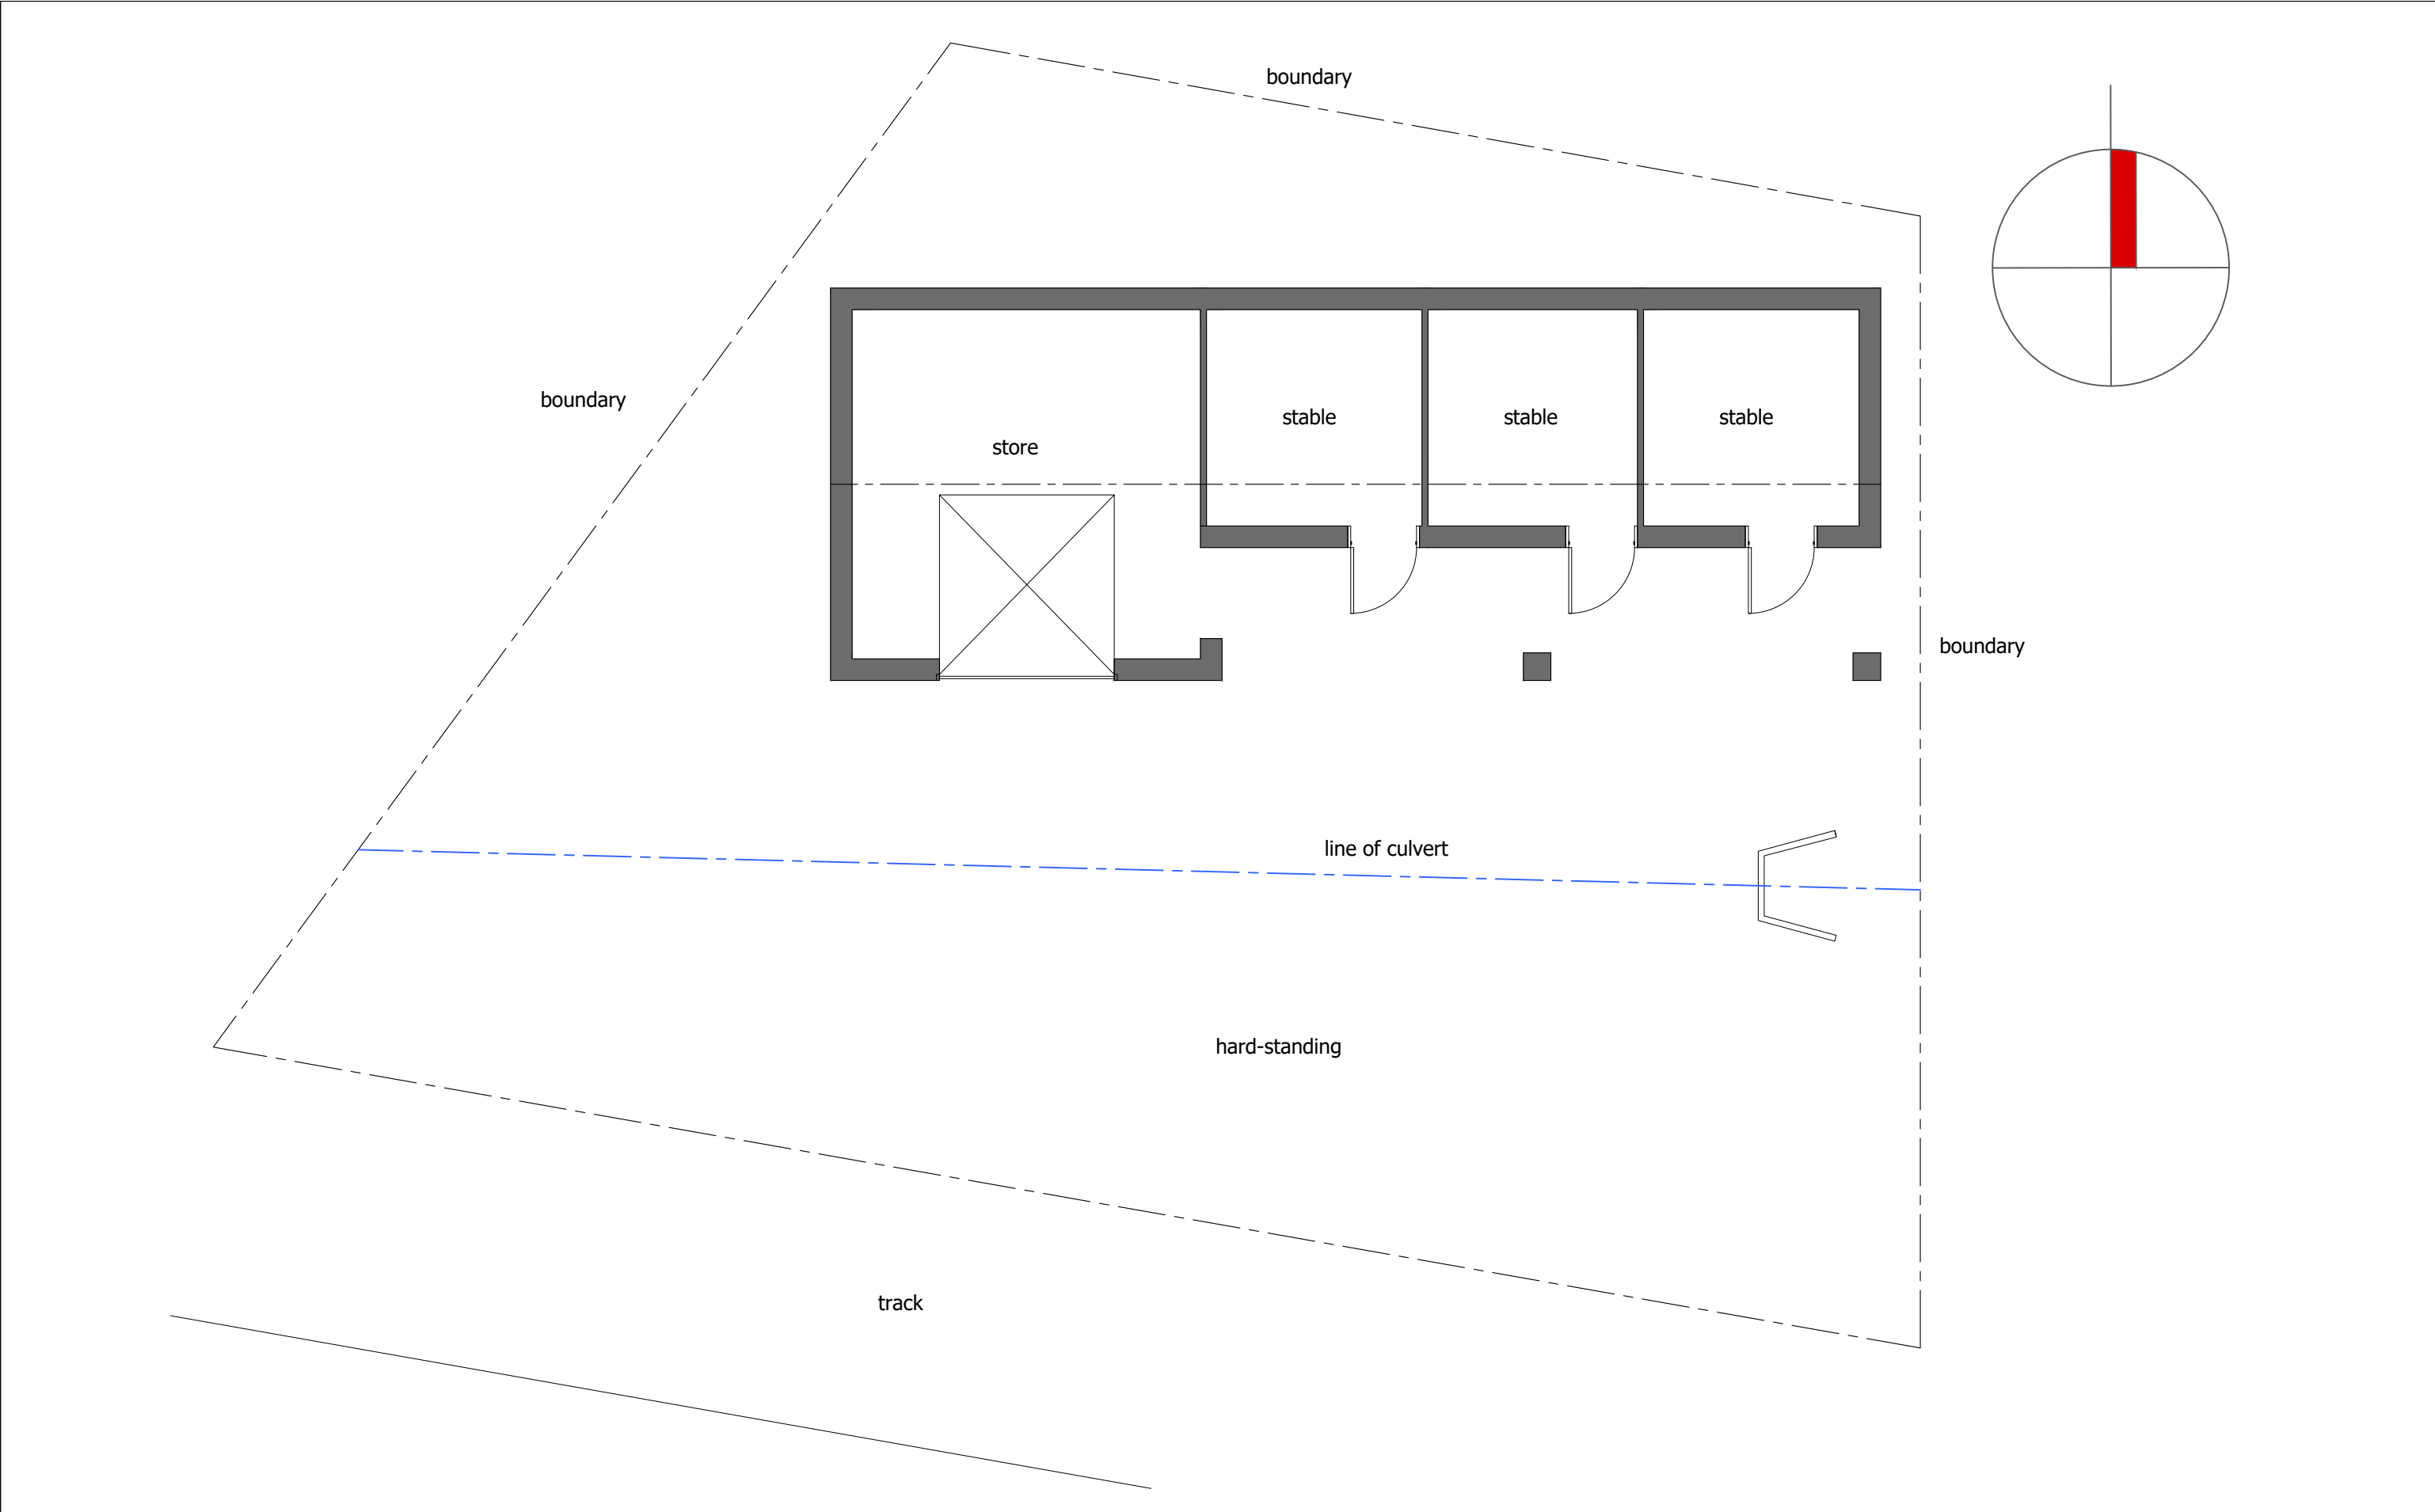


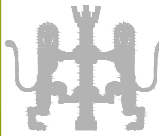

|   |   |             |            |                     |   |   |
|---|---|-------------|------------|---------------------|---|---|
| Mr and Mrs Green<br>Proposed Stables Conversion<br>Fern Hill Farm<br>Fern Hill Lane<br>Rochdale OL12 6BW | Site Plan as Existing   | contract no | drawing no | revision            | Blue Pit Mill Queensway<br>Castleton Rochdale OL11 2PG<br><br>+44 (0)1706 631347<br>info@cjpartnership.com<br>www.cjpartnership.com | CJPARTNERSHIP<br>ENVIRONMENTAL ARCHITECTS  |
|   | work to figured dimensions   | 3691        | 04         |                     |   |   |
|   | © CJ Partnership owns the copyright of this design / drawing which must not be reproduced in whole or in part without the written permission of CJ Partnership | drawn by    | date       | scale @ A3<br>1:100 |   |   |
|   |   |             |            | Revisions:<br>A.    |   |   |