
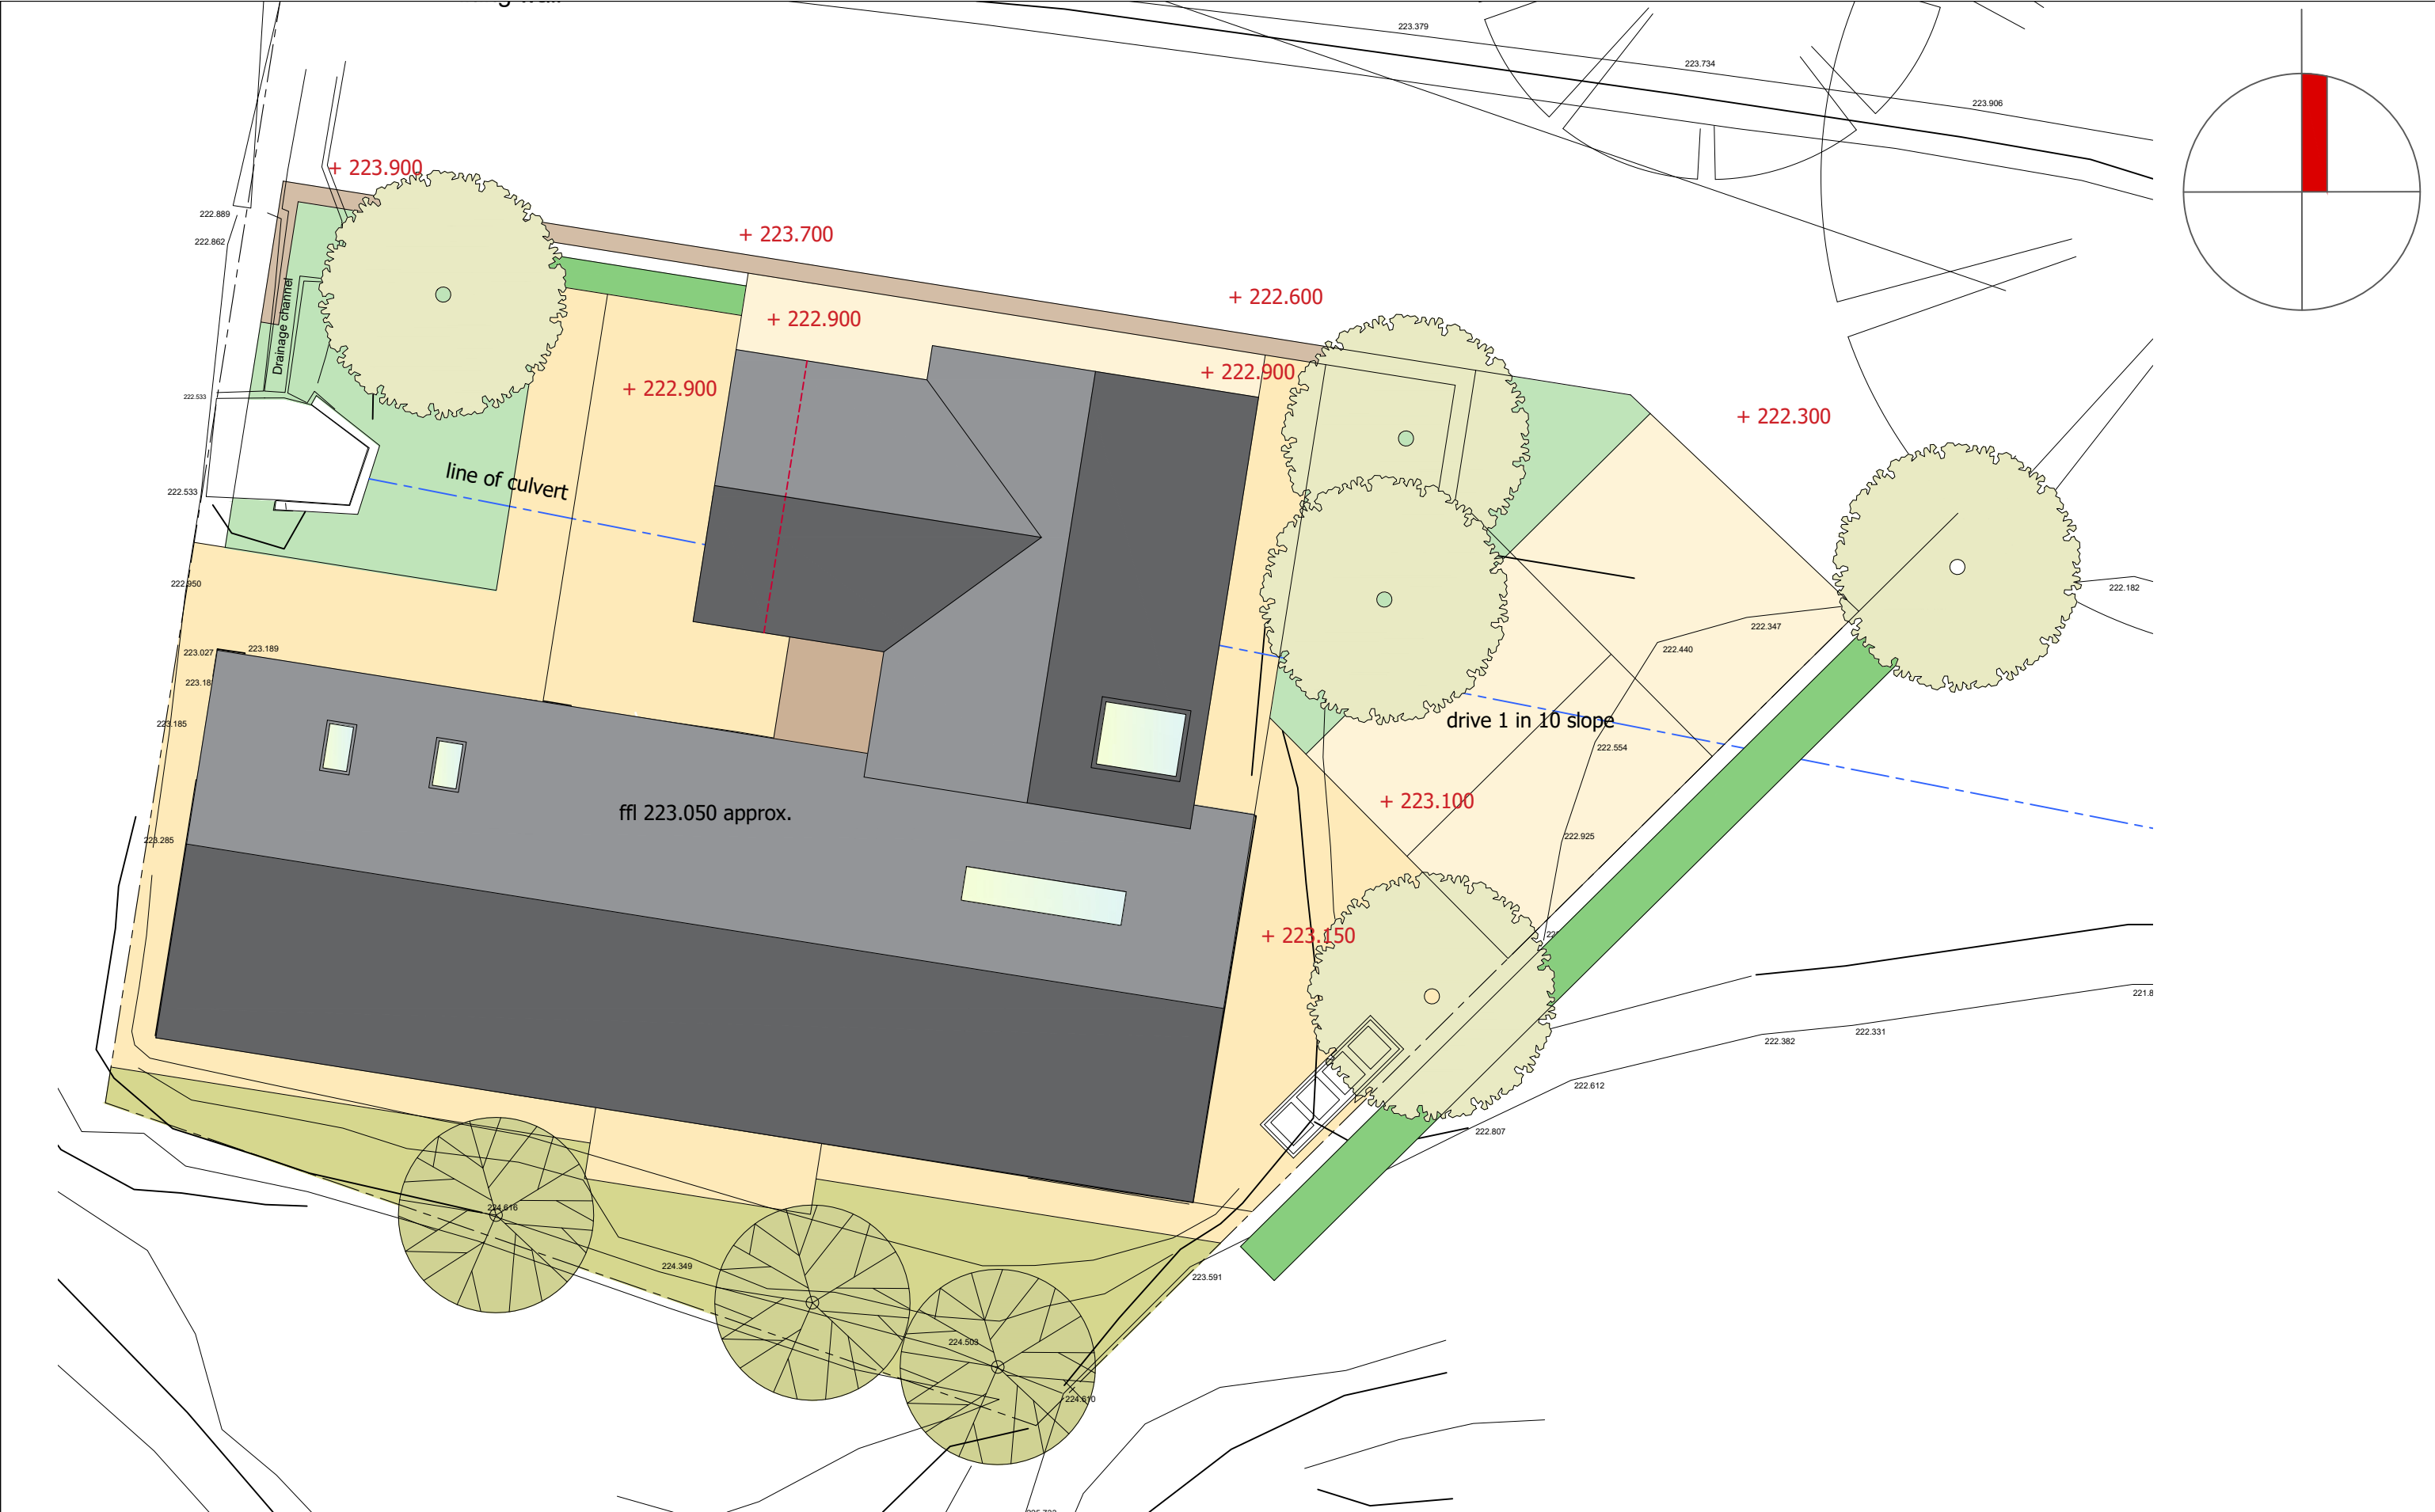


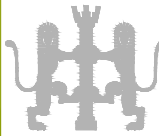

Mr and Mrs Green Proposed Stables Conversion Fern Hill Farm Fern Hill Lane Rochdale OL12 6BW	Site Plan as Proposed	contract no	drawing no	revision	Revisions: A. Landscape details added.PDC,September 2025 B. Plan reduced in size and landscaping/parking arrangements amended.PDC, March 2026 C. Garden elevation amended.PDC, March 2026 D. Roof design and levels added and landscaping amended.PDC, April 2026	Blue Pit Mill Queensway Castleton Rochdale OL11 2PG +44 (0)1706 631347 info@cjpartnership.com www.cjpartnership.com	CJPARTNERSHIP ENVIRONMENTAL ARCHITECTS 
	work to figured dimensions	3691	05	D			
	© CJ Partnership owns the copyright of this design / drawing which must not be reproduced in whole or in part without the written permission of CJ Partnership	drawn by	date	scale @ A3 1:100			