


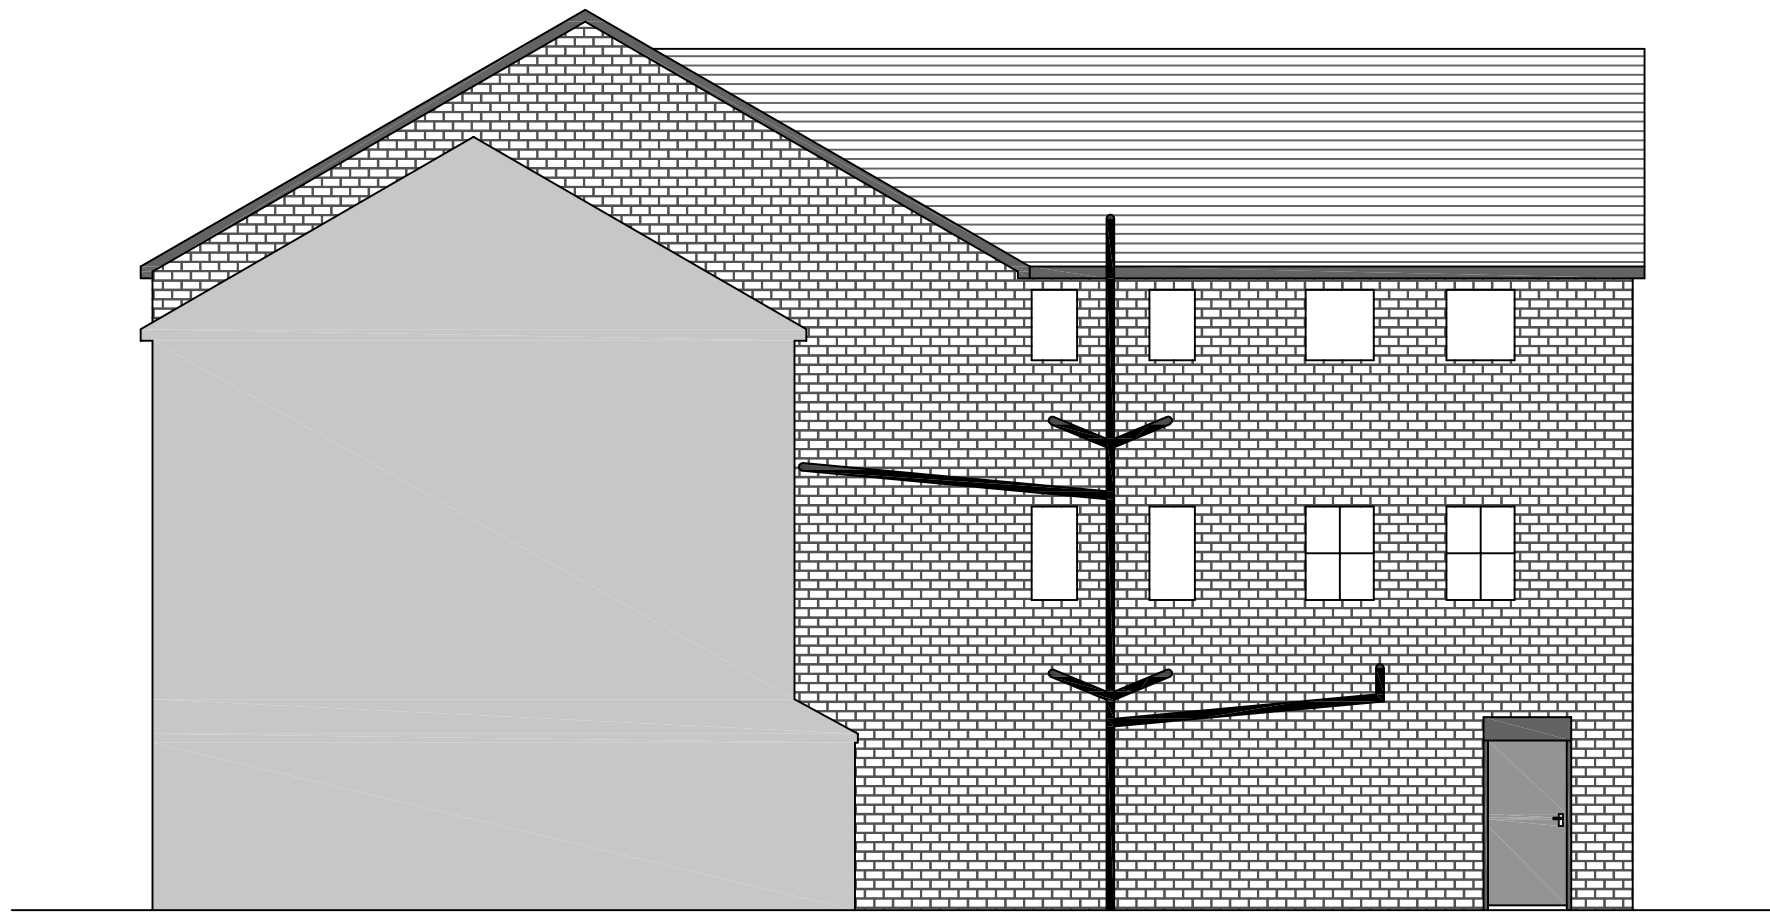

Existing Rear Elevation 1:100



Existing Side (1) Elevation 1:100



Existing Side (2) Elevation 1:100



Existing Front Elevation 1:100



www.dsdesignltd.co.uk

No.	Description	Date

Project:
Existing Elevation Projection

Site Address:
58A Long Street, Middleton, M24 6UQ

Project number	DS/25/1170
----------------	------------


Date	15/01/2026
------	------------

Drawn by	DS
----------	----

Checked by	
------------	--

Client:
Moorings Investments

Scale	1:50 1:100 @ A1
-------	-----------------

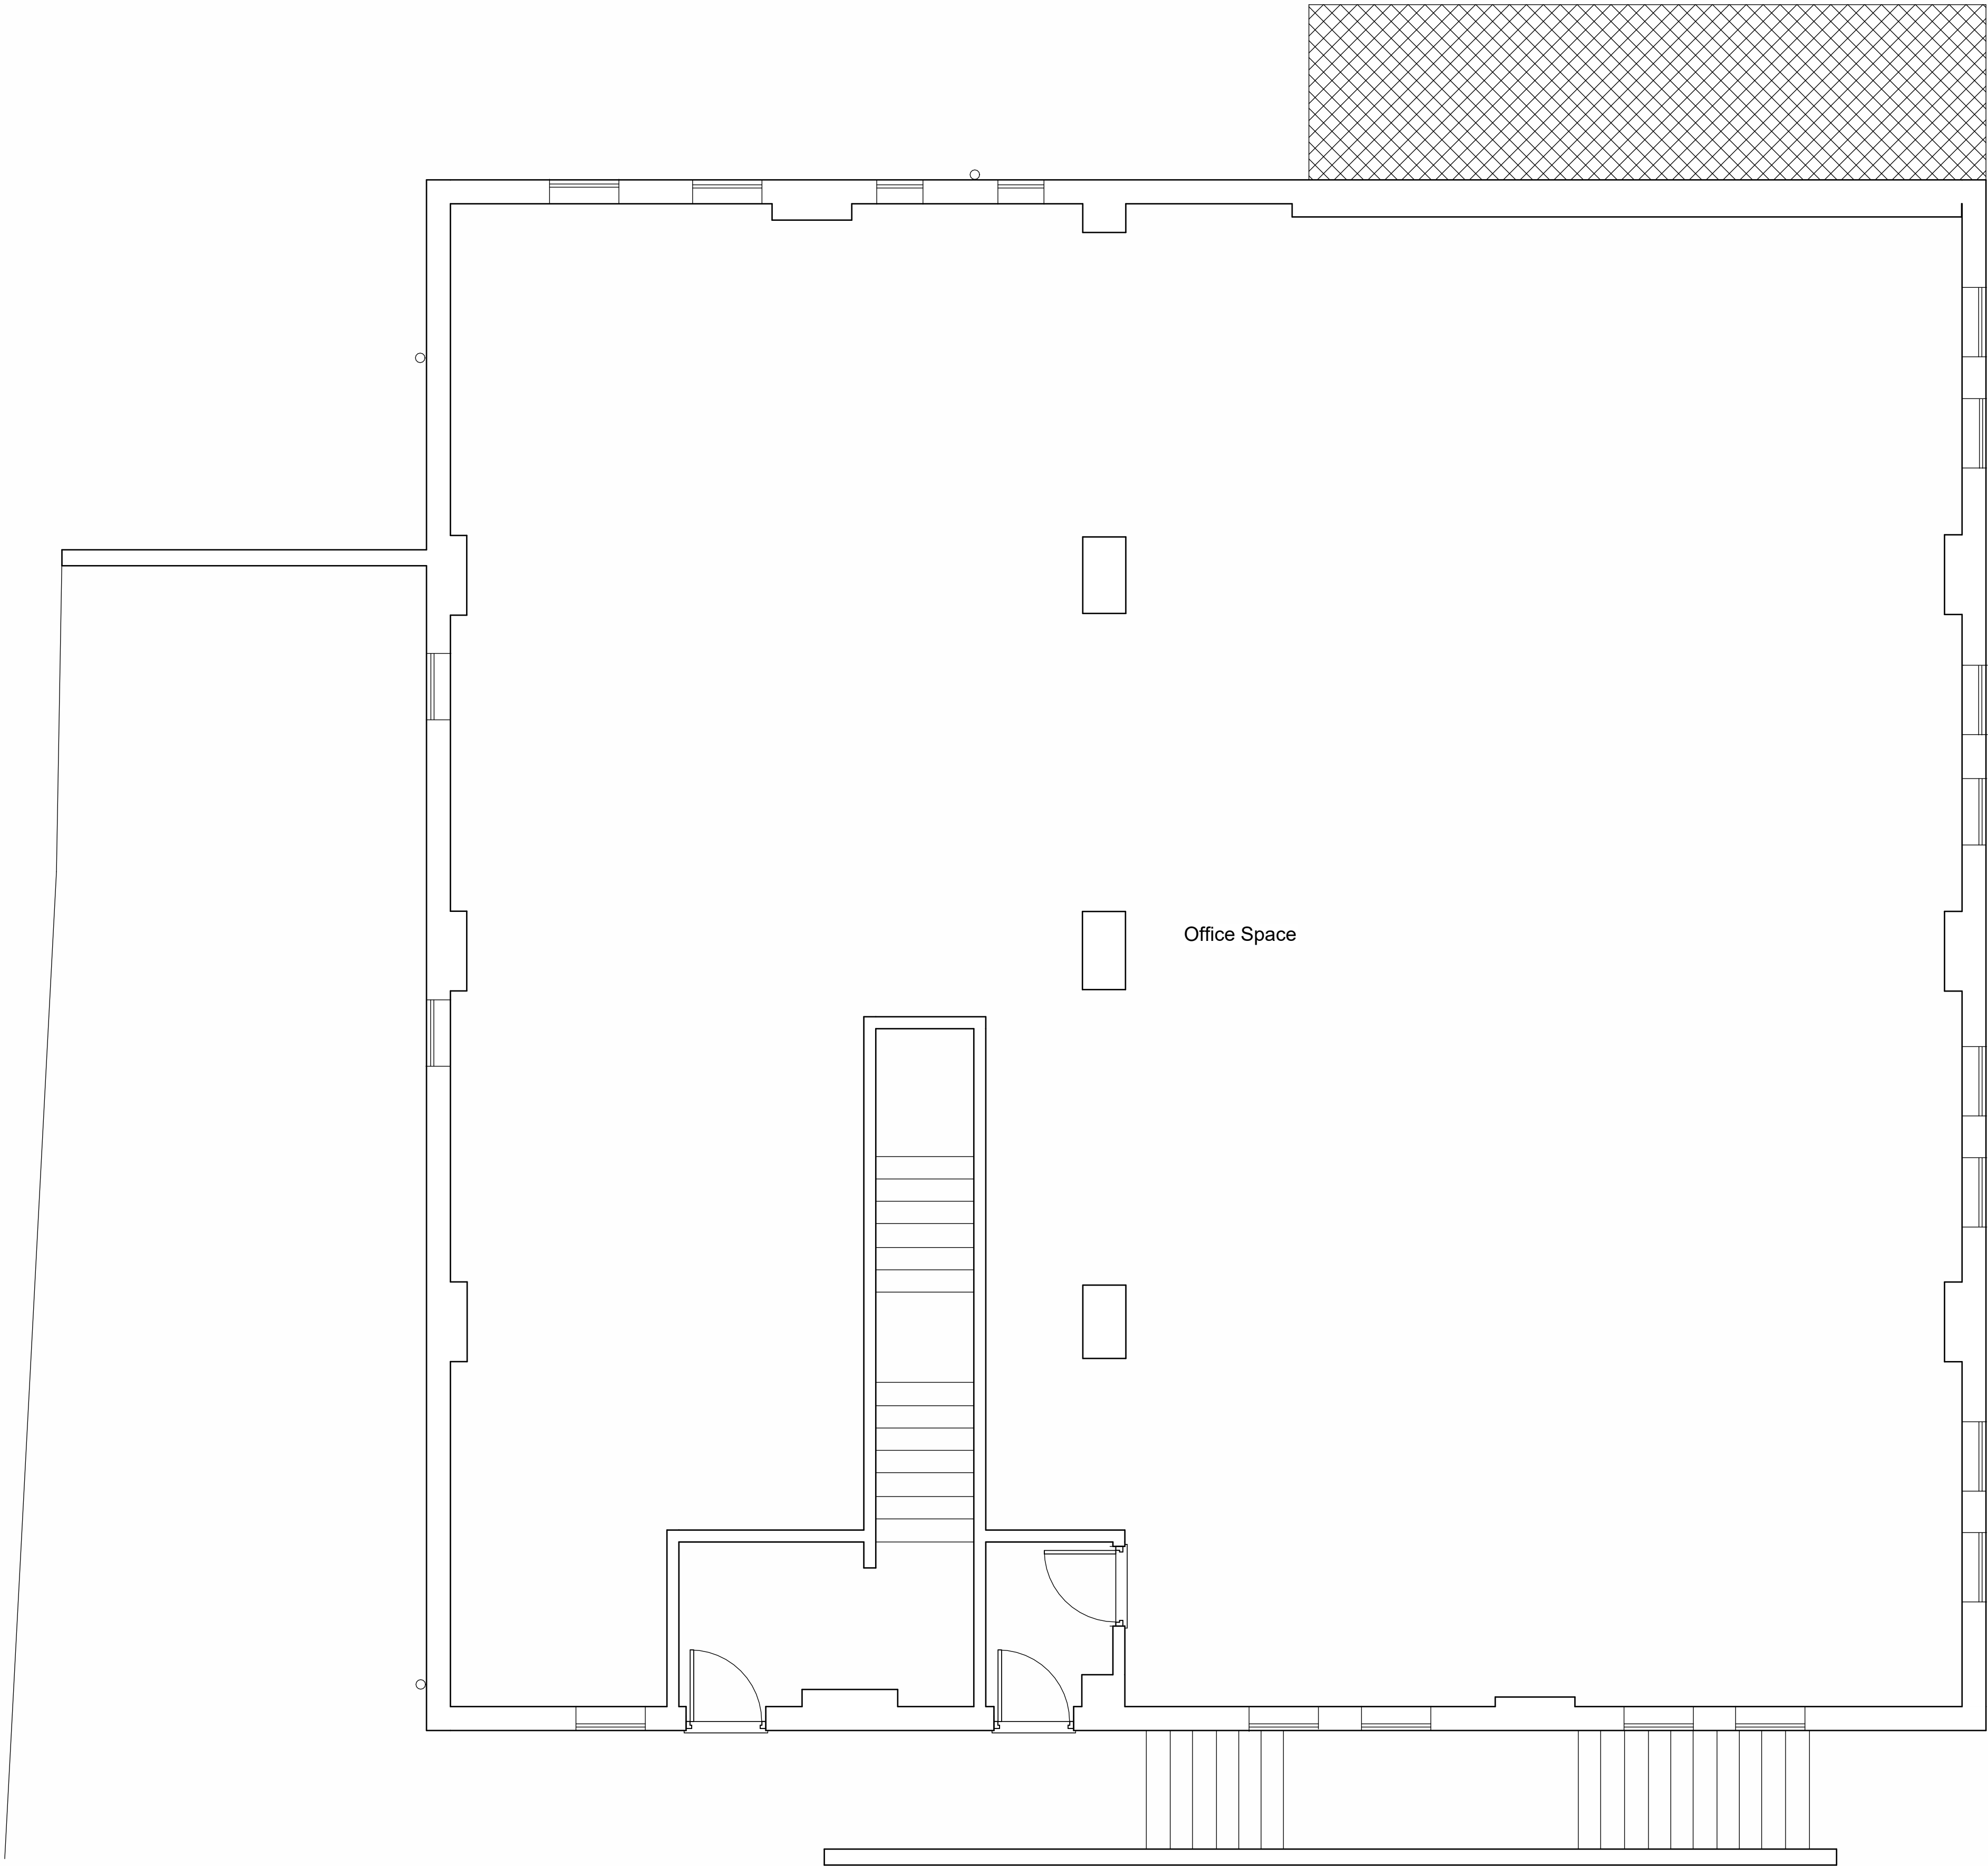

1 Existing 58A Floor Plan
1 : 50



www.dsdesignltd.co.uk

No.	Description	Date

Project:
Existing projection

Site Address:
58A Long Street, Middleton, M24 6UQ

Project number	DS/25/1170
----------------	------------

Date	15/01/2026
------	------------

Drawn by	DS
----------	----

Checked by	
------------	--

Client:	Moorings Investments
---------	----------------------

Scale	1:50 1:100 @ A1
-------	-----------------