




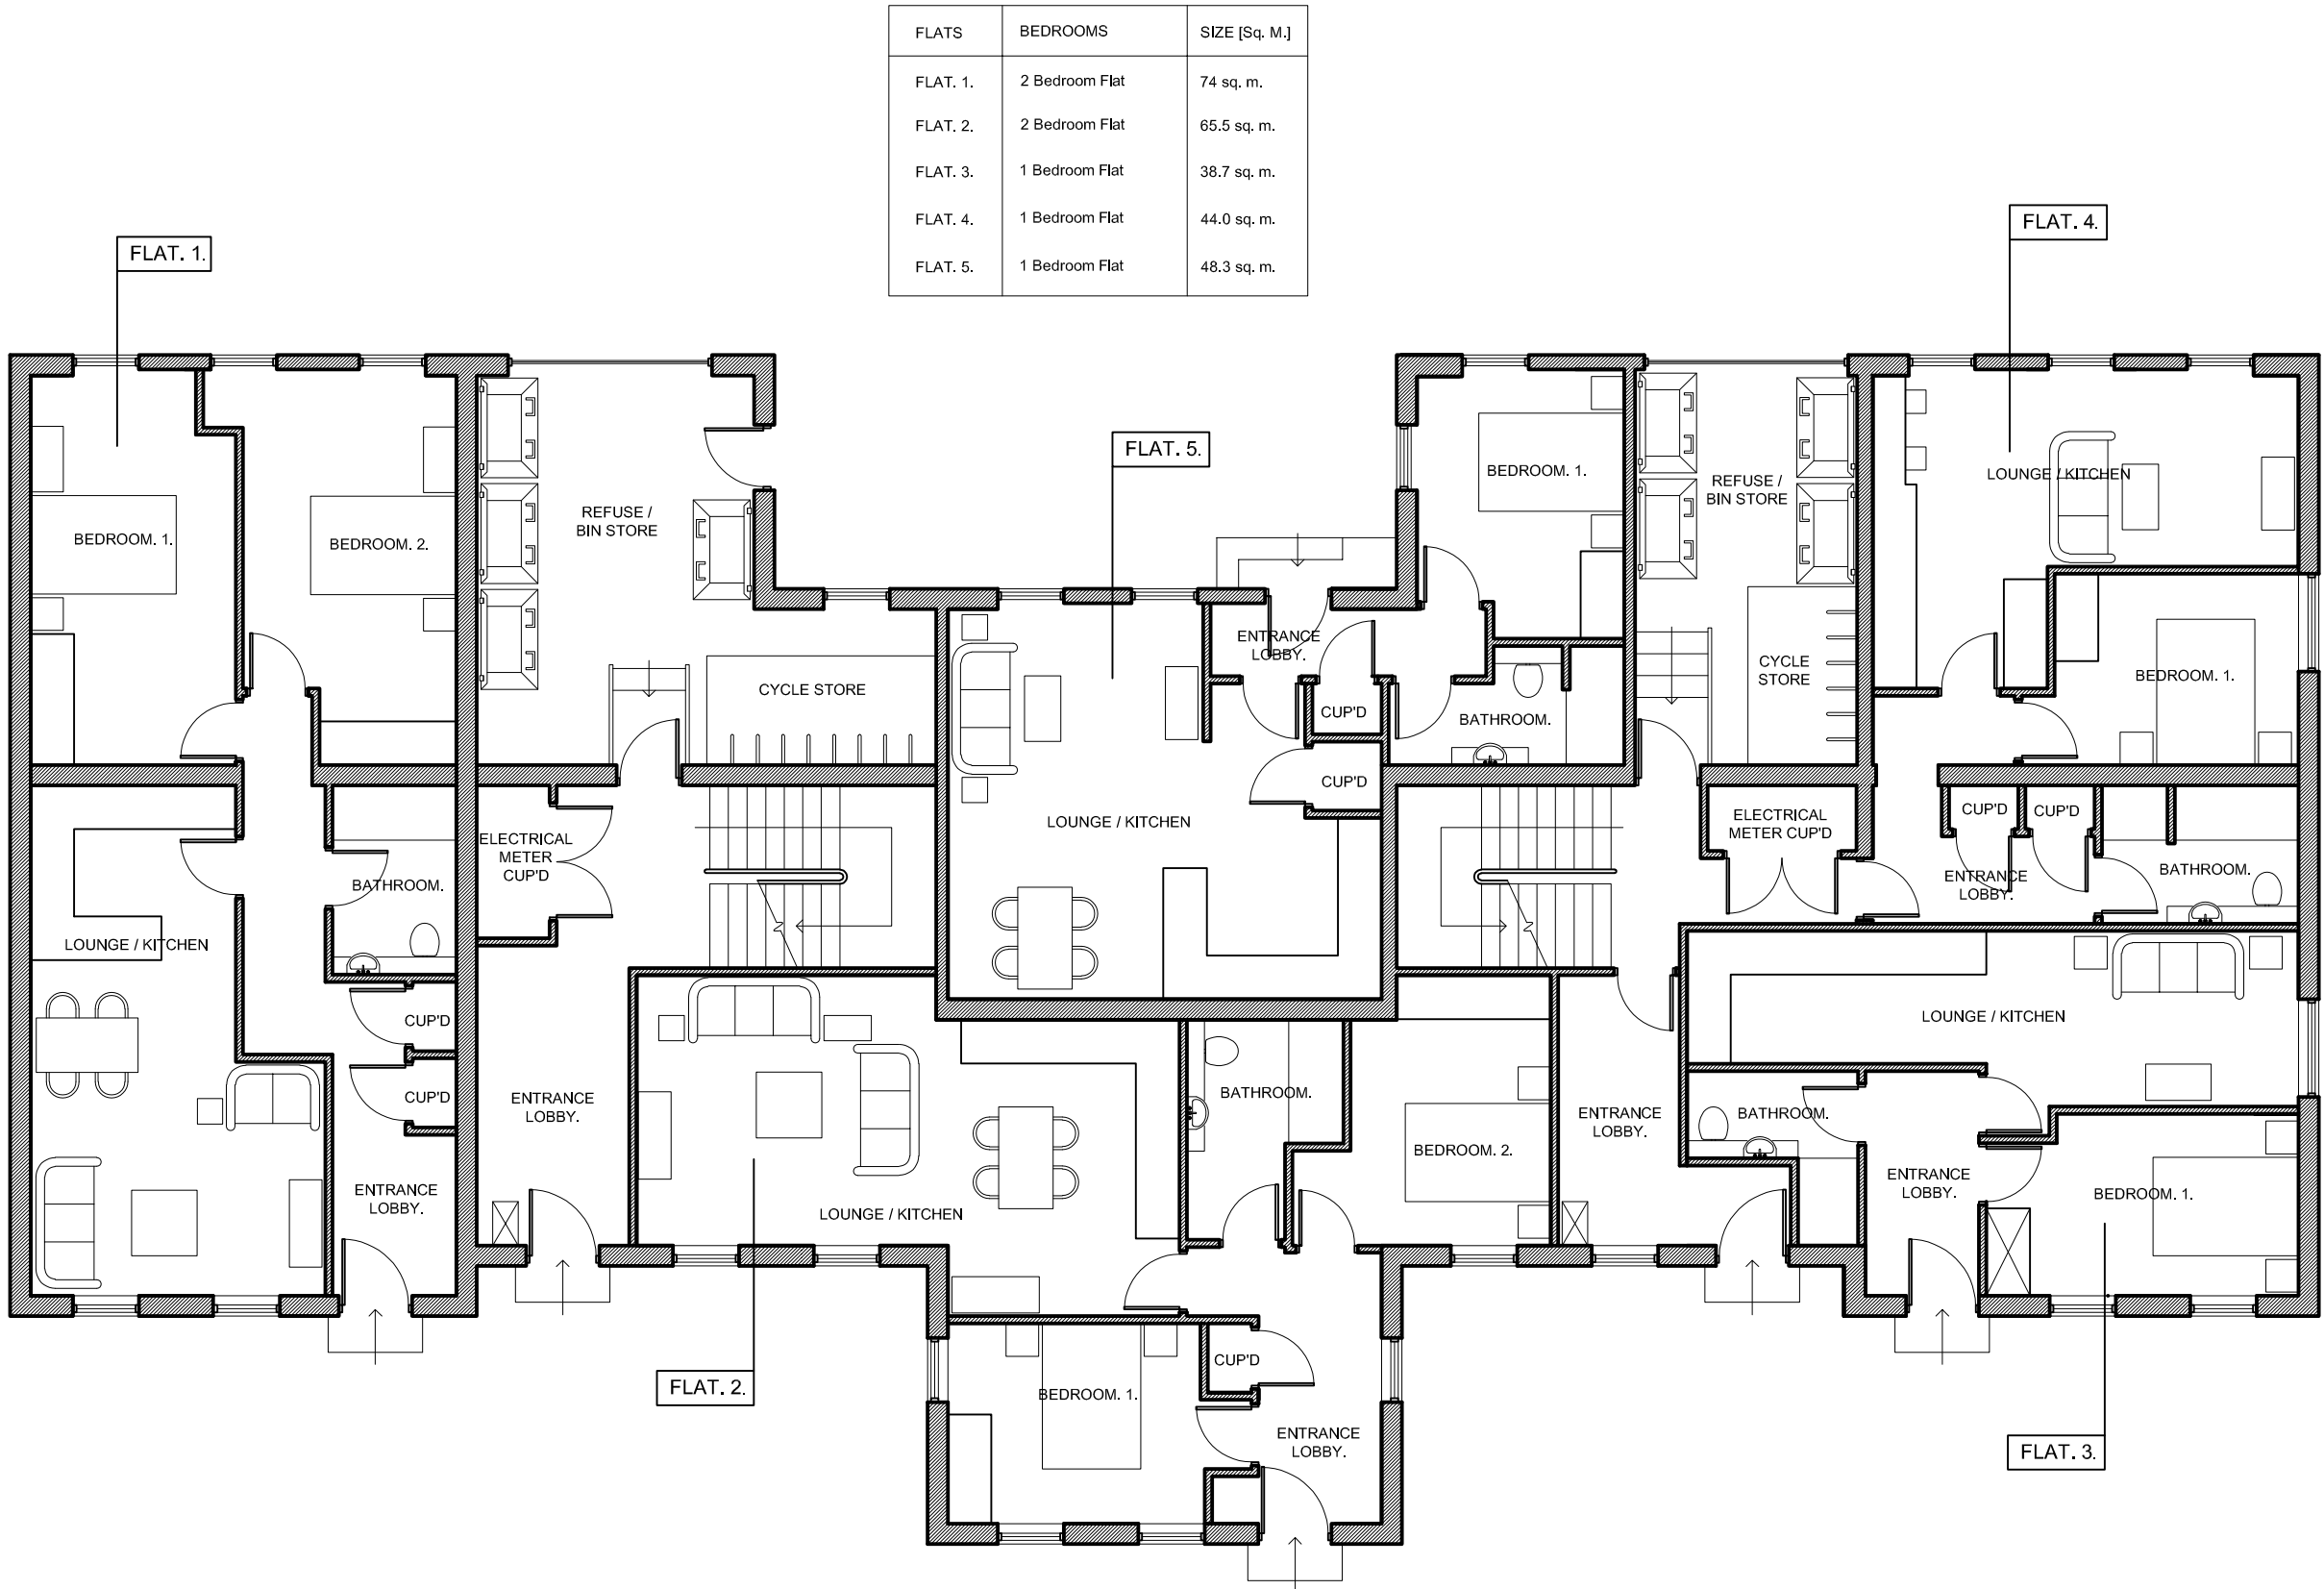

PROPOSED GROUND FLOOR PLAN @ 1:100

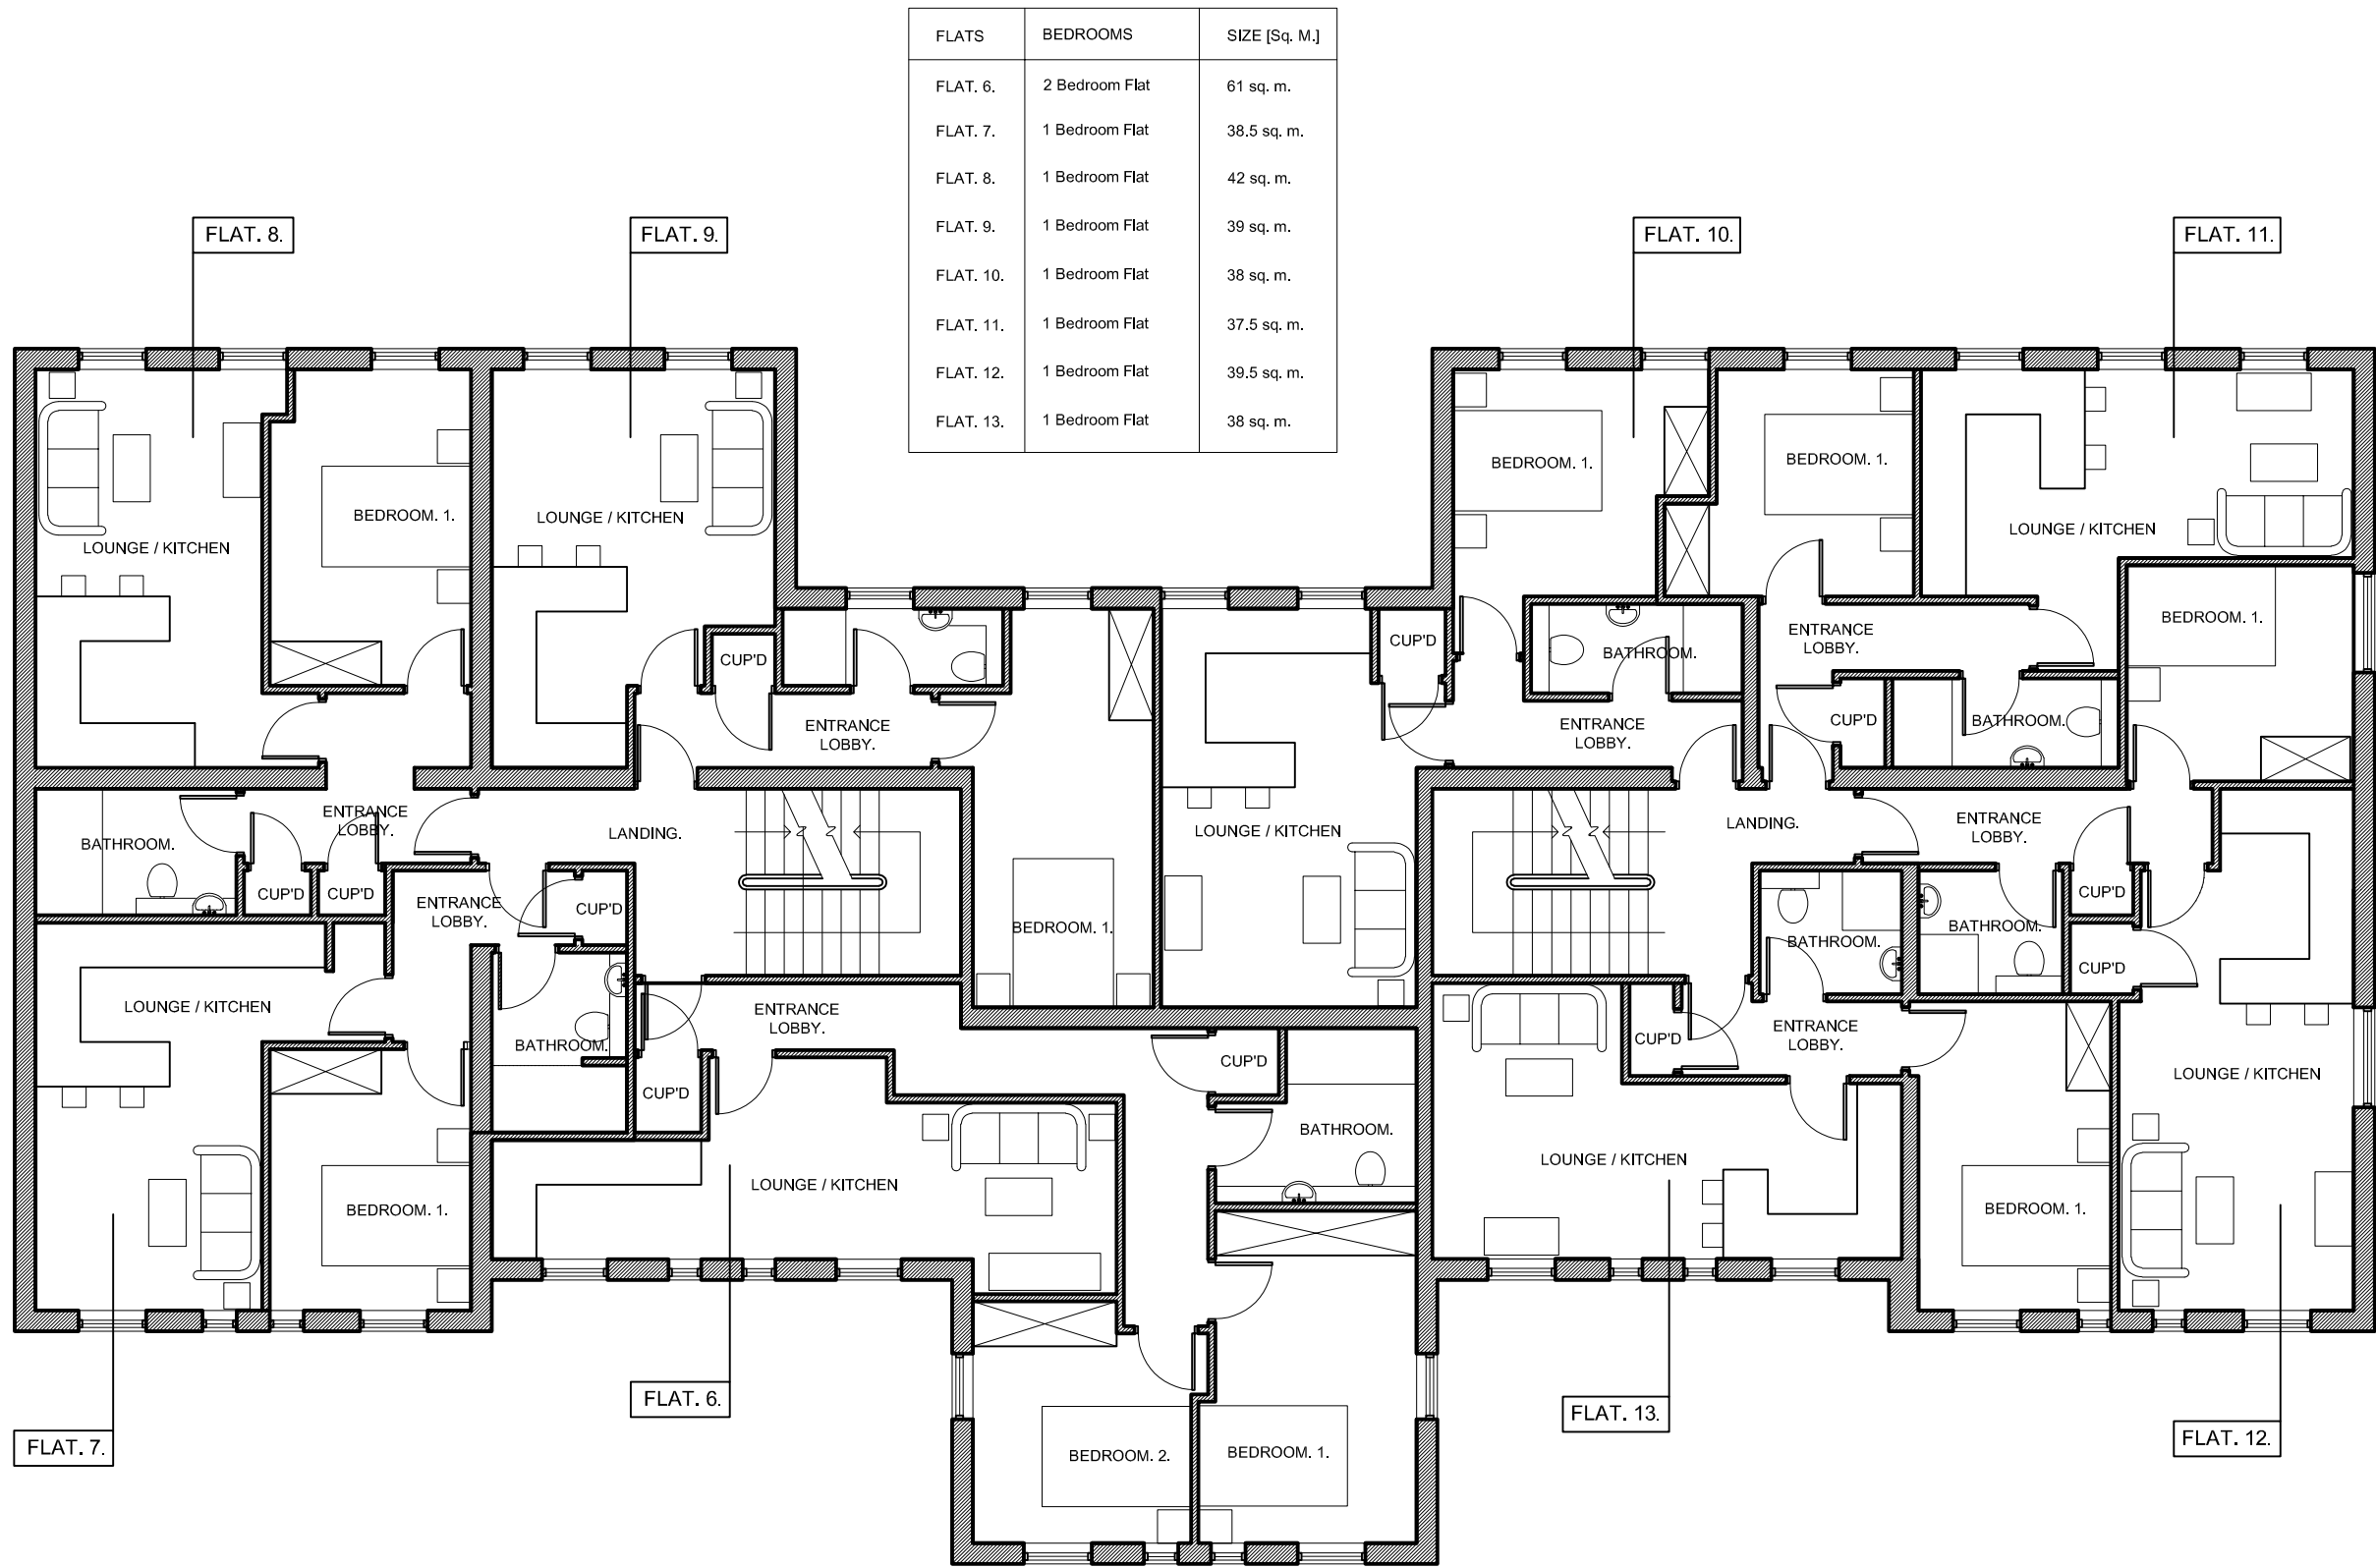

PROPOSED FIRST FLOOR PLAN @ 1:100

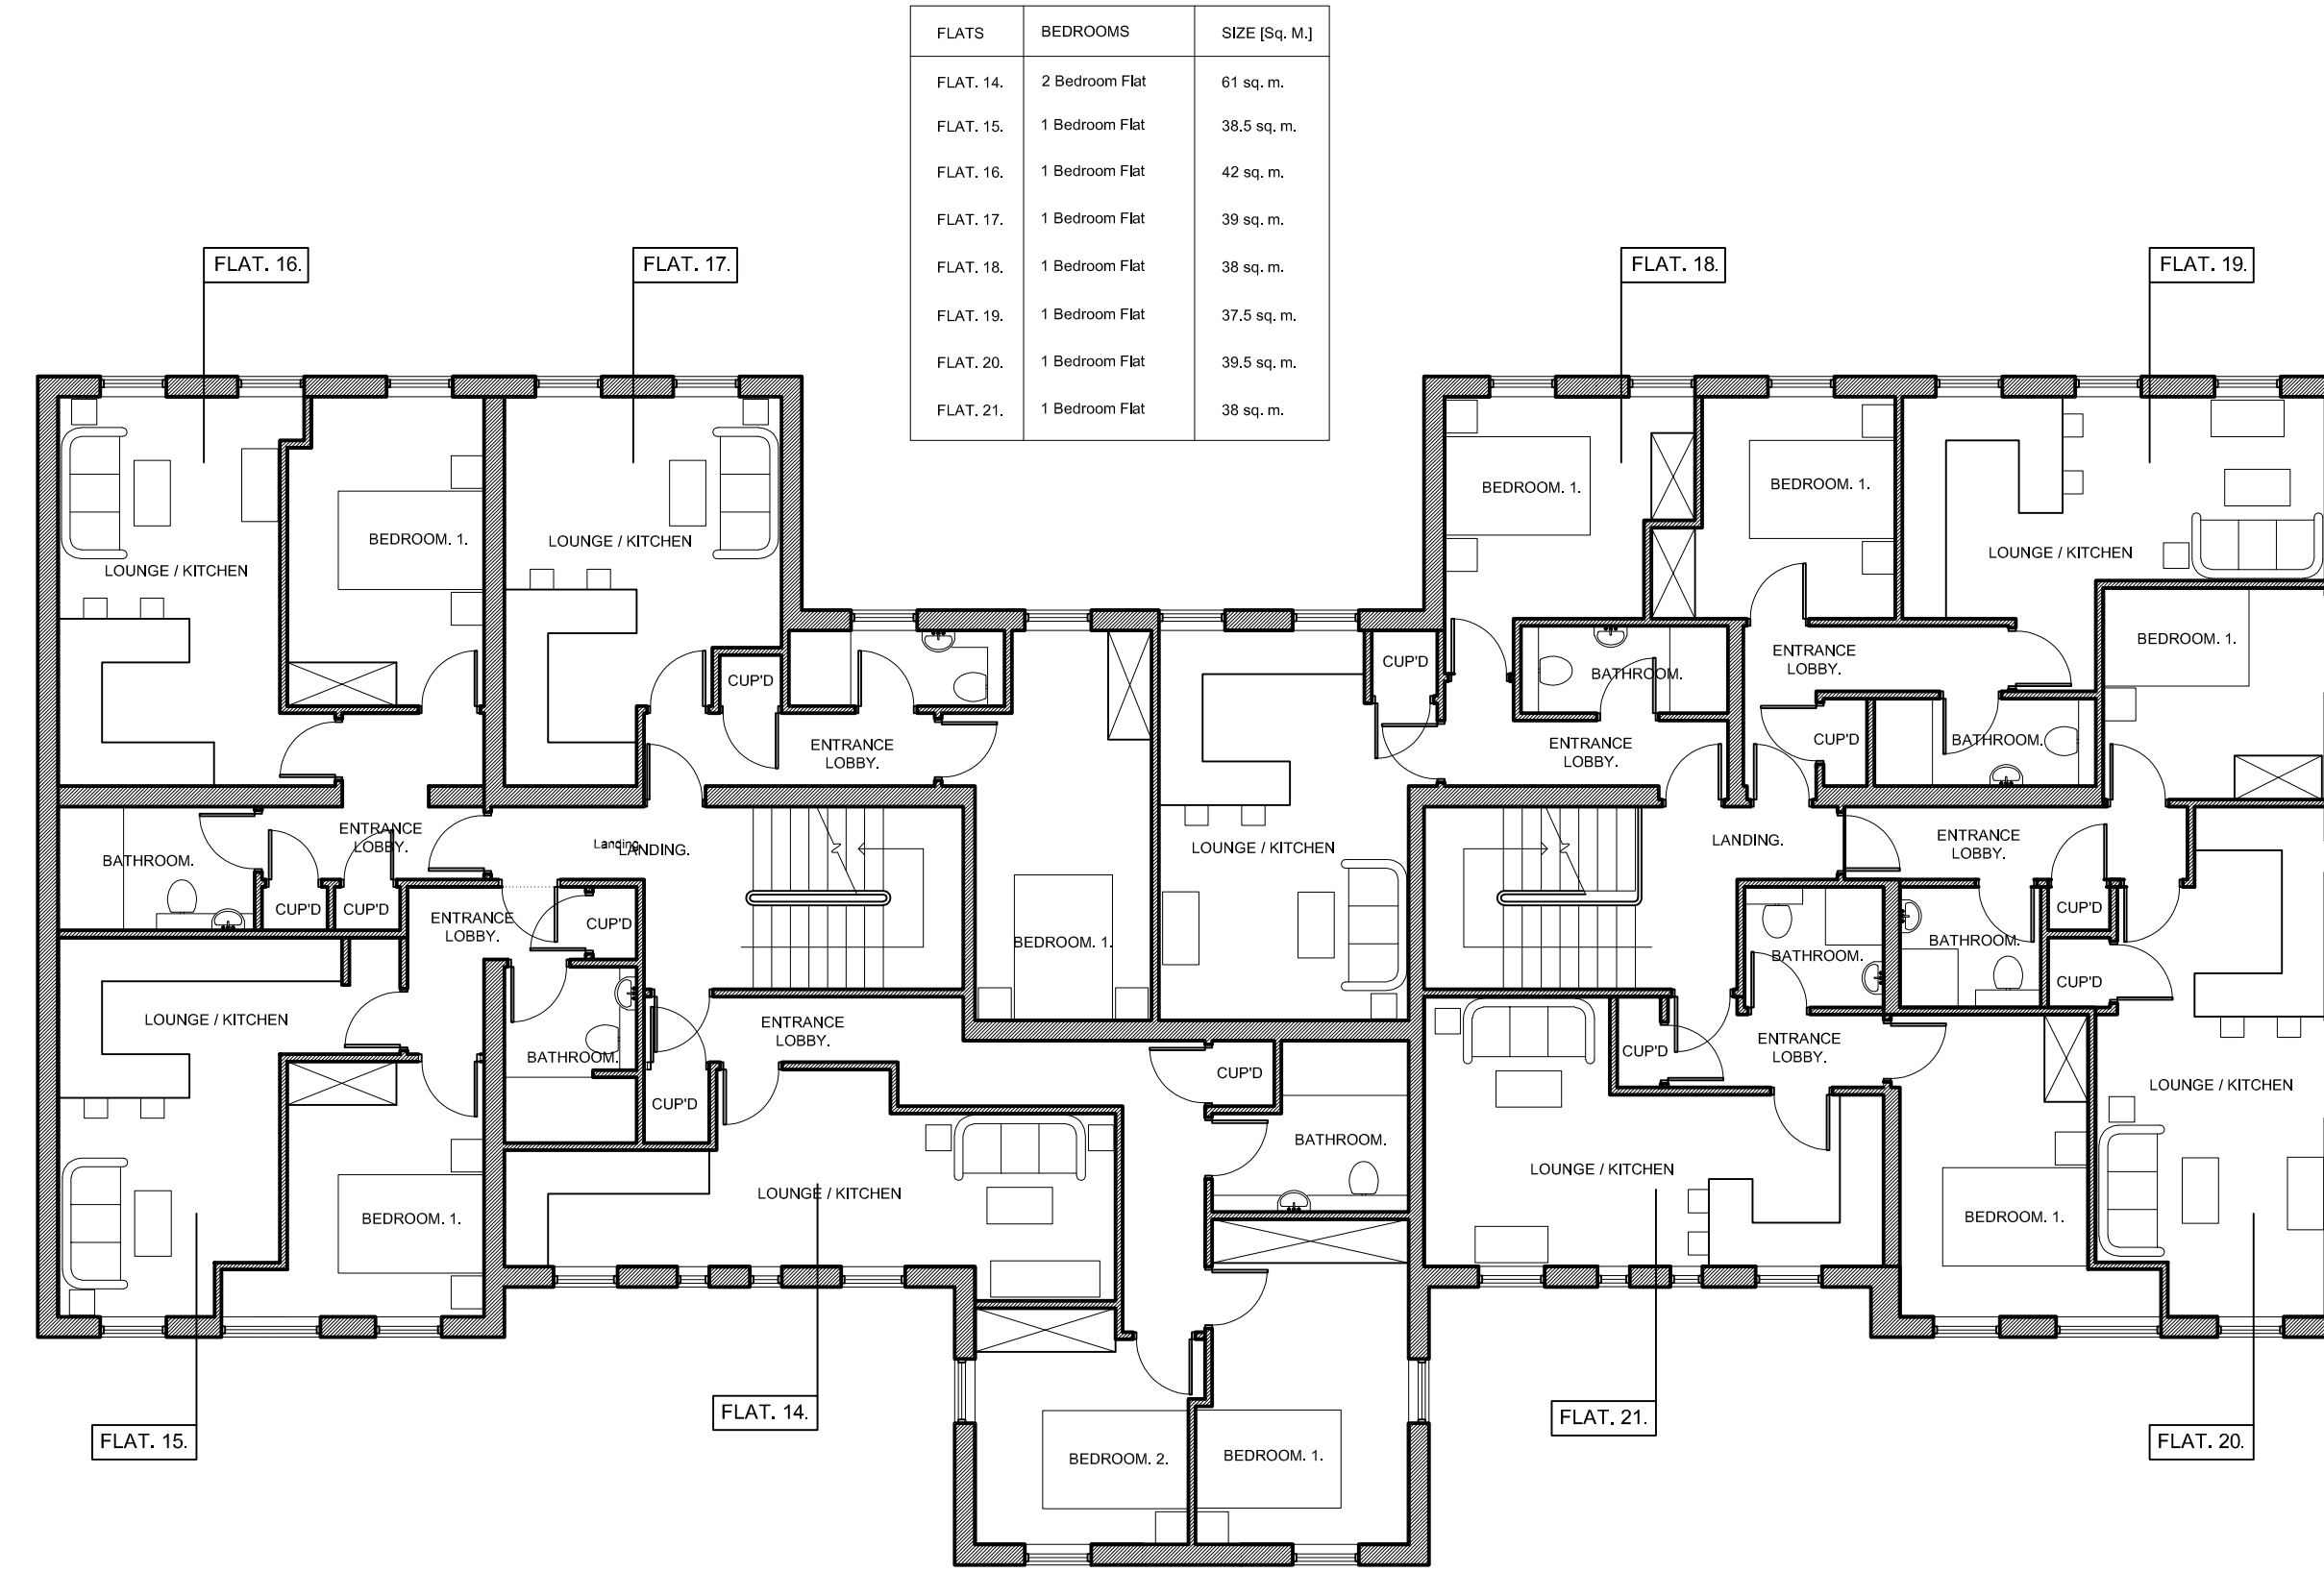

PROPOSED SECOND FLOOR PLAN @ 1:100

REVISIONS

DO NOT SCALE FROM THIS DRAWING. INDEPENDENT CONTRACTORS ARE TO VERIFY ALL DIMENSIONS ON SITE BEFORE ANY WORKS ARE TO COMMENCE. ANY DISCREPANCIES ARE TO BE REPORTED TO THE DESIGNER. IF IN DOUBT ASK! ALL WORK TO COMPLY TO CURRENT BUILDING REGULATIONS, AND TO BE IN ACCORDANCE WITH BRITISH STANDARDS AND CODES OF PRACTICE.

identity interiordesign
partnership

84 TOWN STREET - HORSFORTH - LEEDS - LS18 4AP
tel : 0113 258 5391 fax : 0113 258 0875
e-mail : post@iidp.co.uk
www.iidp.co.uk

PROJECT:
St James Place,
188 Yorkshire Street,
Rochdale,
OL16 2DL

CLIENT:
Alan Investments

SIGNED:
[Signature]

DRAWING TITLE:
Proposed Ground, First and Second Floor Plans

DRAWING NO.
BL 23 003

SCALE:
1:100 @ A1

DATE:
29 / 01 / 26

DRAWN BY:
Charlotte Pink