





EXISTING FRONT ELEVATION @ 1:100

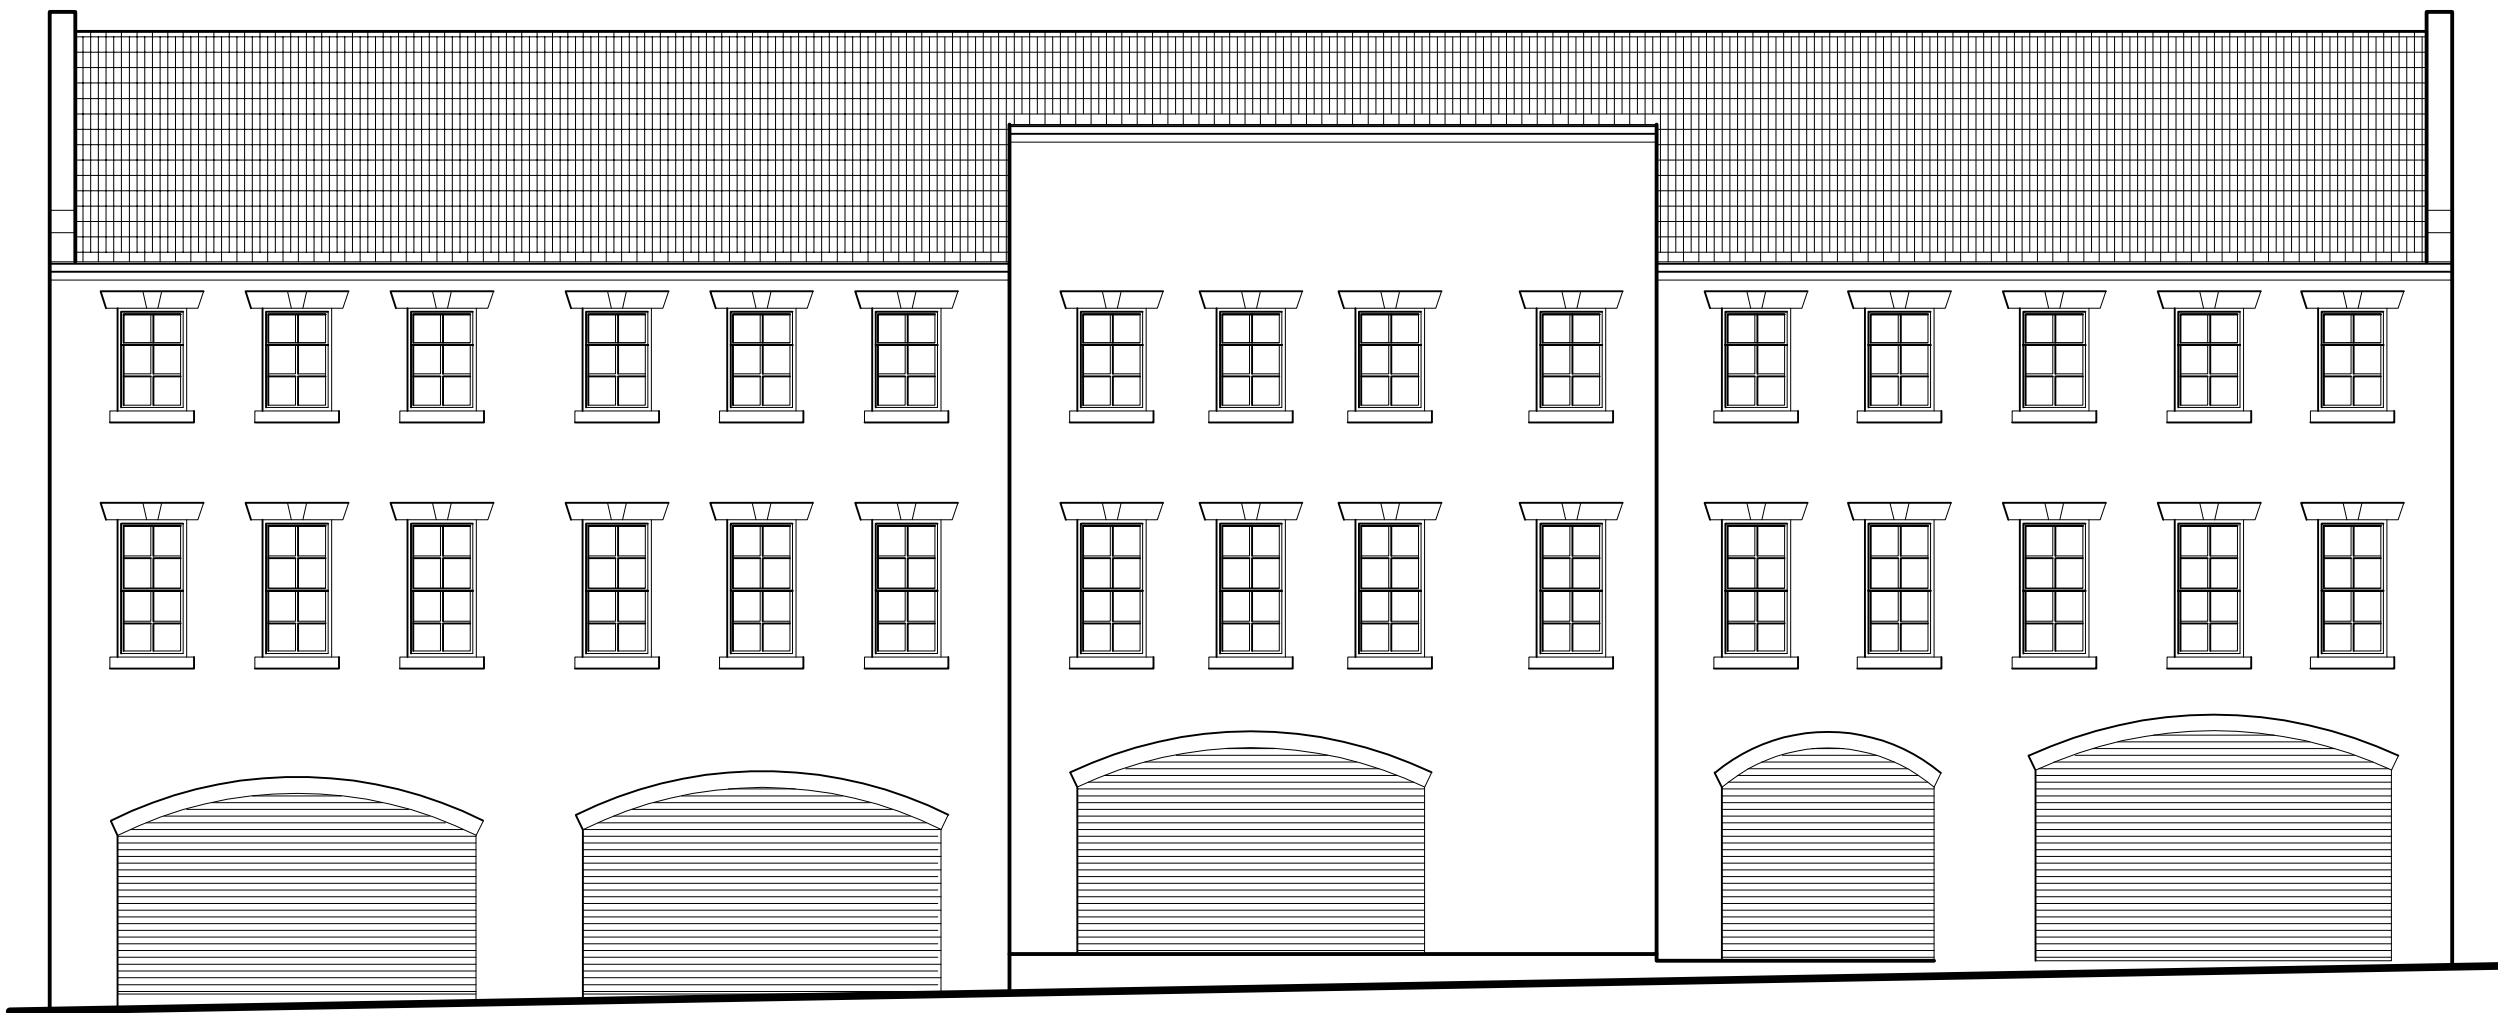

EXISTING REAR ELEVATION @ 1:100

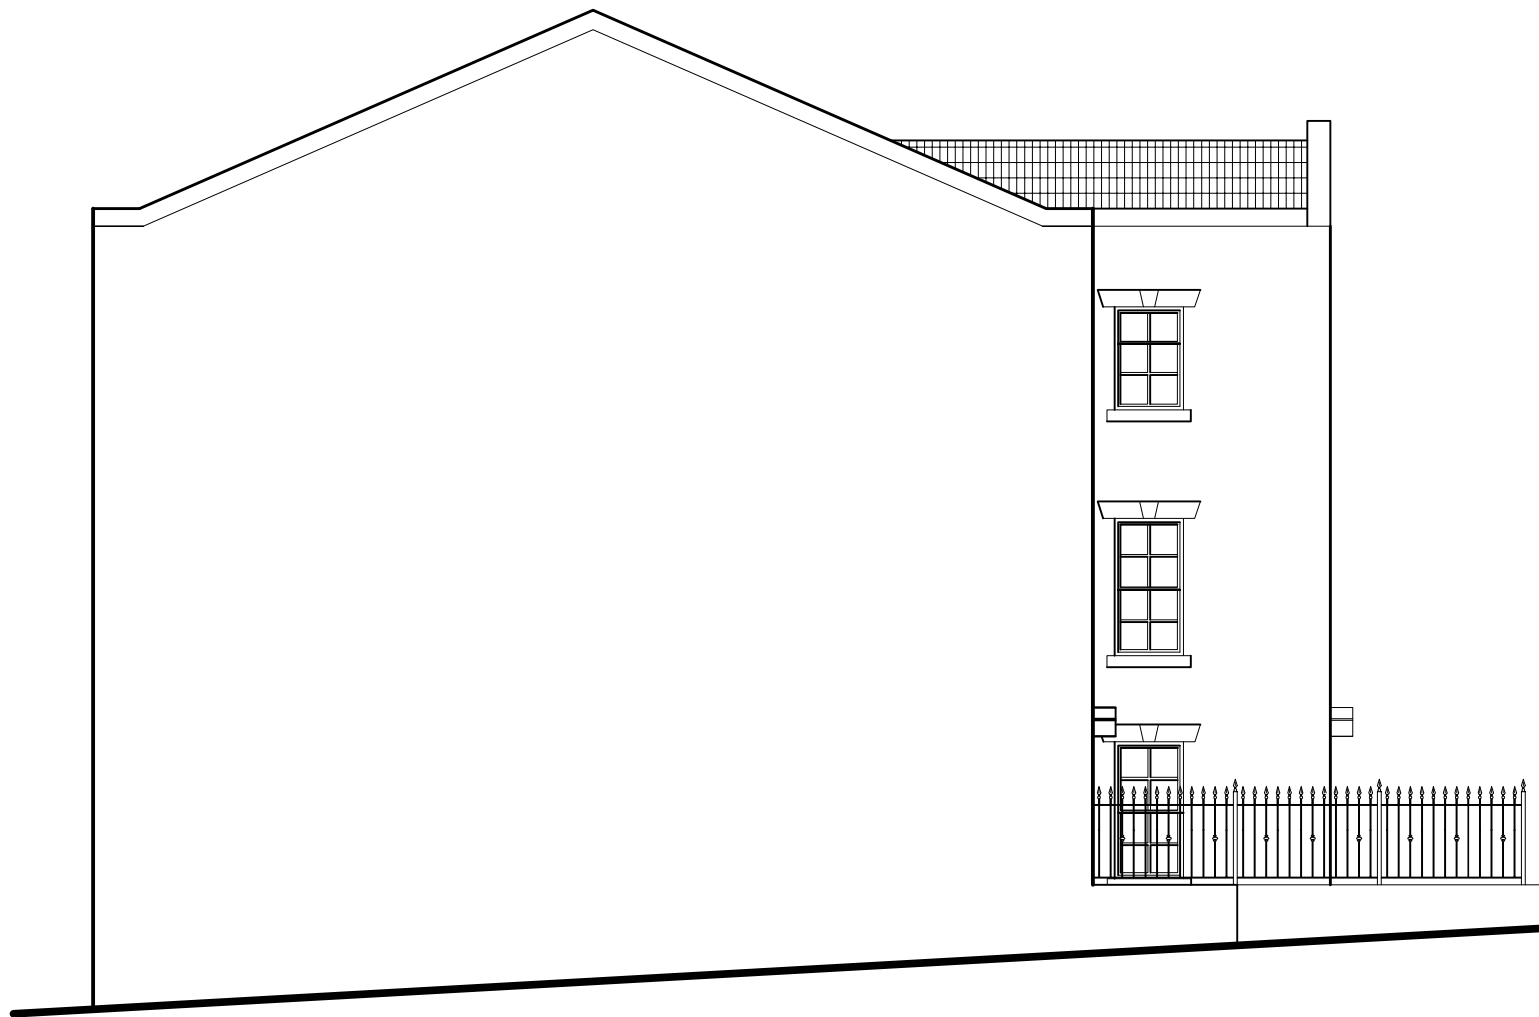

EXISTING LEFT SIDE ELEVATION @ 1:100



EXISTING RIGHT SIDE ELEVATION @ 1:100



EXISTING FRONT ELEVATION INCLUDING
BOUNDARY WALL AND FENCE@ 1:100

REVISIONS		
A	Revised to show fence etc	25.02.26

DO NOT SCALE FROM THIS DRAWING. INDEPENDENT CONTRACTORS ARE TO VERIFY ALL DIMENSIONS ON SITE BEFORE ANY WORKS ARE TO COMMENCE. ANY DISCREPANCIES ARE TO BE REPORTED TO THE DESIGNER. IF IN DOUBT, ASK! ALL WORK TO COMPLY TO CURRENT BUILDING REGULATIONS, AND TO BE IN ACCORDANCE WITH BRITISH STANDARDS AND CODES OF PRACTICE.

identity interior design
partnership

84 TOWN STREET - HORSFORTH - LEEDS - LS18 4AP
tel : 0113 258 5391 fax : 0113 258 0875
e-mail : post@iidp.co.uk
www.iidp.co.uk

PROJECT. St James Place, 168 Yorkshire Street, Rochdale, OL16 2DL		
CLIENT. Alam Investments		SIGNED.
DRAWING TITLE. Existing External Elevations		
DRAWING NO. BL 23 002 A	SCALE. 1:100 @ A1	DATE. 19 / 11 / 24
DRAWN BY. Charlotte Pink		