




PROPOSED FRONT ELEVATION @ 1:100



PROPOSED REAR ELEVATION @ 1:100

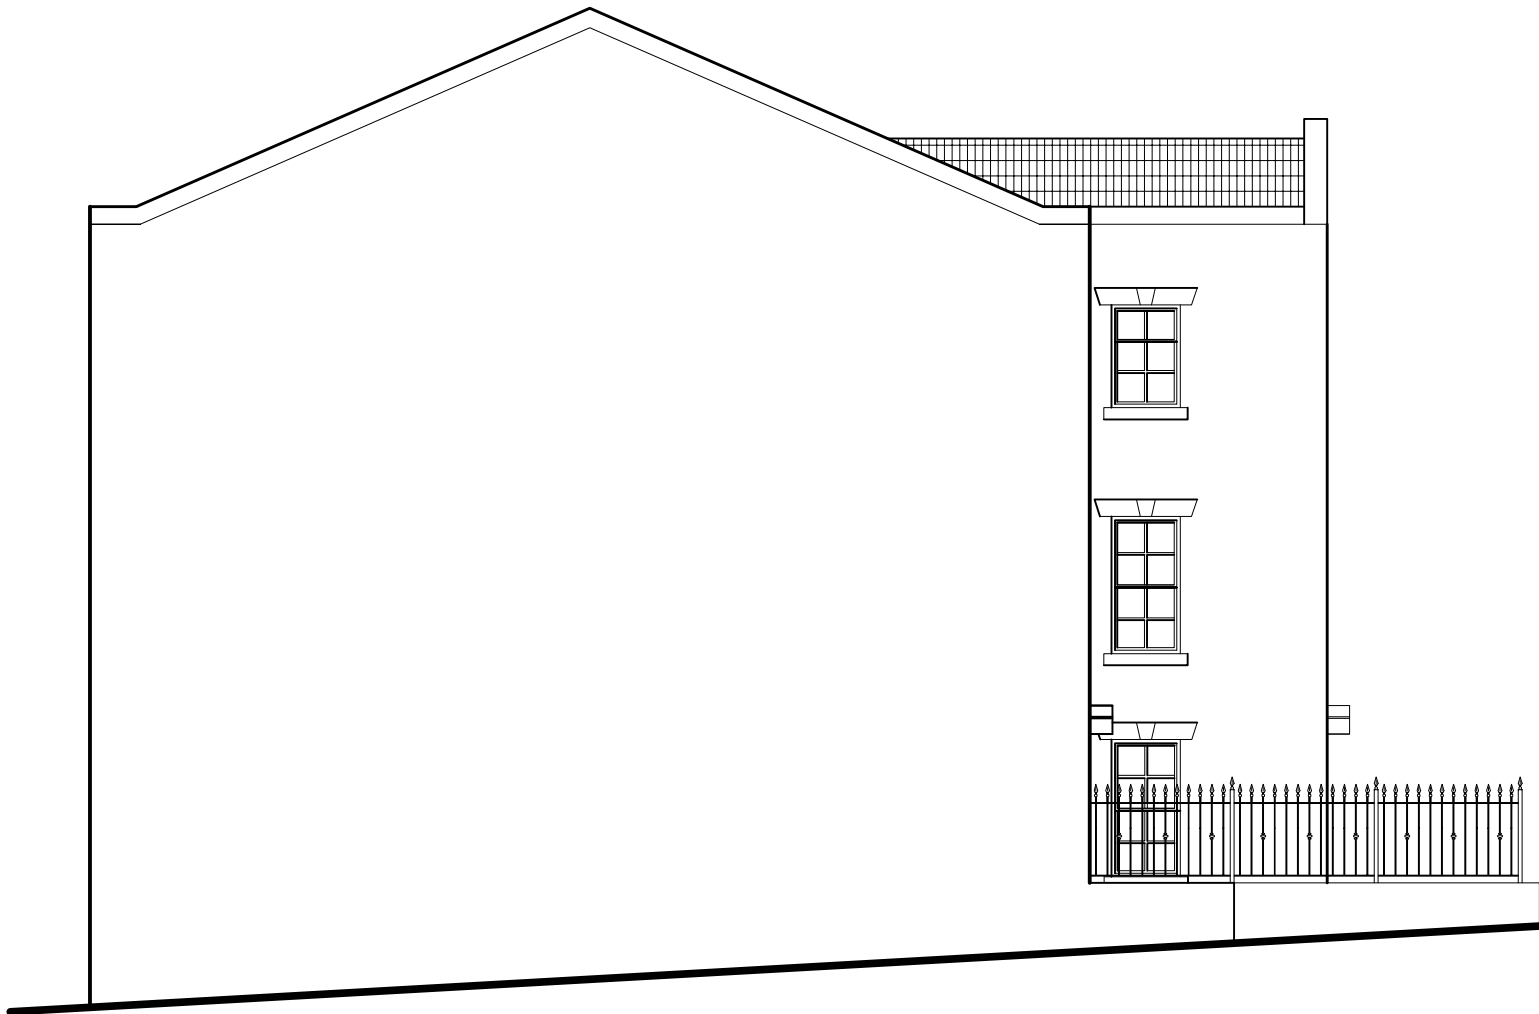

PROPOSED LEFT SIDE ELEVATION @ 1:100



PROPOSED RIGHT SIDE ELEVATION @ 1:100



PROPOSED FRONT ELEVATION INCLUDING BOUNDARY WALLS AND FENCE @ 1:100

REVISIONS							
A	Revised to include fence etc	25 . 02 . 26					
DO NOT SCALE FROM THIS DRAWING. INDEPENDENT CONTRACTORS ARE TO VERIFY ALL DIMENSIONS ON SITE BEFORE ANY WORKS ARE TO COMMENCE. ANY DISCREPANCIES ARE TO BE REPORTED TO THE DESIGNER. IF IN DOUBT ASK! ALL WORK TO COMPLY TO CURRENT BUILDING REGULATIONS, AND TO BE IN ACCORDANCE WITH BRITISH STANDARDS AND CODES OF PRACTICE. identity interior design partnership 84 TOWN STREET - HORSFORTH - LEEDS - LS18 4AP tel : 0113 258 5391 fax : 0113 258 0875 e-mail : post@iidp.co.uk www.iidp.co.uk PROJECT. St James Place, 168 Yorkshire Street, Rochdale, OL16 2DL <table><tr><td>CLIENT. Alam Investments</td><td>SIGNED.</td></tr></table> DRAWING TITLE. Proposed External Elevations <table><tr><td>DRAWING NO. BL 23 004 A</td><td>SCALE. 1:100 @ A1</td><td>DATE. 29 / 01 / 26</td></tr></table> DRAWN BY. Charlotte Pink			CLIENT. Alam Investments	SIGNED.	DRAWING NO. BL 23 004 A	SCALE. 1:100 @ A1	DATE. 29 / 01 / 26
CLIENT. Alam Investments	SIGNED.						
DRAWING NO. BL 23 004 A	SCALE. 1:100 @ A1	DATE. 29 / 01 / 26					