




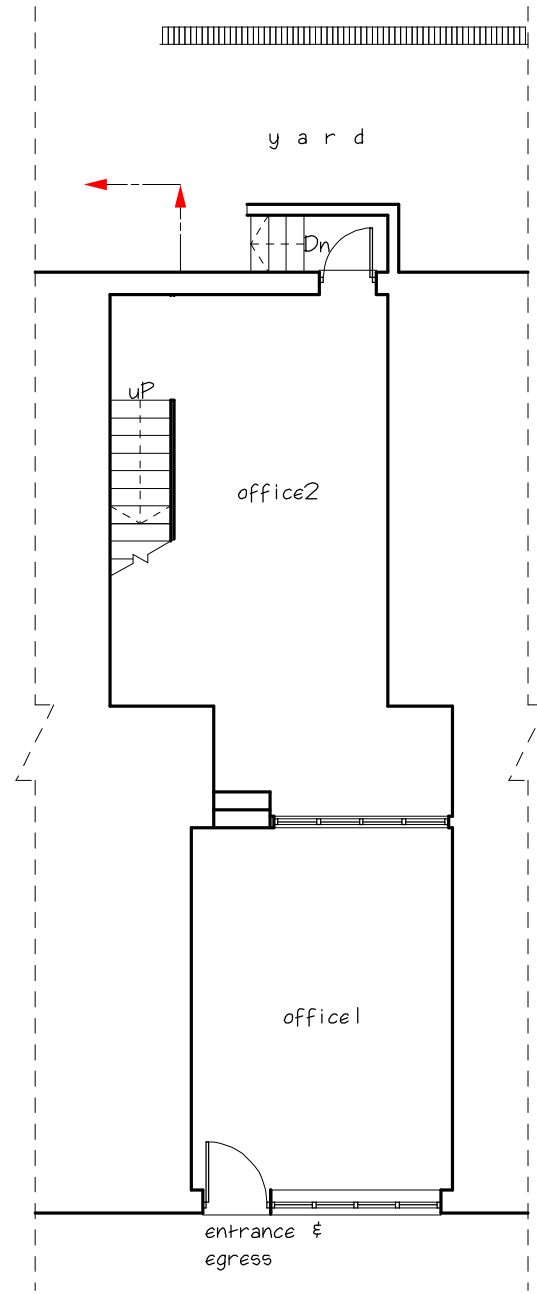


Existing ground floor plan

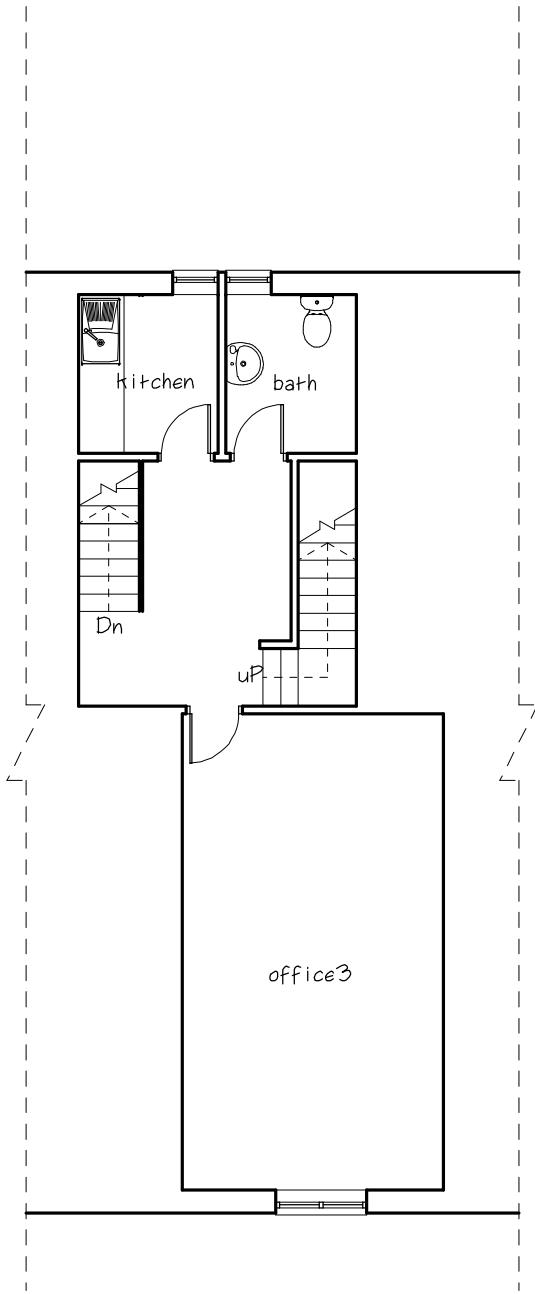


Existing first floor plan

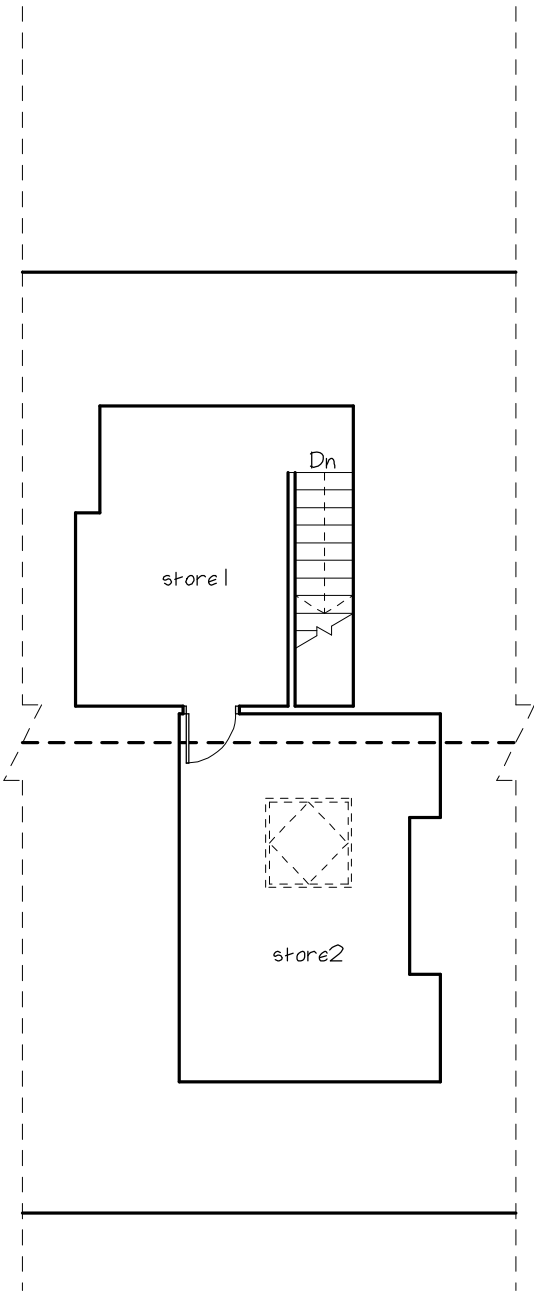


Existing second floor plan

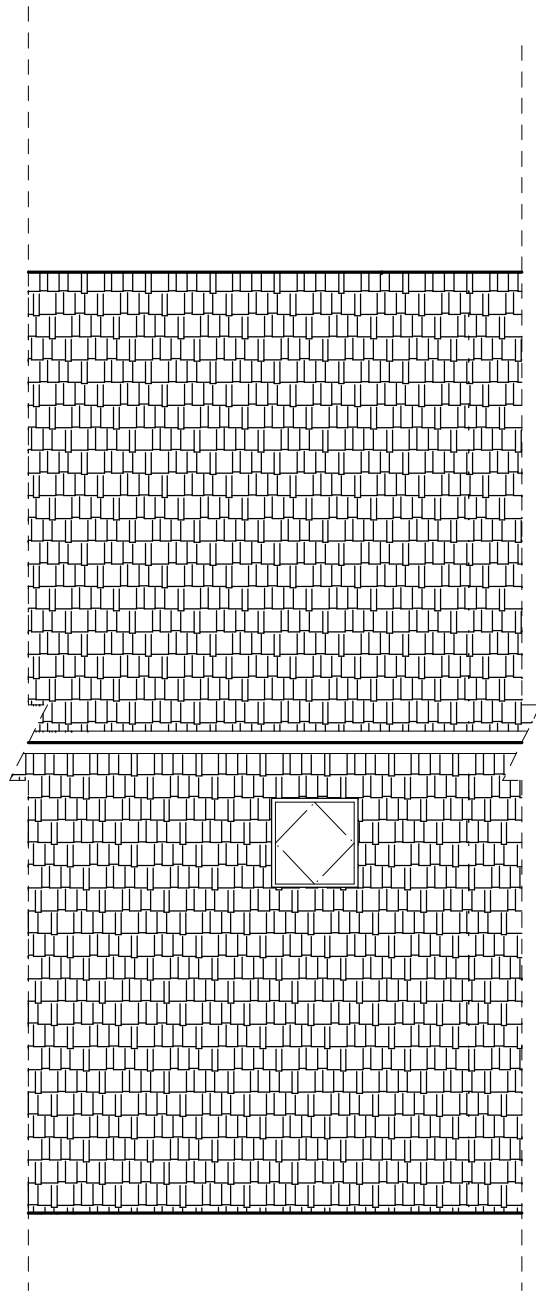


Existing roof plan

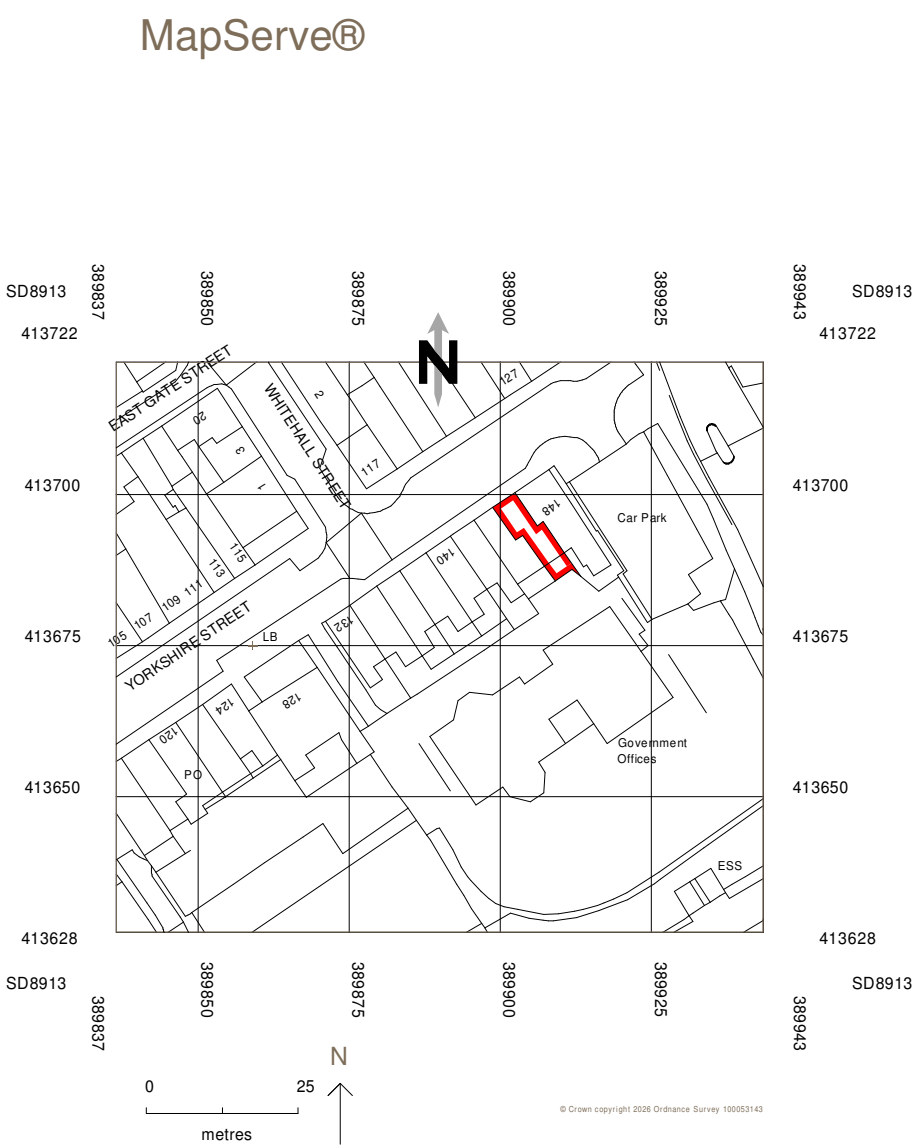


Location plan scale:1:250mm

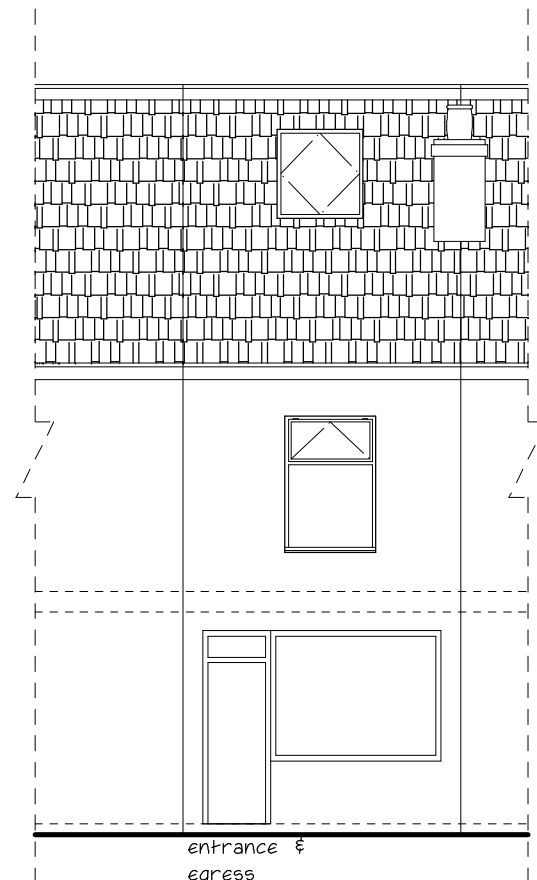

Existing front elevation

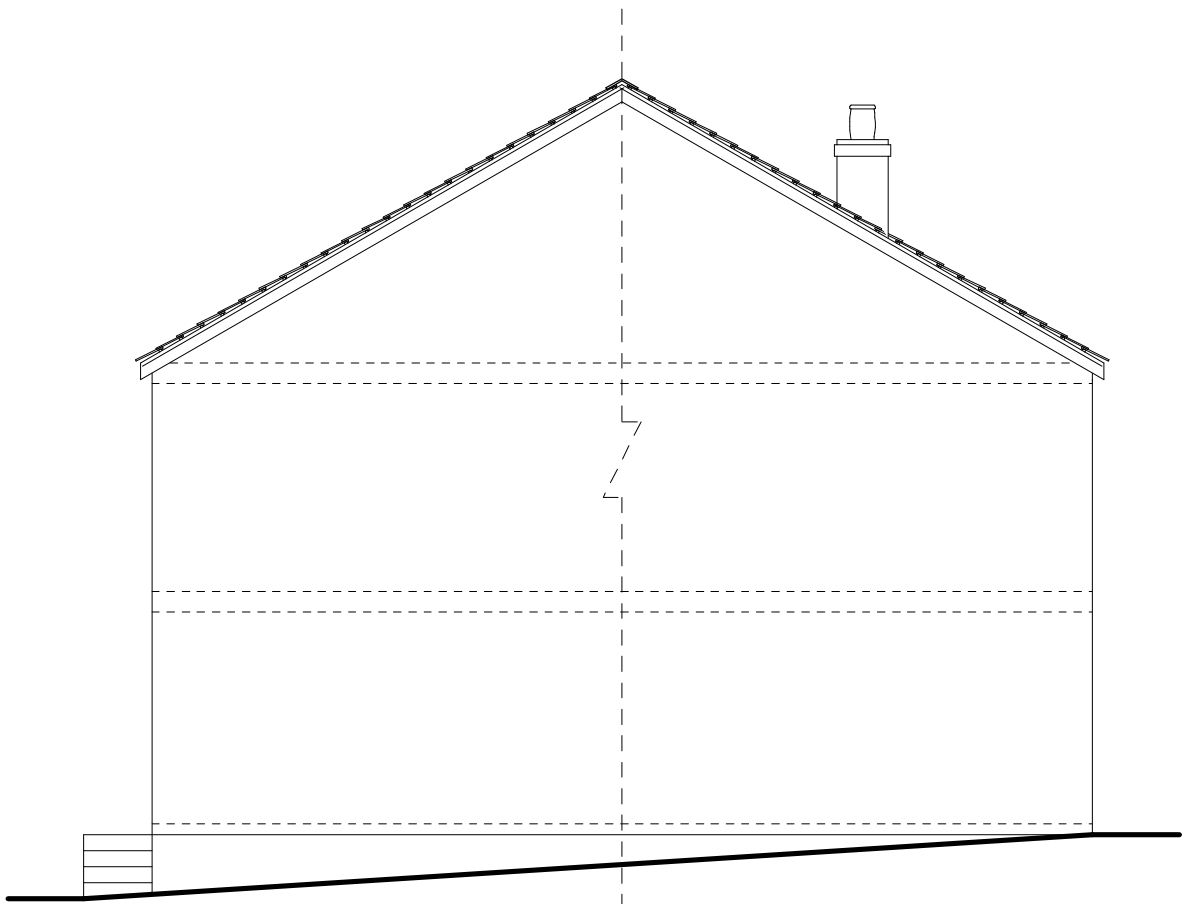


Existing side elevation (East)

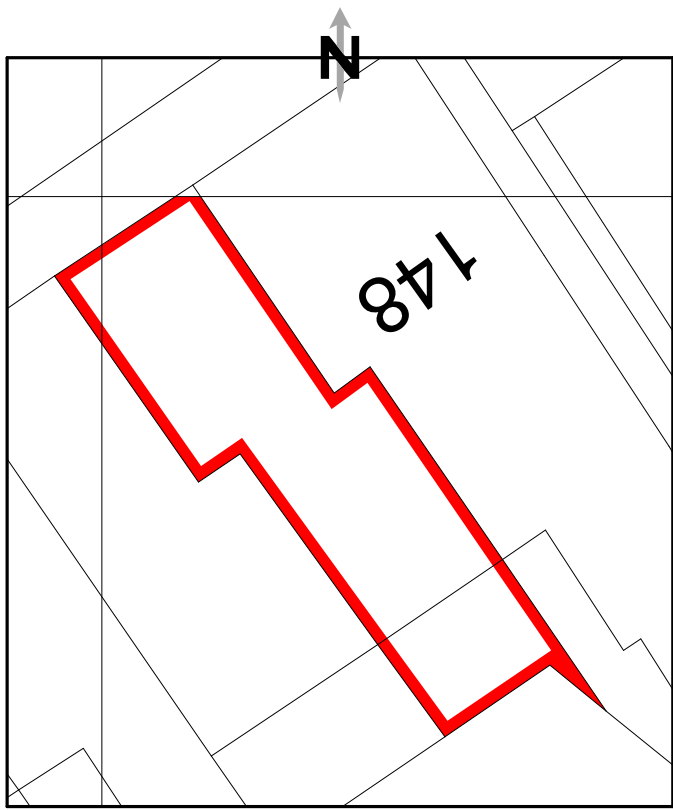


Existing block/site plan scale:1:200mm

EXISTING CONCRETE
FLAGS HARDSTANDING
TO BE RETAINED


NO TREES
OR SHRUBS

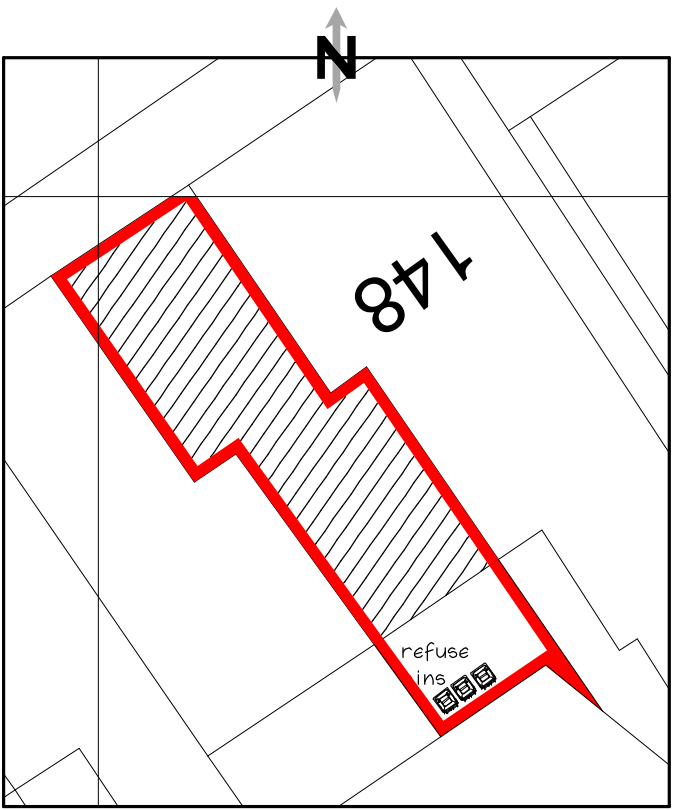


Proposed block/site plan scale:1:200mm

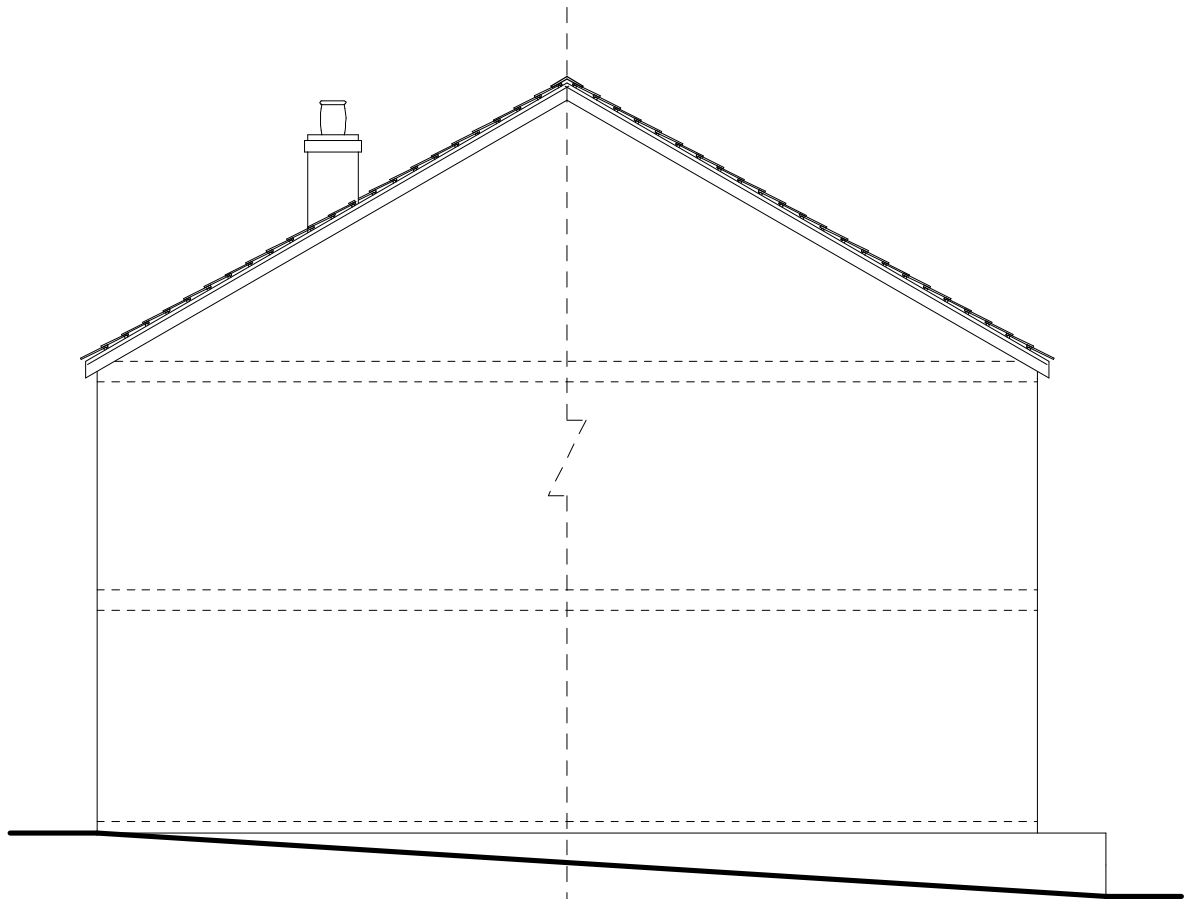

Existing side elevation (West)

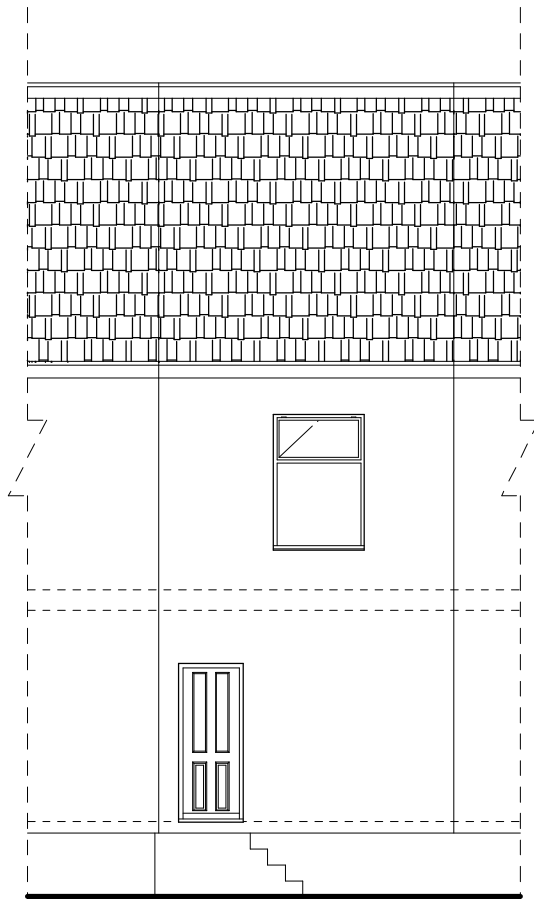

Existing rear elevation

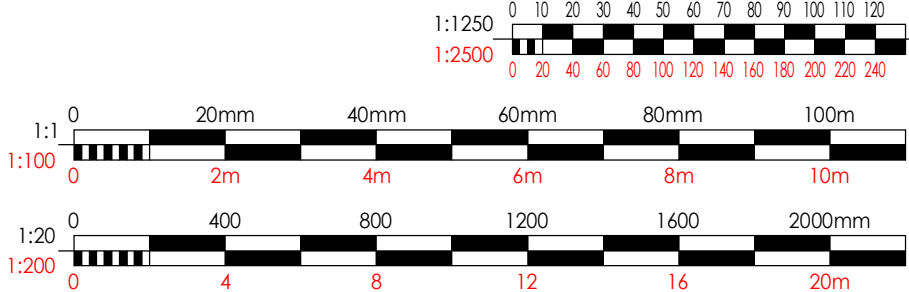

**SYED HELAL UDDIN
ARCHITECTURAL SERVICES**
58 SOUTHWOOD DRIVE, BAXENDEN,
ACCRINGTON, LANCASHIRE, BB5 2PZ
TEL:01254 238202 FAX:0879 2352826
MOBILE: 07879 261142
EMAIL: SYEDHELALUDDIN@YAHOO.COM

SCALE:1:100 PAGE 1/2 (A1)

DRAWING NO: 2229

EXISTING & PROPOSED LAYOUT

LOCATION: 146 YORKSHIRE STREET,
ROCHDALE, OL16 1LD

PROP: CHANGE OF USE FROM SOLICITORS
OFFICES INTO CHILD CARE CENTRE

CLIENT: RISING STARZ LTD

DATE: JULY 2026

PLEASE DO NOT SCALE DRAWING