
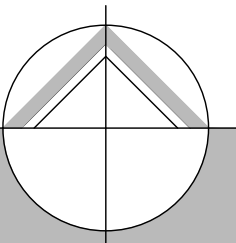


IF IN ANY DOUBT PLEASE ASK THE ARCHITECT FOR CLARIFICATION.

DO NOT SCALE FROM DRAWING. ALL DIMENSIONS TO BE CHECKED ON SITE

THE COPYRIGHT FOR THESE DRAWINGS REMAINS THE PROPERTY OF THE ARCHITECT. THEY MUST NOT BE REPRODUCED IN ANY WAY WITHOUT THE ARCHITECTS PRIOR WRITTEN CONSENT.

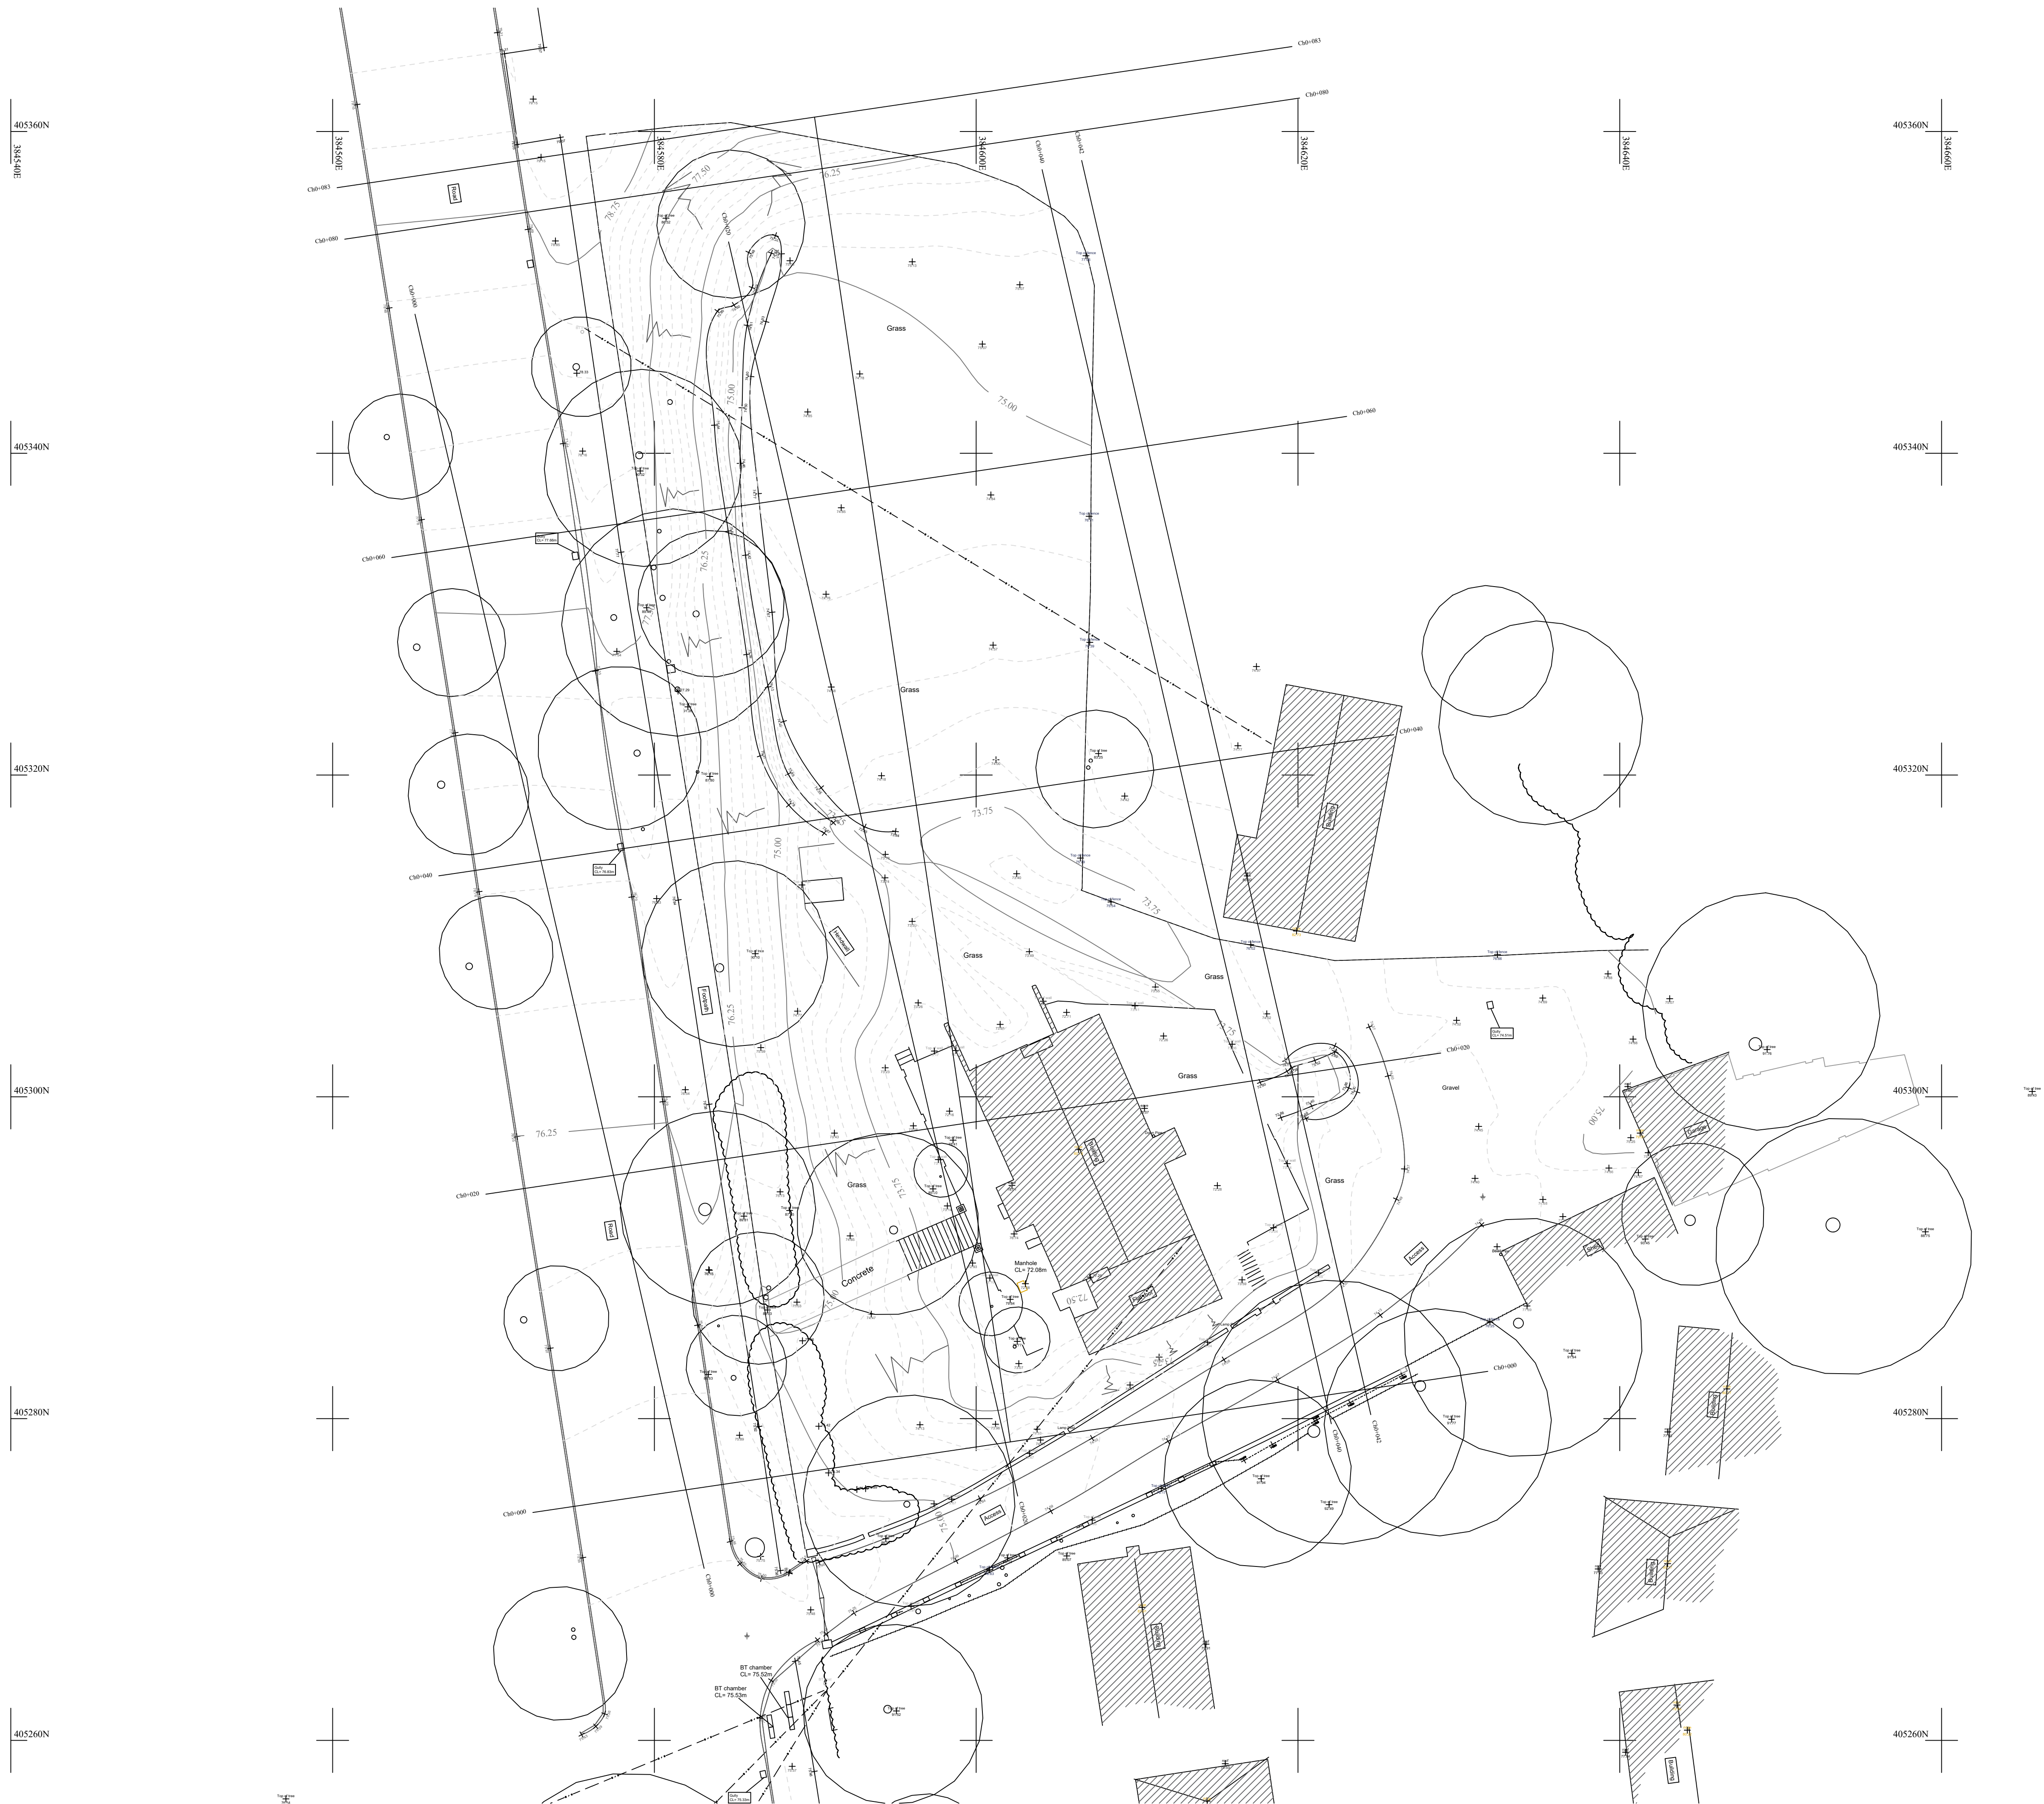

northern design
partnership

Chartered Architects
The Chapel, Millmoor Road,
Meltham, Holmfirth, HD9 5JU

www.northerndesignpartnership.co.uk
Instagram: @northerndesignp
Telephone: (01484) 854848

client	MOHAMMED SHABIR
--------	-----------------

project	PROPOSED RESIDENTIAL DEVELOPMENT LITTLE NOOK FARM HEYWOOD OLD ROAD MIDDLETON M24 4GS
---------	---

drawing	EXISTING SITE PLAN
---------	--------------------

revision	notes	date	drawn
*	*	*	*

project no.	drawing no.	revision
2360	01	