


IF IN ANY DOUBT PLEASE ASK THE ARCHITECT FOR CLARIFICATION.
DO NOT SCALE FROM DRAWING. ALL DIMENSIONS TO BE CHECKED ON SITE
THE COPYRIGHT FOR THESE DRAWINGS REMAINS THE PROPERTY OF THE ARCHITECT. THEY MUST NOT BE REPRODUCED IN ANY WAY WITHOUT THE ARCHITECTS PRIOR WRITTEN CONSENT

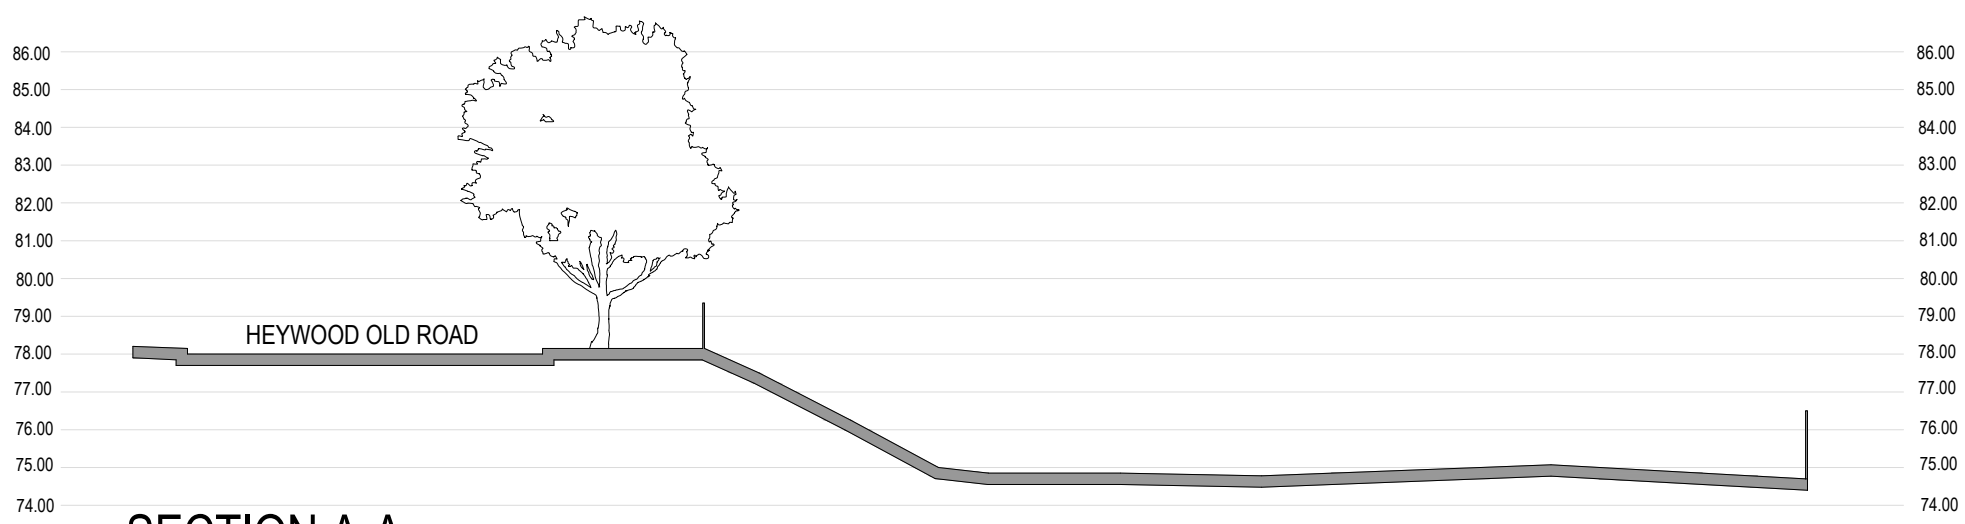

SECTION A-A



SECTION B-B

REFER TO SITE PLAN
FOR SECTION LINES


ALL TREES DRAWN
INDICATIVELY



SECTION C-C



ELEVATION FROM HEYWOOD OLD ROAD

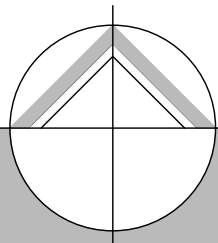

northern design
partnership

Chartered Architects
The Chapel, Millmoor Road,
Meltham, Holmfirth, HD9 5JU

www.northerndesignpartnership.co.uk
Instagram: @northerndesignp
Telephone: (01484) 854848

client	MOHAMMED SHABIR		
project	PROPOSED RESIDENTIAL DEVELOPMENT LITTLE NOOK FARM HEYWOOD OLD ROAD MIDDLETON M24 4GS		
drawing	EXISTING SITE ELEVATIONS & SITE SECTIONS		
revision	notes	date	drawn
*	*	*	*
scale :	1:200 AT A1	07.26	MG
project no.	drawing no.	revision	
2360	02		