




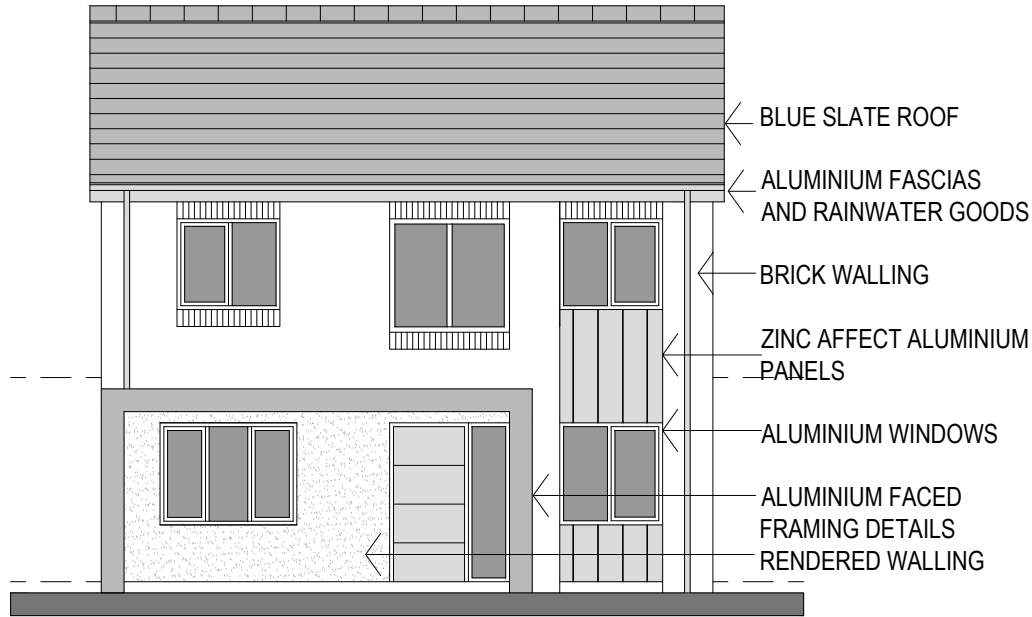


WEST ELEVATION
1:100

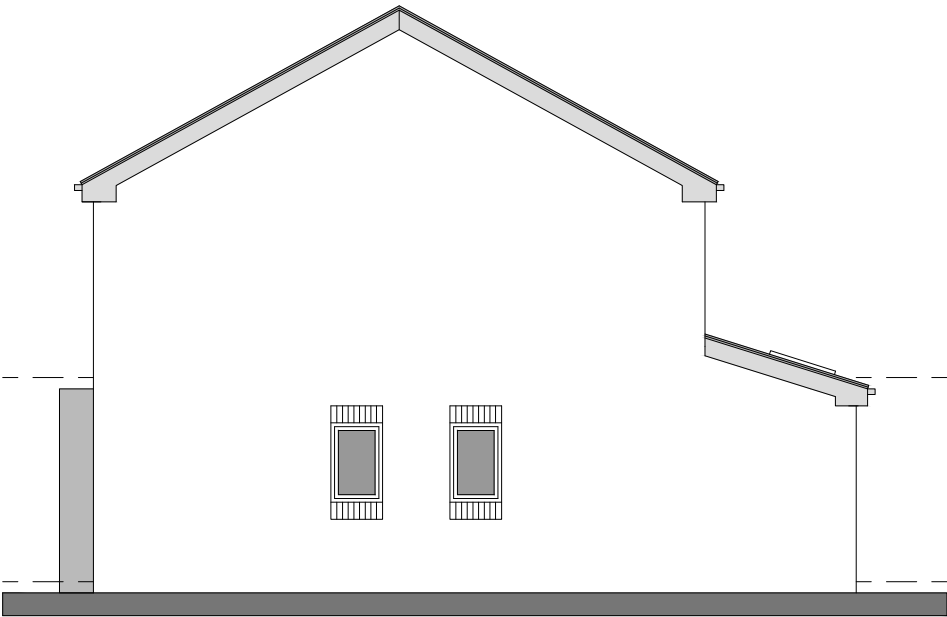


SOUTH ELEVATION

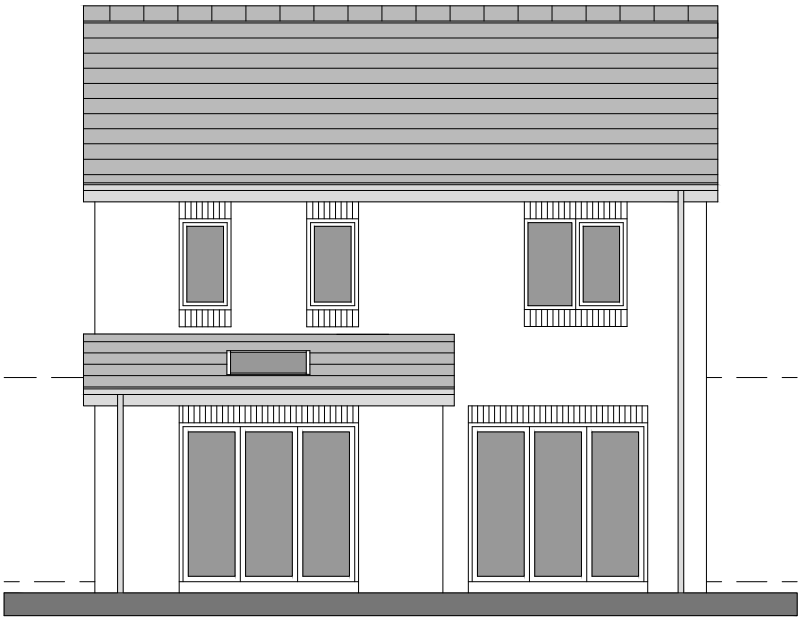


EAST ELEVATION

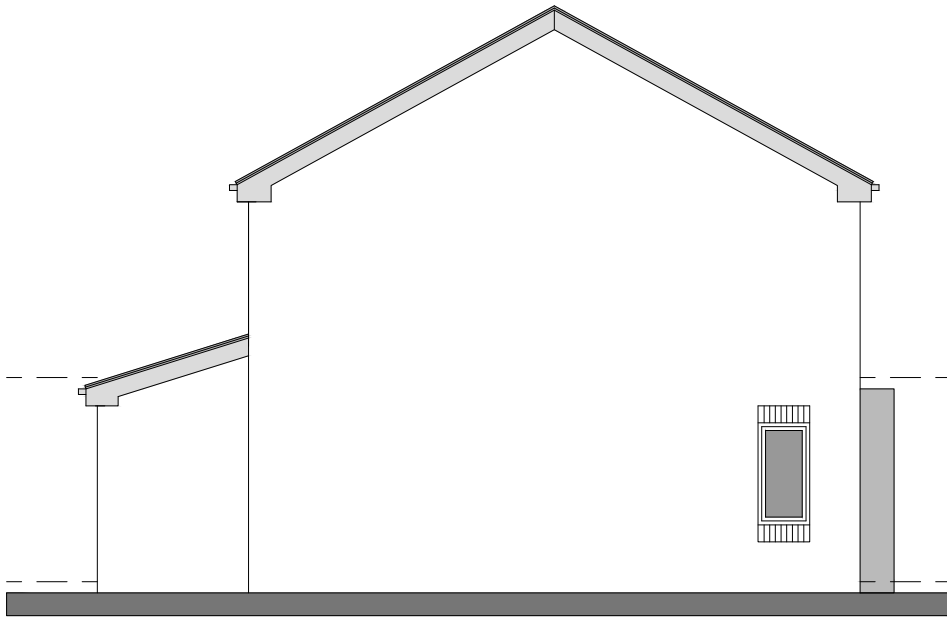


NORTH ELEVATION

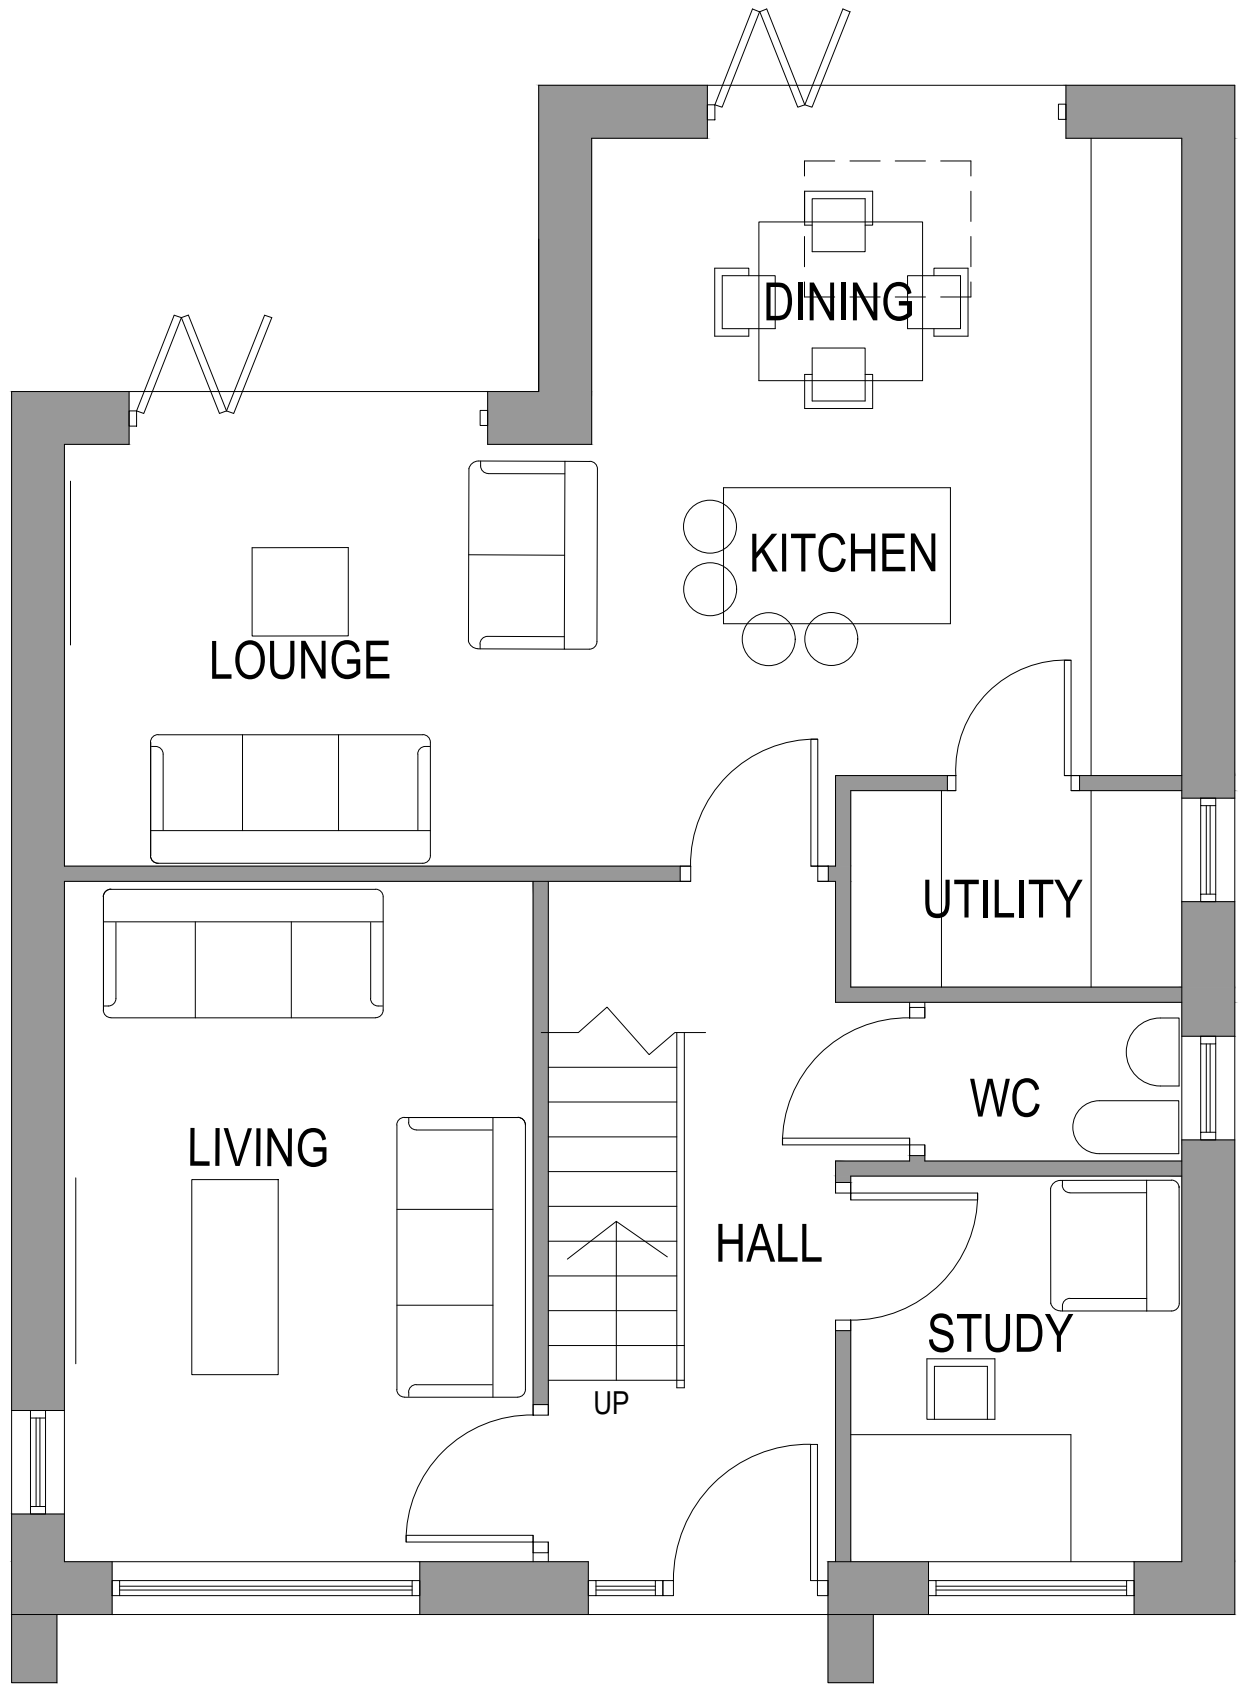

GROUND FLOOR PLAN 1:50
PLOT 2

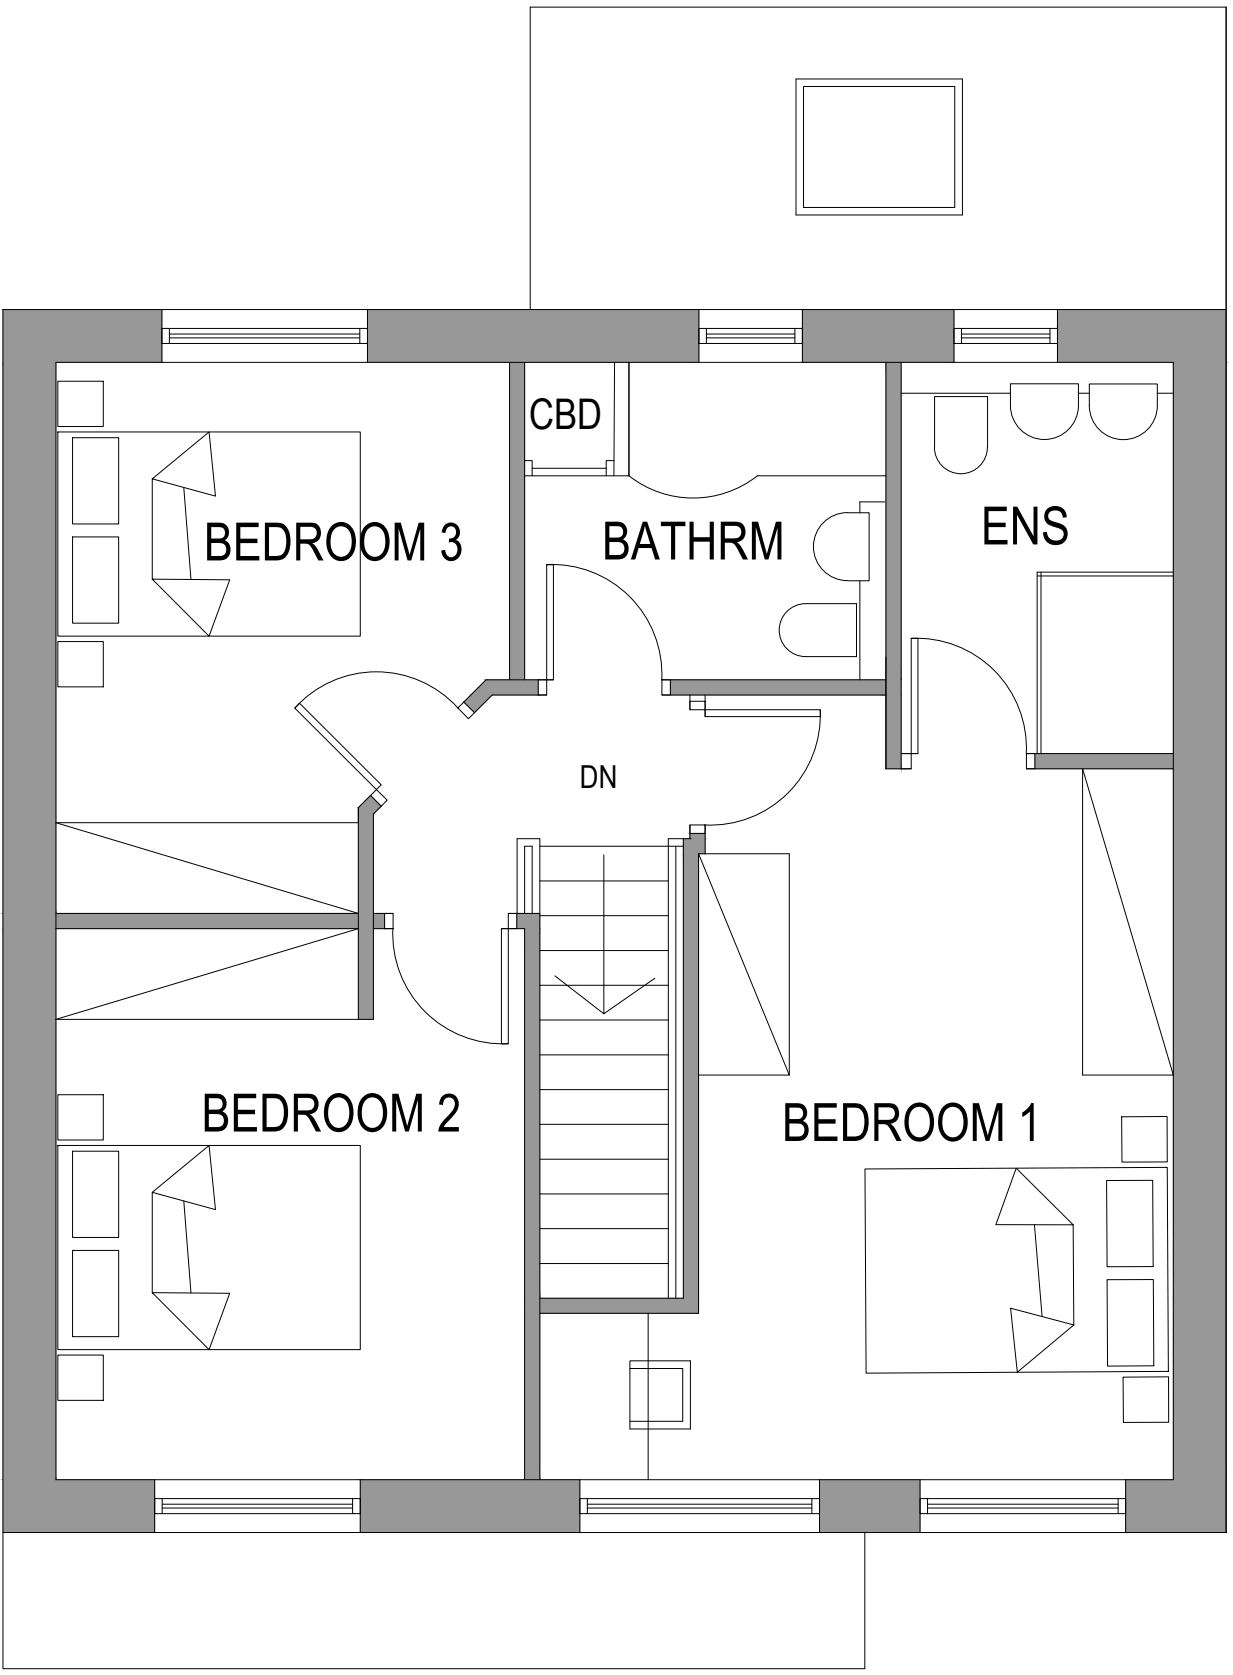

FIRST FLOOR PLAN

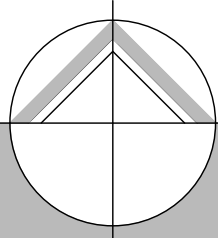

northern design
partnership

Chartered Architects
The Chapel, Millmoor Road,
Meltham, Holmfirth, HD9 5JU

www.northerndesignpartnership.co.uk
Instagram: @northerndesignp
Telephone: (01484) 854848

client	MOHAMMED SHABIR		
project	PROPOSED RESIDENTIAL DEVELOPMENT LITTLE NOOK FARM HEYWOOD OLD ROAD MIDDLETON M24 4GS		
drawing	PROPOSED PLANS AND ELEVATIONS PLOT 2		
revision	notes	date	drawn
*	*	*	*
scale :	1:50 & 1:100 AT A1	07.26	PB
project no.	2360	drawing no.	07