

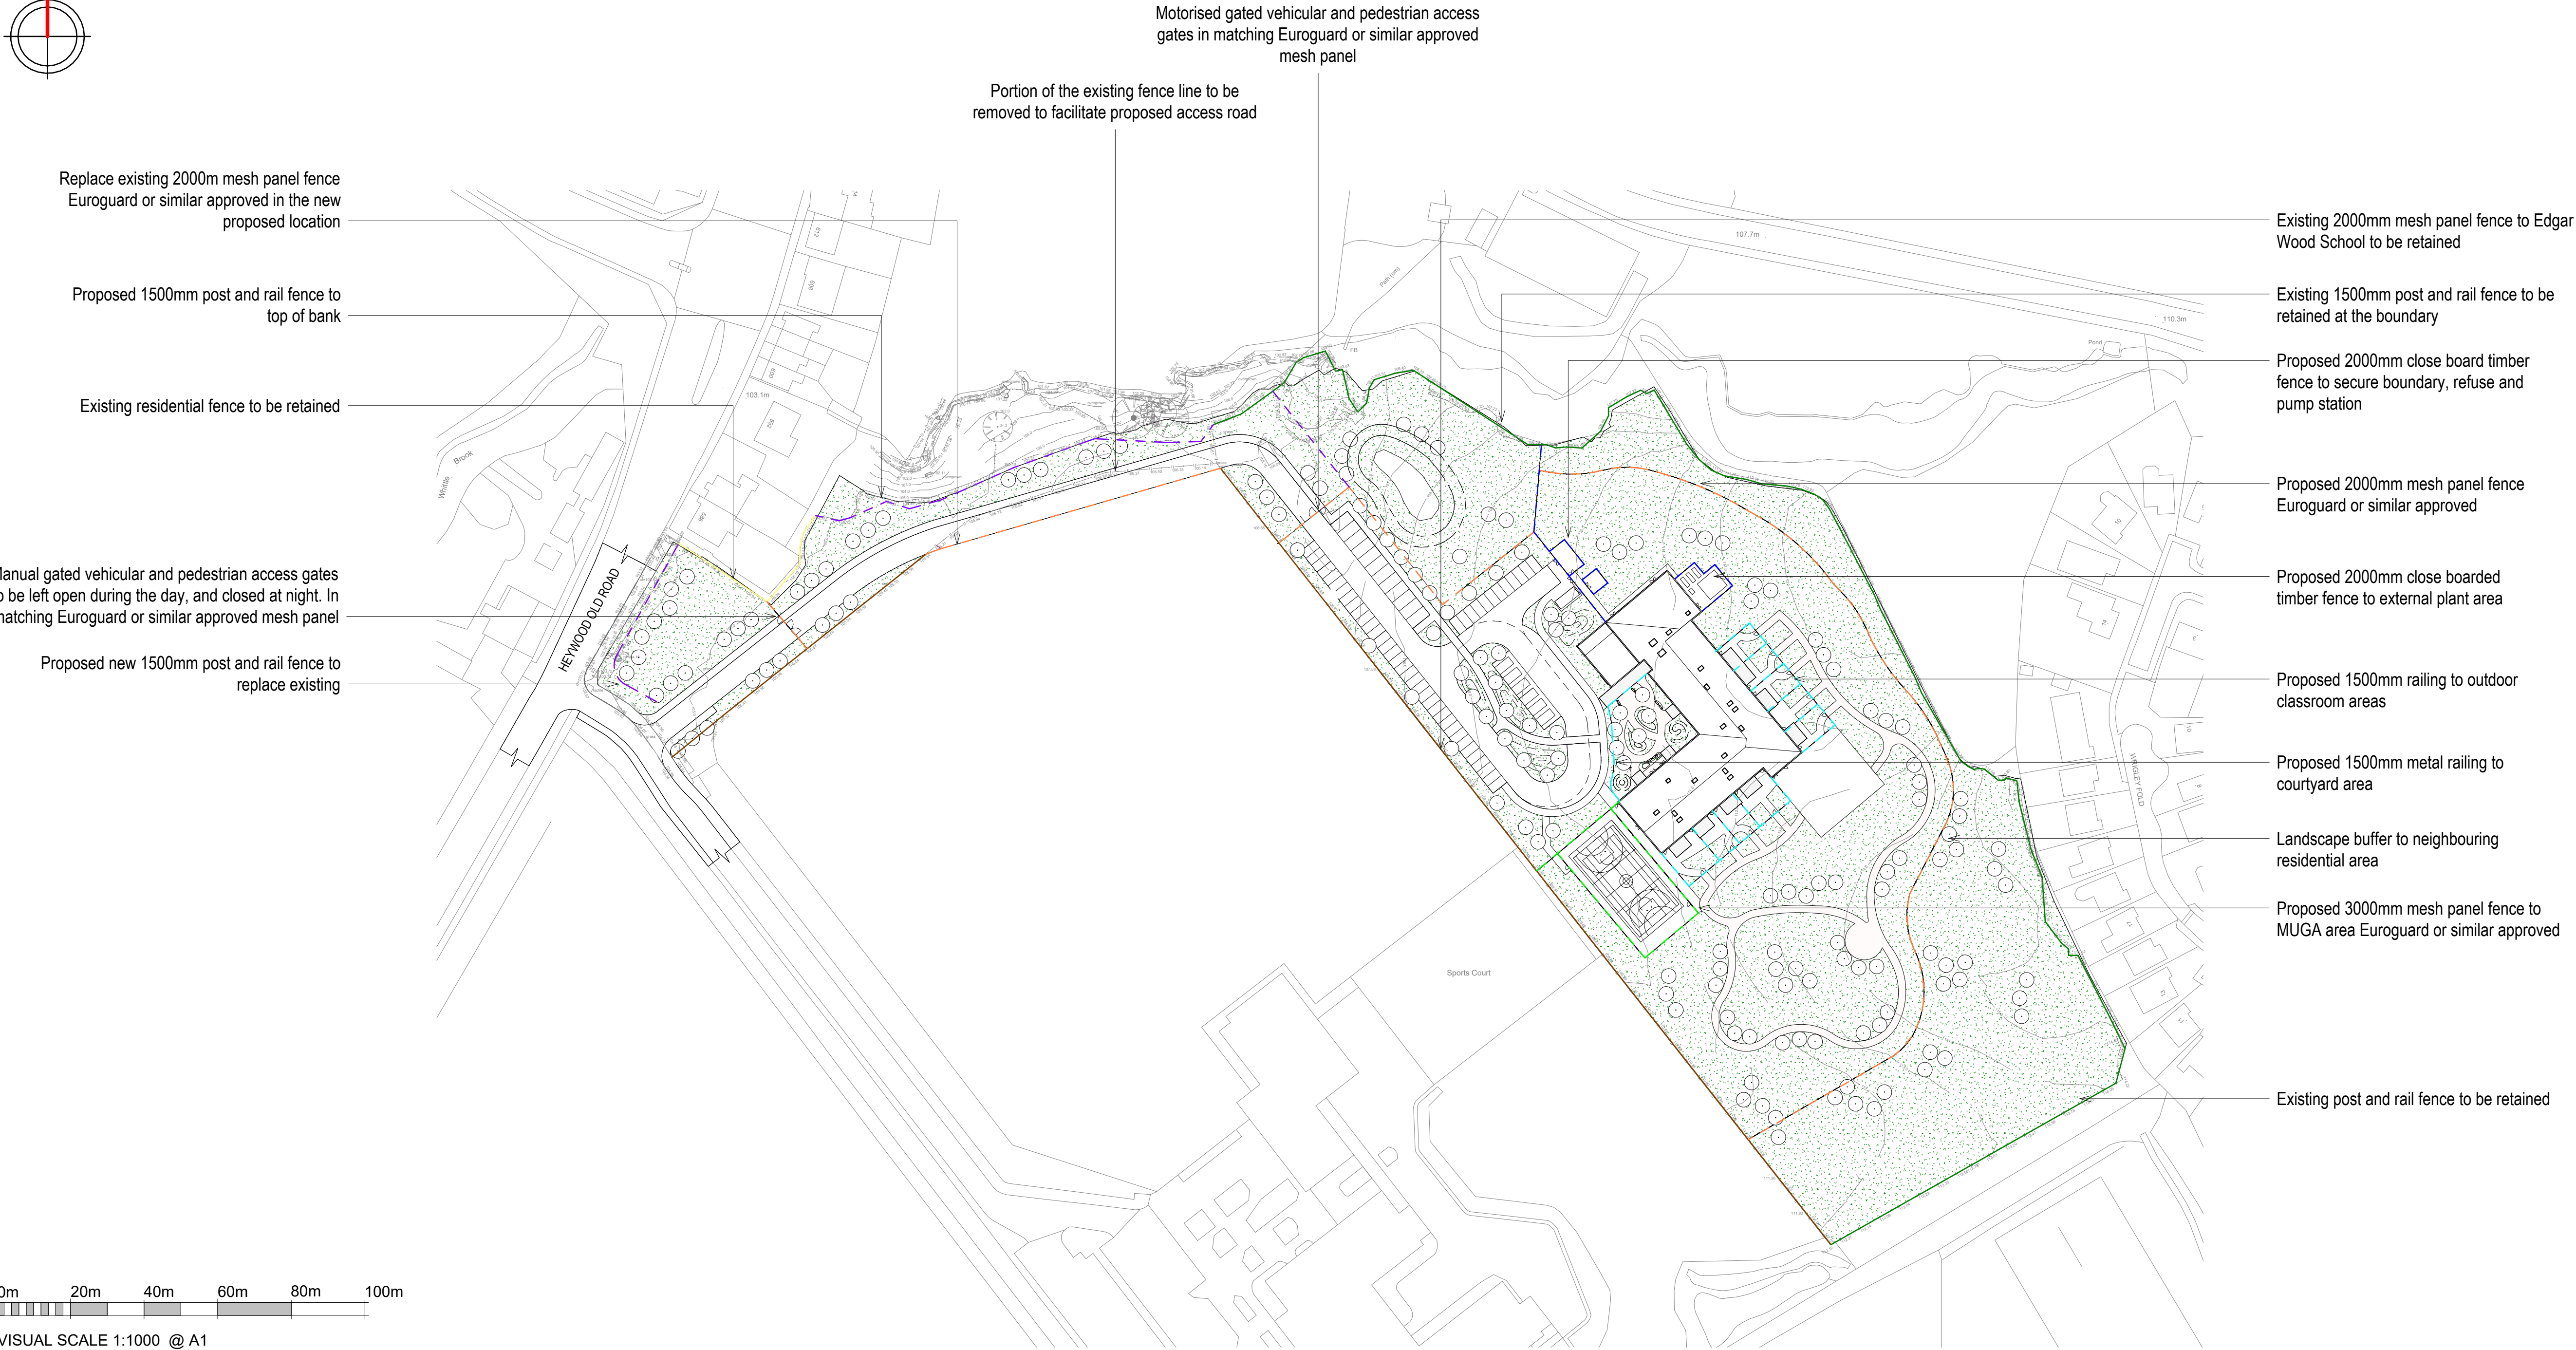
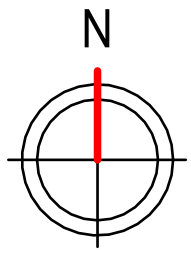


VISUAL SCALE 1:1000 @ A1


SITE LAYOUT
1:1000

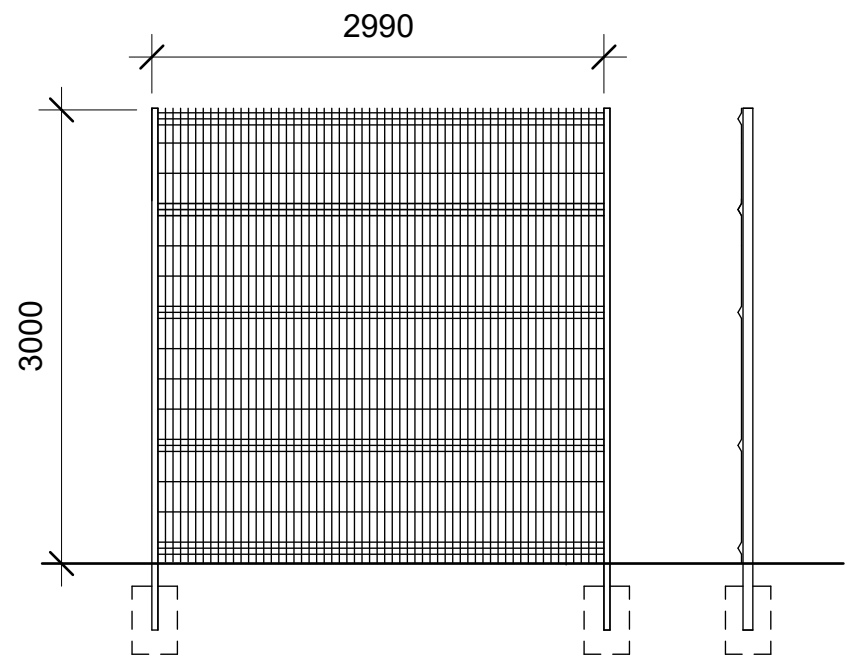


3000mm mesh panel fence Euroguard or similar approved for MUGA

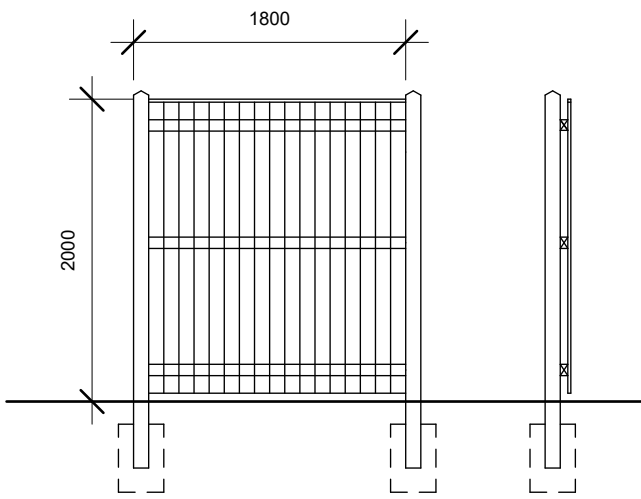


2000mm high close boarded timber fence

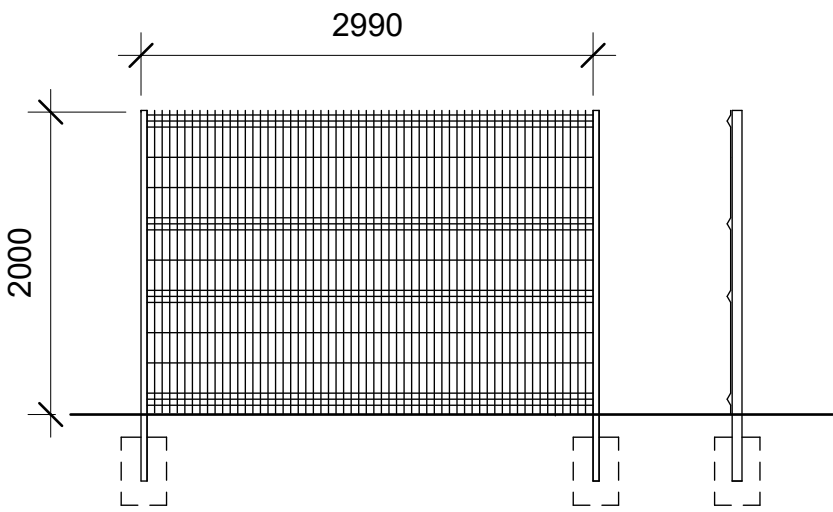


2000mm mesh panel fence Euroguard or similar approved

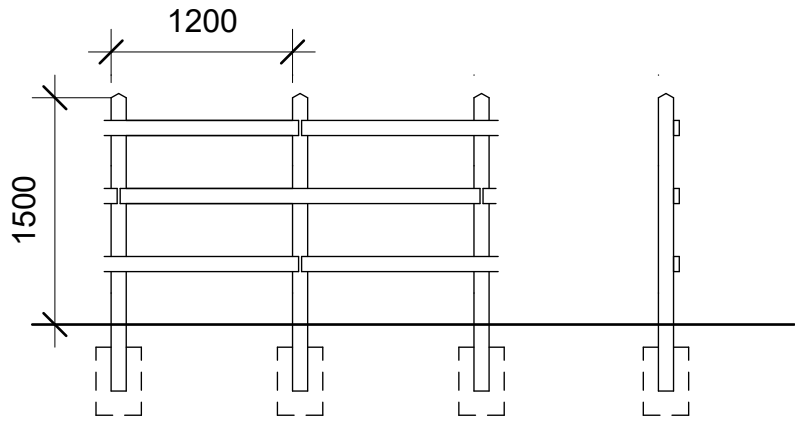

1500mm timber post and rail fence

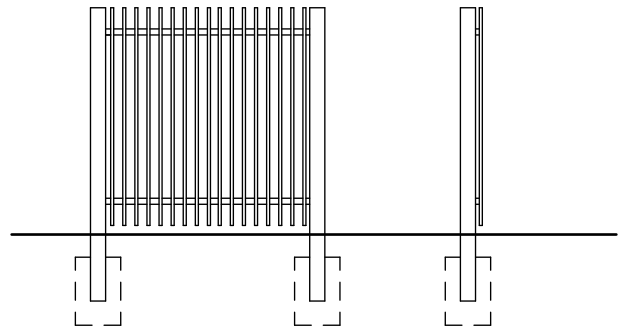

1500mm metal railing

 

VISUAL SCALE 1:50 @ A1

BOUNDARY TREATMENT DETAILS
1:50

NOTES:

This drawing is the property of Equilibrium Architects and copyright is reserved by them. This drawing is not to be copied or disclosed by or to any unauthorised persons without the prior written consent of Equilibrium Architects.

Do not scale from this drawing.

All dimensions are to be checked on site prior to construction, manufacture of any components and ordering of materials and equipment.

Any discrepancies are to be reported to the architect for clarification.

All materials and workmanship to be in accordance with the current British Standards and codes of practice.

This drawing is to be read in conjunction with all relevant Architectural, Structural Engineers, Mechanical Engineers, Electrical Engineers and Specialists drawings and specifications.

As with all construction projects the CDM 2015 regulations apply and the work on this project may require both the issue of a notification to the HSE (because of the durationof the works on site) and the client may also need to appoint a Principal Designer because there may be more than one contractor working on site.

The Principal Designer will be able to coorinate the pre-construction information and also ensure that all duty holders under CDM comply with their relevant duties.

The building owner is to serve a Party Wall Act Notice as applicable to adjoining property owners as outlined in TheParty Wall Act 1996. The Building Contactor is to verify the thickness of the party walls prior to commencement of the proposed works.

Key:

- Existing 1500mm post and rail fence (approx)
- Existing residential rear fences
- Existing 2000mm metal mesh panel fence
- Proposed 1500mm post and rail fence
- Proposed 1500mm metal railing
- Proposed 2000mm metal mesh panel fence Euroguard or similar approved
- Proposed 2000mm close board timber fence
- Proposed 3000mm metal mesh panel fence Euroguard or similar approved (MUGA)

DRAWING STATUS:

Rev	Description	Check	Date
C	Revised floor plan to allow for larger classroom sizes		12.07.26

CLIENT:

Redwood SEN Hub

PROJECT:

Rochdale Borough Council

DRAWING:

Boundary Treatment Details

SCALE: as A1:	DATE:	DRAWN:	CHECKED:
As indicated	16/03/26	KG	RS
DRAWING NO:	CAD REFERENCE NO:	REVISION:	
ED00064-25		C	

