




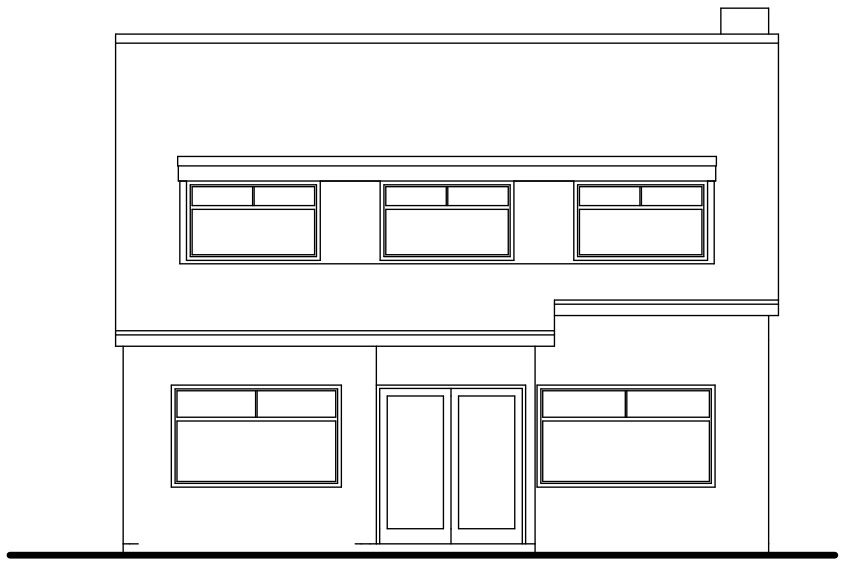


existing south-west elevation 1:100

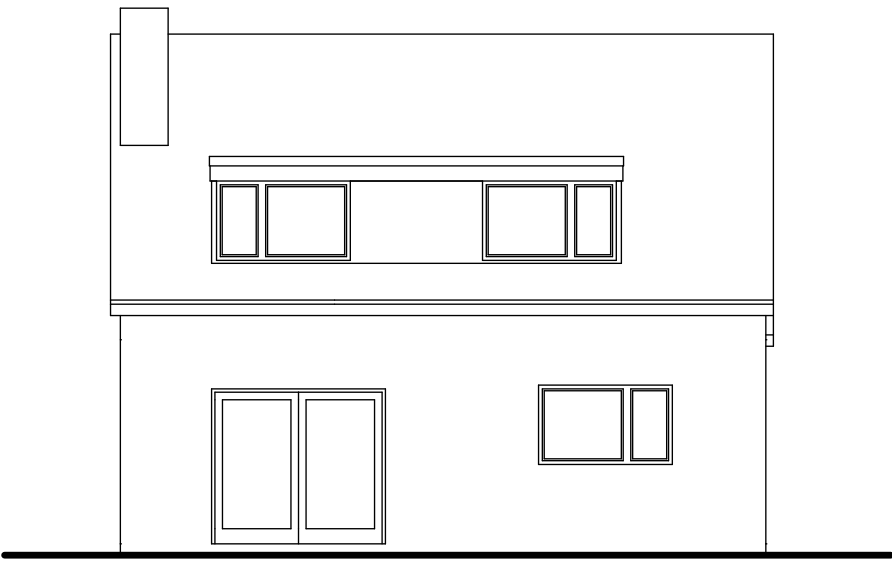

existing north-east elevation 1:100

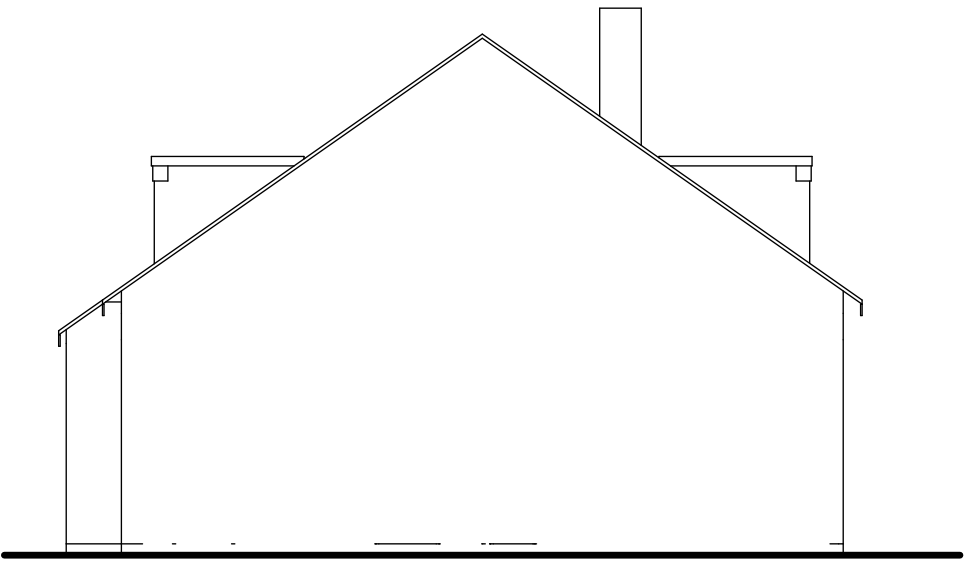


existing south-east elevation 1:100

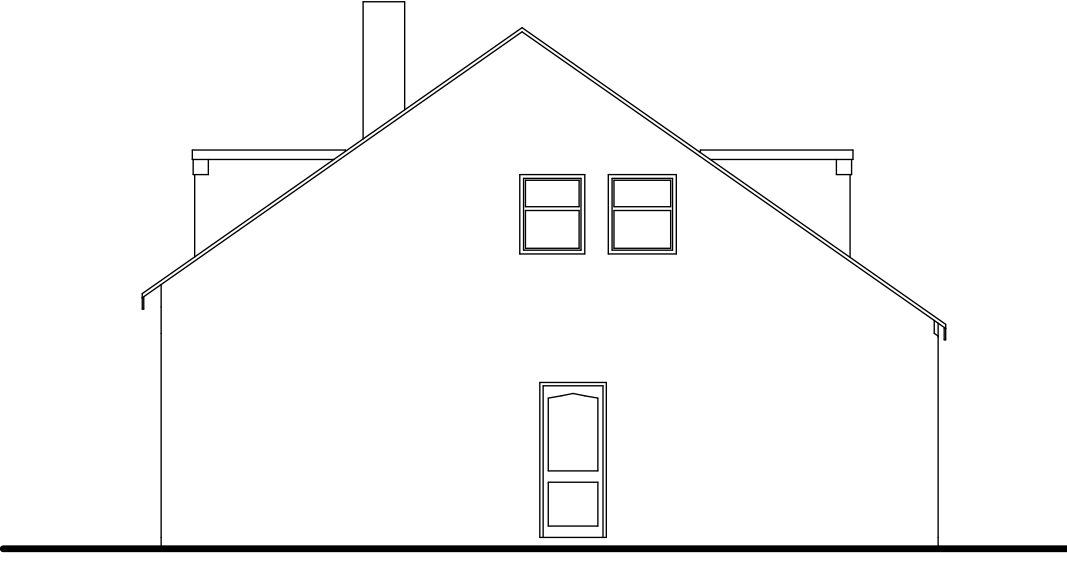


existing north-west elevation 1:100




proposed south-west elevation 1:100

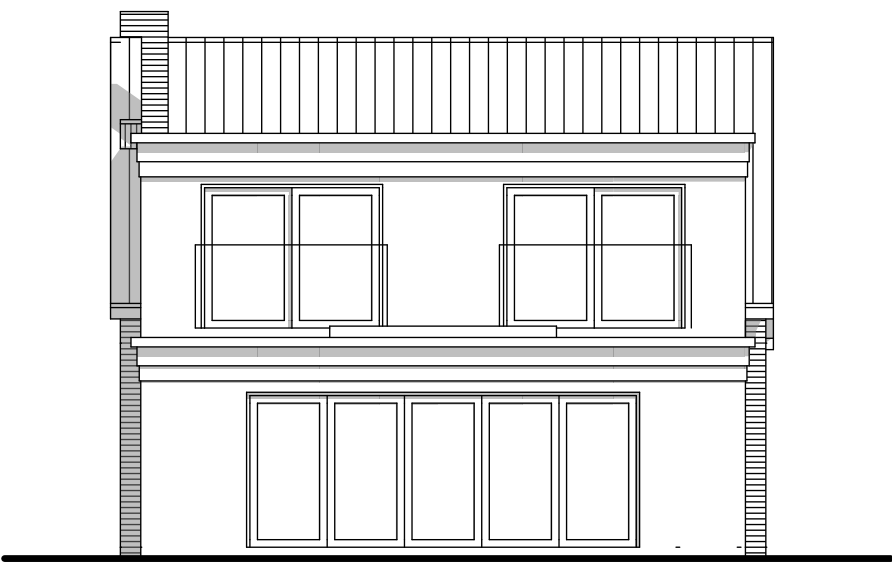



proposed north-east elevation 1:100

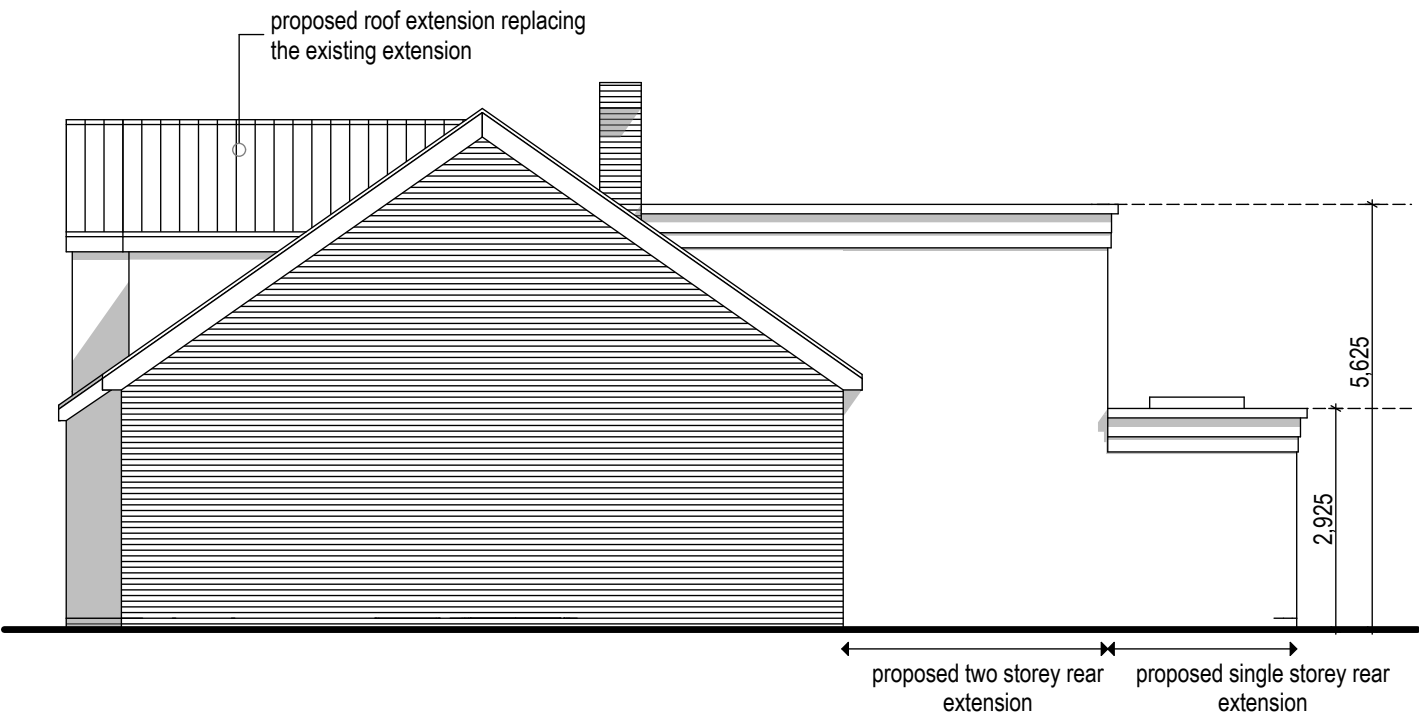


proposed south-east elevation 1:100

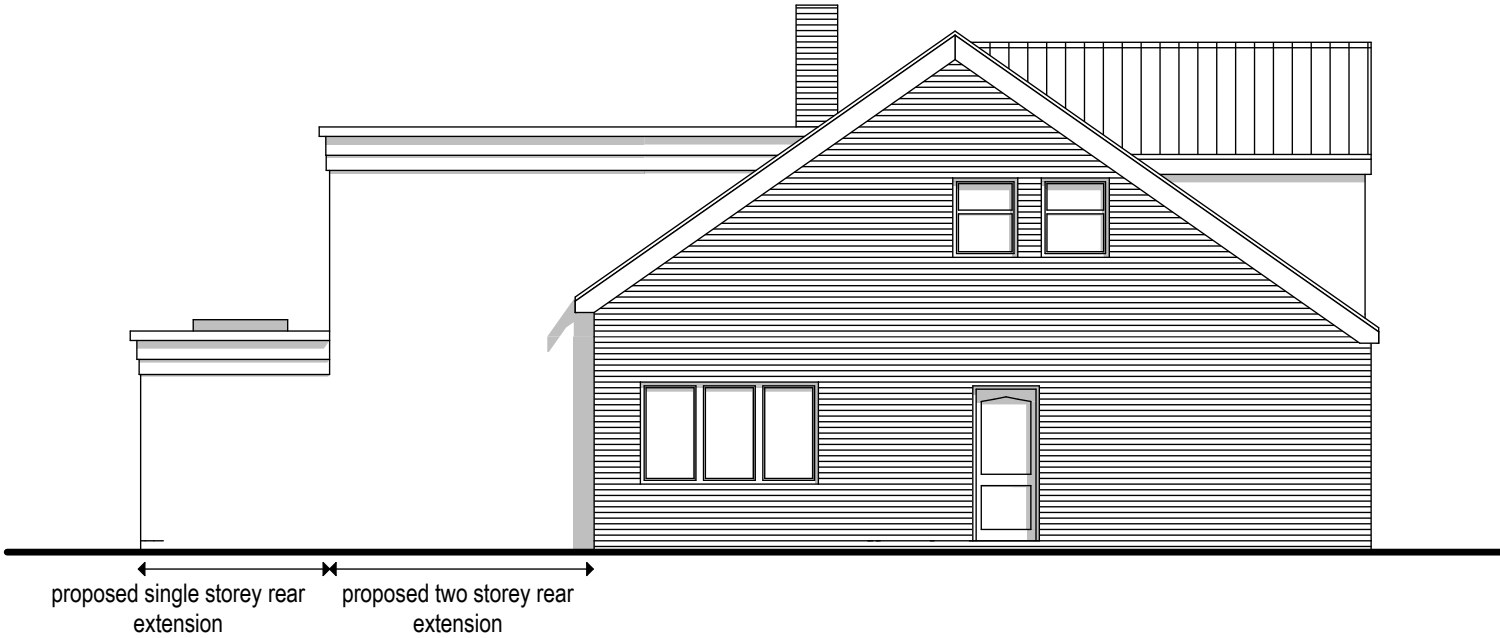


proposed north-west elevation 1:100

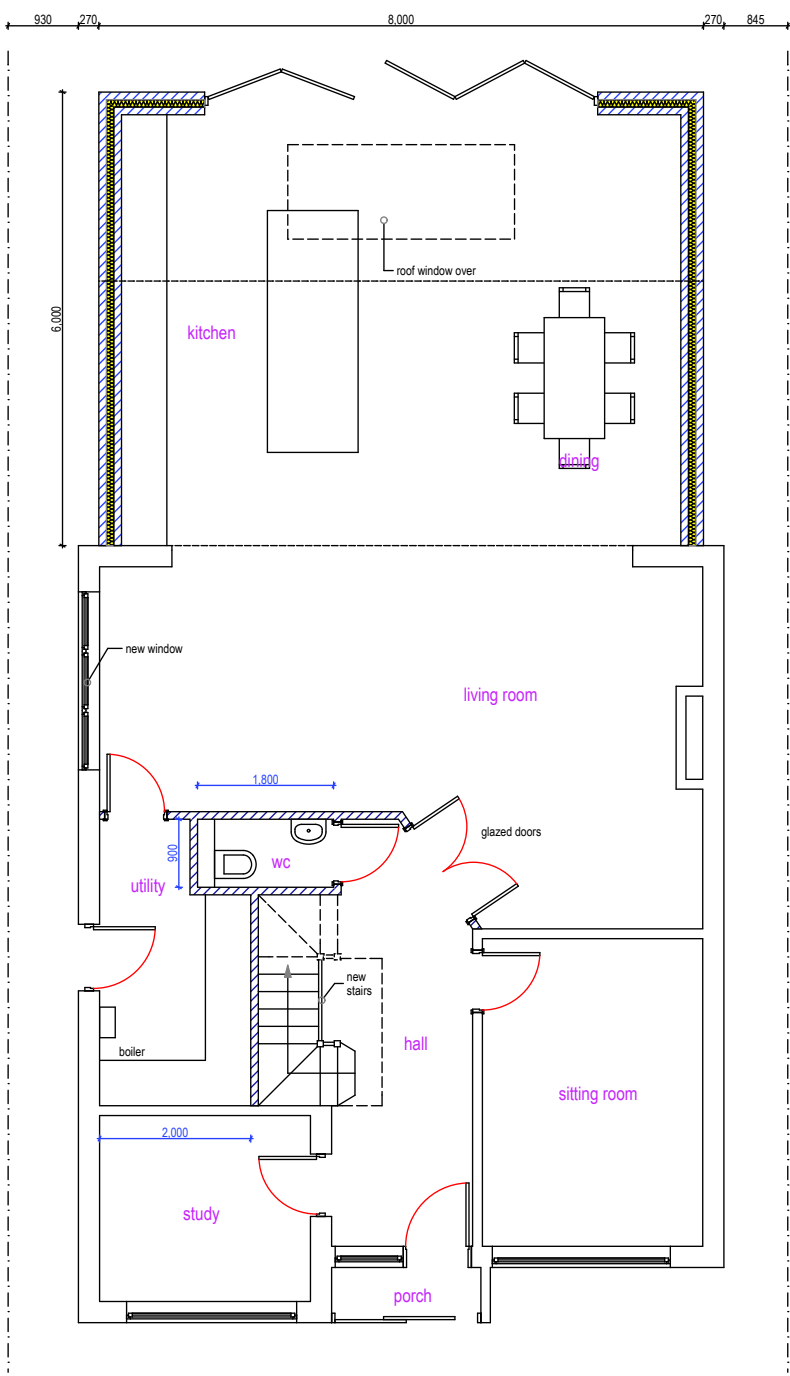 


proposed ground floor plan 1:100

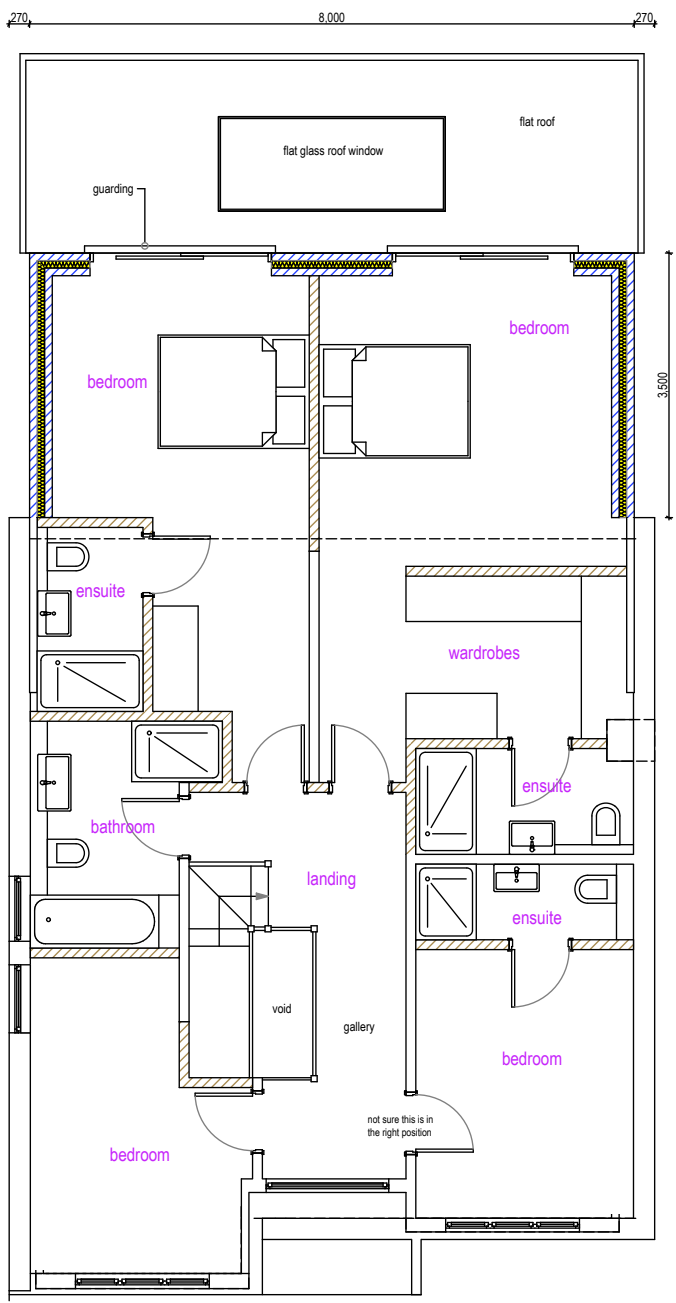


proposed first floor plan 1:100

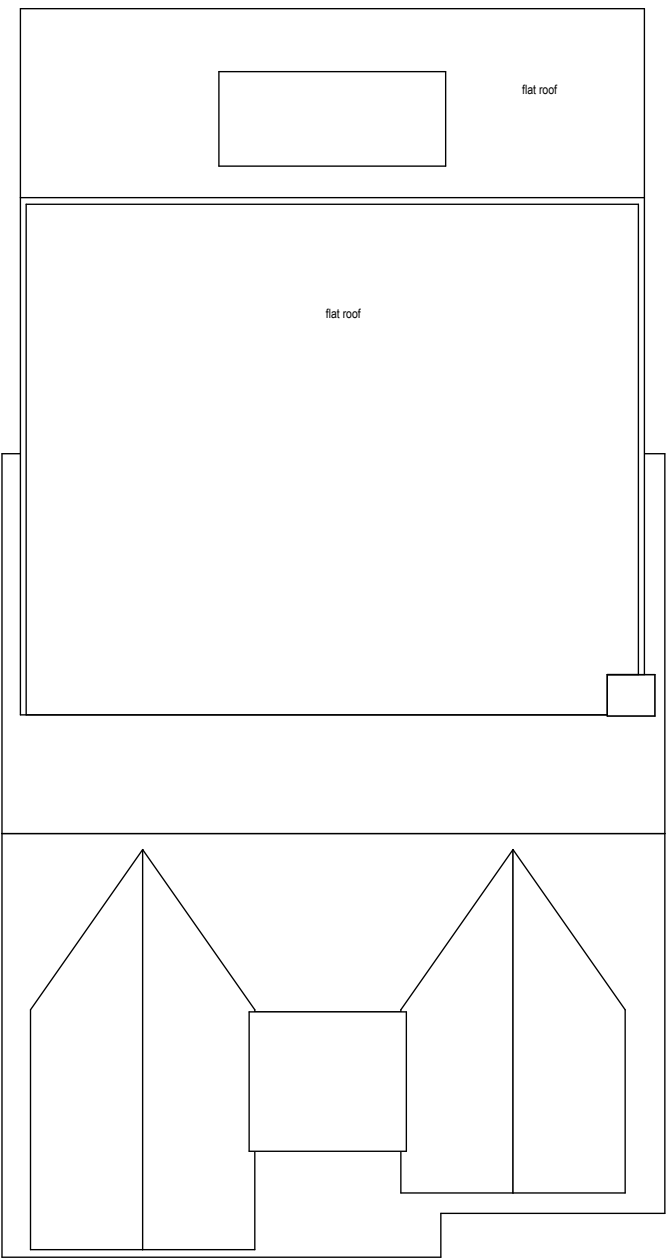


proposed roof plan 1:100

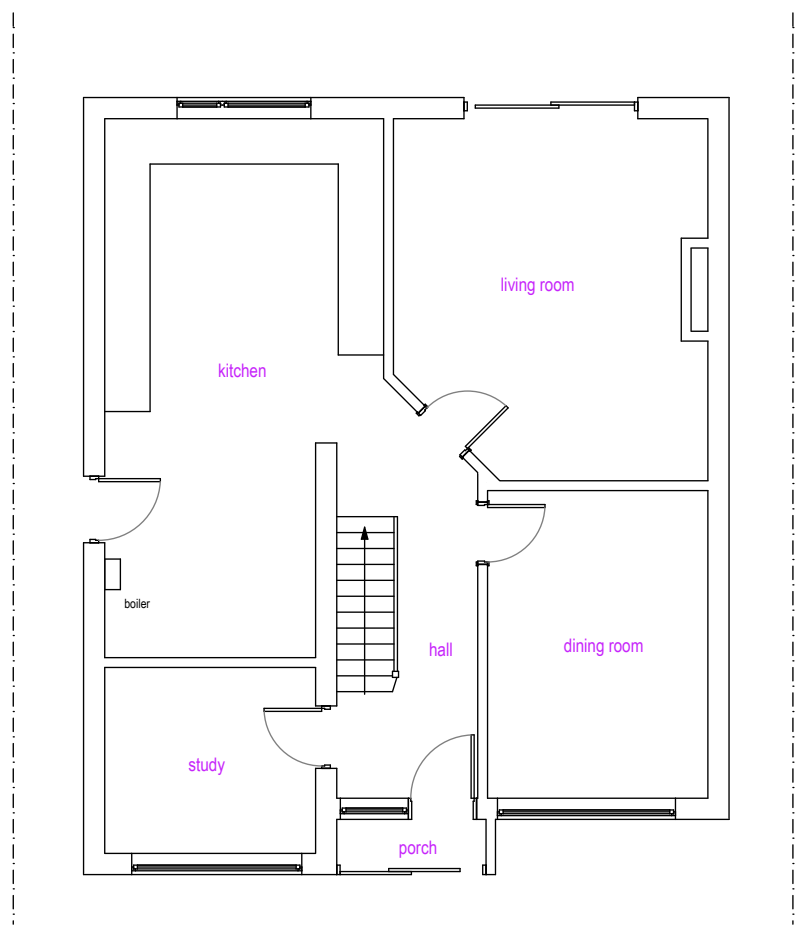


existing ground floor plan 1:100

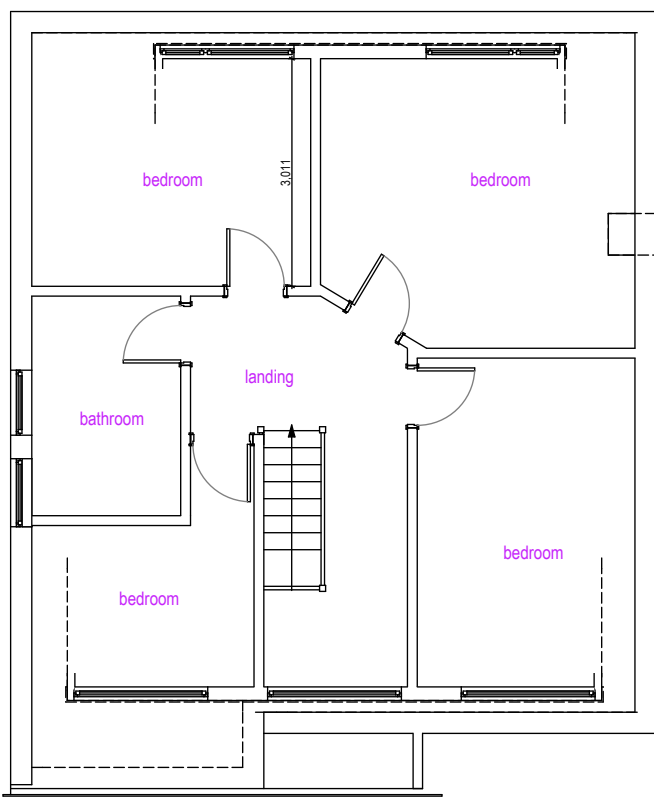

existing first floor plan 1:100

 


existing roof plan 1:100

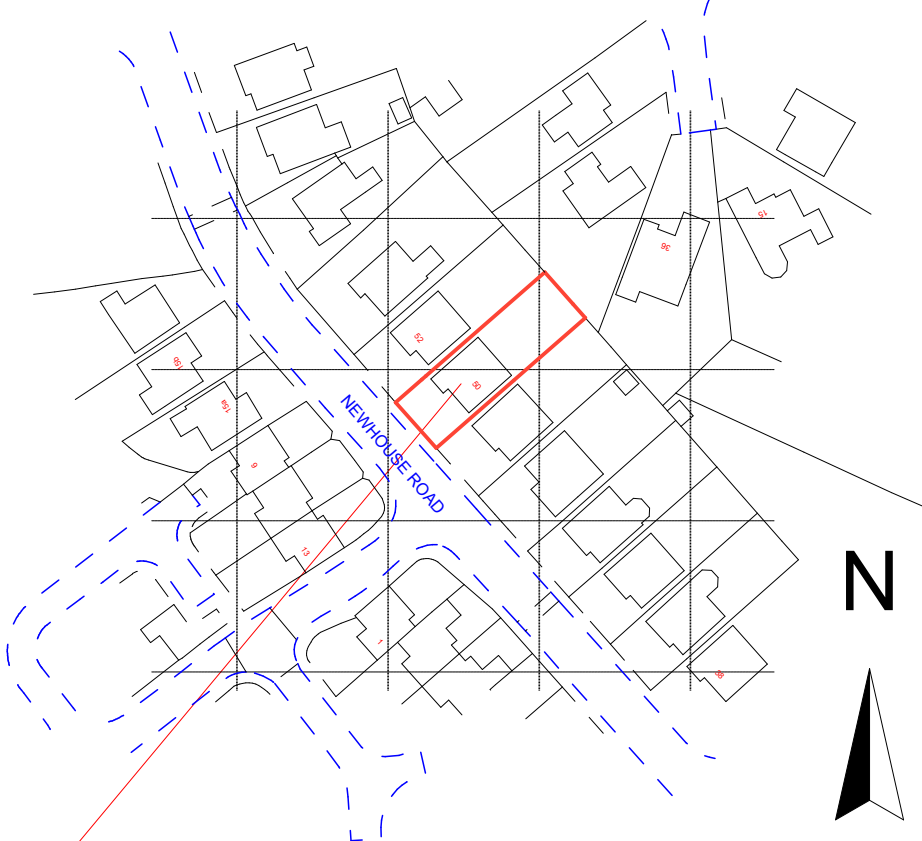


application site location
50 Newhouse Road, Heywood, Lancashire, OL10 2NU
© Crown Copyright 2020. All rights reserved. Licence number: 100023432

location plan (for locating purposes only) 1:1250

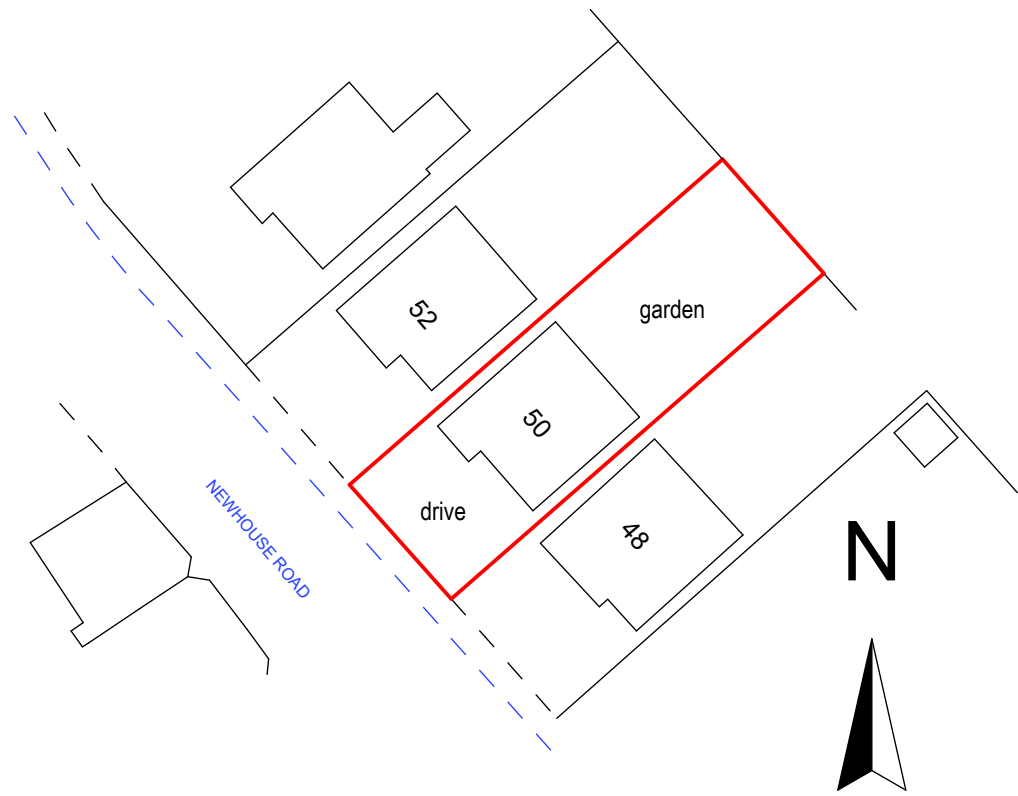

existing block plan 1:500

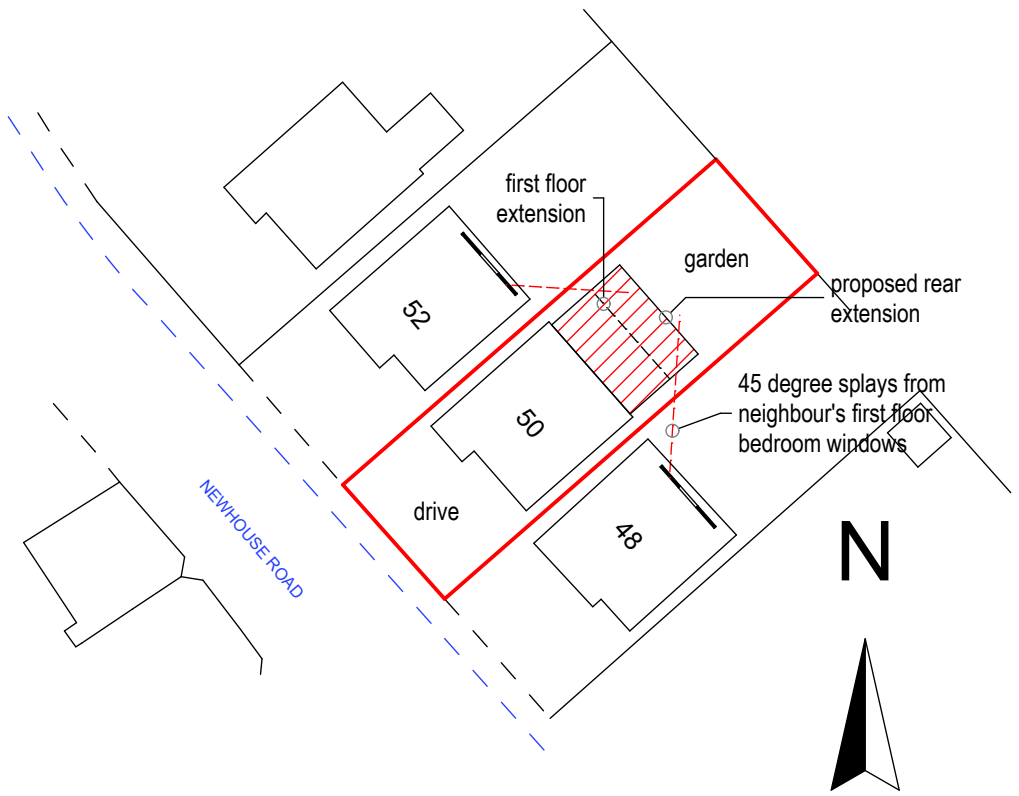

proposed block plan 1:500

SUBJECT TO PLANNING APPROVAL

DANIEL AGUILAR BA(Hons) arch DipArch

acre cottage acre road carlton newmarket suffolk cb89lf t: 07860 140954 e: daguilar@stabletech.com

client:
Mr & Mrs. M. Latif

job:
front and rear extensions
50 Newhouse Road
Heywood

drawing:
existing and proposed
plans and elevations

scale:	as shown @ A1	date:	July 2026	dm.:	da	job no.:	A903-26	drg. no.:	01	rev.:	PL
--------	------------------	-------	-----------	------	----	----------	---------	-----------	----	-------	----