




PROPOSED ROOF PLAN (SCALE 1:200)

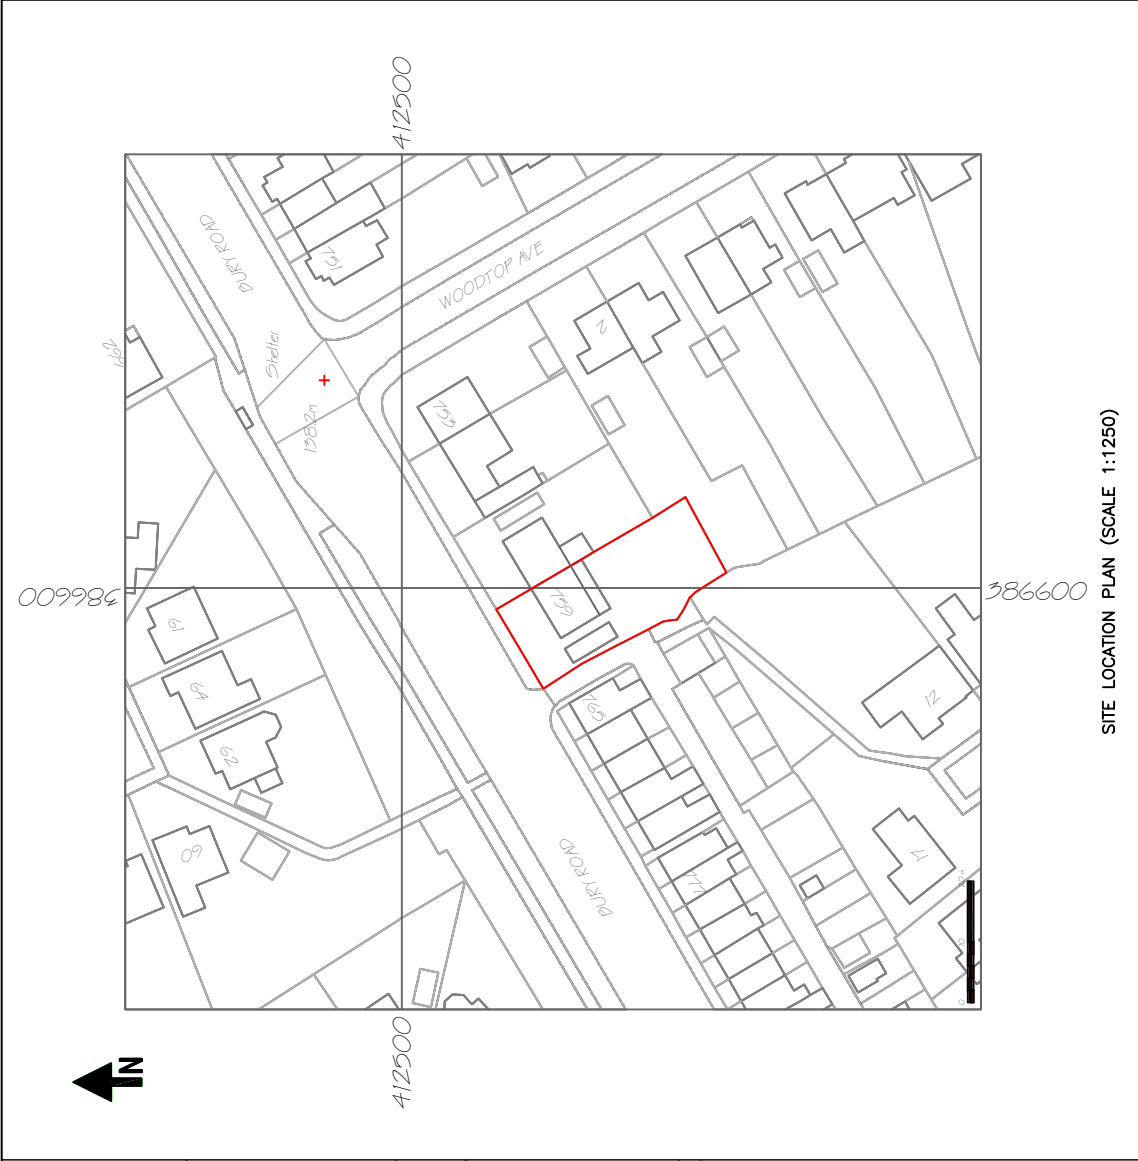

SITE LOCATION PLAN (SCALE 1:1250)



EXISTING SITE PLAN (SCALE 1:500)

NOTES

COPYRIGHT:
ALL RIGHTS RESERVED
THIS DRAWING MUST NOT BE REPRODUCED
WITHOUT WRITTEN PERMISSION FROM NORDEN
QUANTITY SURVEYING AND CONSTRUCTION
SERVICES LIMITED.

DO NOT SCALE OFF THIS DRAWING.

ALL DIMENSIONS ARE TO BE CHECKED ON
SITE BY THE CONTRACTOR /
SUB-CONTRACTOR. ANY DISCREPANCIES ARE
TO BE REPORTED TO NORDEN QUANTITY
SURVEYING AND CONSTRUCTION SERVICES
LIMITED.

Rev.	Description	Dt'n	Chk.	Date	
Norden Quantity Surveying and ConstructionServices LTD					
732 Edinfield Road, Norden, Rochdale, OL12 7PP					
Contract	759 BURY ROAD, ROCHDALE, OL114BB				
Title	PROPOSED SINGLE STOREY REAR EXTENSION				
Scales	AS SHOWN	Sheet Size A3			
Drawn	-	Checked	-	Date	27.07.2026
Dwg. No.	DWG 1 OF 3	Revision		0	