


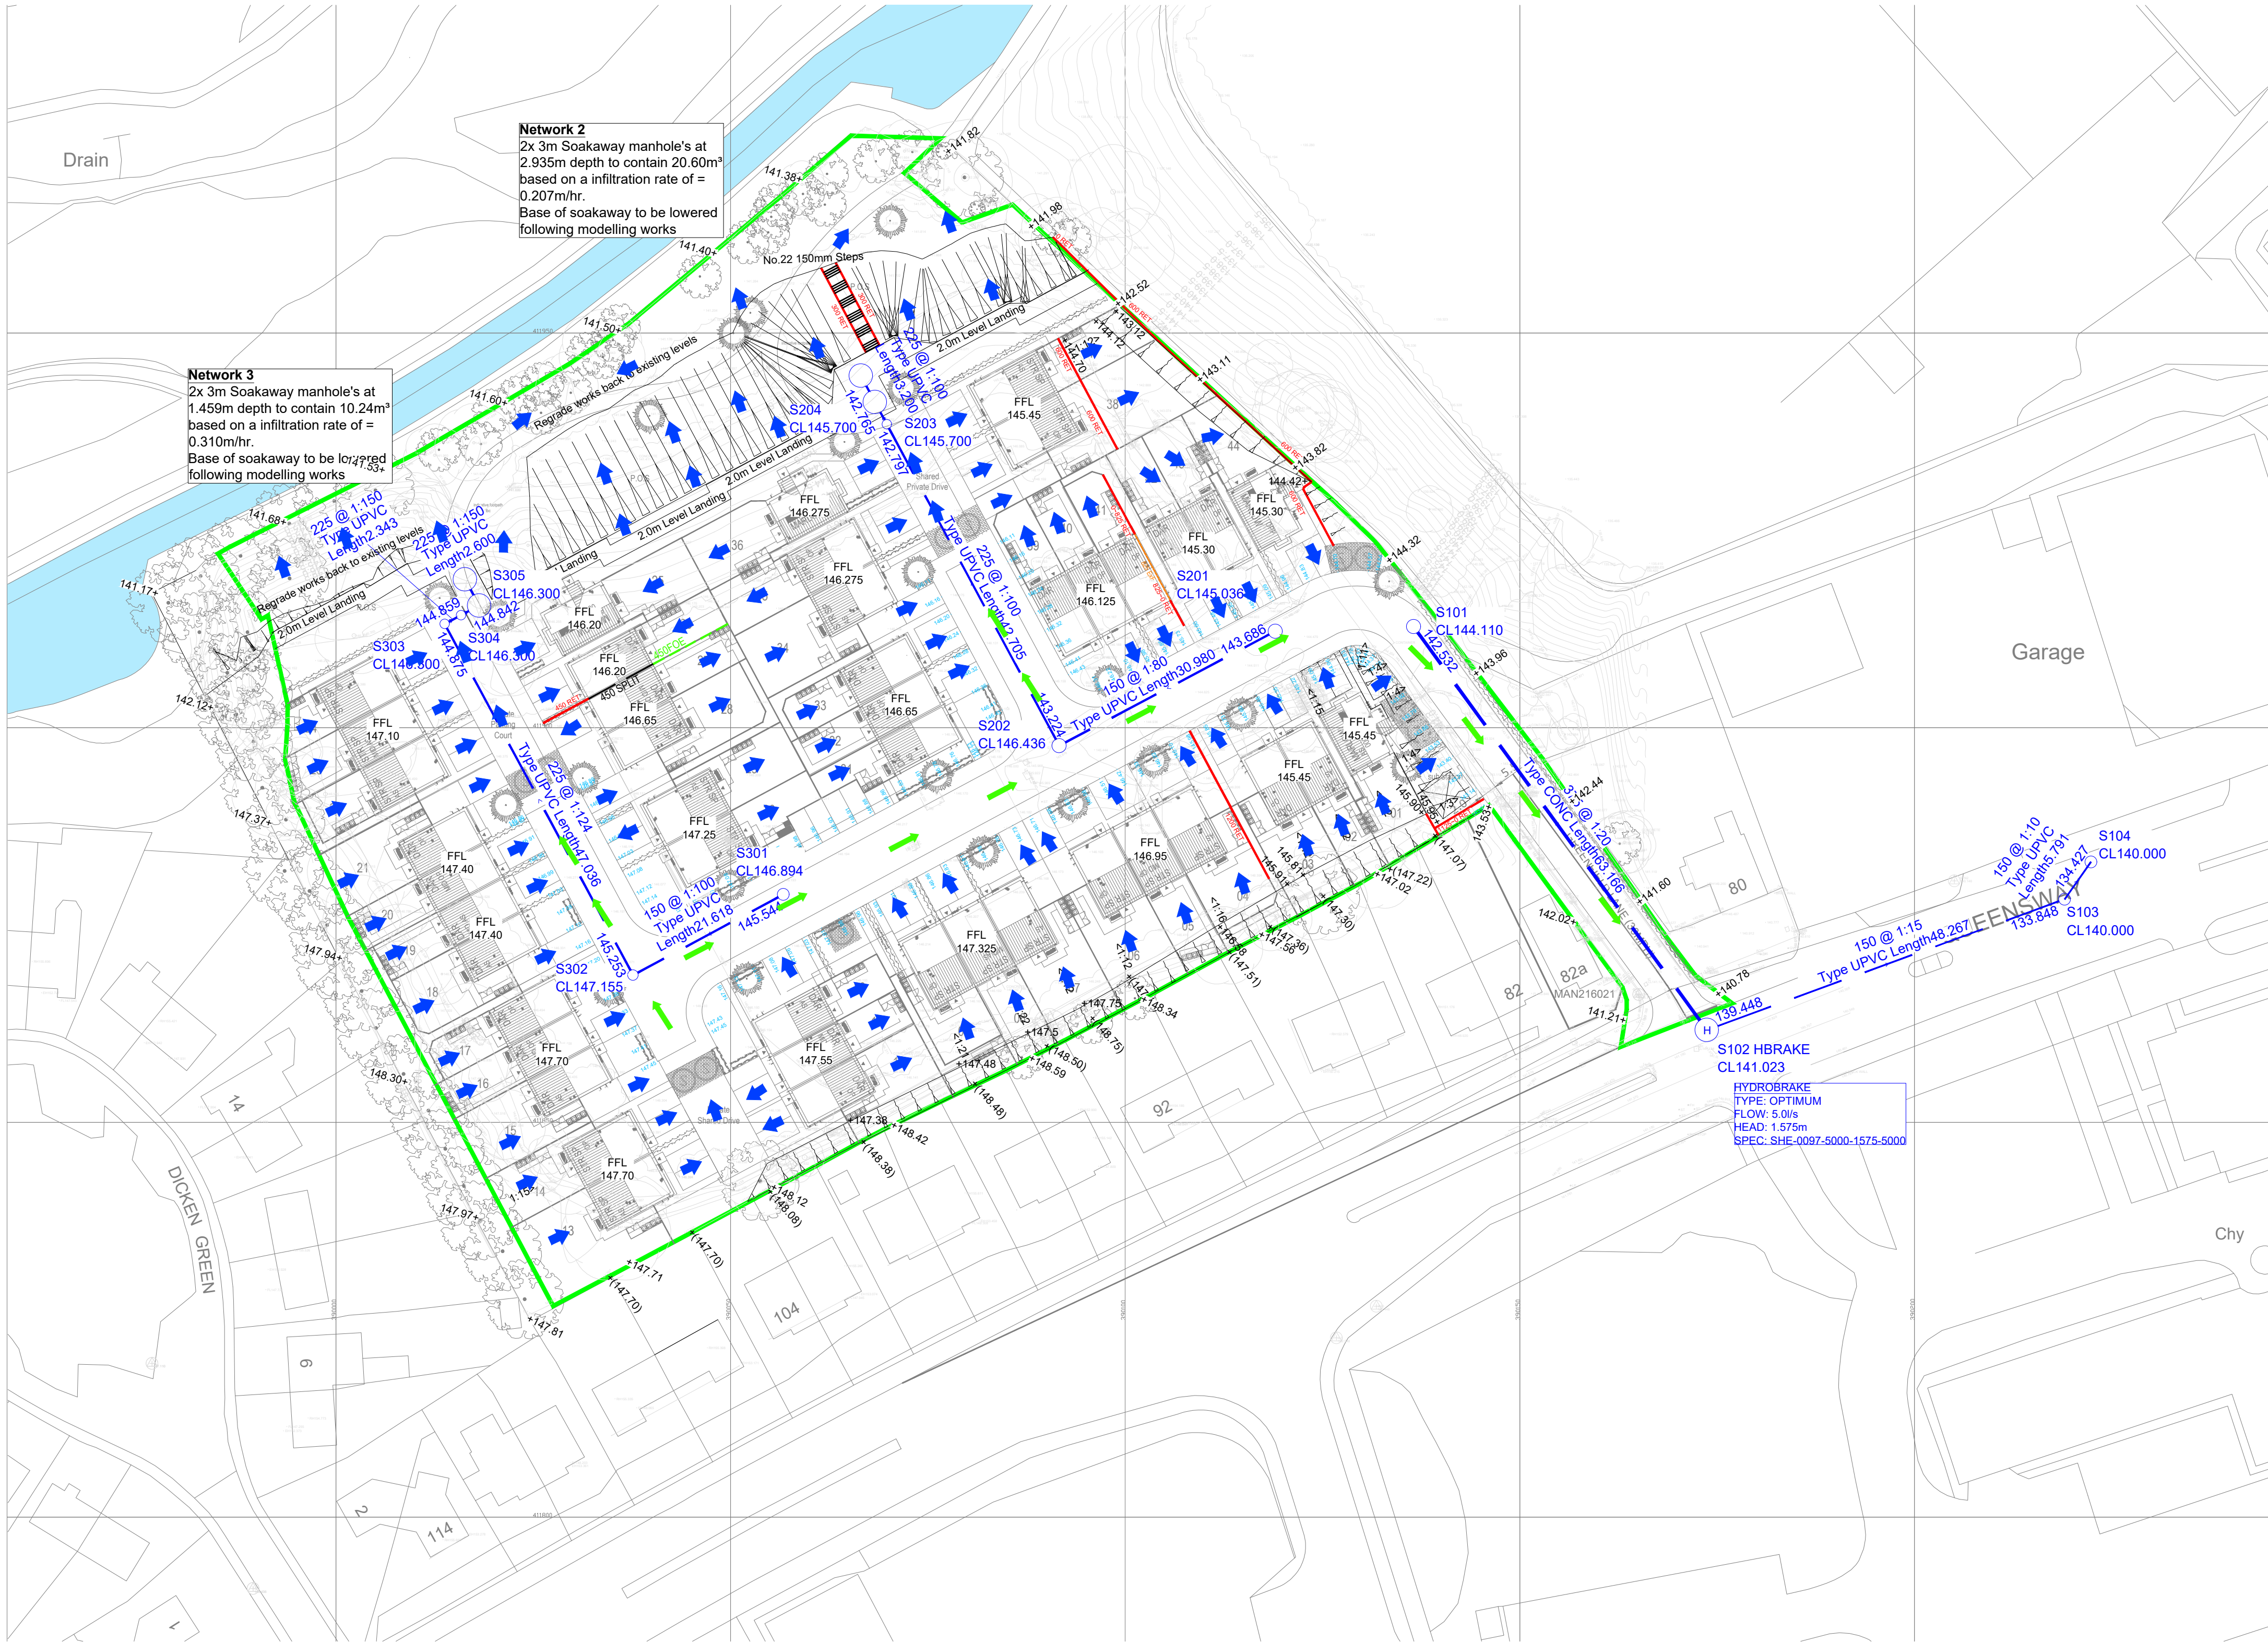

CIVIL / STRUCTURAL DESIGN RISK MANAGEMENT

Abnormal or unusual residual risks associated with the design outcomes shown on this drawing are:-


RSK LDE LTD has followed its Design Risk Management process for Hazard Elimination and Risk reduction in developing the designs shown on this drawing. Abnormal or unusual residual risks may be shown above where it is considered that such risk may not normally be expected by competent persons engaged on work of this nature or type.

Legend:

- S1 Proposed surface water sewer and manhole
- Site Boundary
- Flood volume and direction for 100year + 45%cc event
- Direction of overland flow in the carriageway in the event of exceedance surface water flooding
- Direction of overland flow in the rear gardens in the event of exceedance surface water flooding

Note:  
Drawing to be read in conjunction with Flow simulations

| Rev | Date     | Amendment                                              | Drawn | Chkd | Appd |
|-----|----------|--------------------------------------------------------|-------|------|------|
| P3  | 15.07.26 | Updated to site layout Rev N.                          |       | DS   |      |
| P2  | 19.05.26 | Updated to suit drainage redesign to utilise soakaways |       | DS   | MAR  |
| P1  | 10.04.26 | First Issue                                            |       | DS   | MS   |

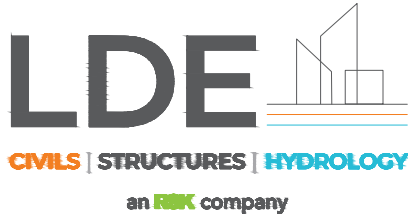

14 Beecham Court,  
Pemberton Business Park,  
Wigan,  
WN3 6PR  
United Kingdom

Tel: +44 (0) 1942 493255  
Email: info@rsk.co.uk  
Web: www.rsk.co.uk


Client  
**M.C.I Developments**

Project Title  
**Greenfield Lane  
Rochdale**

Status  
**APPRAISAL**

Drawing Title  
**High Level  
Flood Exceedance Plan**

|             |        |           |           |            |      |
|-------------|--------|-----------|-----------|------------|------|
| Drawn       | Date   | Checked   | Date      | Approved   | Date |
| DS          | APR 26 | MS        | APR 26    |            |      |
| Scale       | 1:500  | Orig Size | A1        | Dimensions | m    |
| Project No. | 882967 | File Name | 10-04     |            |      |
| Drawing No. | 882967 | LDE       | DR D      | 10-04      | P3   |
| Project No. | Orig.  | Vol./Sys. | Lev./Loc. | Type       | Role |

 

The details provided on this drawing are subject to comments by all the relevant approving authorities. Until such time as all comments have been received and incorporated onto the drawings, all the information provided and costings, are used at M.C.I Developments risk and no liability will be accepted by RSK. Scheme based on site plan Site Plan Rev N