
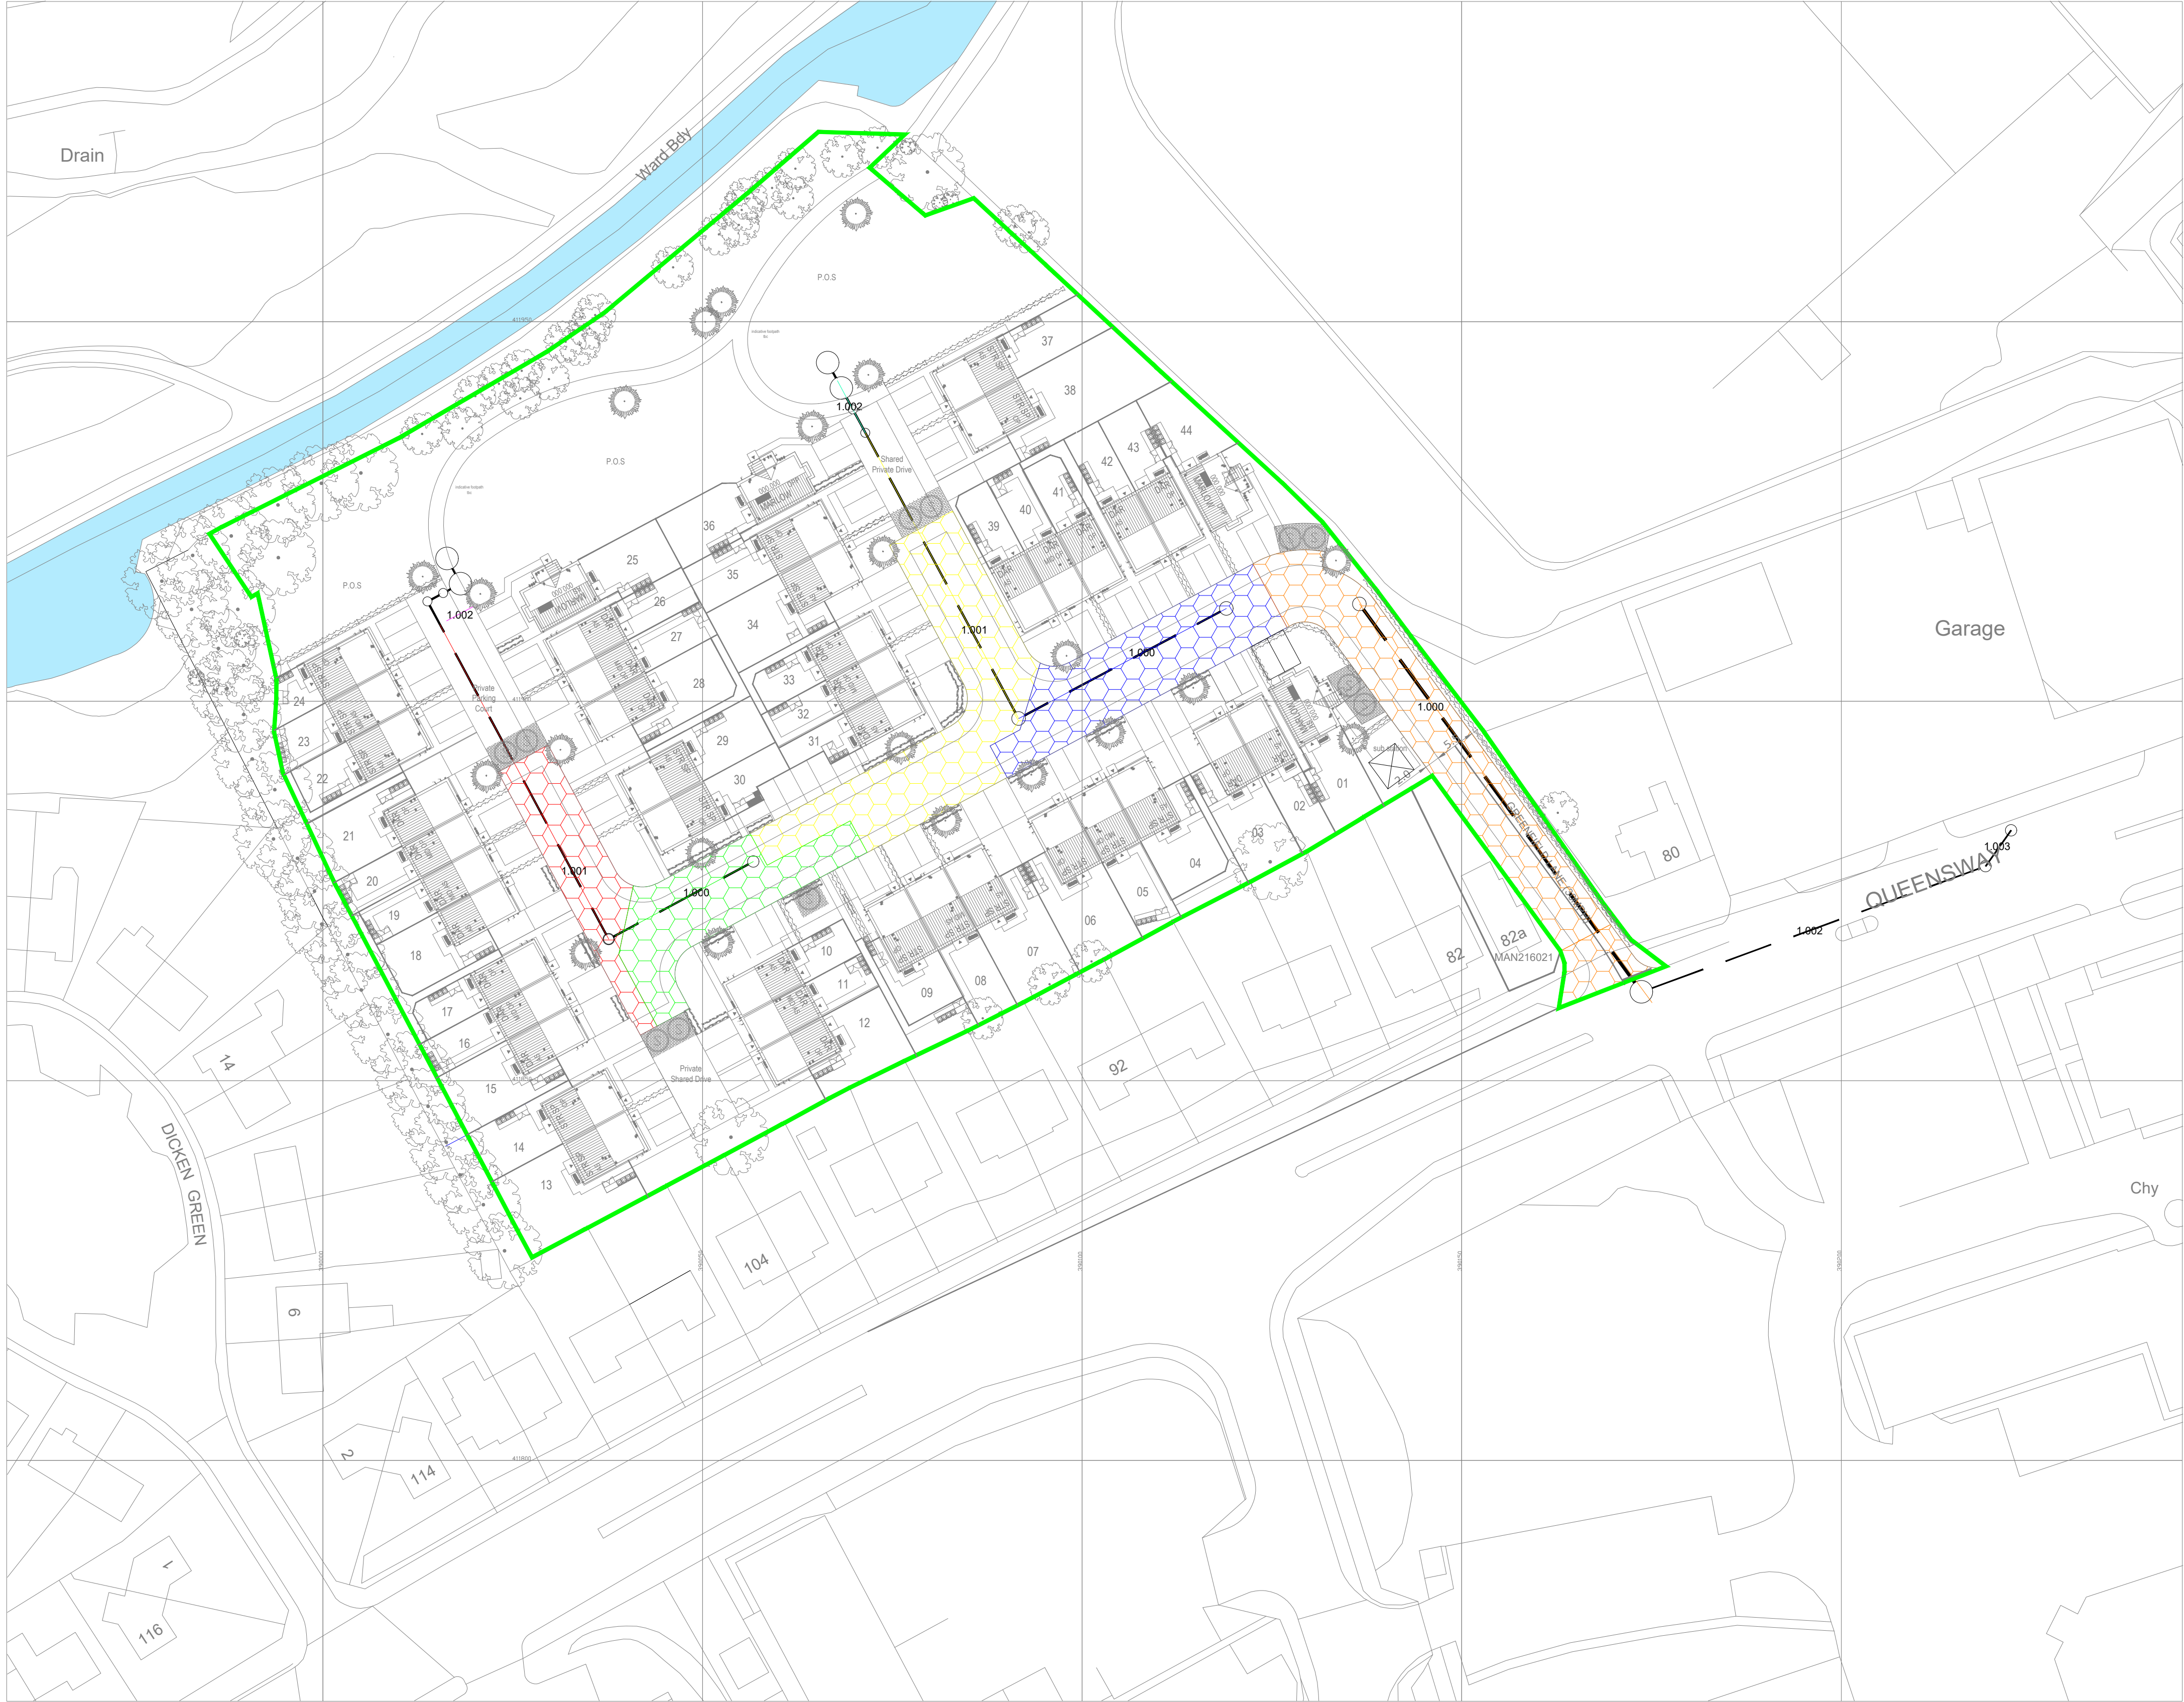


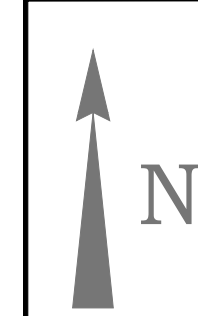

Ordnance Survey, (c) Crown Copyright 2025. All rights reserved. Licence number 100022432

CIVIL / STRUCTURAL DESIGN RISK MANAGEMENT

Abnormal or unusual residual risks associated with the design outcomes shown on this drawing are:-

RSK LDE LTD has followed its Design Risk Management process for Hazard Elimination and Risk reduction in developing the designs shown on this drawing.
Abnormal or unusual residual risks may be shown above where it is considered that such risk may not normally be expected by competent persons engaged on work of this nature or type.


Catchments

Network 1		
Pipe No	Catchment Ha	
1.000	0.056	
1.001	0.000	
1.002	0.000	
Total		0.056 Ha

Network 2		
Pipe No	Catchment Ha	
1.000	0.037	
1.001	0.053	
1.002	0.000	
Total		0.090 Ha

Network 3		
Pipe No	Catchment Ha	
1.000	0.030	
1.001	0.031	
1.002	0.000	
1.003	0.000	
Total		0.061 Ha

P3	15.07.26	Updated to site layout Rev N.	DS		
P2	19.05.26	Updated to suit drainage redesign to utilise scaleways	DS	MAR	
P1	10.04.26	First Issue	DS	MS	
Rev	Date	Amendment	Drawn	Chkd	Appd

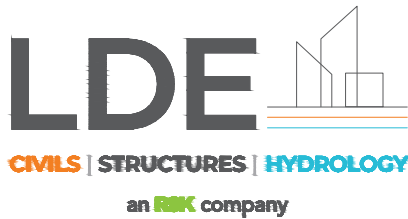

14 Beecham Court,
Pemberton Business Park,
Wigan,
WN3 6PR
United Kingdom

Tel: +44 (0) 1942 493255
Email: info@rsk.co.uk
Web: www.rsk.co.uk

M.C.I Developments					
Project Title					
Greenfield Lane Rochdale					
Status					
APPRAISAL					
Drawing Title					
High Level Impermeable Areas Plan					
Drawn DS Scale 1:500		Checked MS Orig Size A1		Approved Date APR 26	
Date APR 26		Date APR 26		Date	
Dimensions m					
Project No. 882967			File Name 10-03		
Drawing No. 882967					Rev.
LDE			DR	D	10-03 P3
Project No.	Orig.	Vol./Sys.	Lev./Loc.	Type	Role
					Draw. No.
Scale 1:500					
0 5 10 15 20 25m					

The details provided on this drawing are subject to comments by all the relevant approving authorities. Until such time as all comments have been received and incorporated onto the drawings, all the information provided and costings, are used at M.C.I Developments risk and no liability will be accepted by RSK. Scheme based on site plan Site Plan Rev N.