


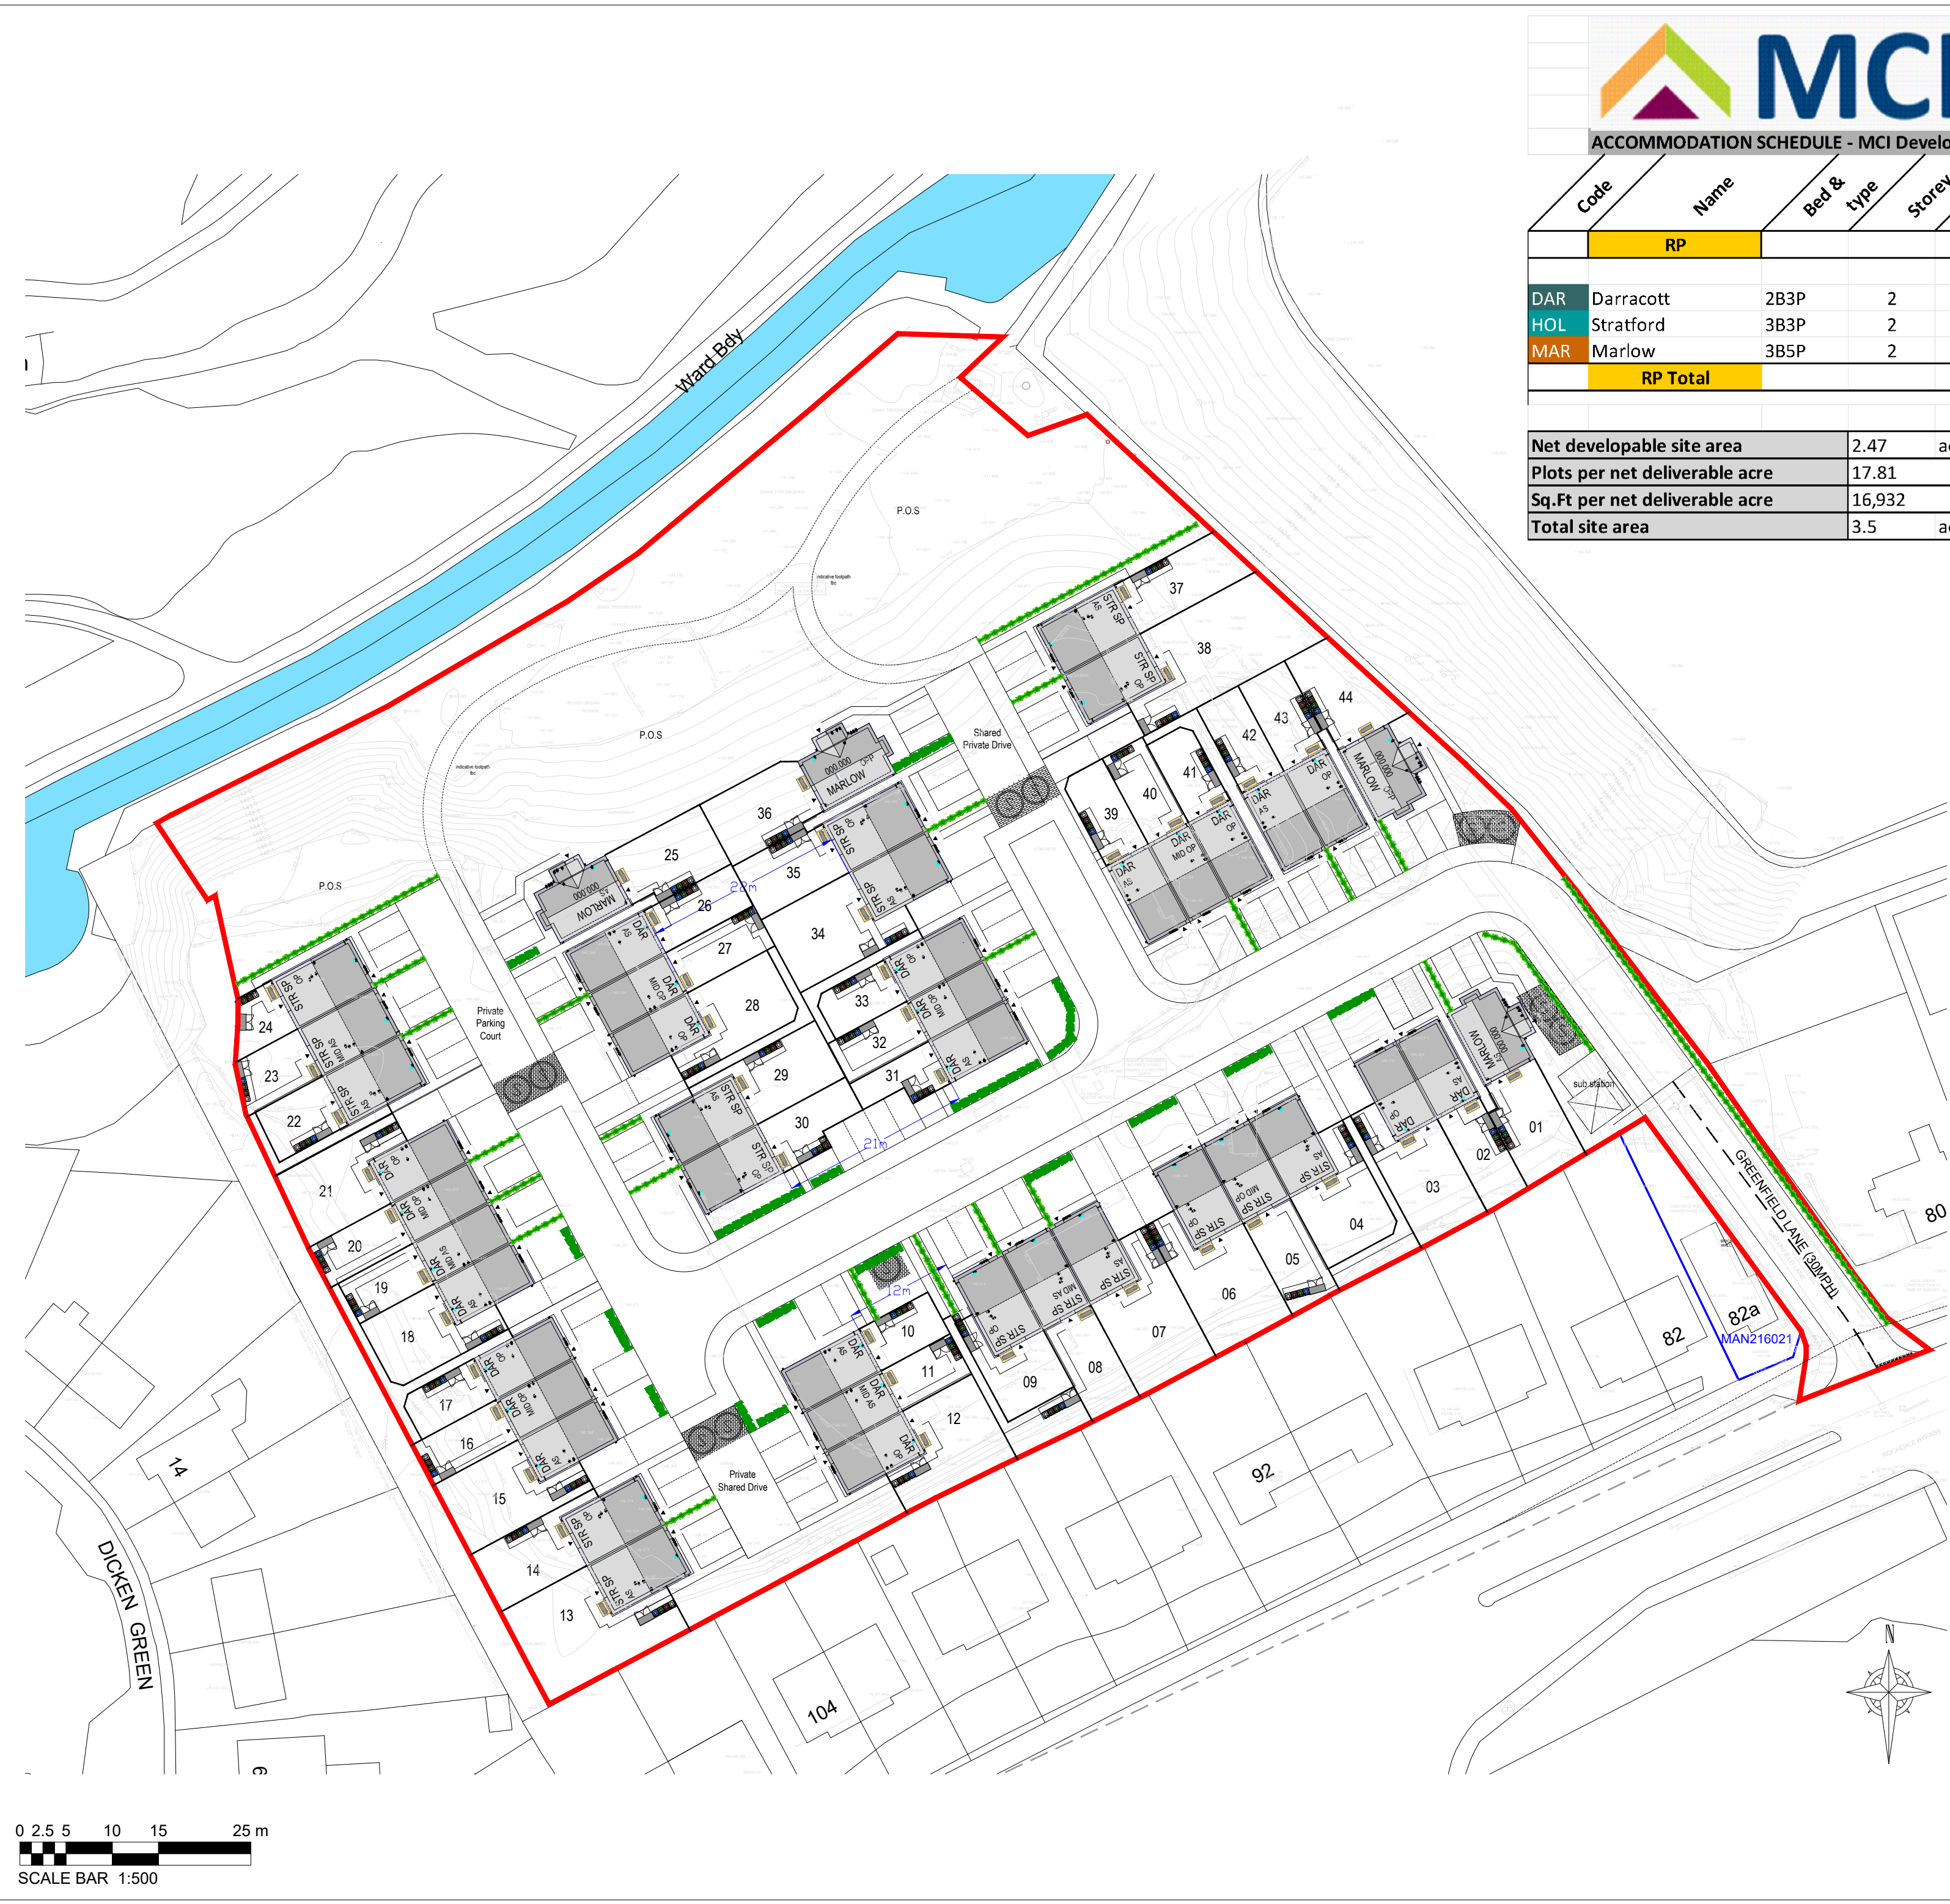

Greenfield Lane, Rochdale

ACCOMMODATION SCHEDULE - MCI Developments

Code	Name	Bed & type	Storey	Parking	Unit Nos	Build Sq/ft	Total Build Sq/ft	Sales Sq/ft	Total Sales Sq/ft	Achieved %
RP										
DAR	Darracott	2B3P	2	2PS	23	873.53	20091	859.12	19760	52%
HOL	Stratford	3B3P	2	2PS	17	1034.24	17582	1018.92	17322	39%
MAR	Marlow	3B5P	2	2PS	4	1037.42	4150	1020.83	4083	9%
RP Total					44		41823		41165	100%

Net developable site area	2.47	acre
Plots per net deliverable acre	17.81	
Sq.Ft per net deliverable acre	16,932	
Total site area	3.5	acre

Schedule Of Accommodation

- Site Boundary
- Existing Trees
- Proposed Trees (SHOWN INDICATIVE)
- Soakaways
- Proposed Hedges (SHOWN INDICATIVE)

M	09/06/26	LS	Layout amended to suit Planning Officers comments
K	15/05/26	LS	Layout amended to suit Planning Officers comments
J	29/04/26	LS	Holgate renamed to Stratford
H	21/04/26	LS	Amended following pre-application comments
G	17/04/26	LS	Red Boundary Line amended along Western Boundary
F	14/04/26	MH	Substation added
E	24/02/26	LS	Plots 10-13 amended. Darracott swapped for Holgate (Plot 24)
D	11/02/26	LS	Entrance Road amended
C	06/12/25	LS	Layout amended - Housetypes
B	05/12/25	LS	Layout amended - Housetypes / Total amount
A	03/12/25	LS	Layout amended upto 46 units

REV	DATE	DRAWN	DESCRIPTION	ARCH CHECK	ENG CHECK
-----	------	-------	-------------	------------	-----------

PROPOSED SITE PLAN with TOPOGRAPHICAL SURVEY

A KEEPMOAT HOMES COMPANY

M.C.I. Developments Ltd.
15 Beecham Court,
Smithy Brook Road,
Wigan, WN3 6PR
tel: 08448871467
fax: 08448871468
web: www.mcidevelopments.com
email: admin@mcidevelopments.com

GREENFIELD LANE, ROCHDALE

DRN BY	LS	SCALE	JOB REF	DRAWING NUMBER	REV
DATE	27.11.25	1:500 @ A2	109	MCI-109-DR-A-512	M