


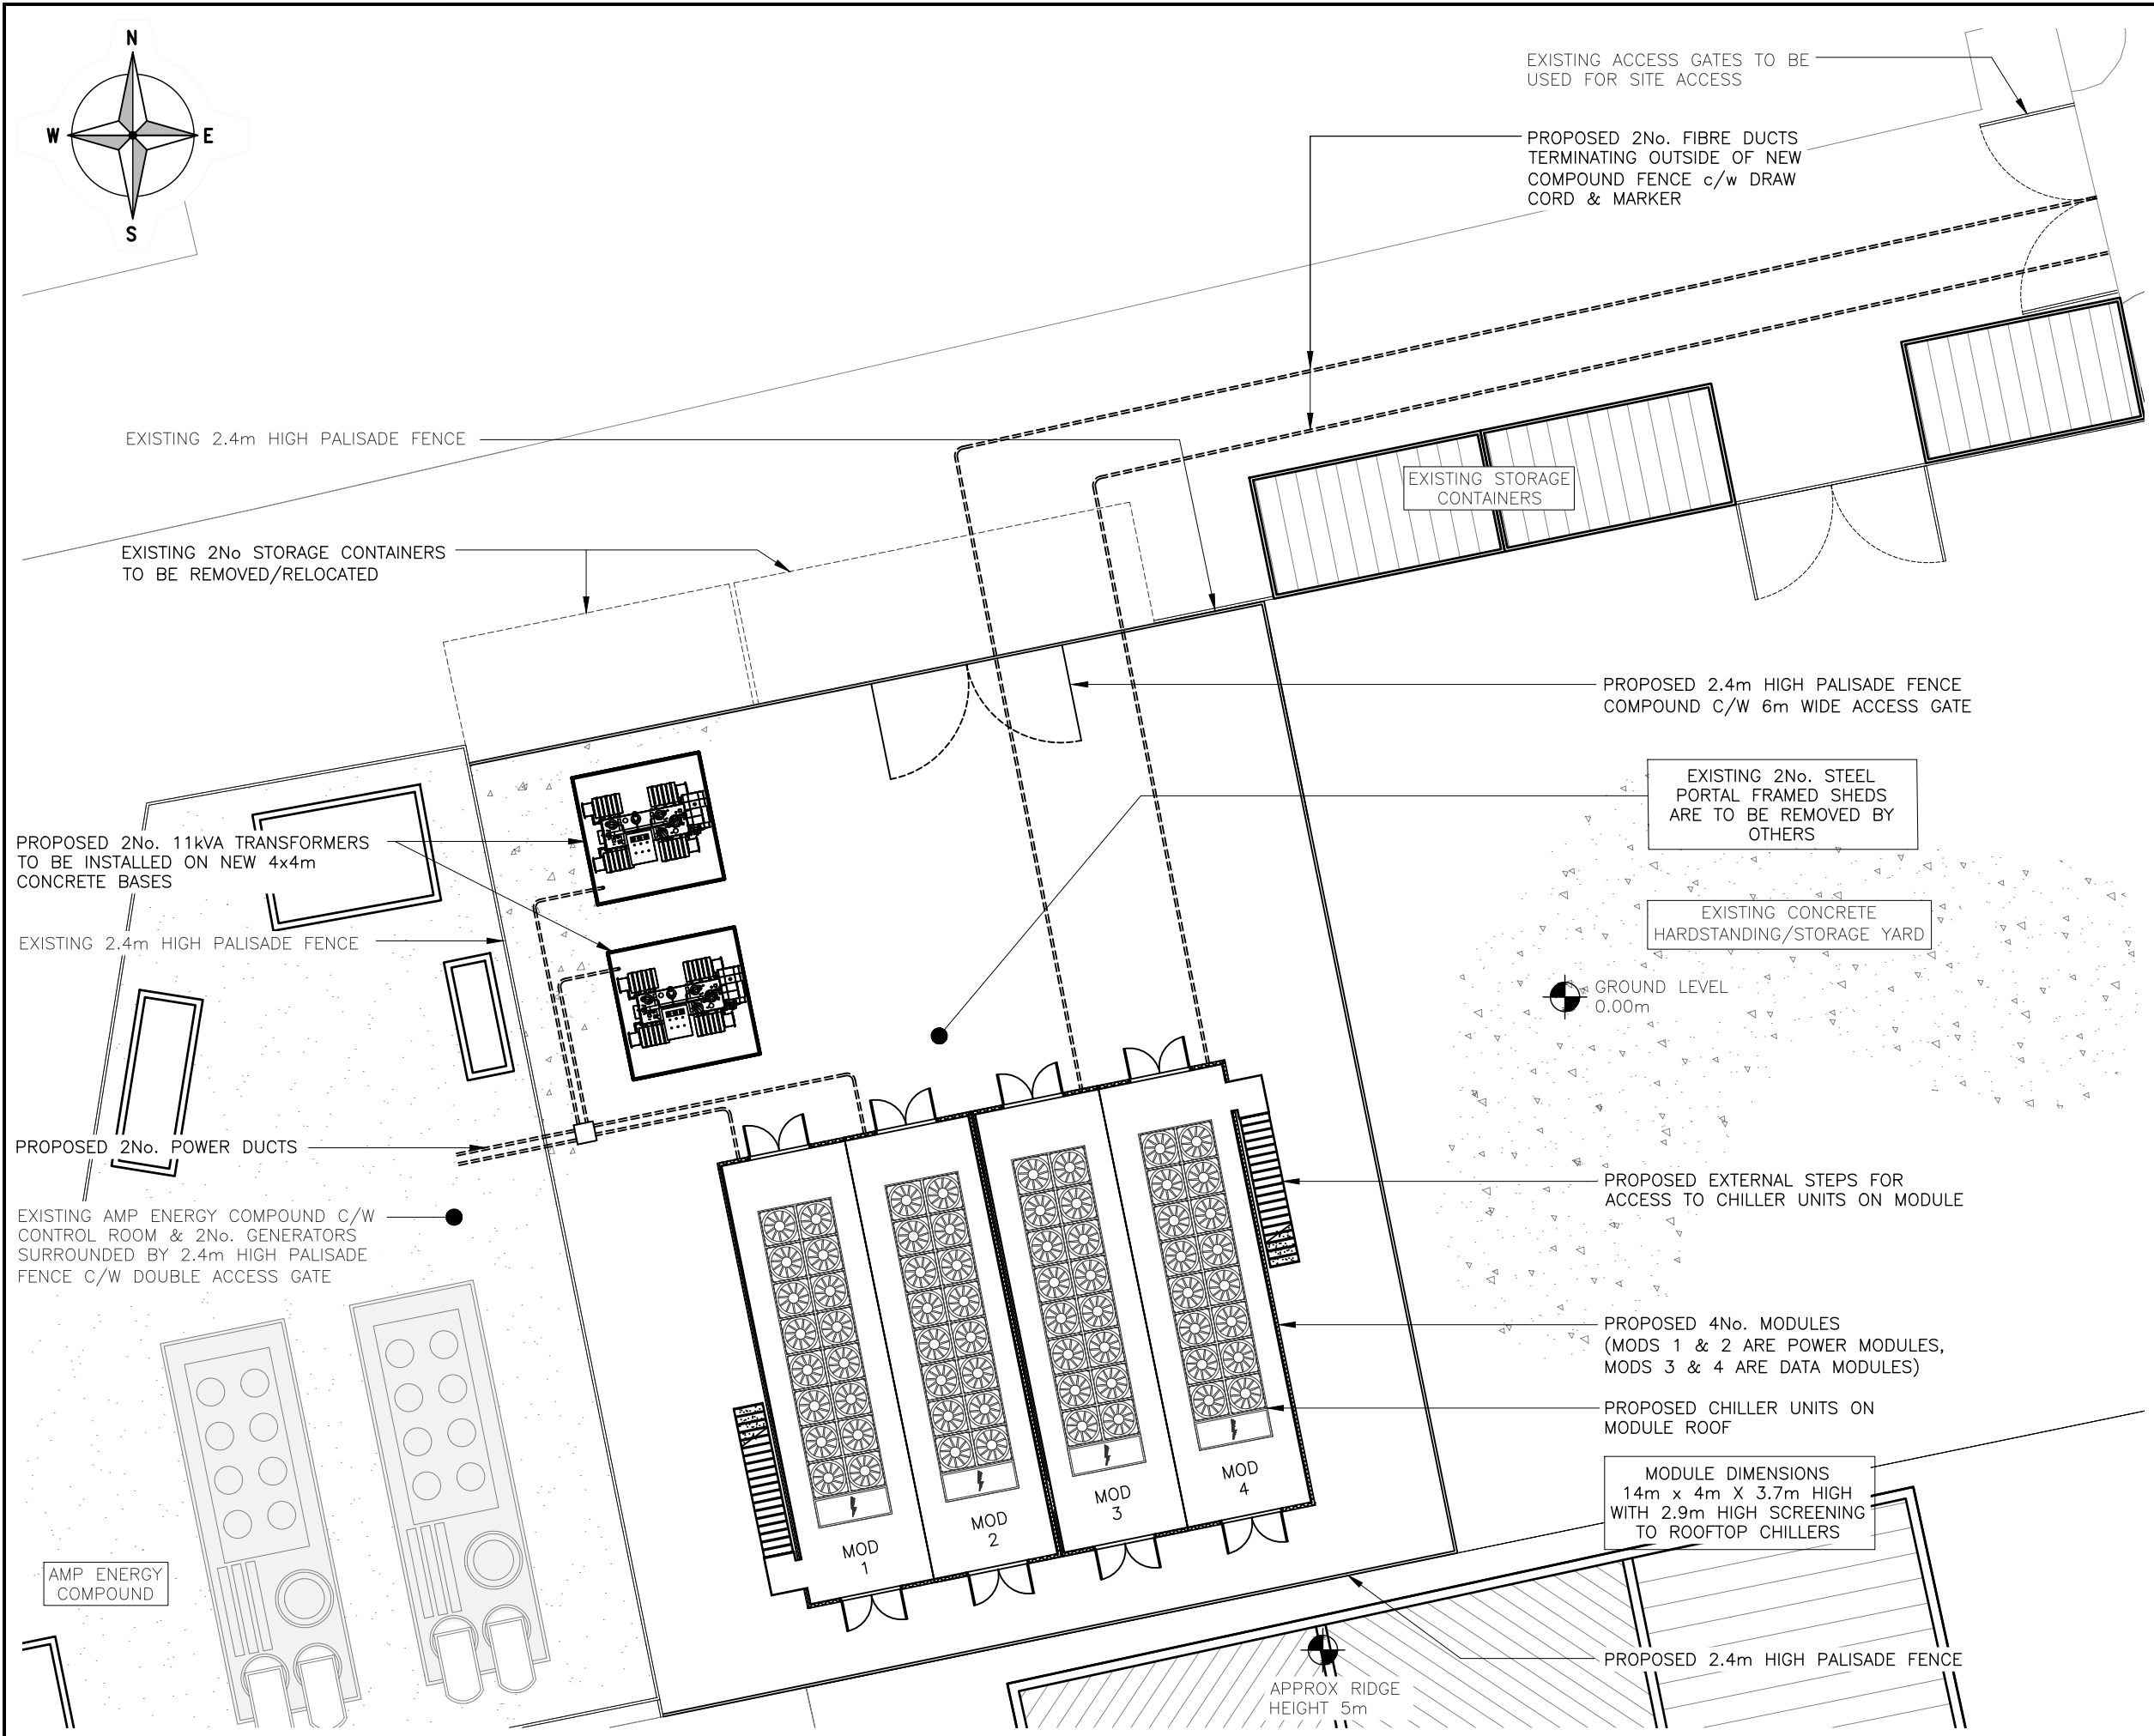

PROPOSED SITE PLAN
(1:200)

ALL DIMENSIONS ARE IN mm UNLESS NOTED OTHERWISE

N.G.R	E: 387393	N: 406110
-------	-----------	-----------

B	ACCESS GATES/ROUTE RELOCATED	AK	TR	17.07.26
A	PLANNING ISSUE	GL	SB	02.06.25
REV	MODIFICATION	BY	CH	DATE



Clarke Telecom

2nd Floor, Building C, One Central Park,
Northampton Road, Manchester, M40 5BP
Tel: 0161 785 4500
Fax: 0161 785 4501
Web: www.clarke-telecom.com



amp
CLEAN ENERGY

Site Name	Opt.
WHITBROOK	—
Site Ref: No	
P – 119062	
Site Address / Contact Details	
LAND ON WESTSIDE OF HANSON STREET MIDDLETON MANCHESTER M24 2YP	
Drawing Title:	PROPOSED SITE PLAN
Purpose of issue:	PLANNING
Drawing Number:	04
Surveyed By:	DW
Original Sheet Size:	A3
Drawn:	GL
Date:	02.06.25
Checked:	SB
Date:	02.06.25
Pack Issue:	D