




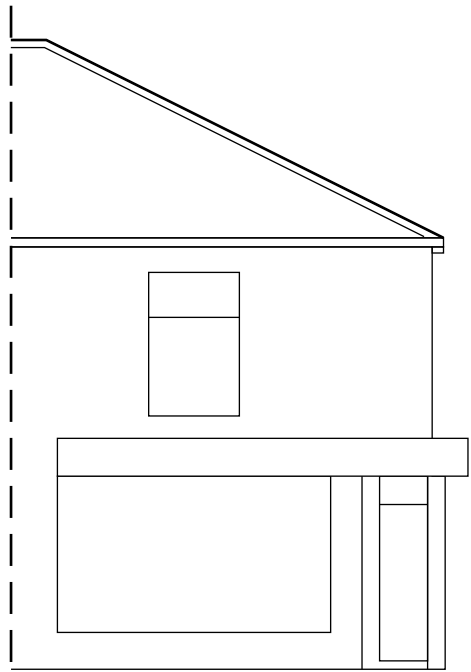


FRONT ELEVATION

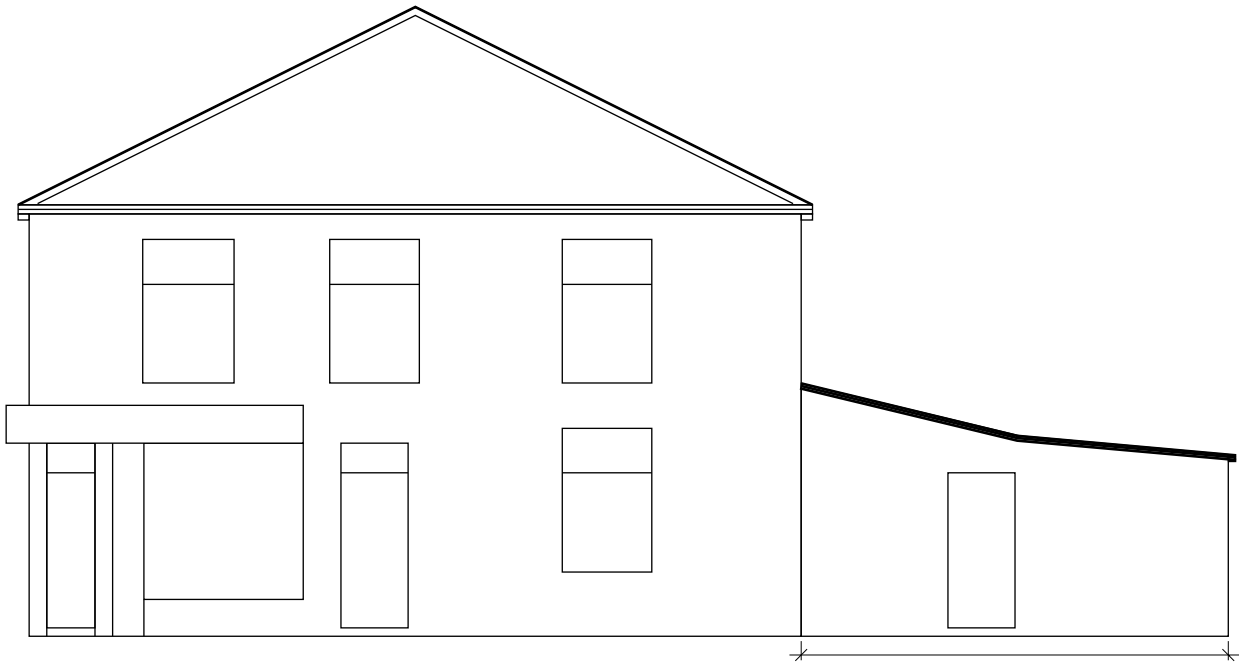


EXISTING SIDE ELEVATION

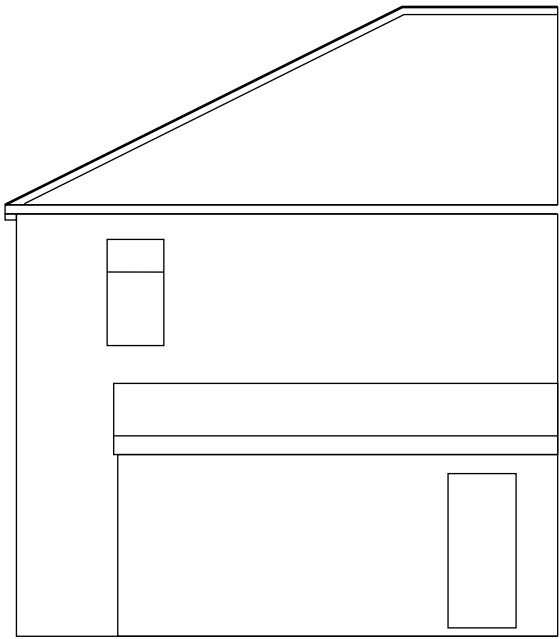


EXISTING REAR ELEVATION

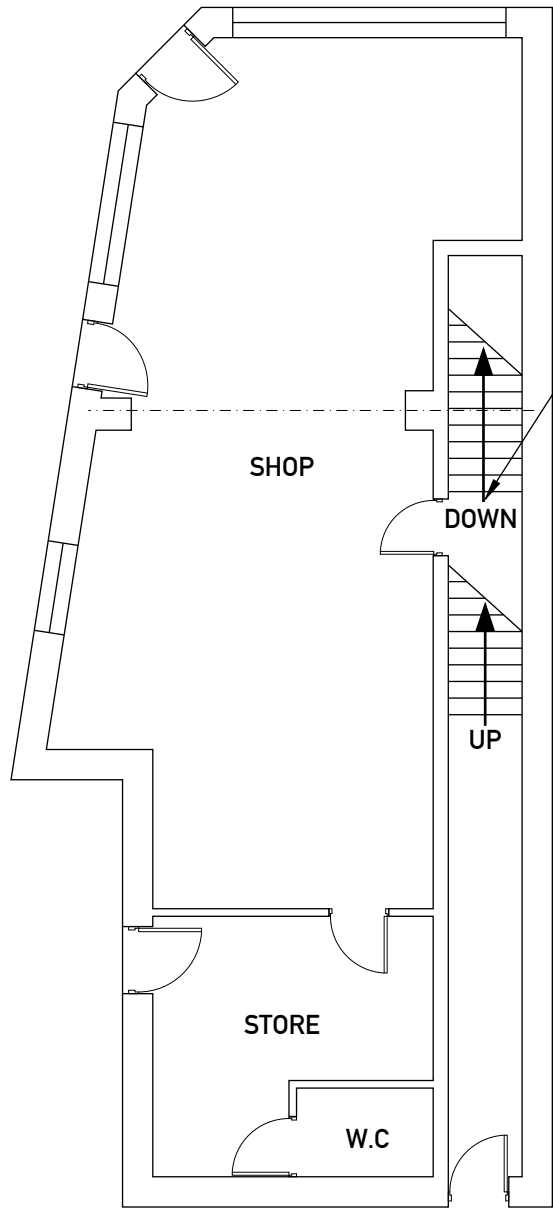

EXISTING GROUND FLOOR PLAN

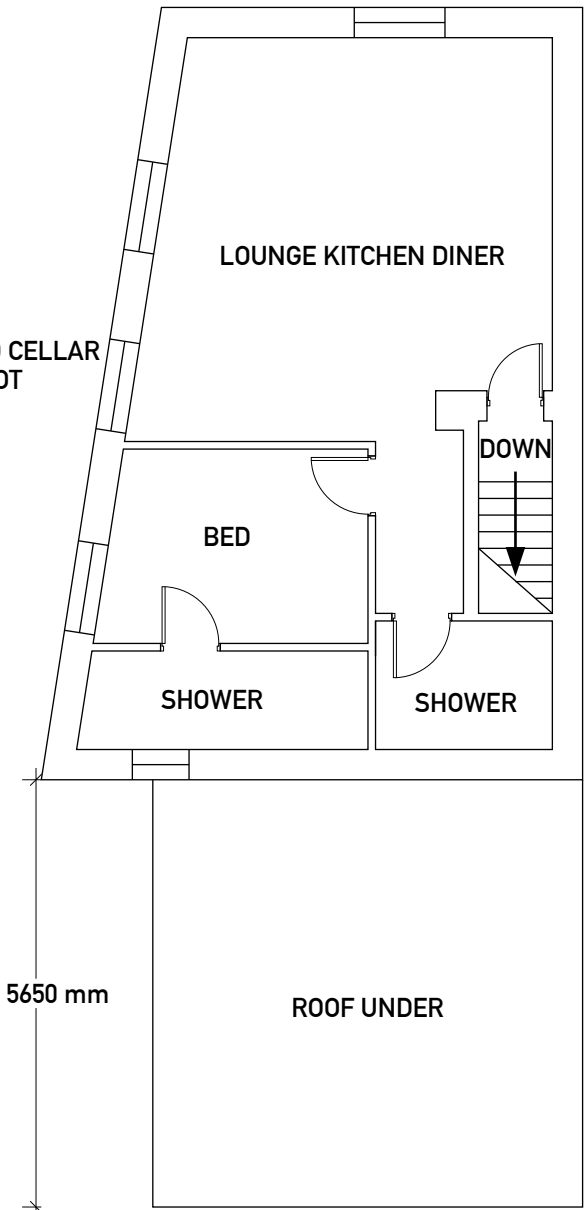

EXISTING 1ST FLOOR PLAN

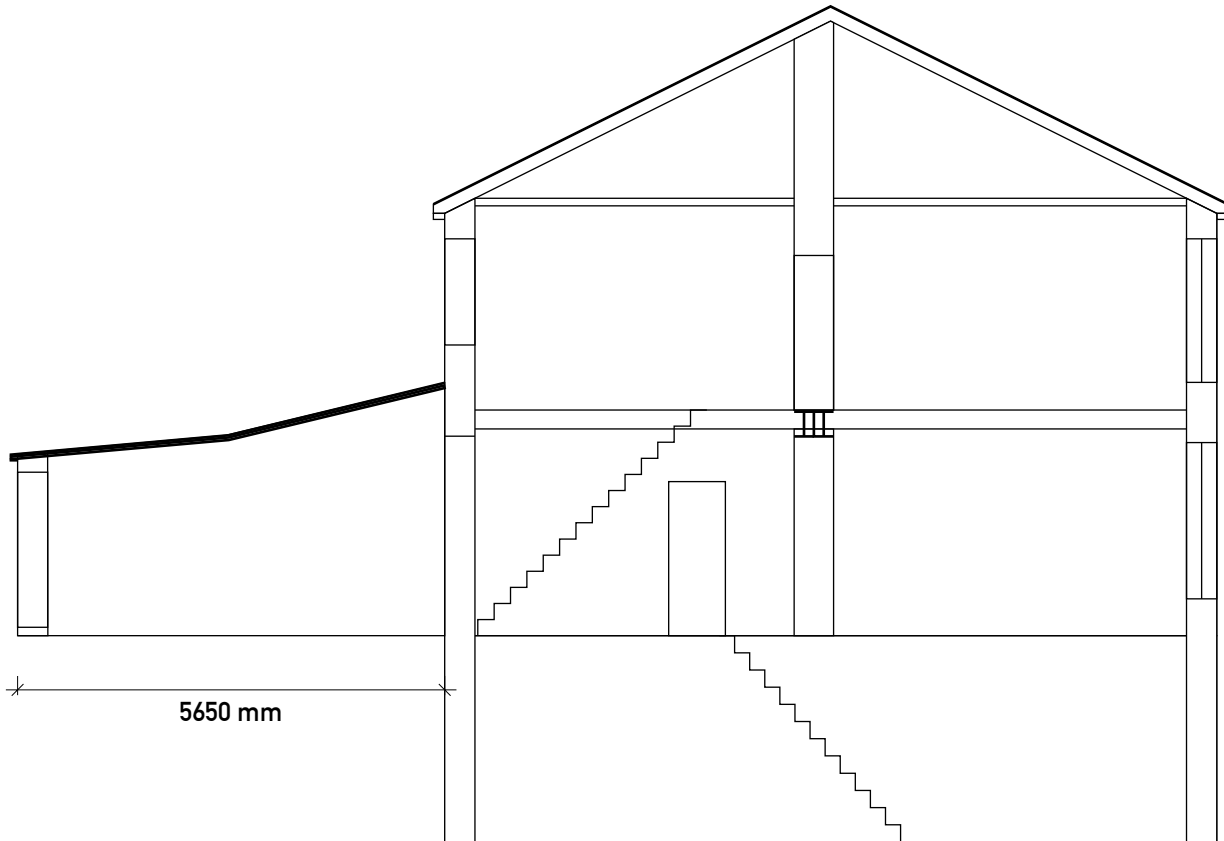

EXISTING OPP SIDE ELEVATION/SECTION



ARCHTECH DESIGN SOLUTIONS LTD
MR STEVEN JACKSON
14 MAITLAND PLACE, ROSSENDALE
07792183353
archtech_design@icloud.com

ANY ALTERATION OR
DEVIATION MUST BE
CONFIRMED WITH THE
ARCHITECT/ENGINEER/LPA/
LABC
PRIOR TO ANY WORKS
BEING CARRIED OUT. IT IS
THE CONTRACTORS SOLE
RESPONSIBILITY TO
CONFIRM ALL SITE
MEASUREMENTS PRIOR TO
ANY ORDERING OR
COMMENCEMENT AS NO
RESPONSIBILITY IS
ACCEPTED OR IMPLIED BY
THE ARCHITECT/ENGINEER
ETC.

THE DRAWINGS AND
INFORMATION HERIN IS AND
REMAINS SOLELY THE
PROPERTY OF THE
ARCHITECT/DESIGNER.
ANY UNAUTHORISED USE/
COPYING/SHARING/
PUBLICATION/SUBMISSION
ETC WILL NOT BE
PERMITTED
UNDER COPYRIGHT LAW/
INTELLECTUAL PROPERTY.
THIS USE ALSO EXTENDS TO
THAT OF THE LPA/LABC
AND CHECKS MUST BE MADE
TO SATISFY THE SOURCE OF
THE DOCUMENT PRIOR TO
USE.

CLIENT

AJMAL MUKHTAR
213 HALIFAX ROAD
AJAYS OFF LICENCE
ROCHDALE

PROJECT

PROPOSED SINGLE & TWO
STOREY REAR EXTENSION &
CONVERSION TO PROVIDE SHOP
STORE & 3 1 BED SINGLE PERSON
FLATS

DRAWING NO

AJ/01/01/EX

DRAWN BY

SJ

DESCRIPTION

EXISTING ELEVATION &
FLOOR PLANS 1:100


PAPER SIZE A3

A1



FRONT ELEVATION

PROPOSED SIDE ELEVATION

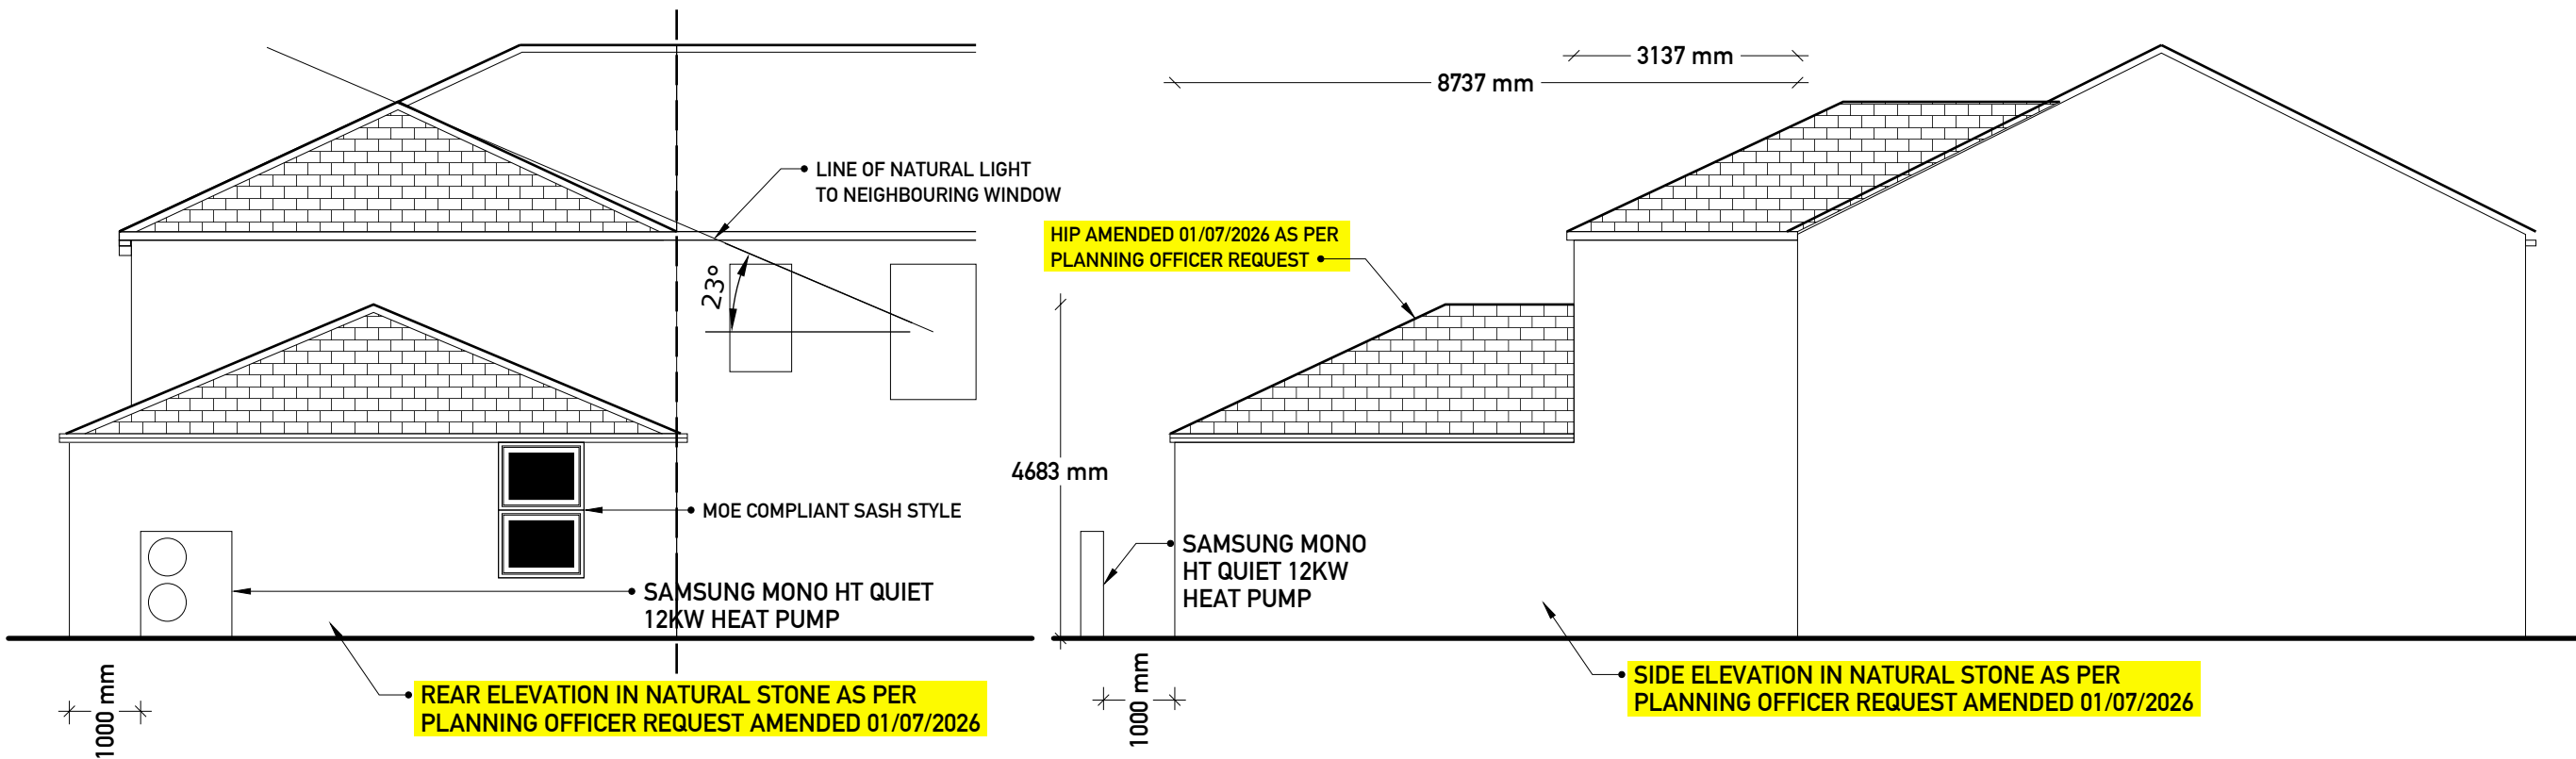

PROPOSED REAR ELEVATION

PROPOSED OPP SIDE ELEVATION



ARCHTECH DESIGN SOLUTIONS LTD
MR STEVEN JACKSON
14 MAITLAND PLACE, ROSSENDALE
07792183353
archtech_design@icloud.com

ANY ALTERATION OR DEVIATION MUST BE CONFIRMED WITH THE ARCHITECT/ENGINEER/LPA/LABC PRIOR TO ANY WORKS BEING CARRIED OUT. IT IS THE CONTRACTORS SOLE RESPONSIBILITY TO CONFIRM ALL SITE MEASUREMENTS PRIOR TO ANY ORDERING OR COMMENCEMENT AS NO RESPONSIBILITY IS ACCEPTED OR IMPLIED BY THE ARCHITECT/ENGINEER ETC.

THE DRAWINGS AND INFORMATION HERIN IS AND REMAINS SOLELY THE PROPERTY OF THE ARCHITECT/DESIGNER. ANY UNAUTHORISED USE/ COPYING/SHARING/ PUBLICATION/SUBMISSION ETC WILL NOT BE PERMITTED UNDER COPYRIGHT LAW/ INTELLECTUAL PROPERTY. THIS USE ALSO EXTENDS TO THAT OF THE LPA/LABC AND CHECKS MUST BE MADE TO SATISFY THE SOURCE OF THE DOCUMENT PRIOR TO USE.

CLIENT

AJMAL MUKHTAR
213 HALIFAX ROAD
AJAYS OFF LICENCE
ROCHDALE

PROJECT

PROPOSED SINGLE & TWO STOREY REAR EXTENSION & CONVERSION TO PROVIDE SHOP STORE & 3 1 BED SINGLE PERSON FLATS

DRAWING NO

AJ/01/01/PRP

DRAWN BY



SJ

DESCRIPTION

PROPOSED ELEVATIONS
1:100

PAPER SIZE A3


A2

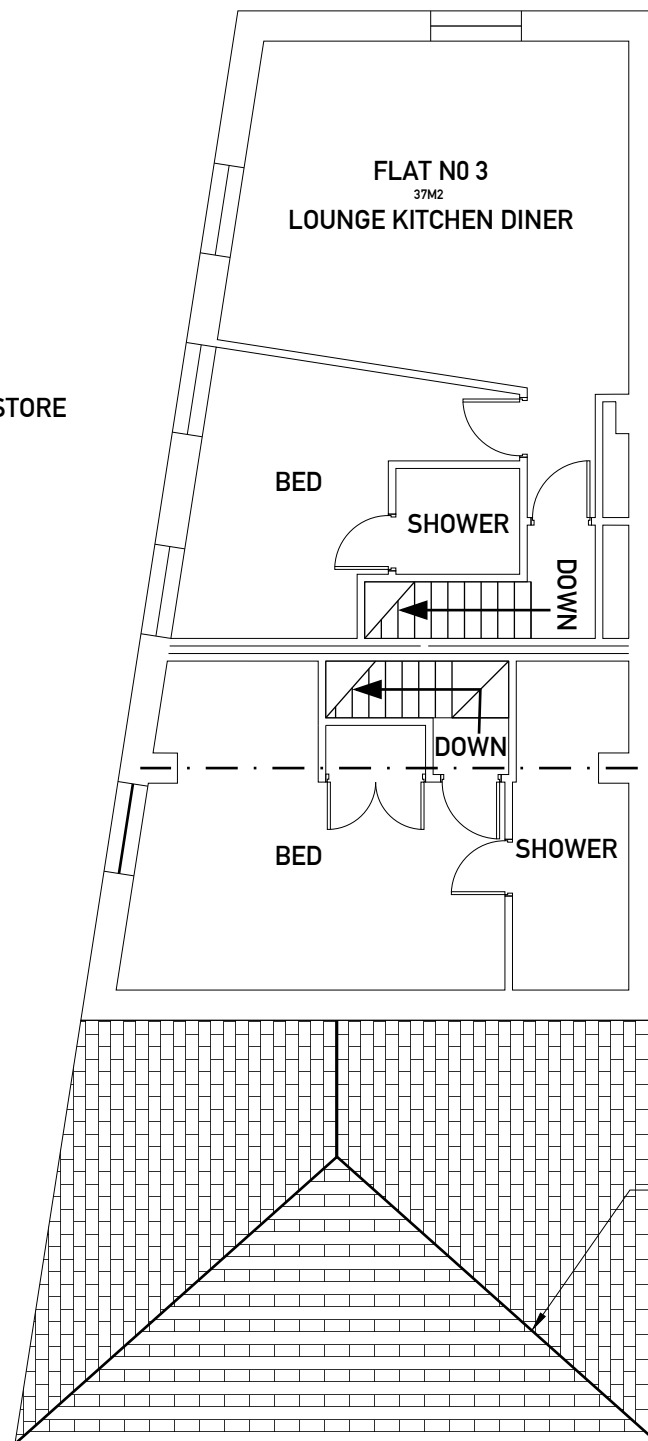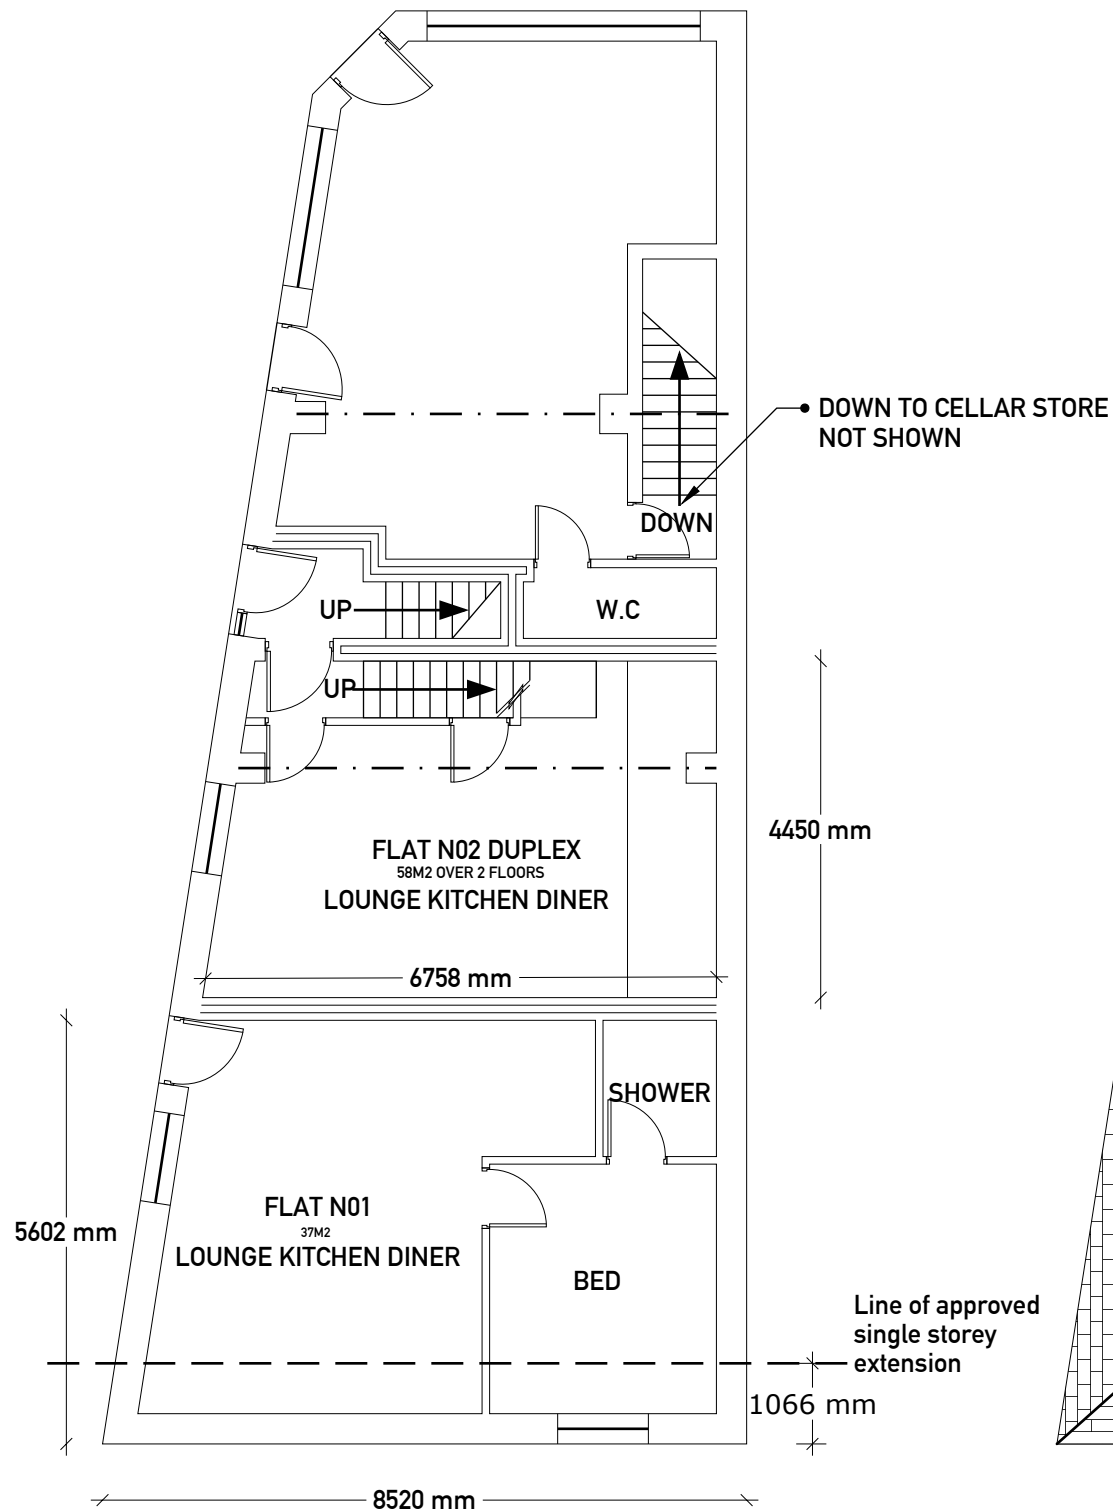

PROPOSED 1ST FLOOR PLAN

2N0 450W SOLAR PANELS AS BELOW

8N0 450W SOLAR PANELS FACING NE 50% EFFICIENT
THE FIRST 4 WILL OPERATE THE HEAT PUMP THE
BALANCE TO BATTERY SAHRED THROUGH THE FLATS
AMENDED TO TWIN ARAY 01/07/2026 ARRANGEMENT
TBC BY SOLAR ENGINEER

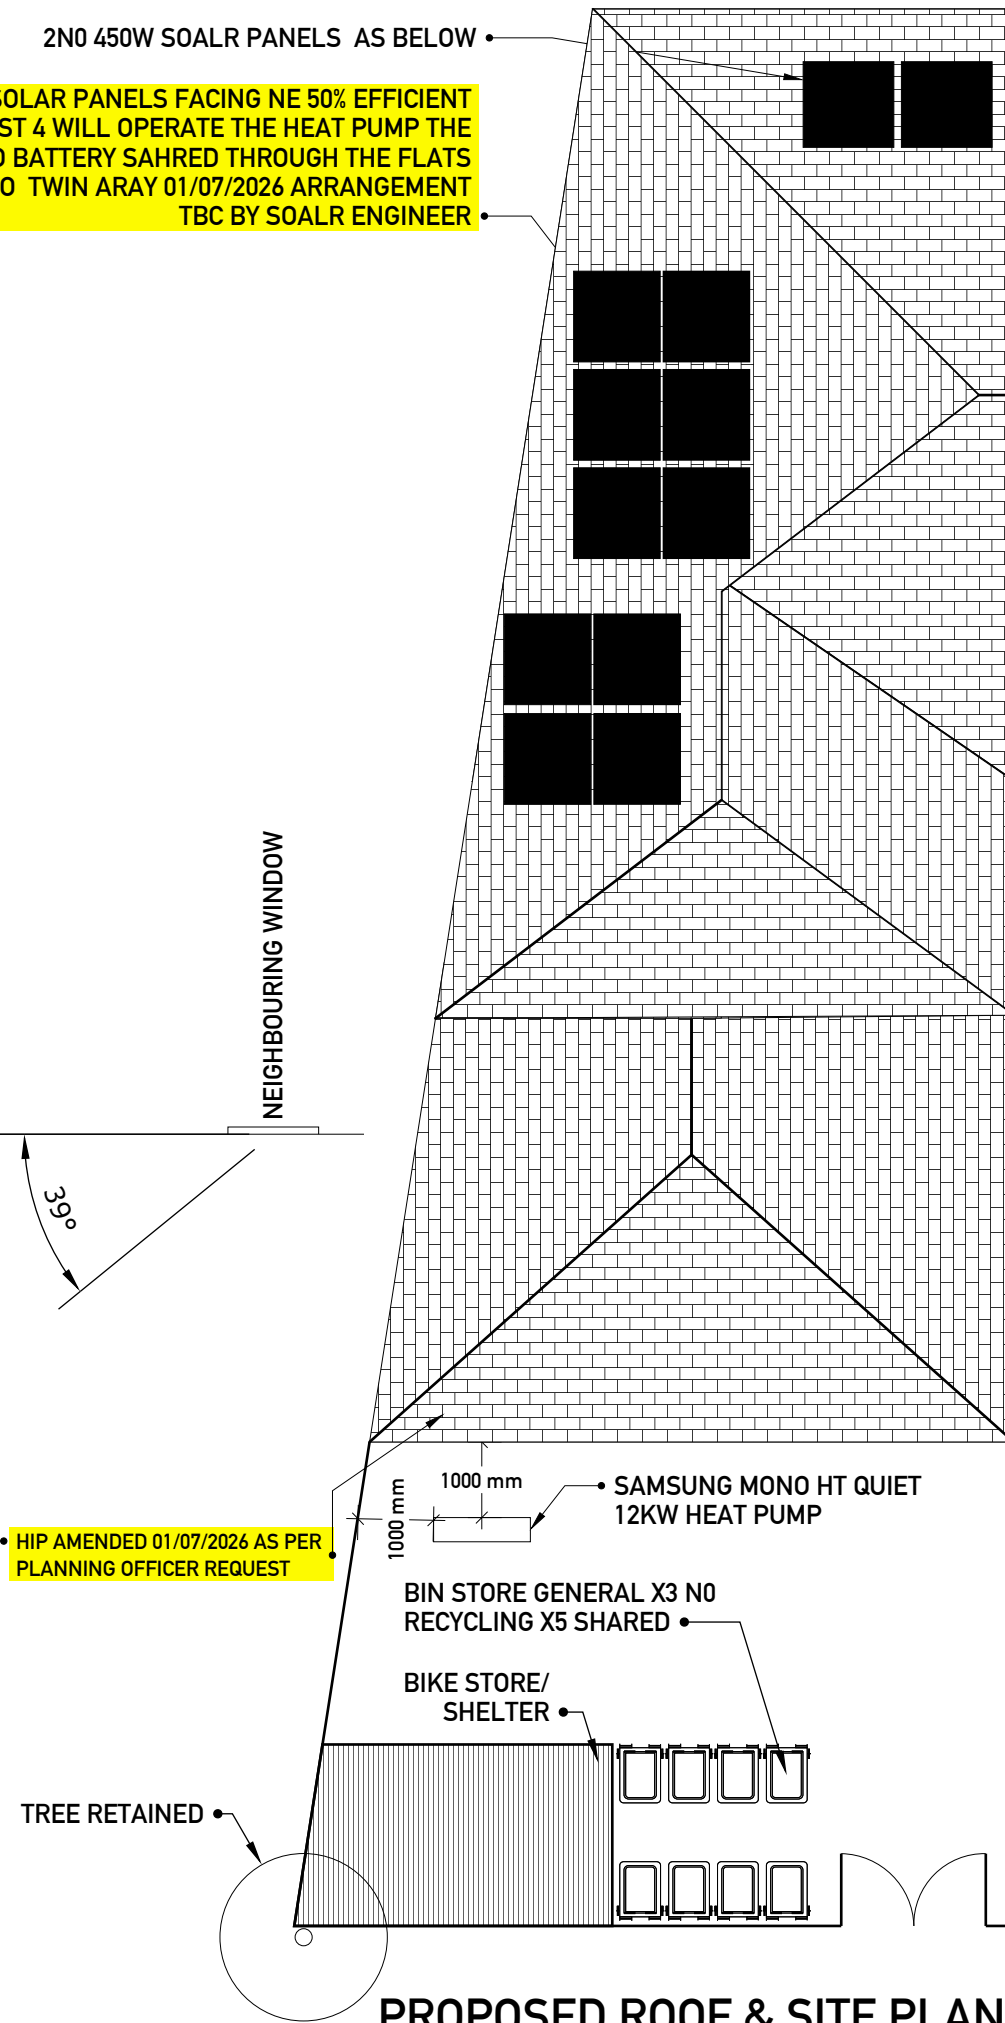

PROPOSED ROOF & SITE PLAN



ARCHTECH DESIGN SOLUTIONS LTD
MR STEVEN JACKSON
14 MAITLAND PLACE, ROSSENDALE
07792183353
archtech_design@icloud.com

ANY ALTERATION OR
DEVIATION MUST BE
CONFIRMED WITH THE
ARCHITECT/ENGINEER/LPA/
LABC
PRIOR TO ANY WORKS
BEING CARRIED OUT. IT IS
THE CONTRACTORS SOLE
RESPONSIBILITY TO
CONFIRM ALL SITE
MEASUREMENTS PRIOR TO
ANY ORDERING OR
COMMENCEMENT AS NO
RESPONSIBILITY IS
ACCEPTED OR IMPLIED BY
THE ARCHITECT/ENGINEER
ETC.

THE DRAWINGS AND
INFORMATION HERIN IS AND
REMAINS SOLELY THE
PROPERTY OF THE
ARCHITECT/DESIGNER
ANY UNAUTHORISED USE/
COPYING/SHARING/
PUBLICATION/SUBMISSION
ETC WILL NOT BE
PERMITTED
UNDER COPYRIGHT LAW/
INTELLECTUAL PROPERTY.
THIS USE ALSO EXTENDS TO
THAT OF THE LPA/LABC
AND CHECKS MUST BE MADE
TO SATISFY THE SOURCE OF
THE DOCUMENT PRIOR TO
USE.

CLIENT

AJMAL MUKHTAR
213 HALIFAX ROAD
AJAYS OFF LICENCE
ROCHDALE

PROJECT

PROPOSED SINGLE & TWO
STOREY REAR EXTENSION &
CONVERSION TO PROVIDE SHOP
STORE & 3 1 BED SINGLE PERSON
FLATS

DRAWING NO

AJ/02/01/PRP

DRAWN BY


SJ

DESCRIPTION

PROPOSED FLOOR/ROOF
PLANS
1:100

PAPER SIZE A3

A3

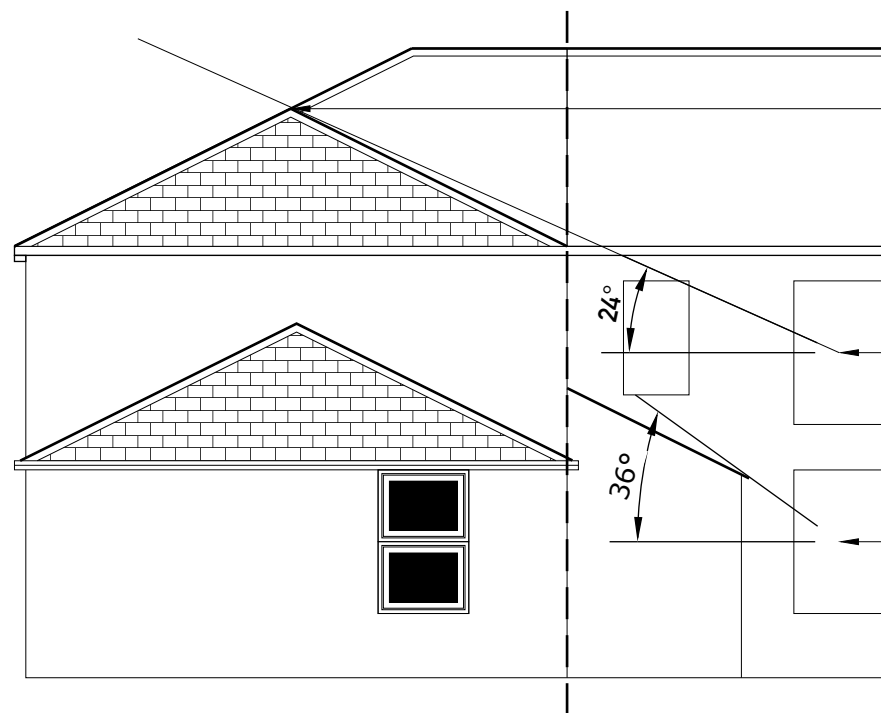


• PROPOSED ROOF RIDGE IS IN SUBSERVIENCE TO THE EXISTING ROOF LINE DUE TO THE DUO PITCH

• 1ST FLOOR NEIGHBOURING WINDOW ACHIEVES THE 45 DEGREE RULE WHEN ASSESSED USING NPPF 25 DEGREE NATURAL LIGHT ANGLE


• GROUND FLOOR WINDOW IS OBSCURED BY THE EXISTING EXTENSION TO THE NEIGHBOURING PROPERTY AT BOTH THE 45 AND 25 DEGREE LINE

PROPOSED REAR ELEVATION IMPACT


BIKE STORE

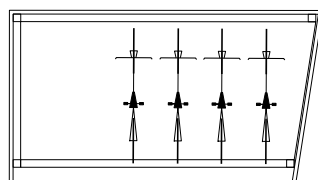


FLOOR PLAN

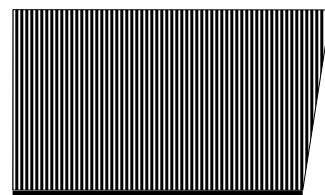


ROOF PLAN

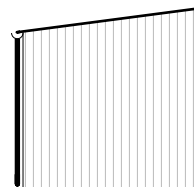


SIDE ELEVATION

 

FRONT ELEVATION

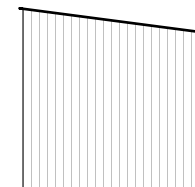

SIDE ELEVATION

 

REAR ELEVATION



ARCHTECH DESIGN SOLUTIONS LTD
MR STEVEN JACKSON
14 MAITLAND PLACE, ROSSENDALE
07792183353
archtech_design@icloud.com

ANY ALTERATION OR DEVIATION MUST BE CONFIRMED WITH THE ARCHITECT/ENGINEER/LPA/LABC PRIOR TO ANY WORKS BEING CARRIED OUT. IT IS THE CONTRACTORS SOLE RESPONSIBILITY TO CONFIRM ALL SITE MEASUREMENTS PRIOR TO ANY ORDERING OR COMMENCEMENT AS NO RESPONSIBILITY IS ACCEPTED OR IMPLIED BY THE ARCHITECT/ENGINEER ETC.

THE DRAWINGS AND INFORMATION HERIN IS AND REMAINS SOLELY THE PROPERTY OF THE ARCHITECT/DESIGNER. ANY UNAUTHORISED USE/ COPYING/SHARING/ PUBLICATION/SUBMISSION ETC WILL NOT BE PERMITTED UNDER COPYRIGHT LAW/ INTELLECTUAL PROPERTY. THIS USE ALSO EXTENDS TO THAT OF THE LPA/LABC AND CHECKS MUST BE MADE TO SATISFY THE SOURCE OF THE DOCUMENT PRIOR TO USE.

CLIENT

AJMAL MUKHTAR
213 HALIFAX ROAD
AJAYS OFF LICENCE
ROCHDALE

PROJECT

PROPOSED SINGLE & TWO STOREY REAR EXTENSION & CONVERSION TO PROVIDE SHOP STORE & 3 1 BED SINGLE PERSON FLATS

DRAWING NO


AJ/03/01/PRP

DRAWN BY
SJ

DESCRIPTION
PROPOSED 45 DEGREE IMPACT
BIKE STORE
1:100

PAPER SIZE A3

A4

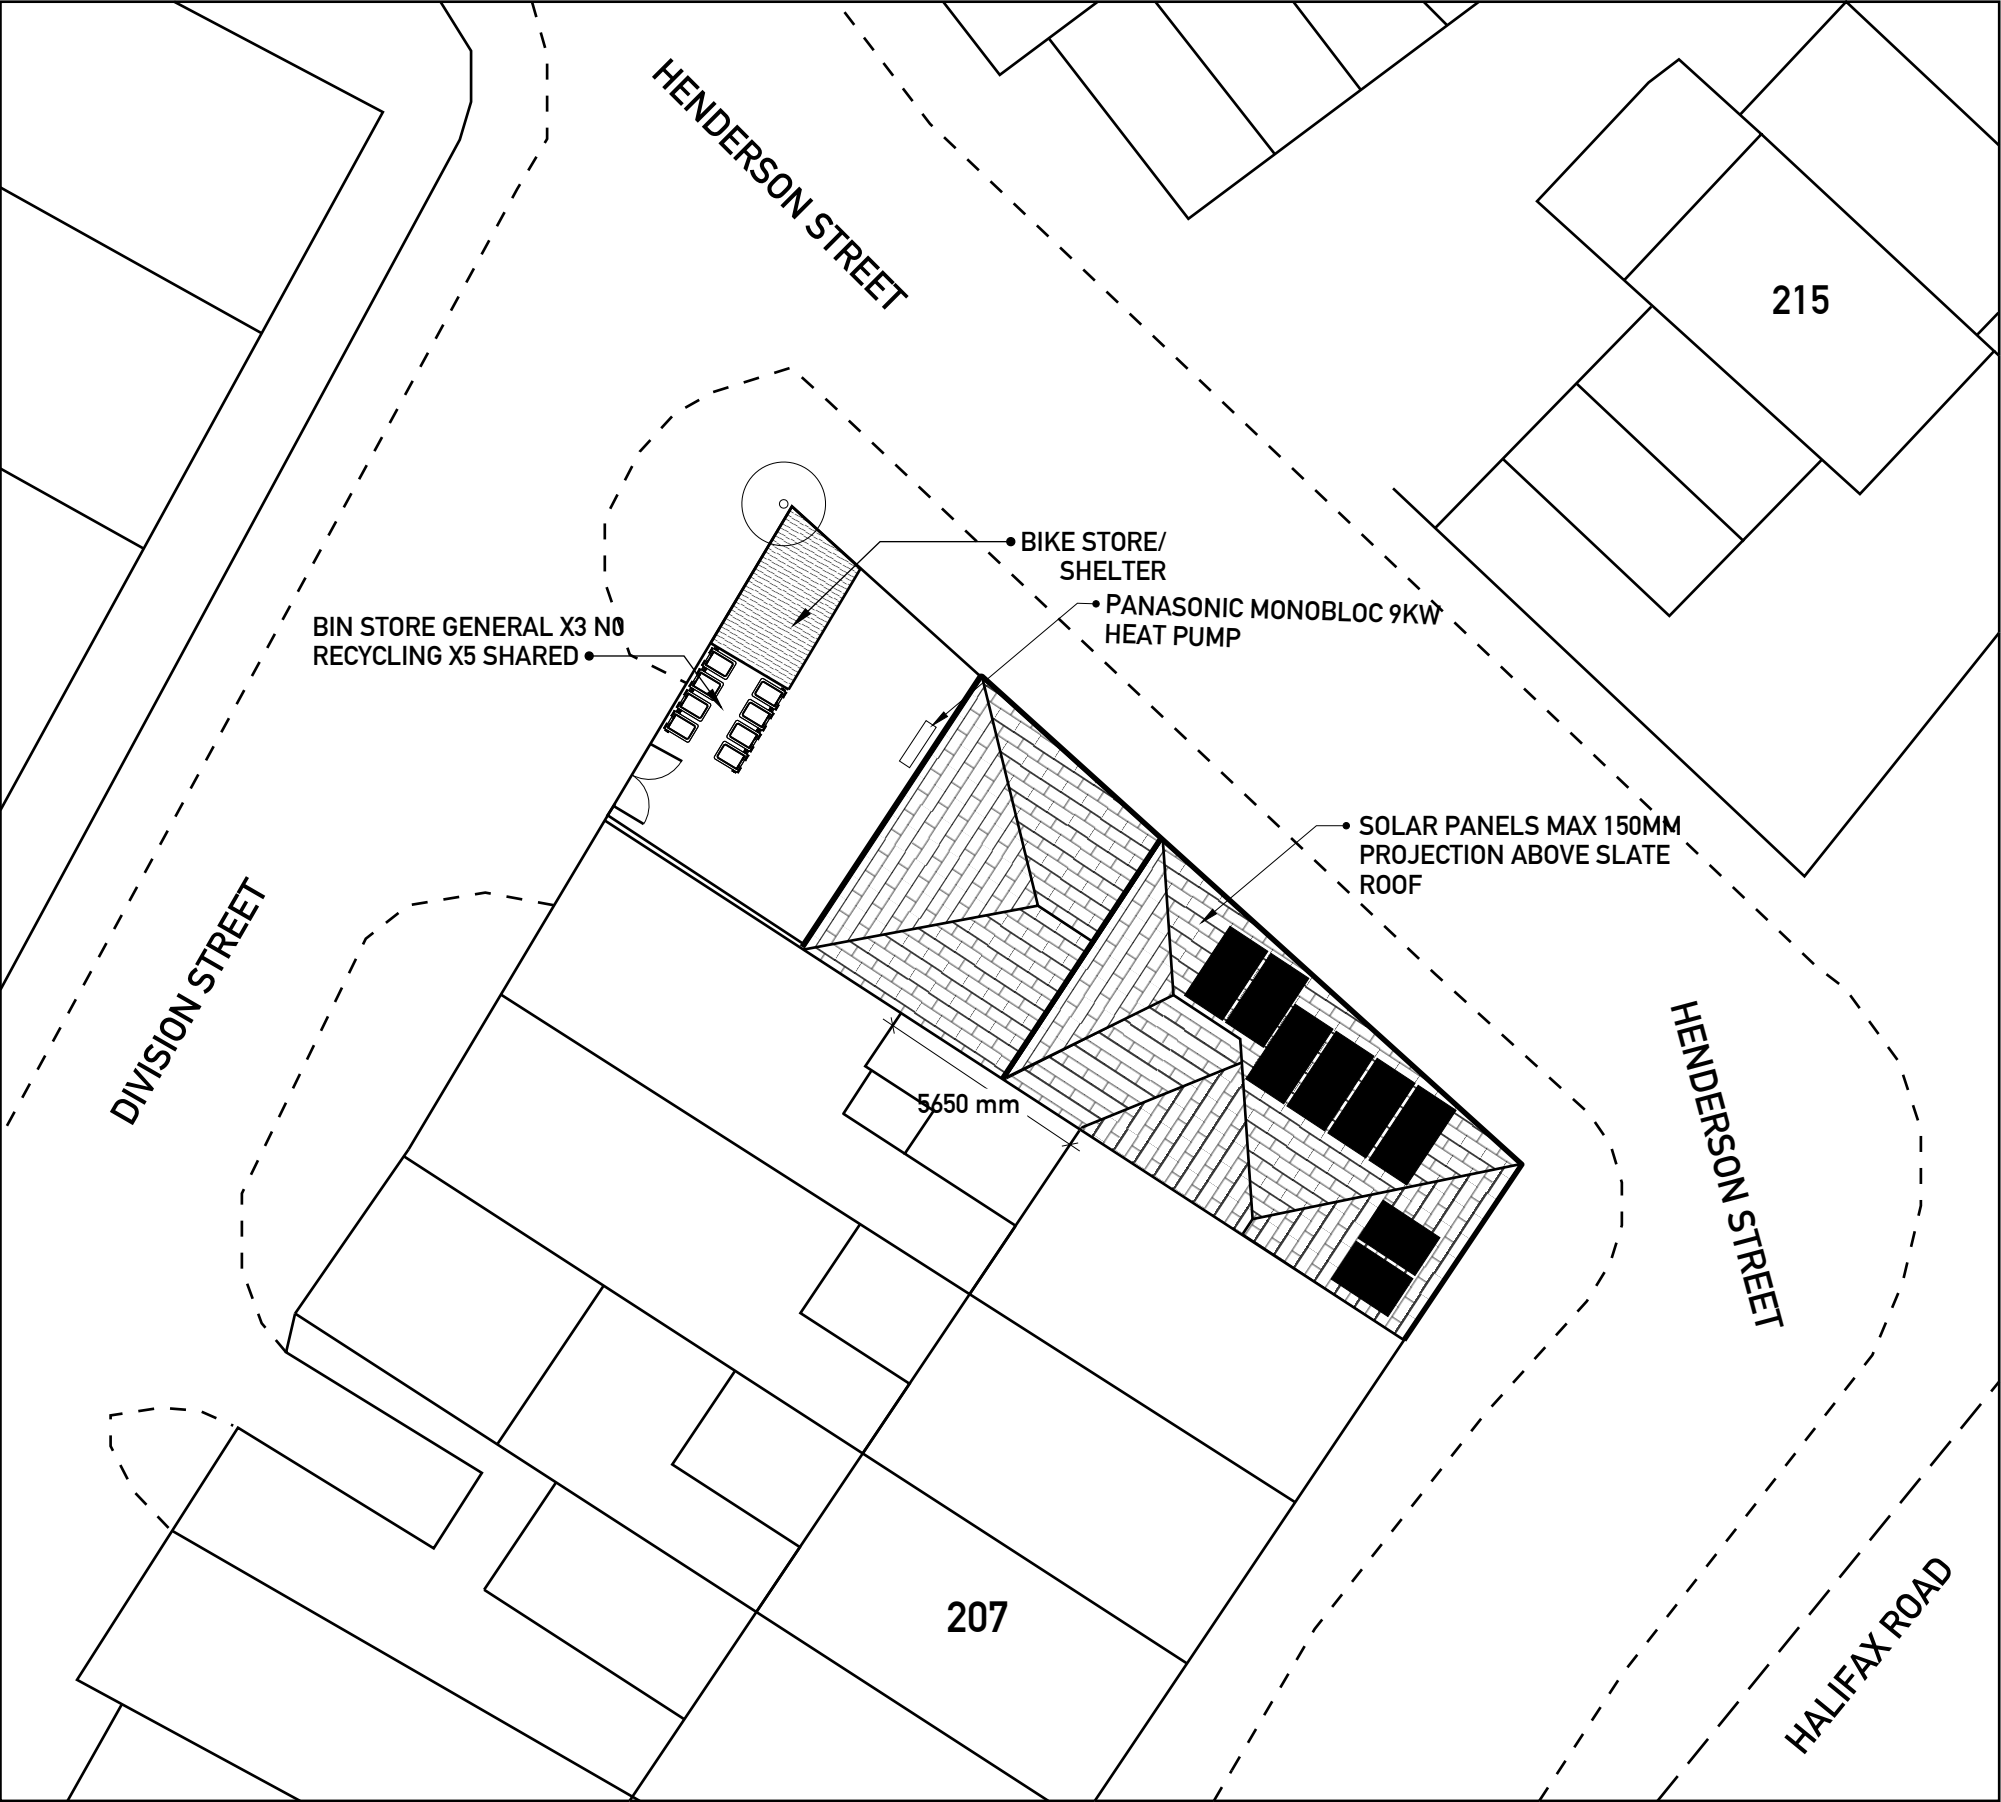

PROPOSED SITE PLAN 1:200



ARCHITECH DESIGN SOLUTIONS LTD
MR STEVEN JACKSON
14 MAITLAND PLACE, ROSSENDALE
07792183353
architech_design@icloud.com

ANY ALTERATION OR DEVIATION MUST BE CONFIRMED WITH THE ARCHITECT/ENGINEER/LPA/LABC PRIOR TO ANY WORKS BEING CARRIED OUT. IT IS THE CONTRACTORS SOLE RESPONSIBILITY TO CONFIRM ALL SITE MEASUREMENTS PRIOR TO ANY ORDERING OR COMMENCEMENT AS NO RESPONSIBILITY IS ACCEPTED OR IMPLIED BY THE ARCHITECT/ENGINEER ETC.

THE DRAWINGS AND INFORMATION HERIN IS AND REMAINS SOLELY THE PROPERTY OF THE ARCHITECT/DESIGNER. ANY UNAUTHORISED USE/ COPYING/SHARING/ PUBLICATION/SUBMISSION ETC WILL NOT BE PERMITTED UNDER COPYRIGHT LAW/ INTELLECTUAL PROPERTY. THIS USE ALSO EXTENDS TO THAT OF THE LPA/LABC AND CHECKS MUST BE MADE TO SATISFY THE SOURCE OF THE DOCUMENT PRIOR TO USE.

CLIENT

AJMAL MUKHTAR
213 HALIFAX ROAD
AJAYS OFF LICENCE
ROCHDALE

PROJECT

PROPOSED SINGLE & TWO STOREY REAR EXTENSION & CONVERSION TO PROVIDE SHOP STORE & 3 1 BED SINGLE PERSON FLATS

DRAWING NO

AJ/03/01/PRP

DRAWN BY

SJ

DESCRIPTION

PROPOSED SITE PLAN
1:200

PAPER SIZE A3

A5

ANY ALTERATION OR
DEVIATION MUST BE
CONFIRMED WITH THE
ARCHITECT/ENGINEER/
LPA/LABC
PRIOR TO ANY WORKS
BEING CARRIED OUT. IT
IS THE CONTRACTORS
SOLE RESPONSIBILITY
TO
CONFIRM ALL SITE
MEASUREMENTS PRIOR
TO ANY ORDERING OR
COMMENCEMENT AS NO
RESPONSIBILITY IS
ACCEPTED OR IMPLIED
BY THE ARCHITECT/
ENGINEER ETC.

THE DRAWINGS AND
INFORMATION HERIN IS
AND REMAINS SOLELY
THE PROPERTY OF THE
ARCHITECT/DESIGNER
ANY UNAUTHORISED
USE/COPYING/
SHARING/
PUBLICATION/
SUBMISSION ETC WILL
NOT BE PERMITTED
UNDER COPYRIGHT
LAW/INTELLECTUAL
PROPERTY. THIS USE
ALSO EXTENDS TO
THAT OF THE LPA/LABC
AND CHECKS MUST BE
MADE TO SATISFY THE
SOURCE OF THE
DOCUMENT PRIOR TO
USE.

CLIENT
AJMAL MUKHTAR
213 HALIFAX ROAD
AJAYS OFF LICENCE
ROCHDALE

PROJECT
PROPOSED SINGLE & TWO
STOREY REAR EXTENSION &
CONVERSION TO PROVIDE
SHOP STORE & 3 1 BED
SINGLE PERSON FLATS


DRAWING NO
AJ/02/01/PRP

DRAWN BY
SJ


DESCRIPTION
PROPOSED PART
SECTION
PLANS
1:50

PAPER SIZE A3

A6

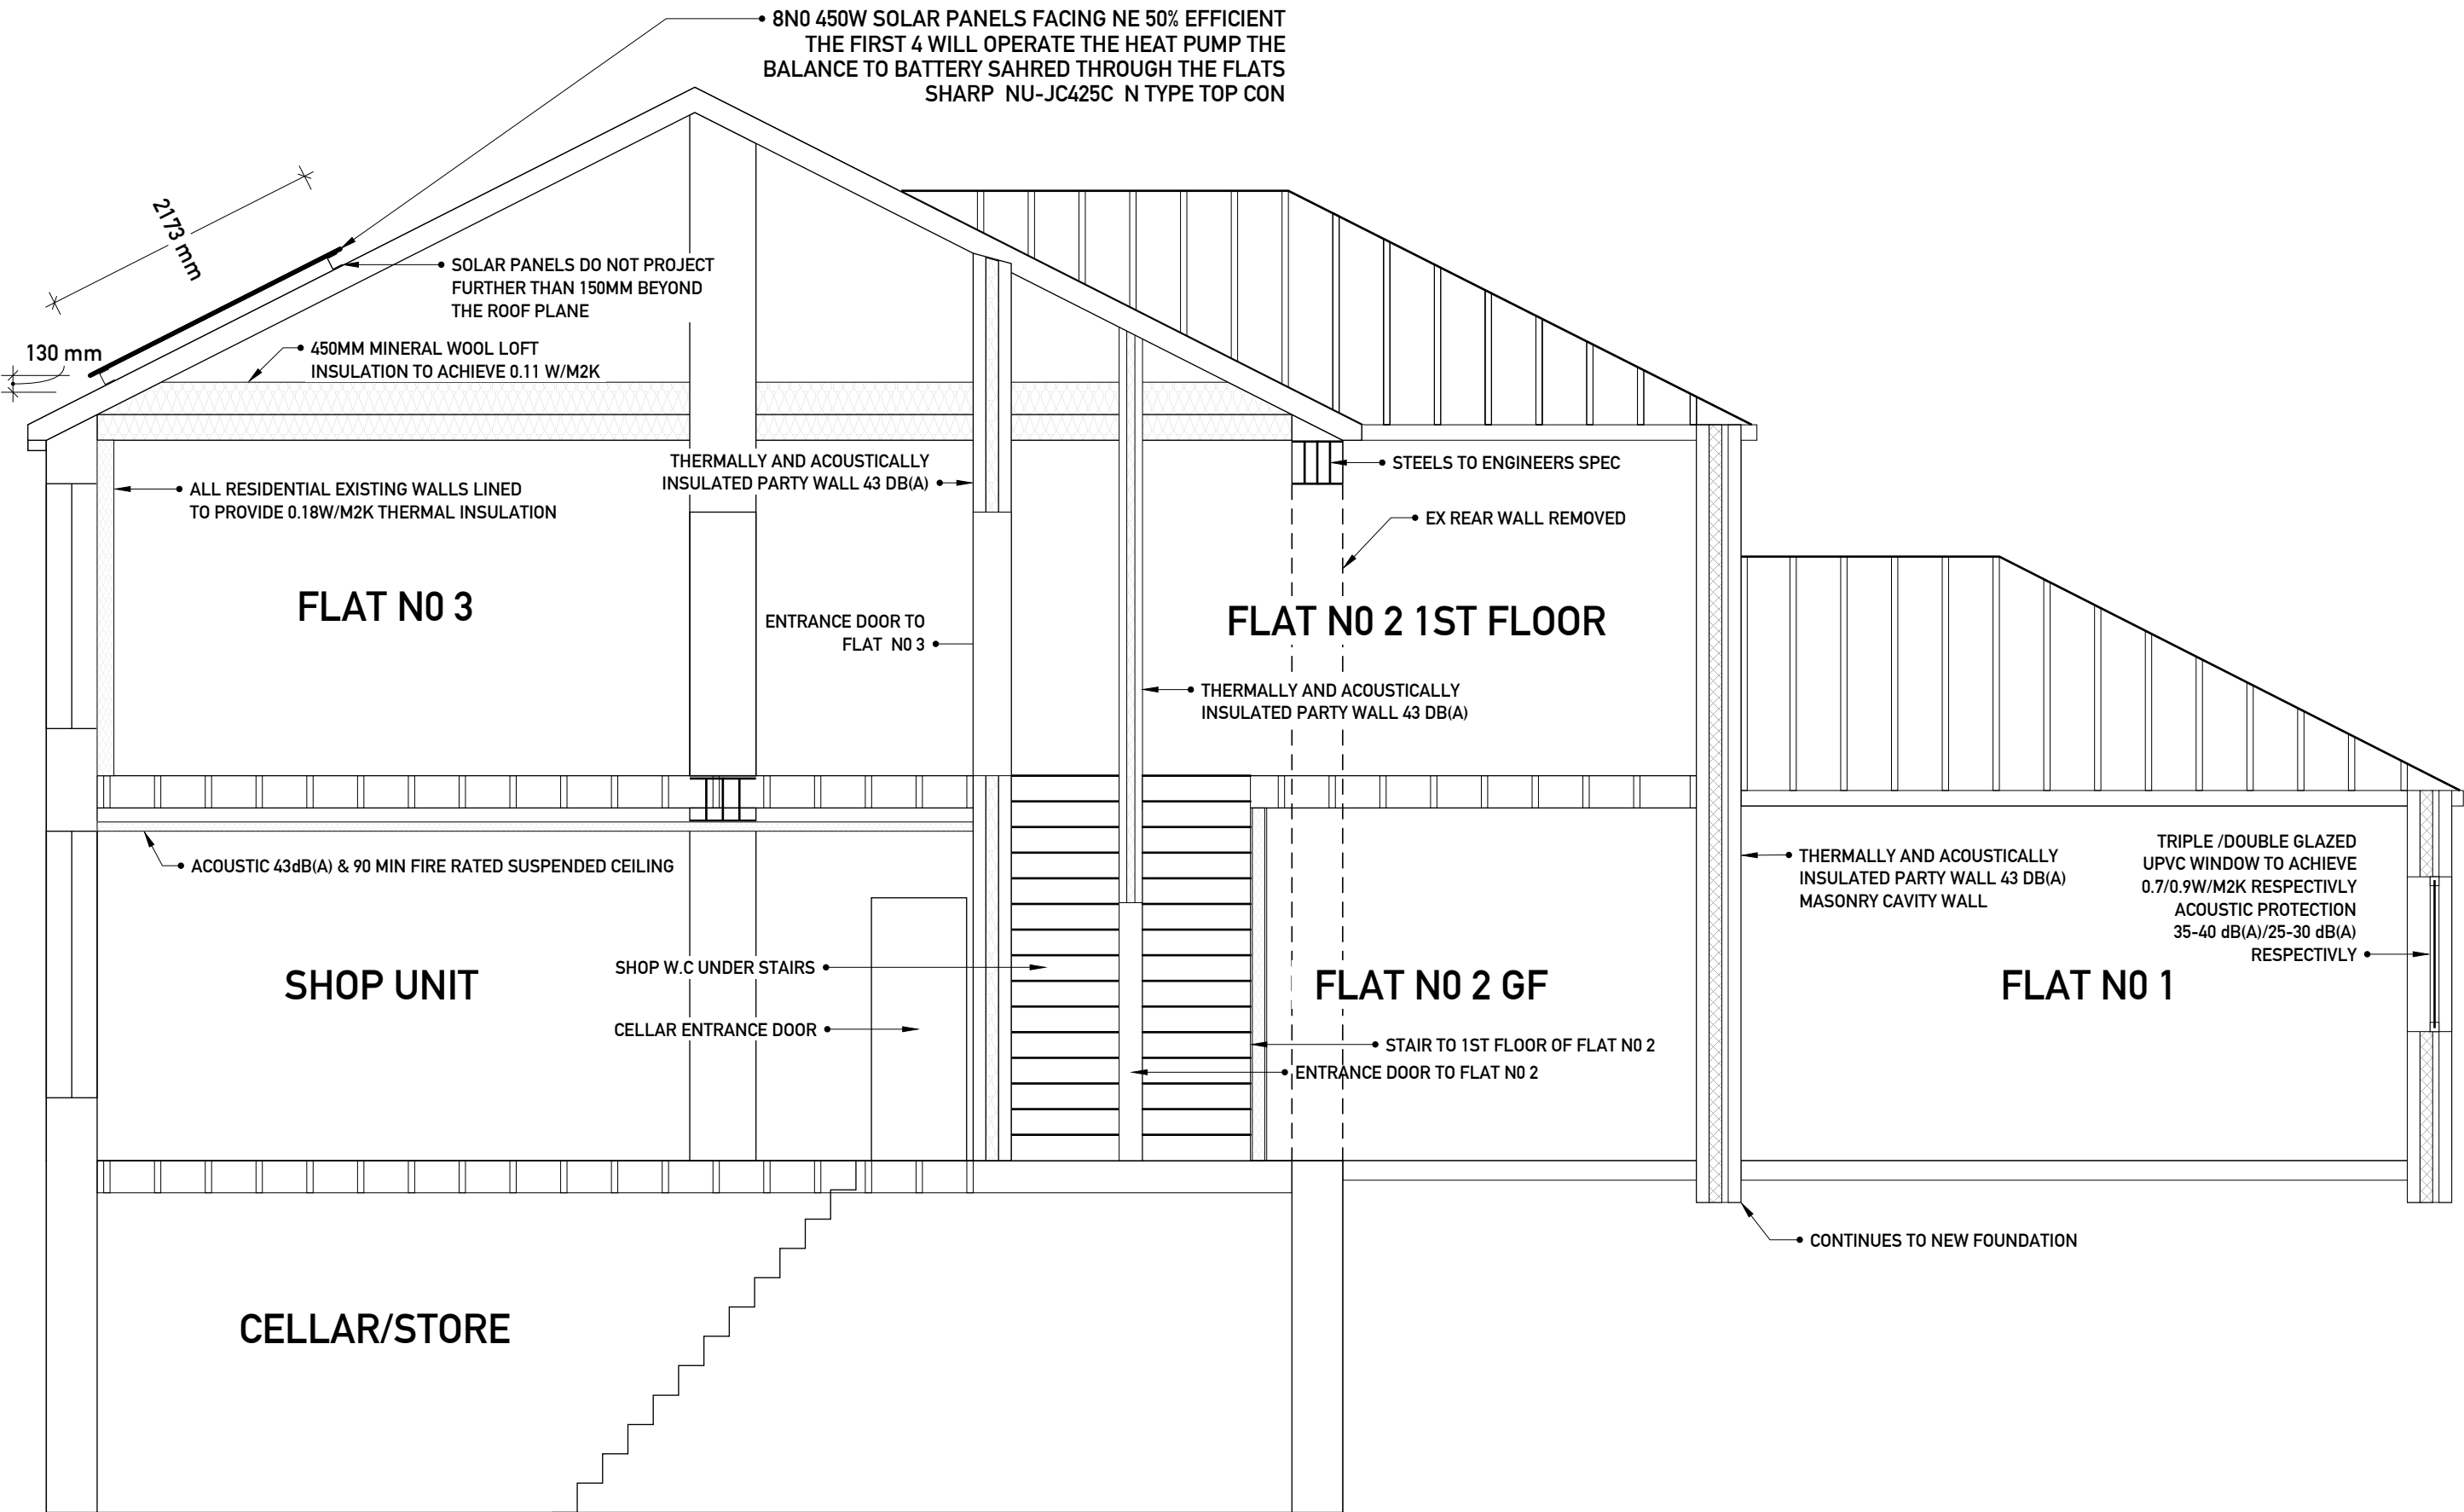

PROPOSED SECTION

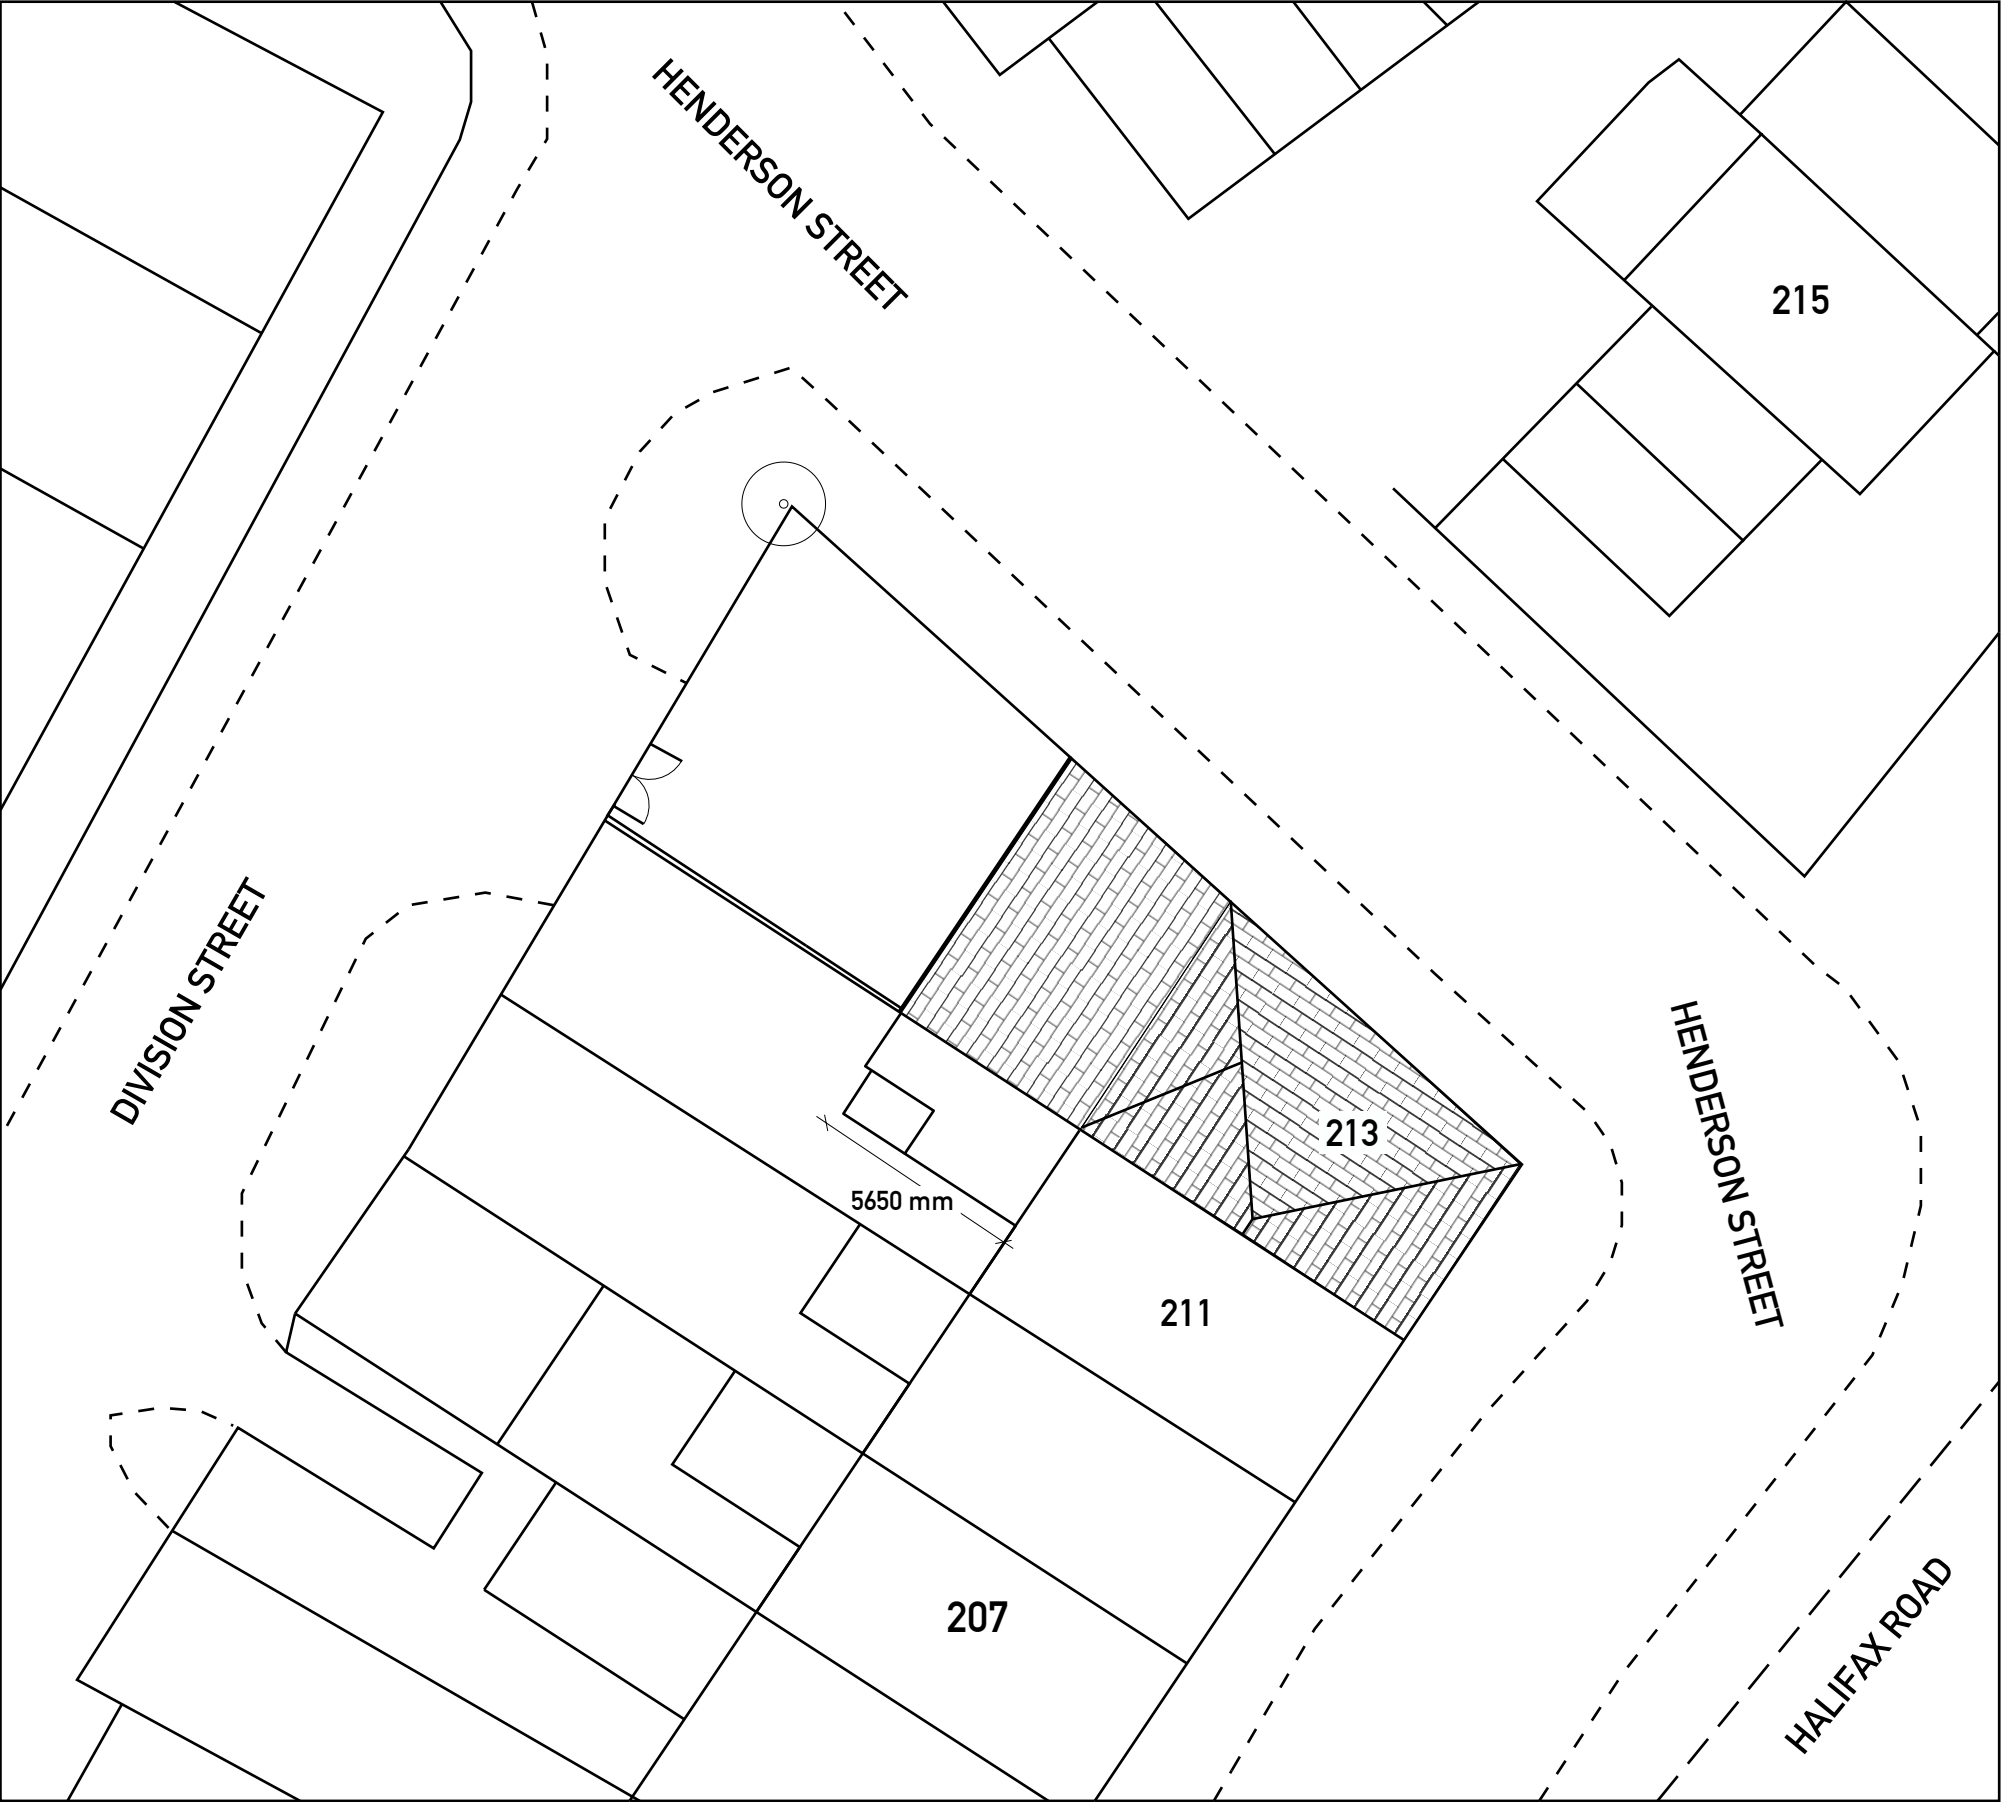

EXISTING SITE PLAN 1:200



ARCHITECH DESIGN SOLUTIONS LTD
MR STEVEN JACKSON
14 MAITLAND PLACE, ROSSENDALE
07792183353
archtech_design@icloud.com

ANY ALTERATION OR DEVIATION MUST BE CONFIRMED WITH THE ARCHITECT/ENGINEER/LPA/LABC PRIOR TO ANY WORKS BEING CARRIED OUT. IT IS THE CONTRACTORS SOLE RESPONSIBILITY TO CONFIRM ALL SITE MEASUREMENTS PRIOR TO ANY ORDERING OR COMMENCEMENT AS NO RESPONSIBILITY IS ACCEPTED OR IMPLIED BY THE ARCHITECT/ENGINEER ETC.

THE DRAWINGS AND INFORMATION HERIN IS AND REMAINS SOLELY THE PROPERTY OF THE ARCHITECT/DESIGNER. ANY UNAUTHORISED USE/ COPYING/SHARING/ PUBLICATION/SUBMISSION ETC WILL NOT BE PERMITTED UNDER COPYRIGHT LAW/ INTELLECTUAL PROPERTY. THIS USE ALSO EXTENDS TO THAT OF THE LPA/LABC AND CHECKS MUST BE MADE TO SATISFY THE SOURCE OF THE DOCUMENT PRIOR TO USE.

CLIENT
AJMAL MUKHTAR
213 HALIFAX ROAD
AJAYS OFF LICENCE
ROCHDALE

PROJECT
PROPOSED SINGLE & TWO STOREY REAR EXTENSION & CONVERSION TO PROVIDE SHOP STORE & 3 1 BED SINGLE PERSON FLATS

DRAWING NO
AJ/03/01/PRP

DRAWN BY
SJ

DESCRIPTION
EXISTING SITE PLAN
1:200

PAPER SIZE A3

A5