

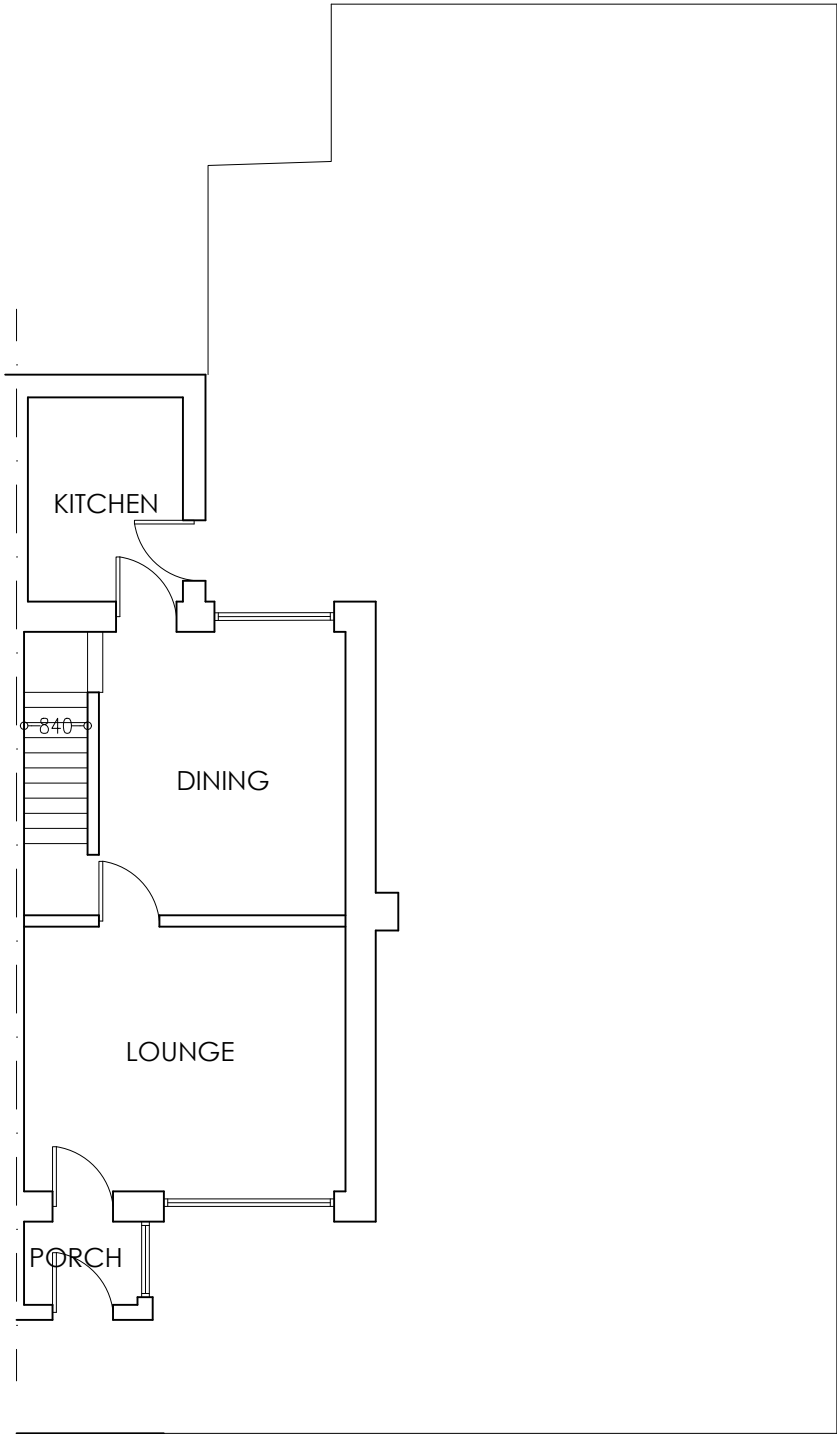


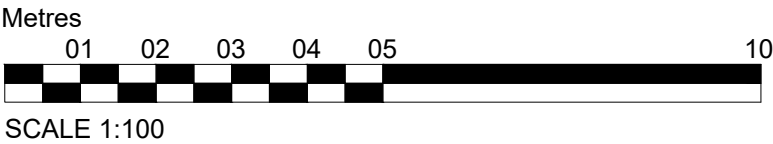

AS EXISTING GROUND FLOOR PLAN
1:100@A3

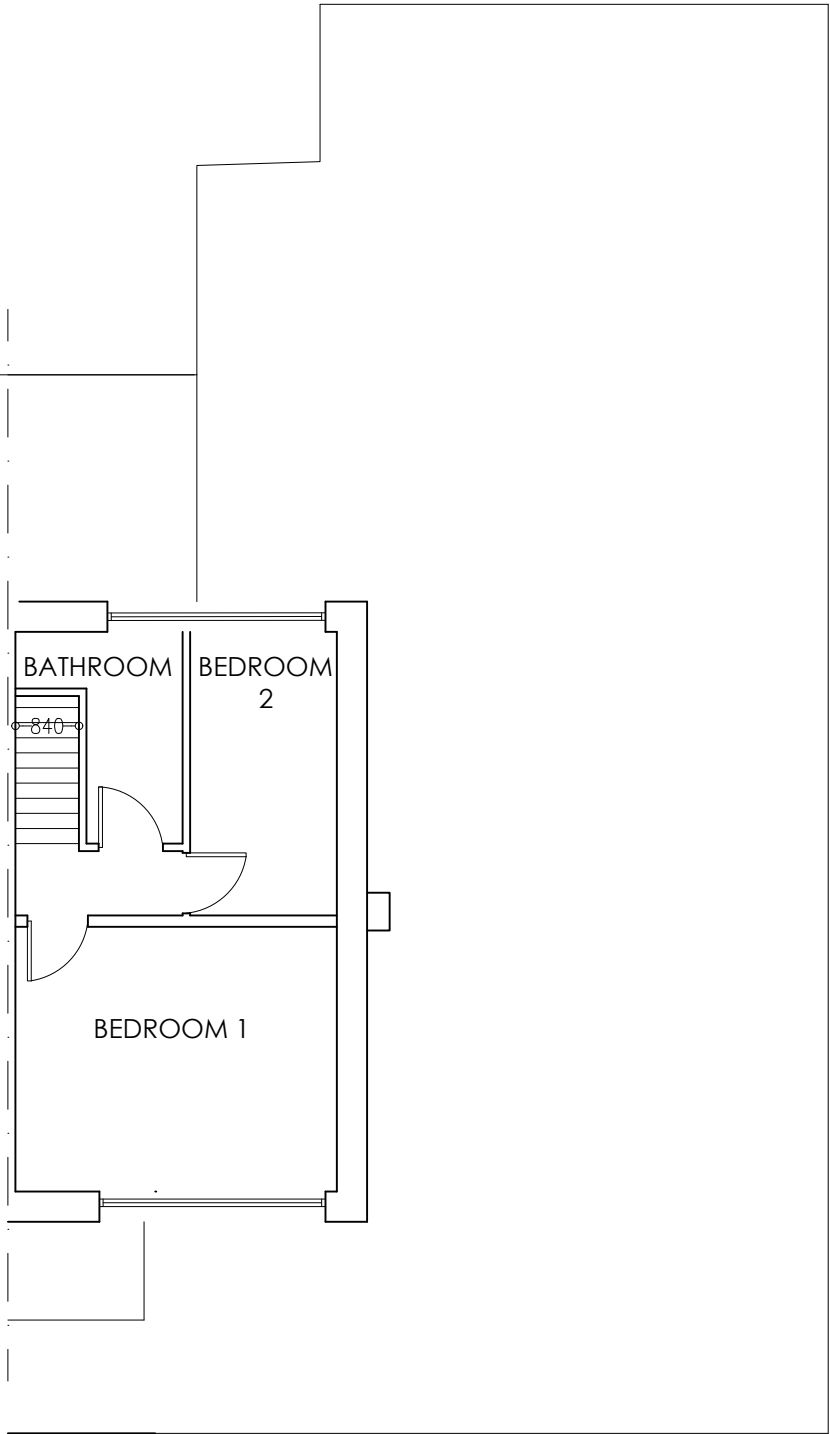

AS EXISTING FIRST FLOOR PLAN
1:100@A3

the **CAVE**
17 MANCHESTER RD WILMSLOW CHESHIRE SK9 1BQ
01625 838 632 www.the-cave.co.uk mail@the-cave.co.uk

PROJECT :

PRIVATE CLIENT
HOUSE REMODEL

DRAWING TITLE :

AS EXISITNG FLOOR PLANS
2 ALKRINGTON RD NORTH

SCALE :	DRAWN BY :	DATE :
1:100 A3	CAJ	JUN 26
DWG N° :	REVISION :	CHECKED :
AE01	.A	JPH