


Do not scale off this drawing
Any drawing errors should be brought to the attention of the architect
COPYRIGHT © theCAVE a+d limited

REVISIONS :

REV	DETAILS OF REVISION	INIT
-----	---------------------	------



PROPOSED FRONT ELEVATION (SOUTH-EAST)
1:100@A3

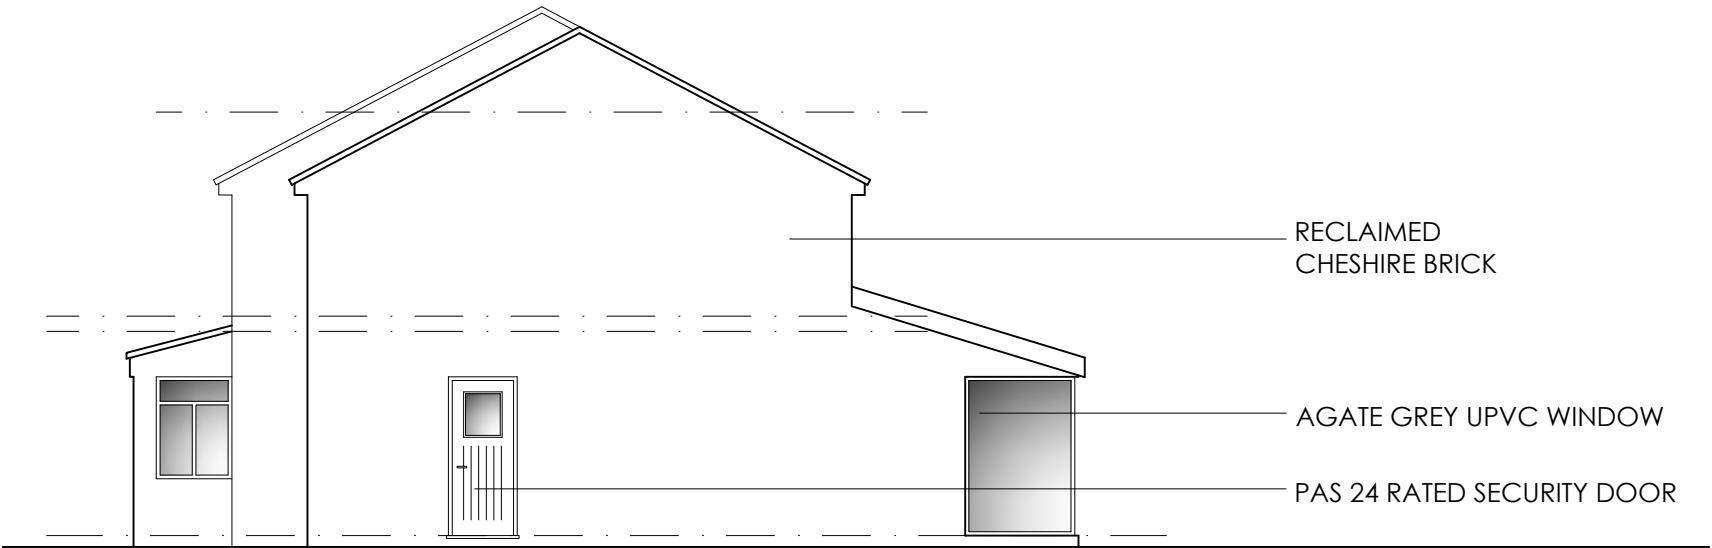

PROPOSED SIDE ELEVATION (NORTH-EAST)
1:100@A3



PROPOSED REAR ELEVATION (NORTH-WEST)
1:100@A3

the **CAVE**

17 MANCHESTER RD WILMSLOW CHESHIRE SK9 1BQ
01625 838 632 www.the-cave.co.uk mail@the-cave.co.uk

PROJECT :

PRIVATE CLIENT
HOUSE REMODEL

DRAWING TITLE :

AS PROPOSED ELEVATIONS
2 ALKRINGTON RD NORTH

SCALE : 1:100 A3

DRAWN BY : CAJ

DATE : JUN 26

DWG N° : P03

REVISION : A

CHECKED : JPH