



Do not scale off this drawing
Any drawing errors should be brought to the attention of the architect
COPYRIGHT © theCAVE a+d limited

REVISIONS :

REV	DETAILS OF REVISION	INIT
-----	---------------------	------

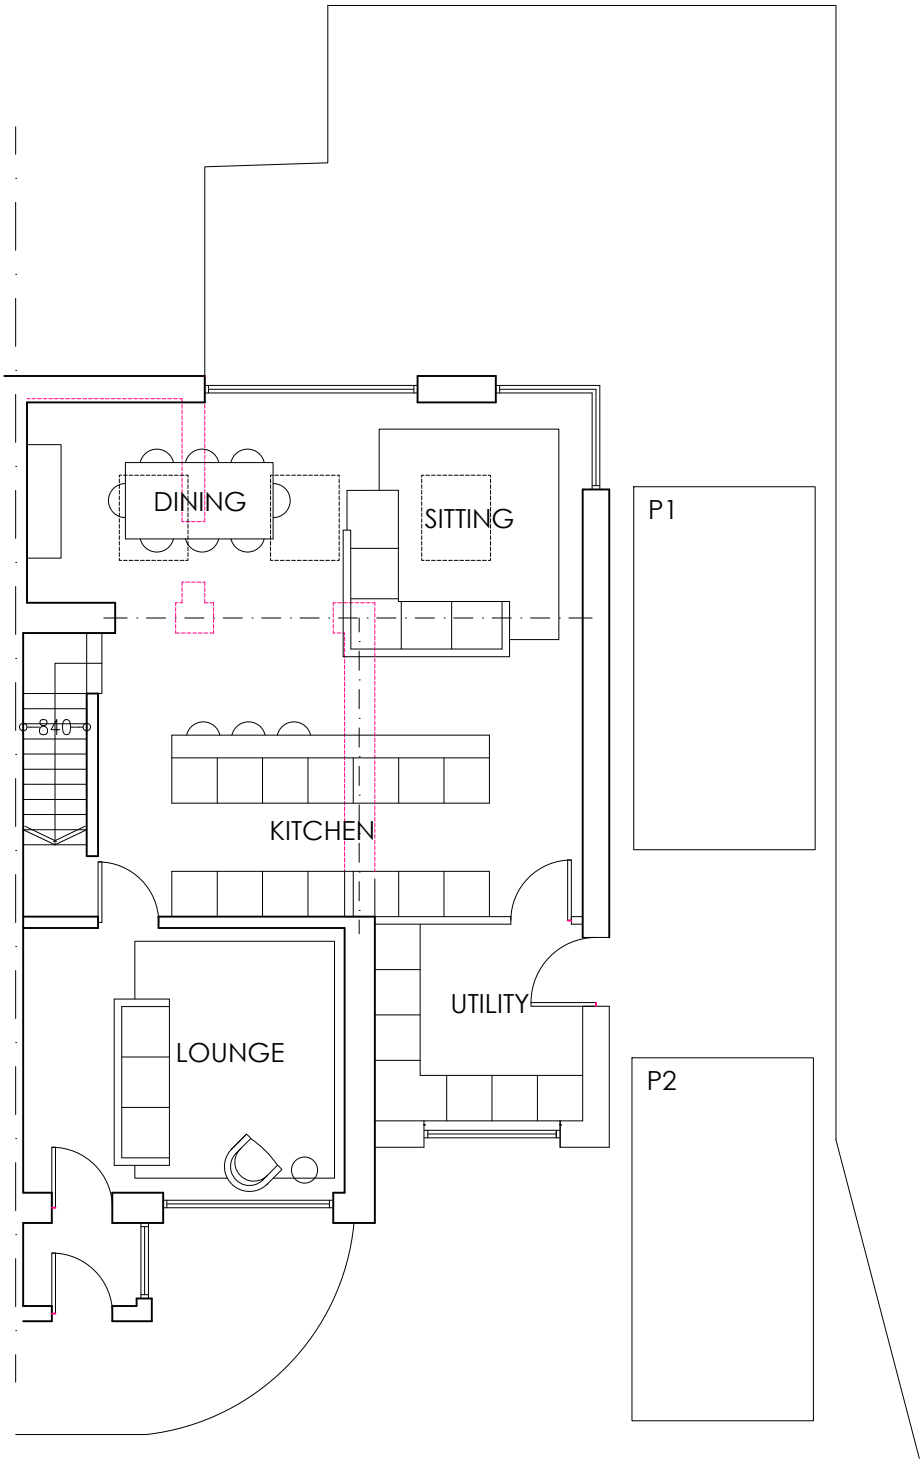

AS PROPOSED GROUND FLOOR PLAN
1:100@A3

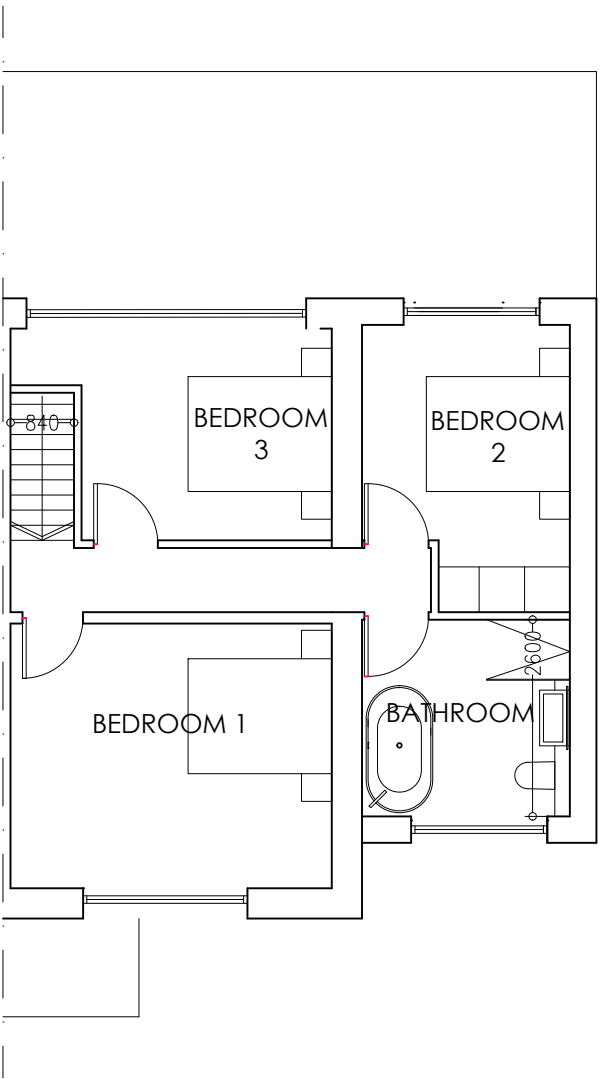

AS PROPOSED FIRST FLOOR PLAN
1:100@A3

the **CAVE**
17 MANCHESTER RD WILMSLOW CHESHIRE SK9 1BQ
01625 838 632 www.the-cave.co.uk mail@the-cave.co.uk

PROJECT :

PRIVATE CLIENT
HOUSE REMODEL

DRAWING TITLE :

AS PROPOSED FLOOR PLANS
2 ALKRINGTON RD NORTH

SCALE :	DRAWN BY :	DATE :
1:100 A3	CAJ	JUN 26
DWG N° :	REVISION :	CHECKED :
P02	B	JPH