




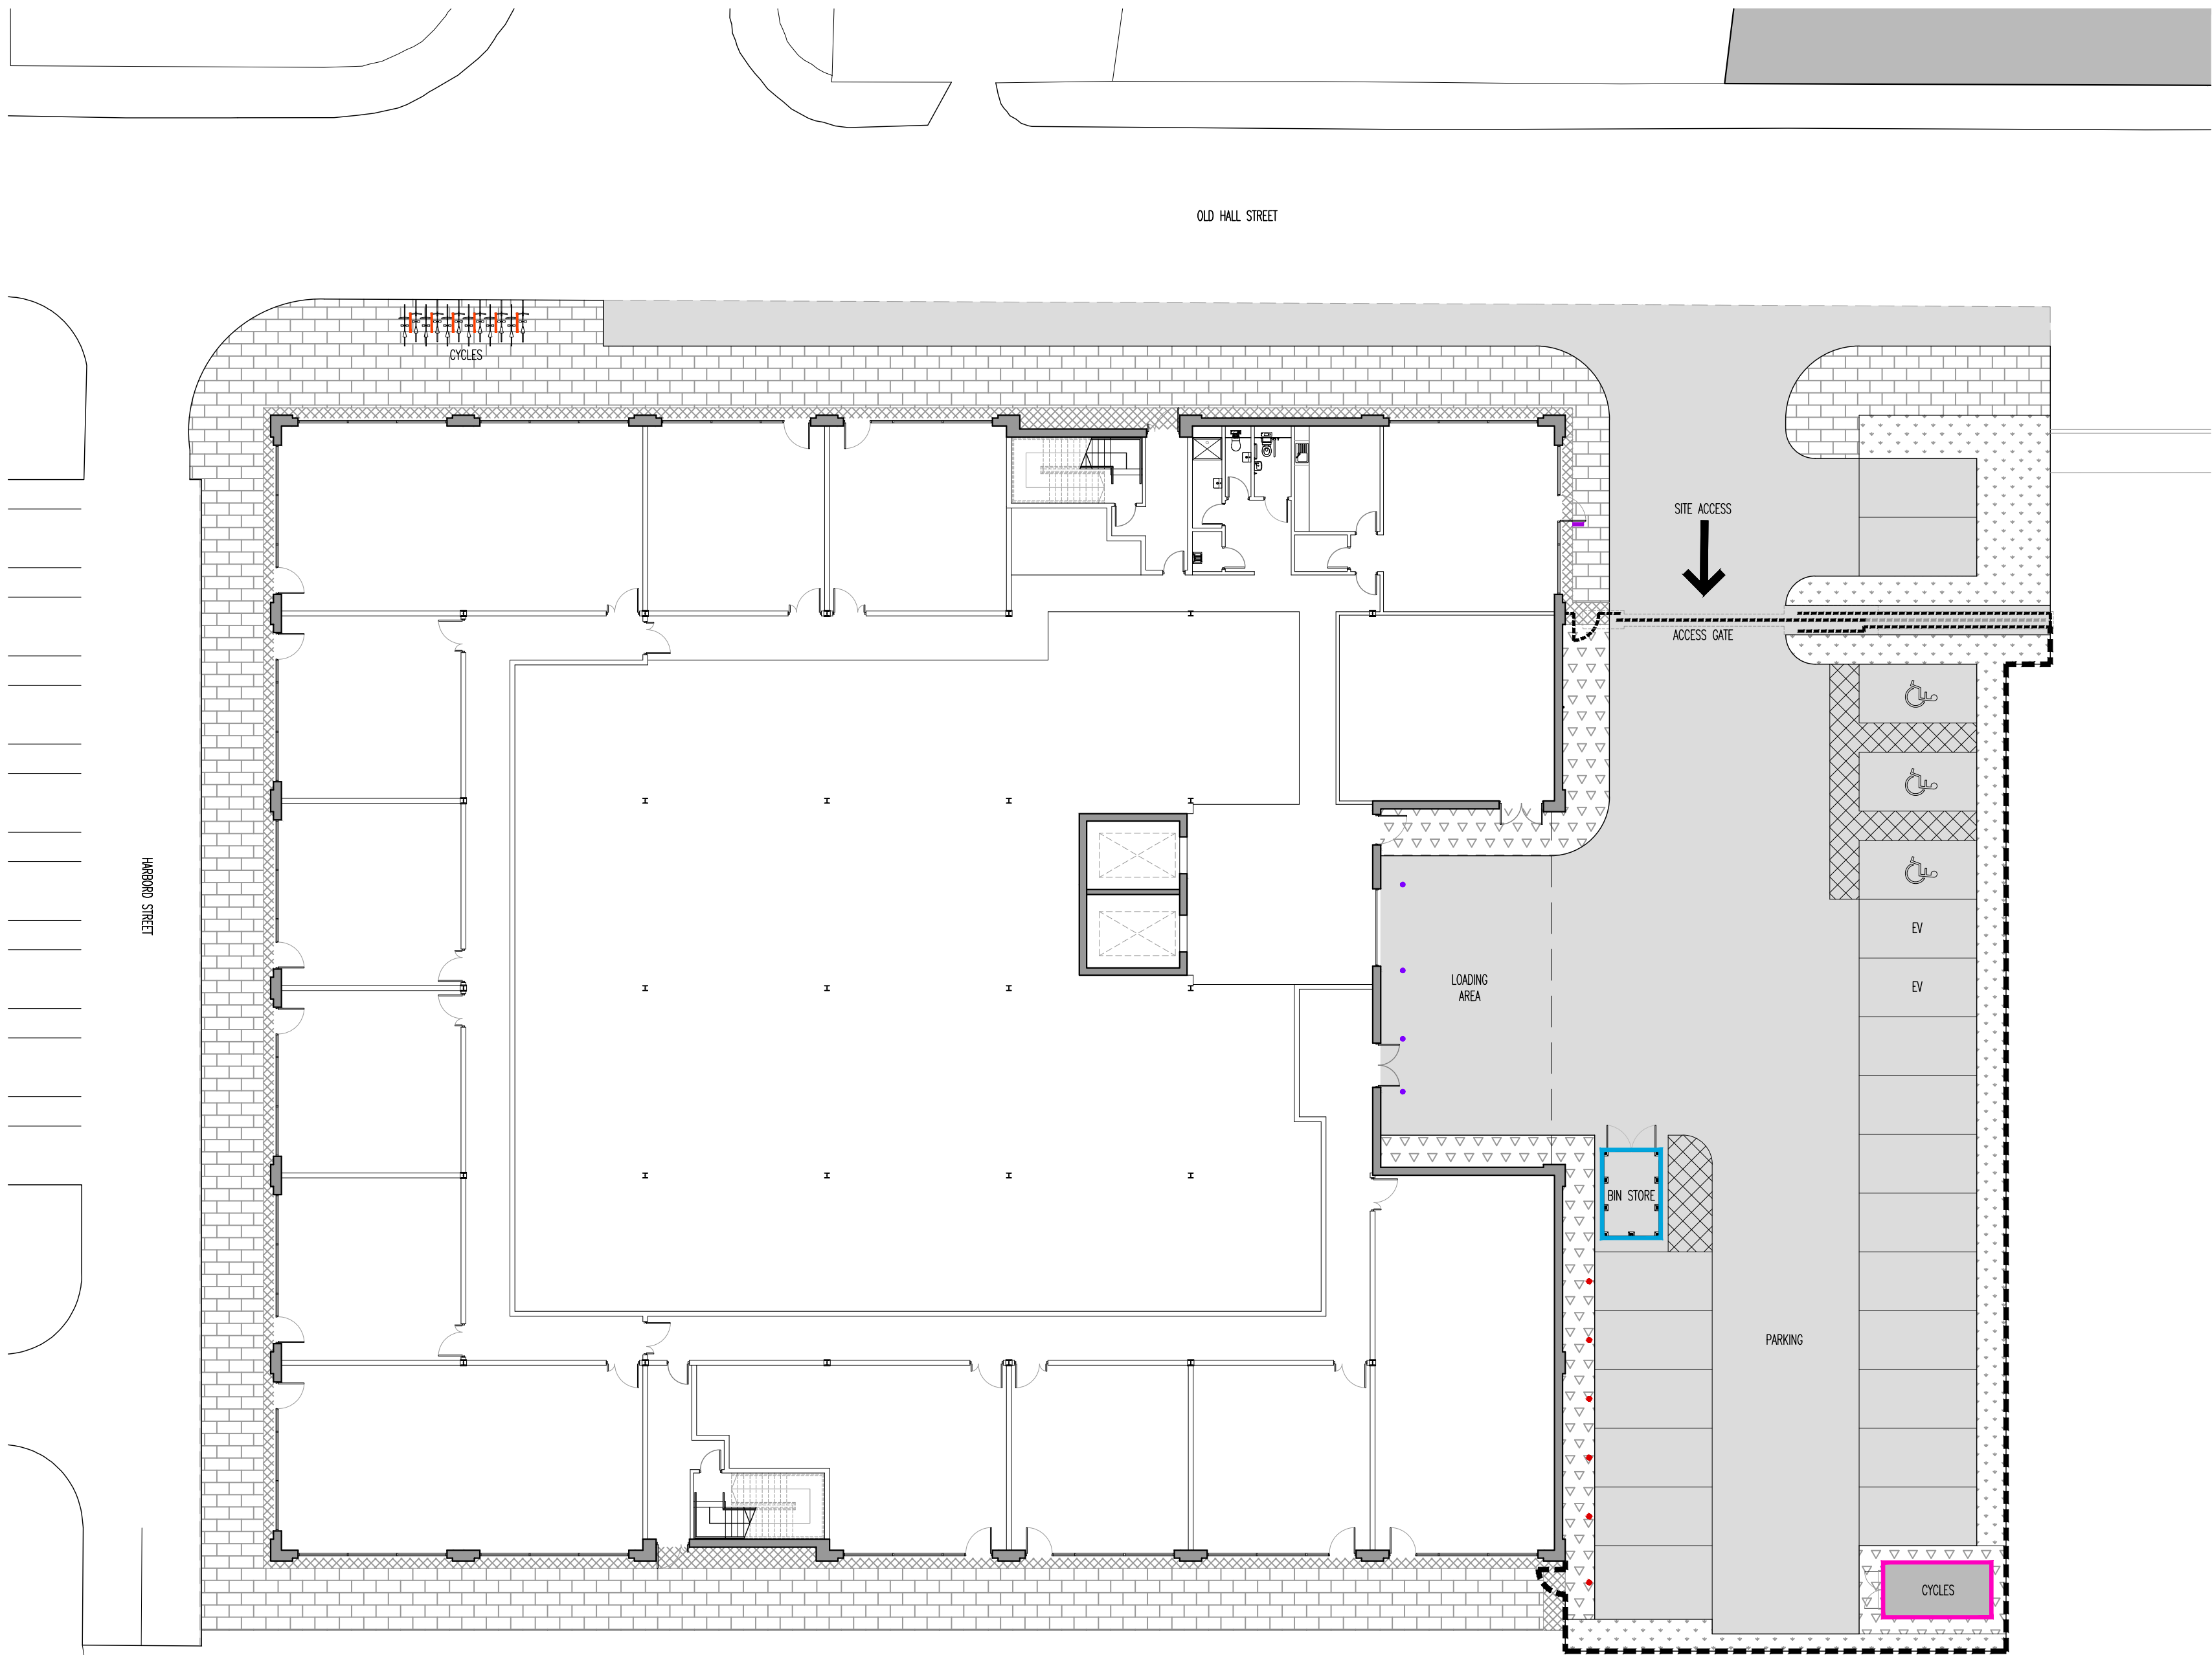


01 Proposed Site Plan
Scale 1:200 @ A1

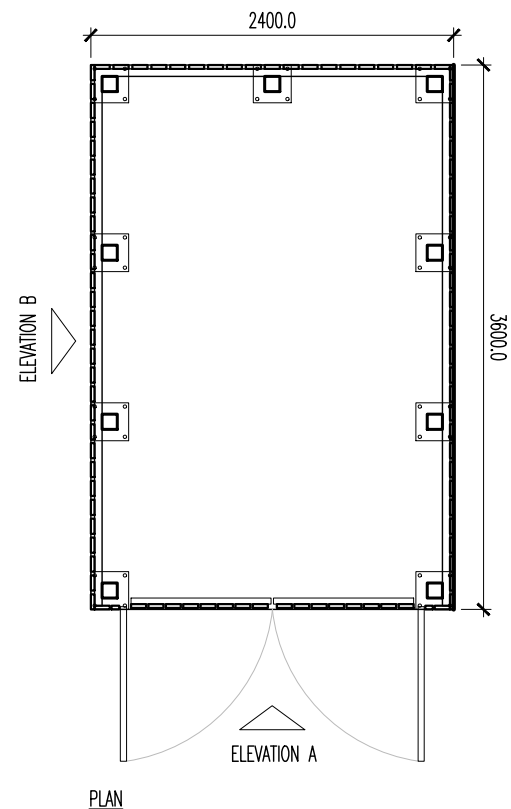

02 Proposed Bin Store
Scale 1:50 @ A1

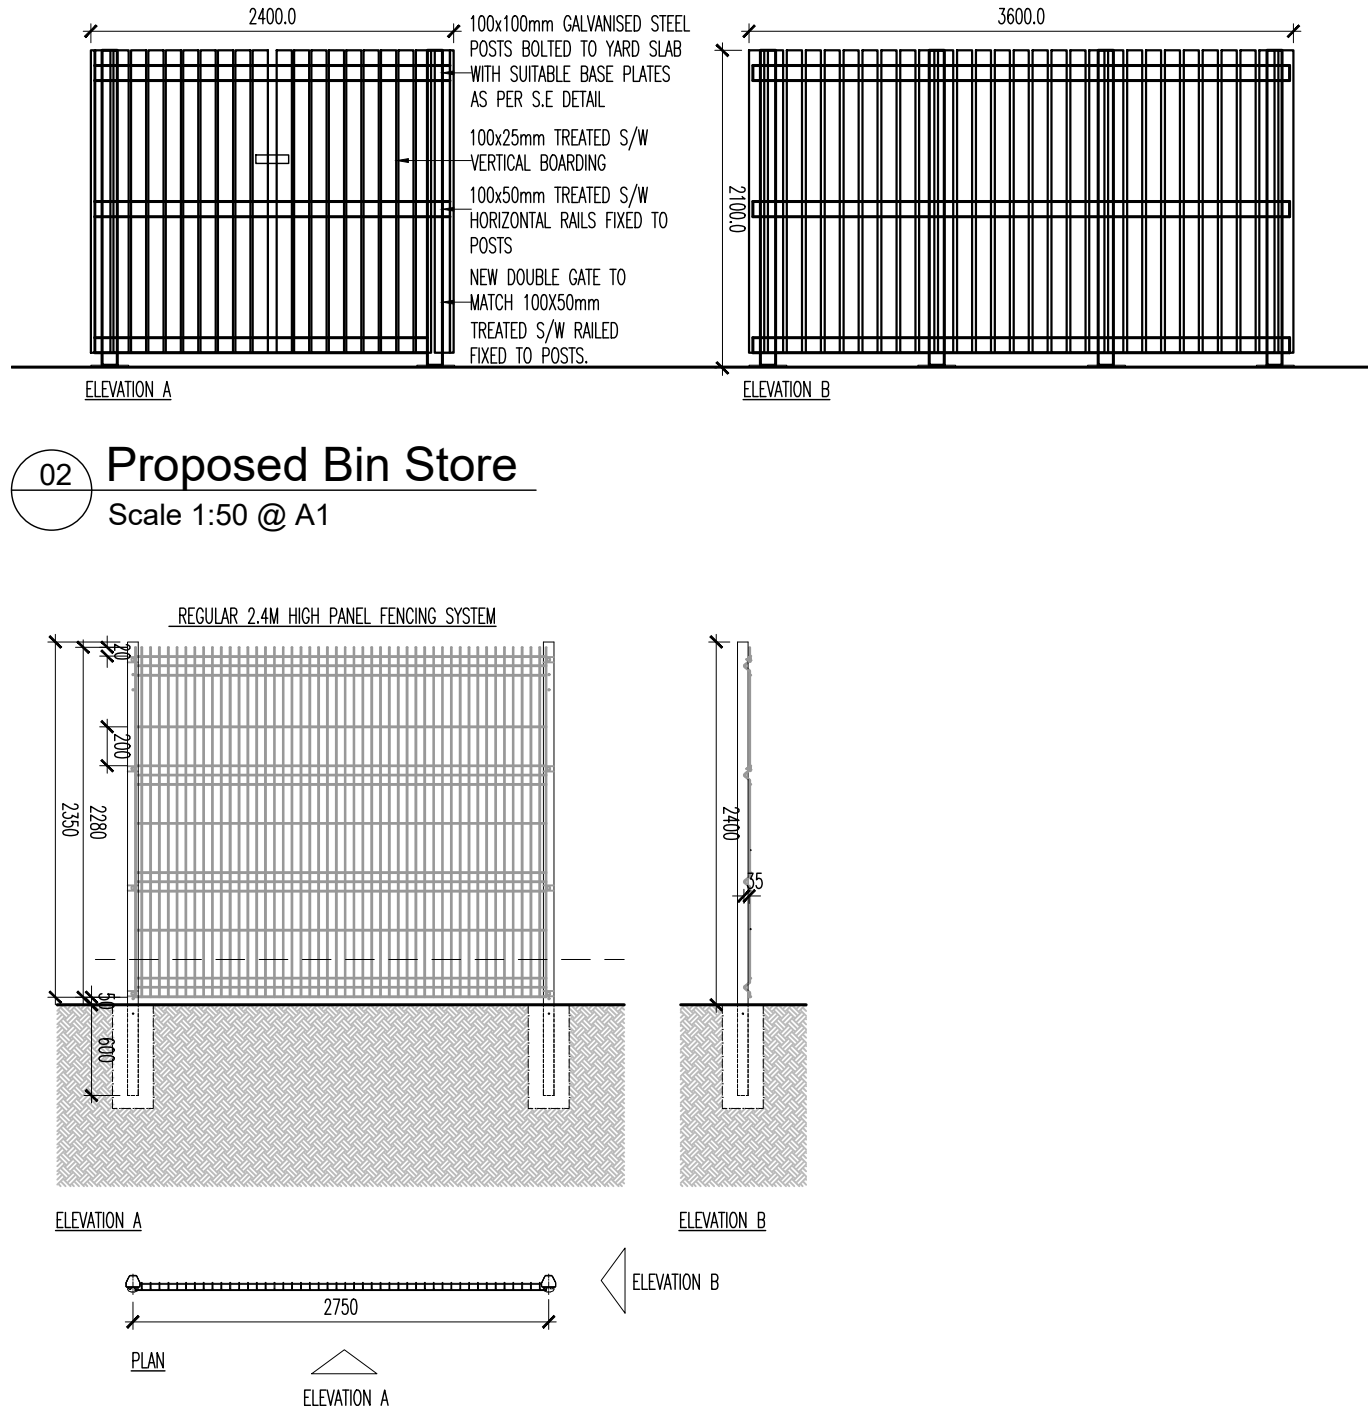

03 Proposed Typical Fencing Panel
Scale 1:50 @ A1

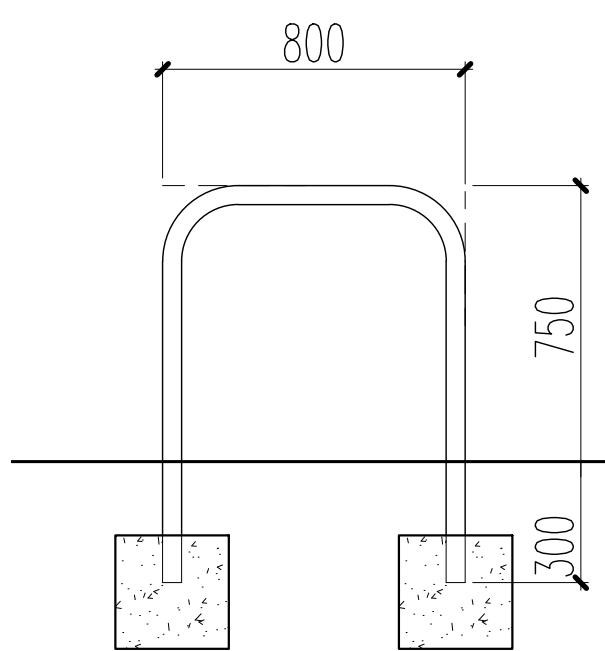

04 Proposed Cycle Hoops
Scale 1:20 @ A1

SPECIFICATION:

PROPOSED HARD LANDSCAPE:

- TARMAC ROAD AND PARKING FINISH
- MARSHALLS LUNAR PAVING, LAID IN MIXTURE OF SIZES AND COLOURS
- 100x200mm MARSHALLS LUNAR PAVING BORDER, COLOUR: SHADOW
- 600x600mm MARSHALLS SAXON TEXTURED CONCRETE PAVING, COLOUR: NATURAL

PROPOSED SOFT LANDSCAPE:

- PLANTING

BOUNDARY TREATMENT:

- 2400mm PALADIN FENCING AND GATES, PALADIN FENCE COLOUR: RAL 9005 BLACK

PROPOSED STREET FURNITURE:

- BIN STORE
- ASGARD GLADIATOR x10 CYCLE SHED COLOUR: GREY
- BROXAP SHEFFIELD CYCLE HOOPS
- BROXAP DOOR BARRIER COLOUR: ANTHRACITE RAL 7016
- SEMI DOMED STAINLESS STEEL BOLLARDS
- GALVANISED STEEL CRASH PROTECTION BOLLARDS

NB. MATERIALS SUBJECT TO SIMILAR APPROVED BY CLIENT.

PLANTING SCHEDULE
SOFT LANDSCAPE PLANTING MIX @ 3/m²:

%AGE	PLANT NAME	STOCK	SIZE
20%	SPIRAEA JAPONICA 'FIRELIGHT'	C 2L	30-40CM
20%	LONICERA NITIDA 'MAIGRUN'	C 2L	30-40CM
20%	HYPERICUM CALYCEUM	C 2L	30-40CM
20%	MAHONIA AQUIFOLIUM 'APOLLO'	C 2L	30-40CM
10%	CORNUS ALBA 'KESSLERINGII'	C 2L	40-60CM
10%	CORNUS SANGUINEA 'MIDWINTER FIRE'	C 2L	40-60CM

INDIVIDUAL VARIETIES TO BE PLANTED SEPARATELY OR IN SMALL GROUPS OF 3-5.

Rev/Description	Date	By	CHK
-----------------	------	----	-----

Status	Purpose for Issue
Planning ☒ Tender ☐	
Construction ☐ As Built ☐	PLANNING

Client
STORAGE WORLD

Contract
PROPOSED DEVELOPMENT
STORAGE WORLD
MIDDLETON

Drawing
PROPOSE EXTERNAL WORKS

bateandtaylor
architects
www.bate-taylor.co.uk
macintosh house
4a cambridge street
manchester m1 5gg
tel: 0161 236 0999
fax: 0161 236 0404
mail@bate-taylor.co.uk

Drawing No. MH1463-07
Scales 1:200 @ A1
Drawn LT
Revision /
Date JUL '26
Checked GB

This drawing is the copyright of the Architect and may not be reproduced without licence.
DO NOT scale from this drawing.