


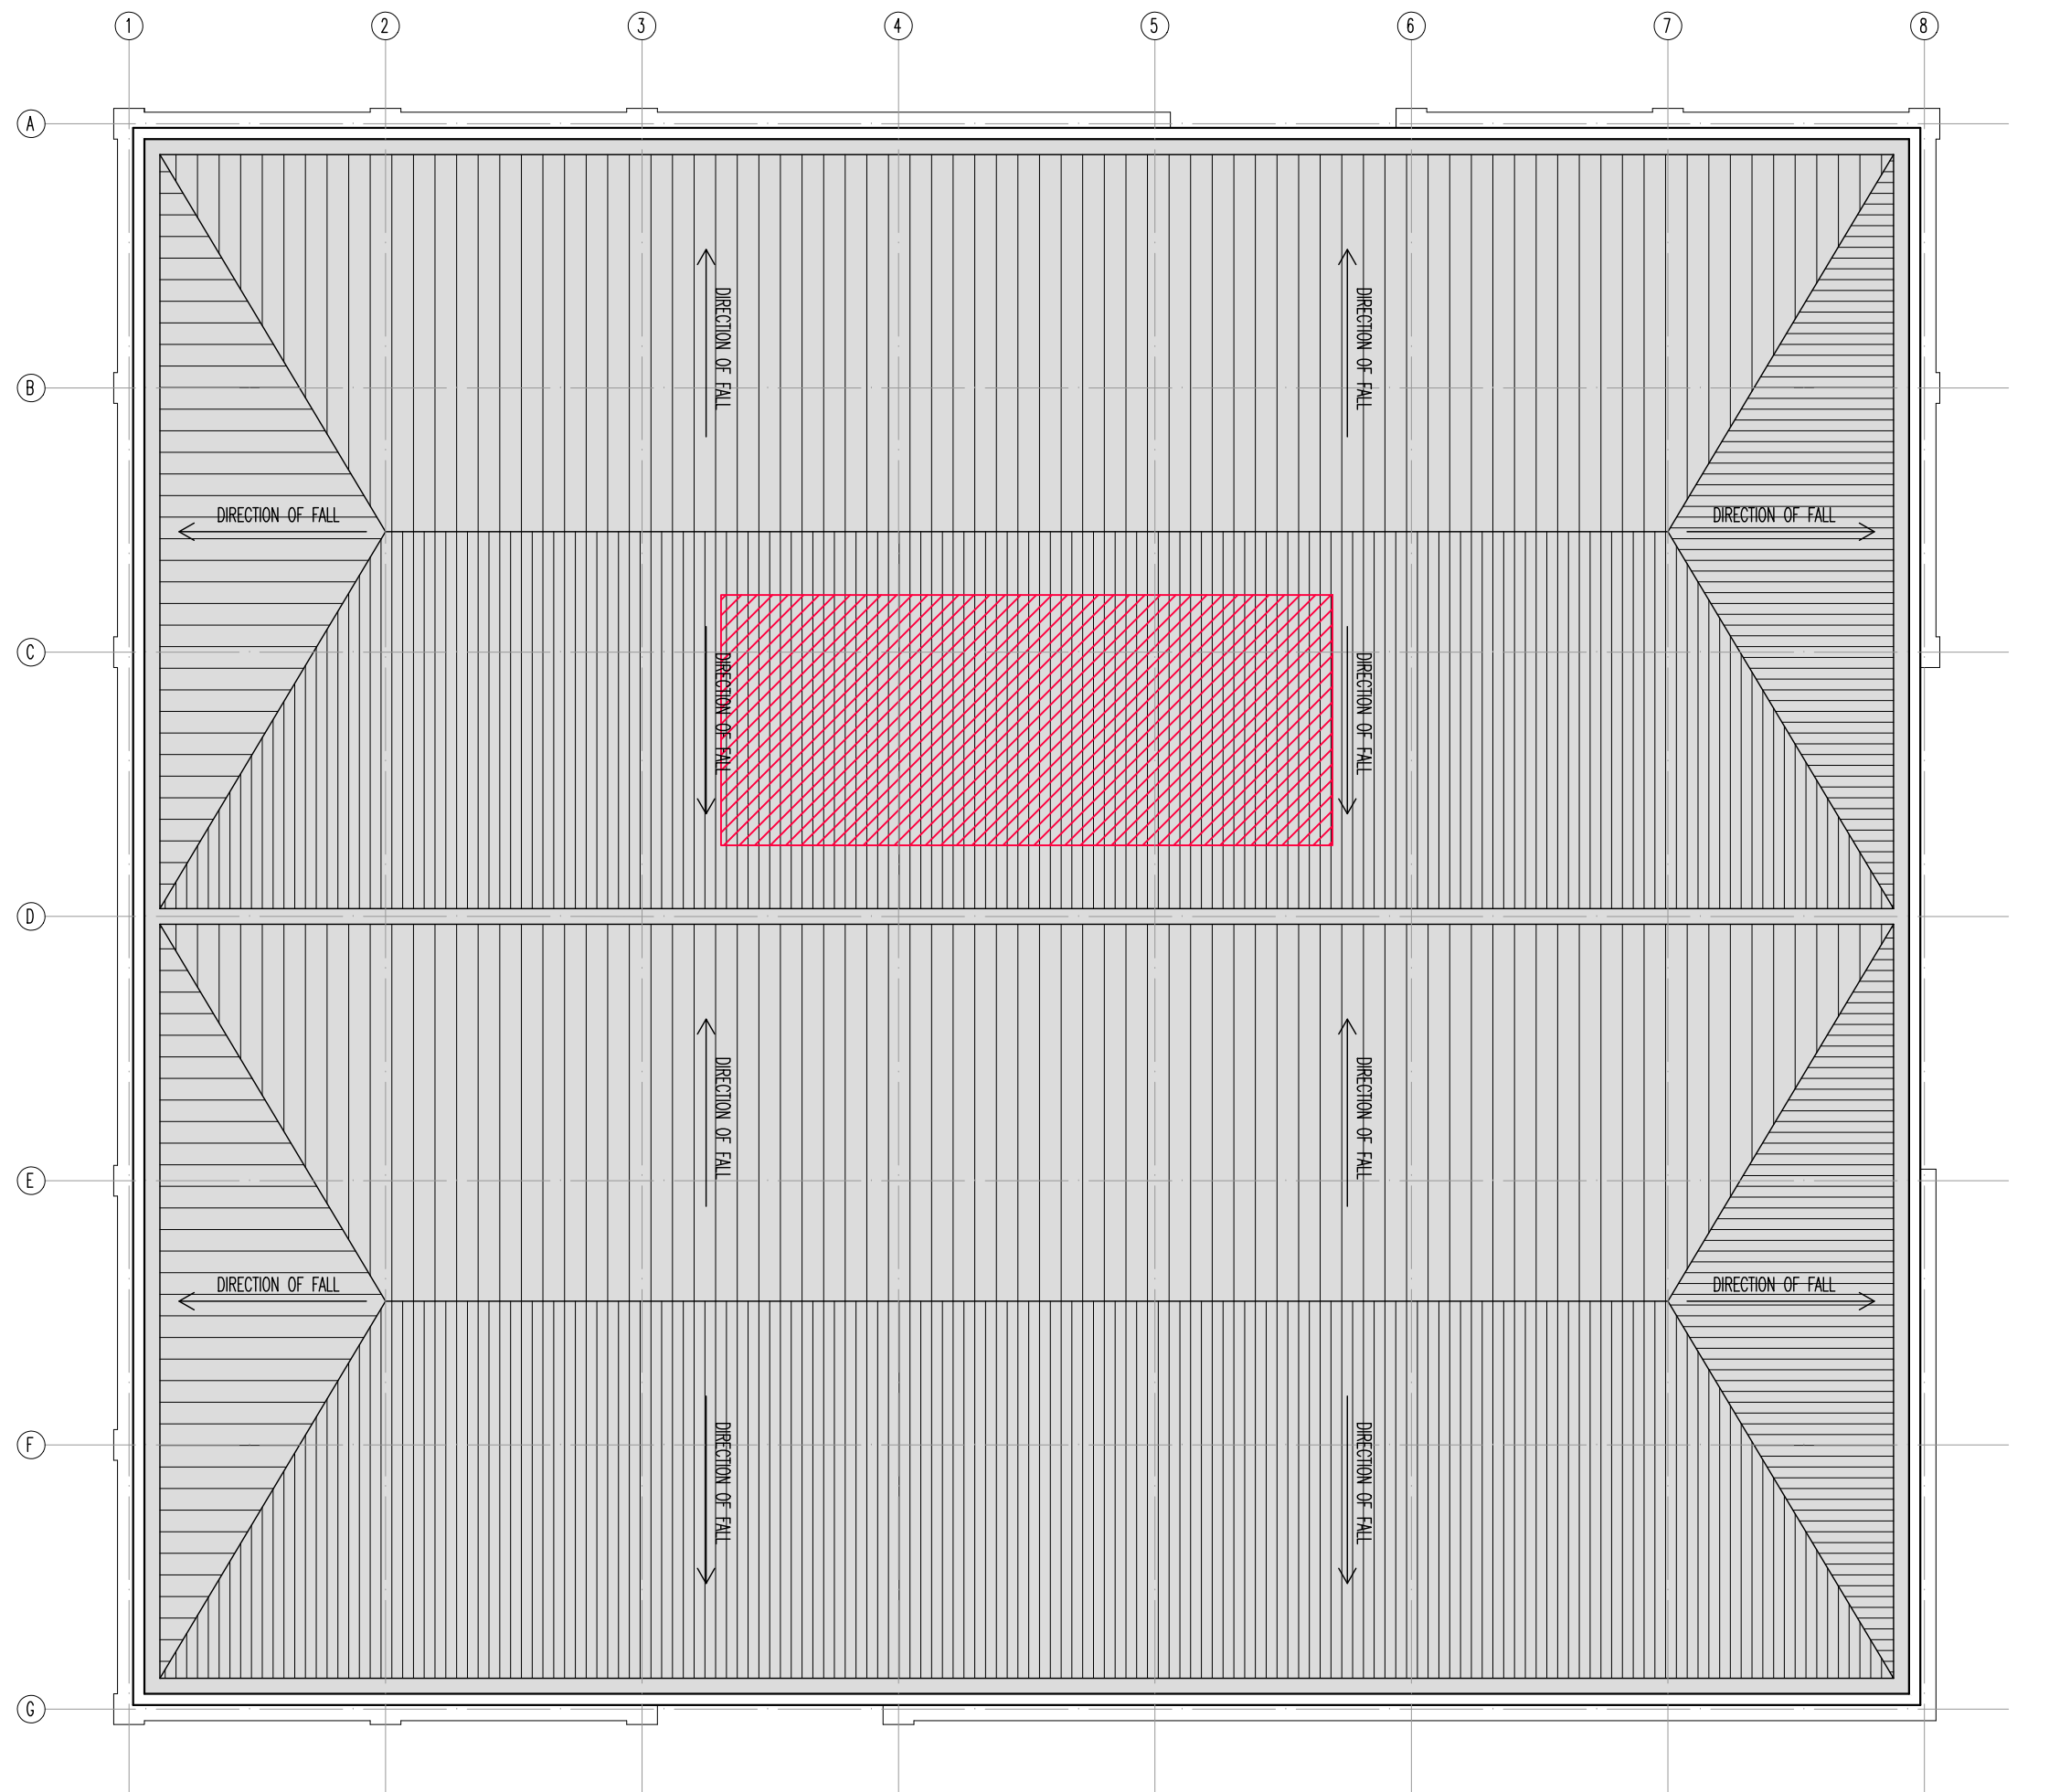

01 Proposed Roof Plan
Scale 1:200 @ A2

SPECIFICATION:

ROOF CONSTRUCTION:

TWO DUAL PITCHED AND HIPPED ROOFS TO BE PROFILED METAL CLADDING PANELS. ROOF CLADDING PANELS TO BE KINGSPAN KS1000RW, COLOUR GOOSEWING GREY BS10A05. ROOF TO BE CONCEALED BEHIND PARAPET WALL CONSTRUCTION.

 PV ZONE

NB. MATERIALS SUBJECT TO SIMILAR APPROVED BY CLIENT.

A	UPDATED SOLAR PV ZONE	31.07.26	LT	GB
Rev	Description	Date	By	Chk

Status	Purpose for Issue
Planning ☒	Tender ☐
Construction ☐	As Built ☐
PLANNING	

Client
STORAGE WORLD

Contract
PROPOSED DEVELOPMENT
STORAGE WORLD
MIDDLETON

Drawing
PROPOSED ROOF PLAN

bateandtaylor
architects

www.bate-taylor.co.uk

macintosh house
4a cambridge street
manchester m1 5gg
tel: 0161 236 0999
fax: 0161 236 0404
mail@bate-taylor.co.uk

Drawing No.	MH1463-05	Revision	A
Scales	1:200 @ A2	Date	JUL '26
Drawn	LT	Checked	GB

This drawing is the copyright of the Architect and may not be reproduced without licence.
DO NOT scale from this drawing.