




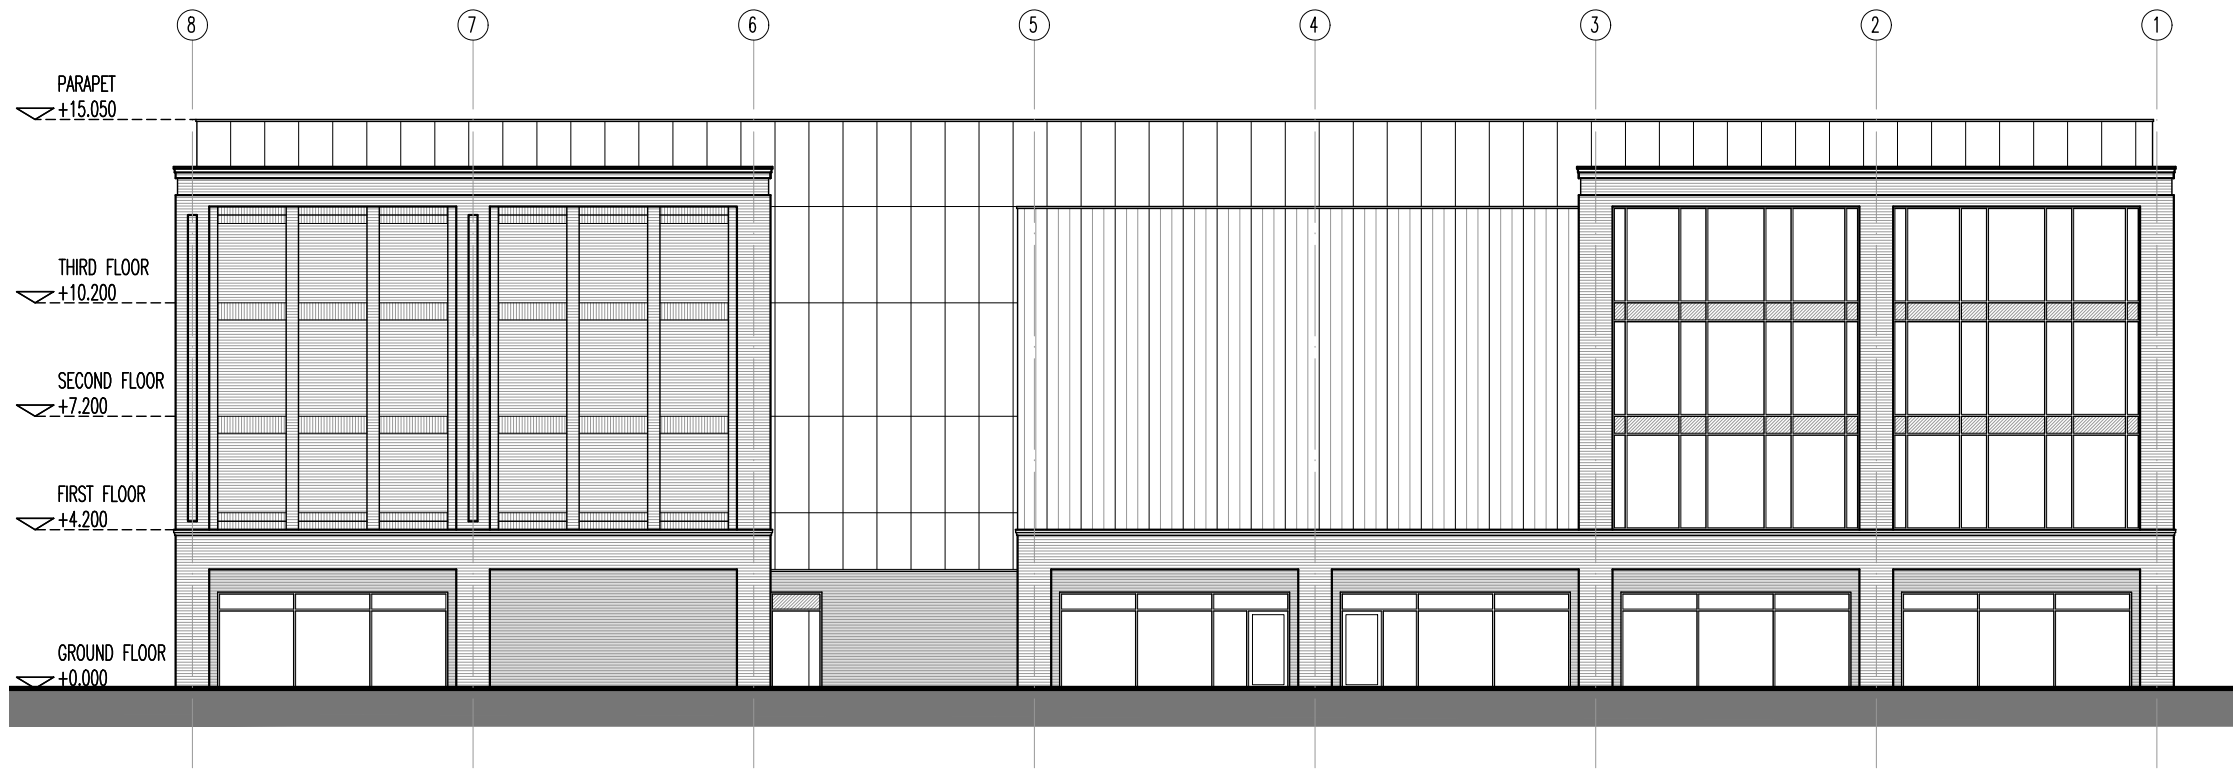


01 Proposed North Elevation
Scale 1:200 @ A2

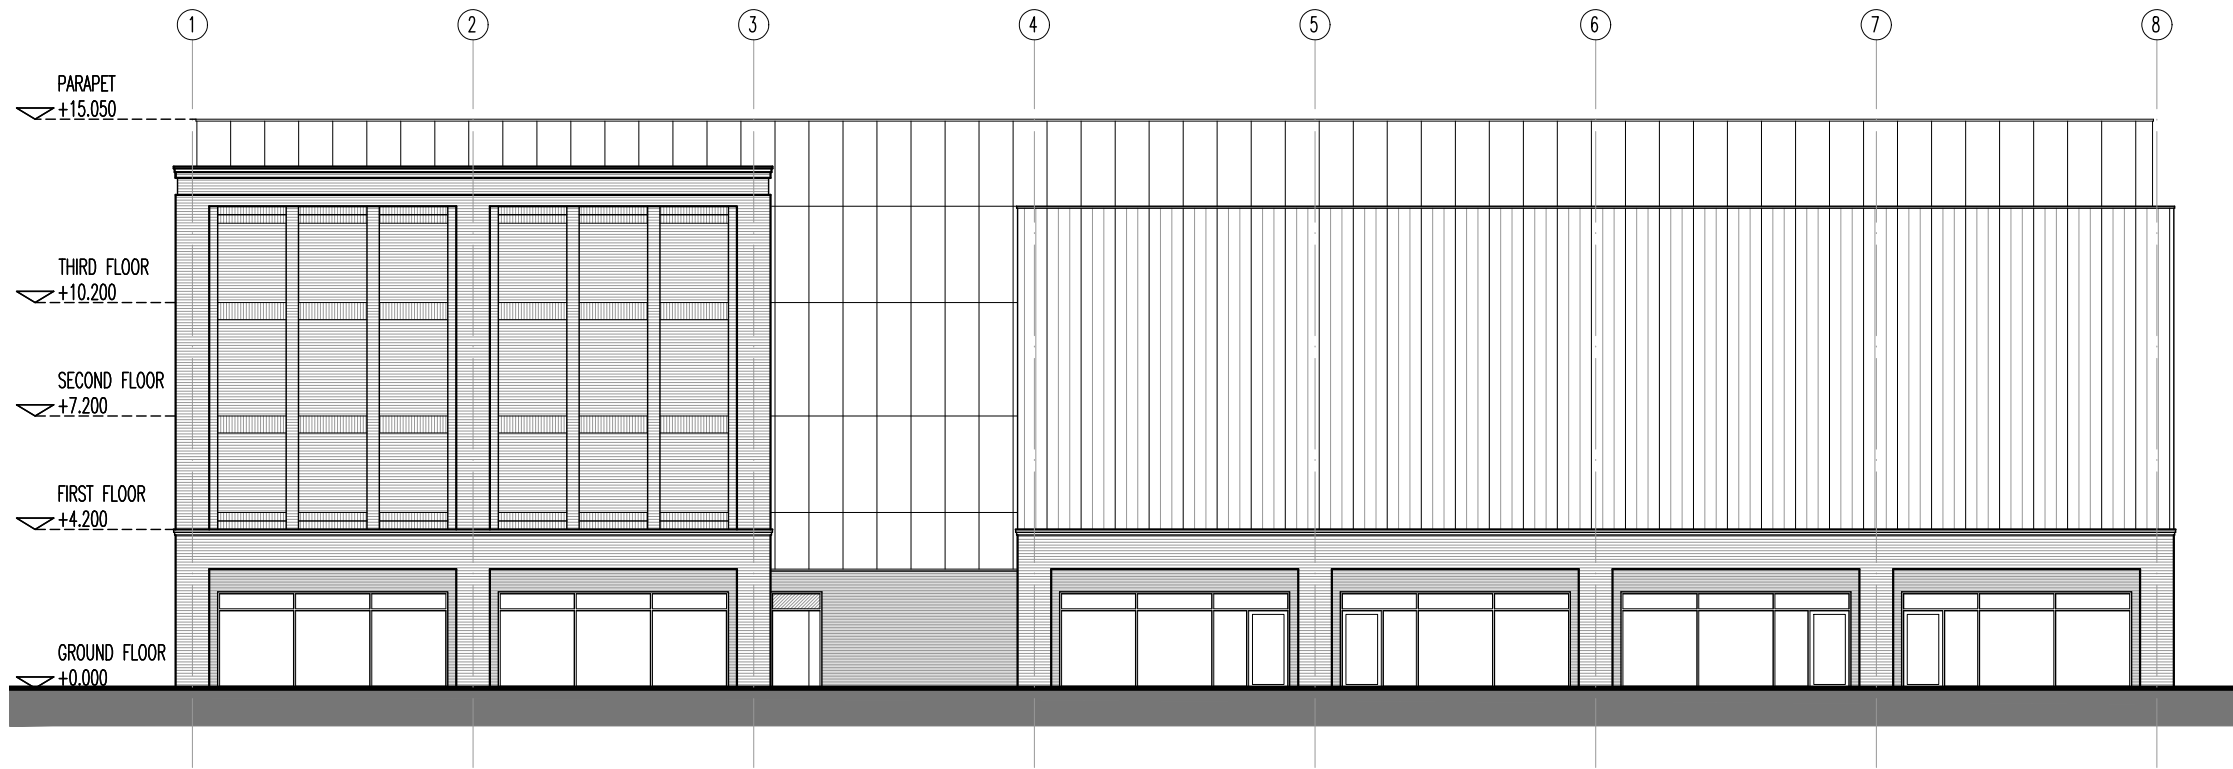

03 Proposed South Elevation
Scale 1:200 @ A2

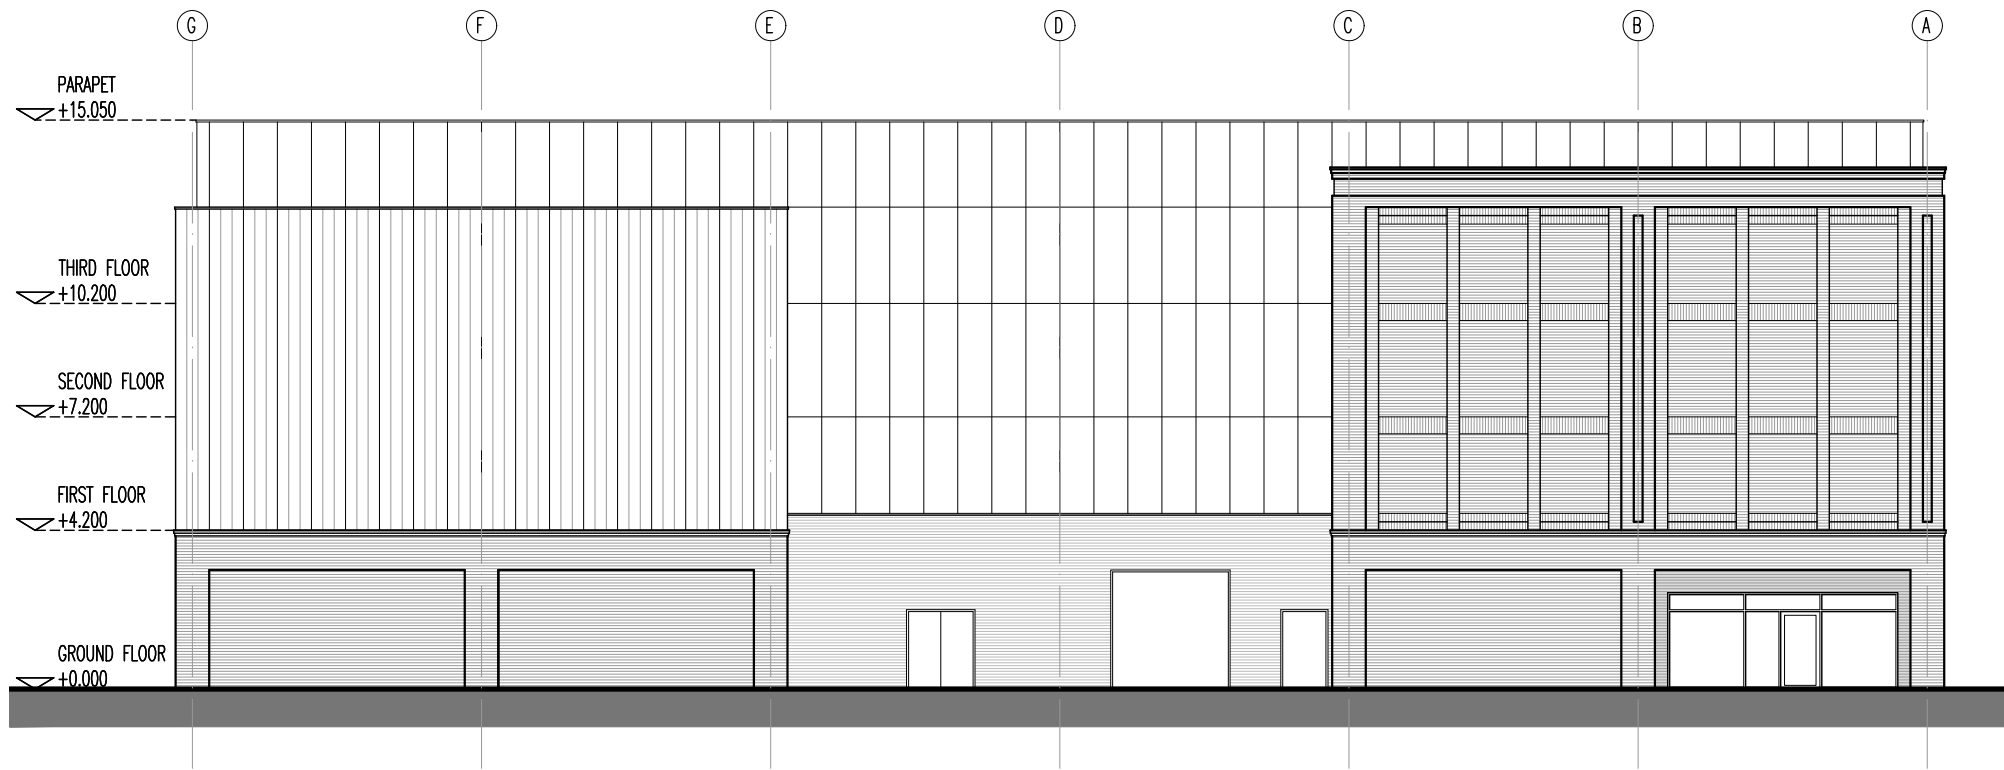

04 Proposed East Elevation
Scale 1:200 @ A2

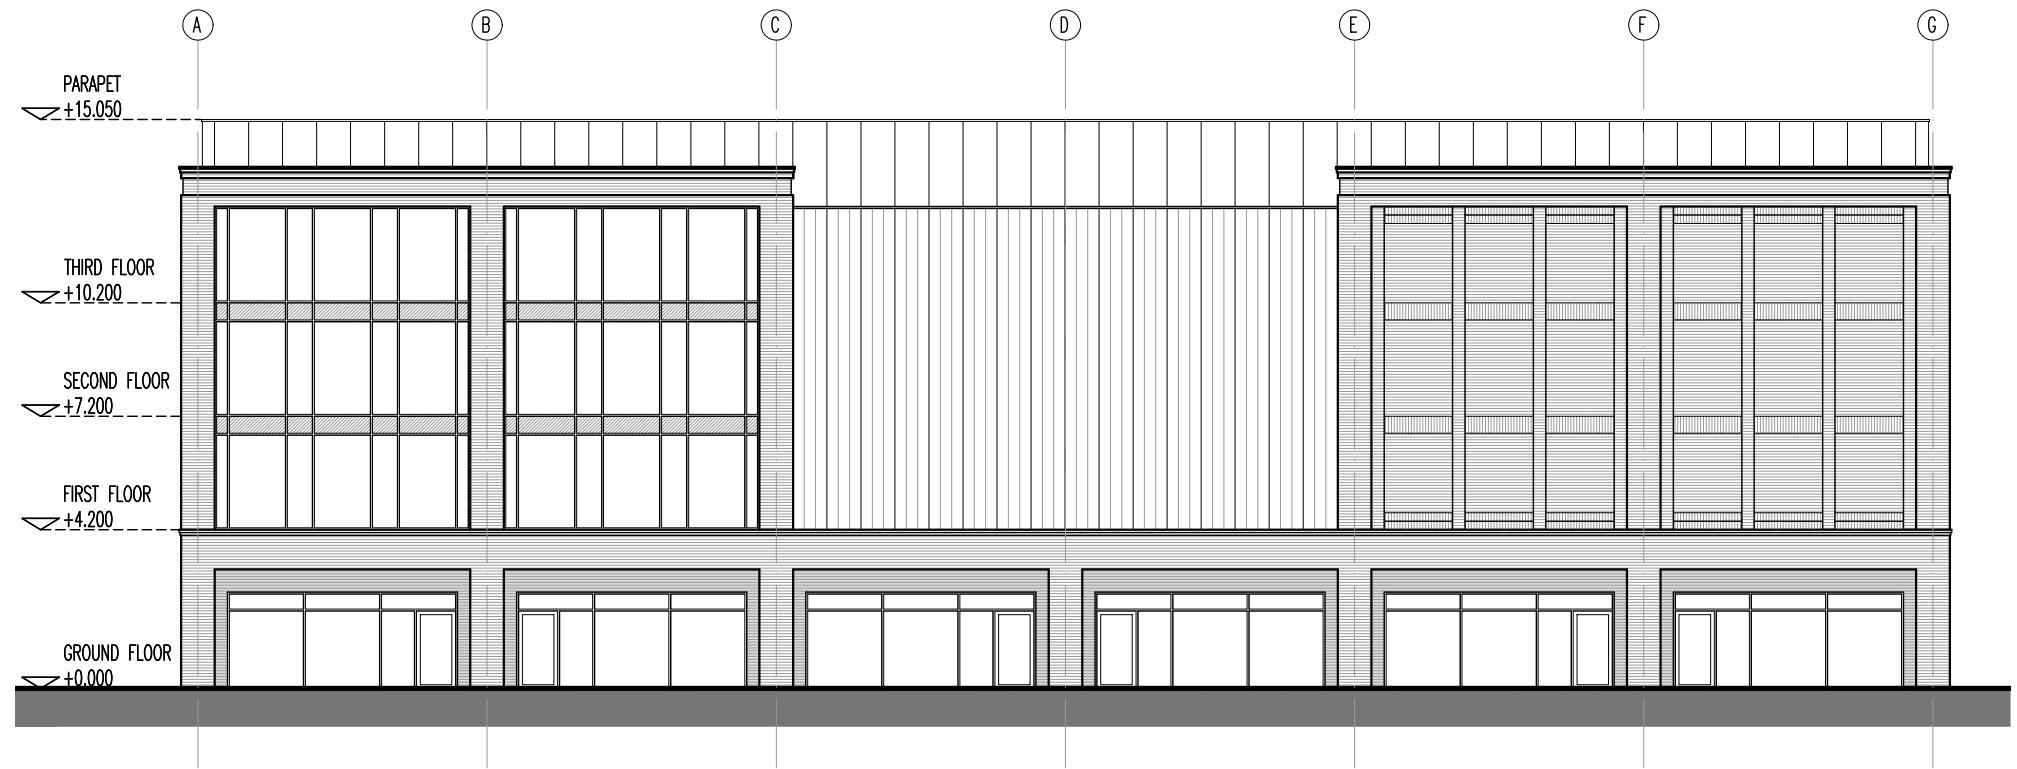

02 Proposed West Elevation
Scale 1:200 @ A2

SPECIFICATION:

EXTERNAL WALL CONSTRUCTION:

WALLS TO BE FORMED USING A COMBINATION OF TRADITIONAL MASONRY CONSTRUCTION WITH FACING BRICK, INSULATED CLADDING PANELS, BRICK SLIP SYSTEM, CURTAIN WALLING AND STEEL FRAMES. MATERIALS TO COMPRISE OF THE FOLLOWING:

WIENERBERGER YE OLDE WOODFORD FACING BRICKWORK/BRICK SLIP.

WIENERBERGER CALIFORNIA LIGHT GREY GLAZED BRICKWORK.

KINGSPAN EVOLUTION MULTIGROOVE WALL PANEL, LAID VERTICALLY. COLOUR: KINGSPAN ALTARIS DARK COPPER METALLIC

KINGSPAN EVOLUTION AXIS WALL PANELS, LAID VERTICALLY. KINGSPAN ALTARIS DARK COPPER METALLIC

ROOF CONSTRUCTION:

TWO DUAL PITCHED AND HIPPED ROOFS TO BE PROFILED METAL CLADDING PANELS. ROOF CLADDING PANELS TO BE KINGSPAN KS1000RW, COLOUR GOOSEWING GREY BS10A05. ROOF TO BE CONCEALED BEHIND PARAPET WALL CONSTRUCTION.

DOORS AND WINDOWS:

PPC ALUMINIUM FRAMED DOUBLE GLAZED THERMALLY BROKEN CURTAIN WALLING, WINDOWS AND DOORS. FRAME COLOUR ANTHRACITE GREY RAL 7016, COMPLETE WITH STAINLESS STEEL IRONMONGERY.

PERSONNEL/FIRE ESCAPE DOORS TO BE STEEL DOOR SETS WITH PPC FINISH, COLOUR: ANTHRACITE GREY RAL 7016.

LOADING DOOR TO BE HEAVY DUTY 'UP AND OVER' DOOR, PPC ALUMINIUM, COLOUR: ANTHRACITE GREY RAL 7016.

NB. MATERIALS SUBJECT TO SIMILAR APPROVED BY CLIENT.

MATERIALS KEY:

BRICK TYPE 1:
WIENERBERGER OLDE WOODFORD RED MULTI BRICK

BRICK TYPE 2:
WIENERBERGER CALIFORNIA LIGHT GLAZED BRICK

CLADDING TYPE 1:
VERTICALLY LAID KINGSPAN EVOLUTION MULTIGROOVE PANEL, COLOUR: DARK COPPER METALLIC

CLADDING TYPE 2:
VERTICALLY LAID KINGSPAN EVOLUTION AXIS WALL PANEL, COLOUR: BEIGE GREY RAL 7006

Rev	Description	Date	By	Chk
A	ADDED FLOOR HEIGHTS	31.07.26	LT	GB

Status	Purpose for Issue
Planning ☒ Tender ☐	PLANNING
Construction ☐ As Built ☐	

Client
STORAGE WORLD

Contract
PROPOSED DEVELOPMENT
STORAGE WORLD
MIDDLETON

Drawing
PROPOSED ELEVATIONS



macintosh house
4a cambridge street
manchester m1 5gg
tel: 0161 236 0999
fax: 0161 236 0404
mail@bate-taylor.co.uk

Drawing No. MH1463-06
Scales 1:200 @ A2
Drawn LT

Revision A
Date JUL '26
Checked GB

This drawing is the copyright of the Architect and may not be reproduced without licence.
DO NOT scale from this drawing.

