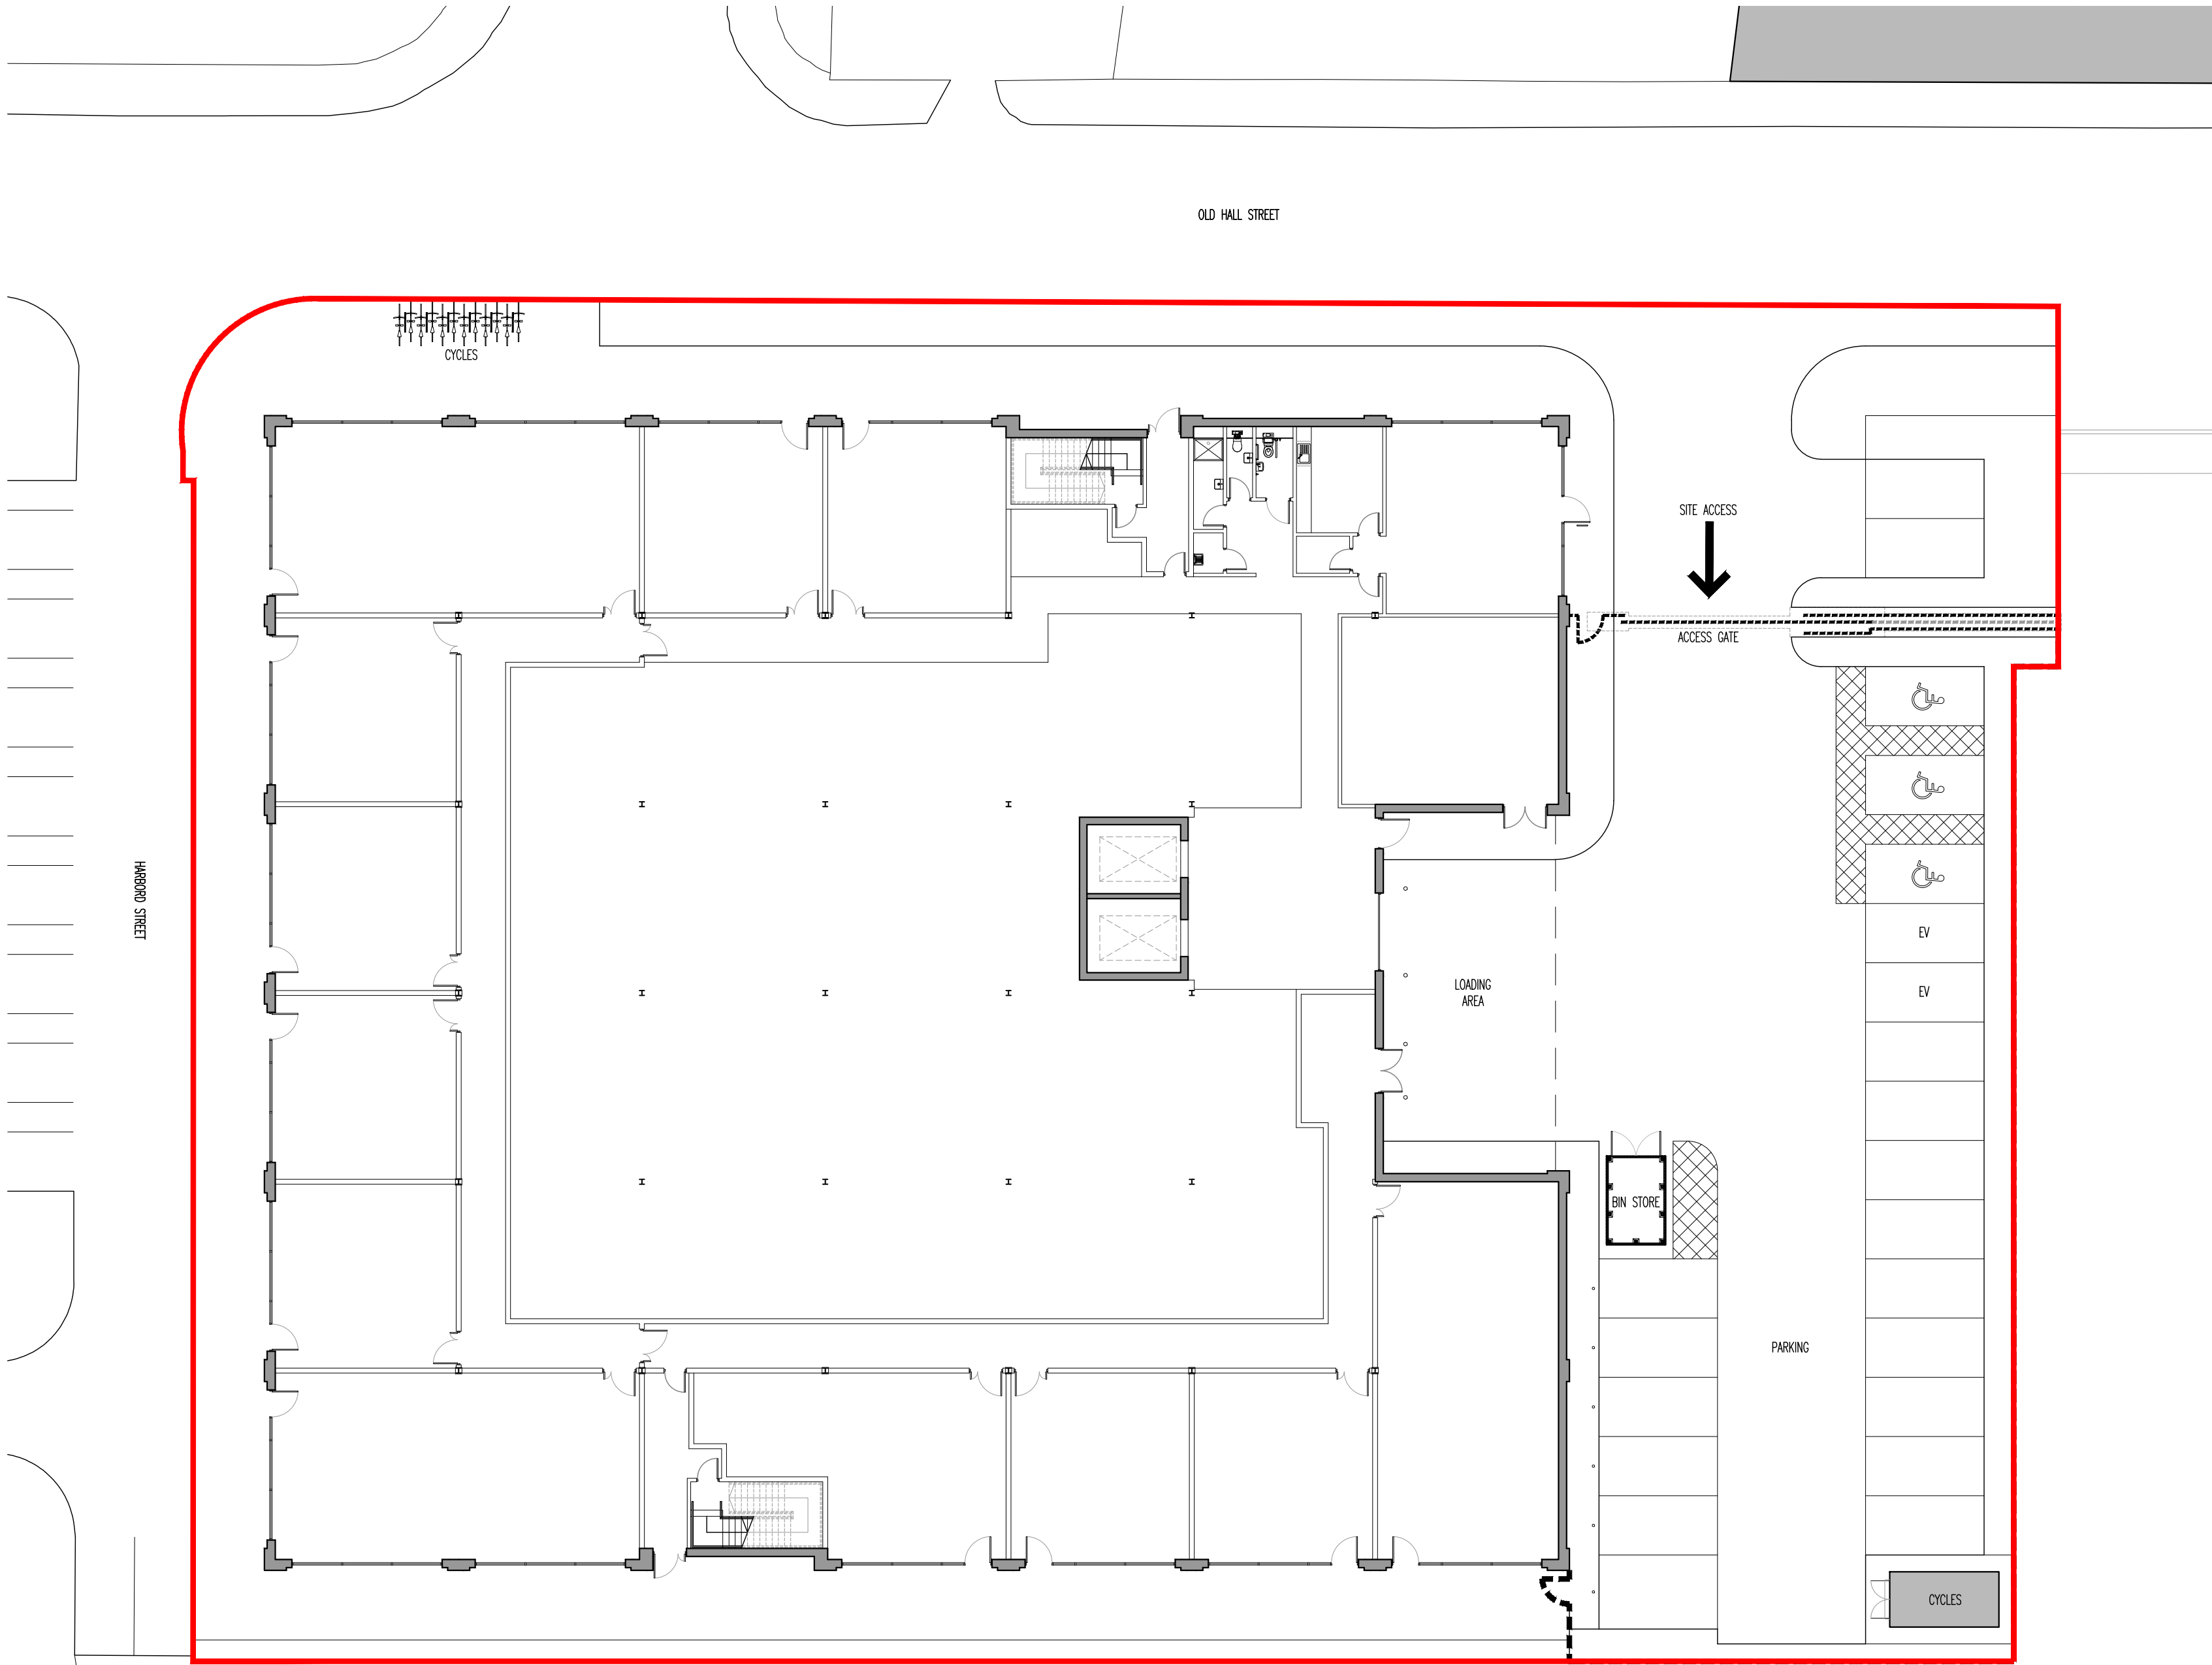


SCHEDULE OF ACCOMMODATION:	
	1.0 Acres / 0.4 Hectares
GROSS INTERNAL FLOOR AREA:	
GROUND FLOOR	2281sqm / 24,552sqft
FIRST FLOOR	2266sqm / 24,391sqft
SECOND FLOOR	2373sqm / 25,543sqft
THIRD FLOOR	2373sqm / 25,543sqft
TOTAL FLOOR AREA	9293sqm / 100,029sqft
GROSS EXTERNAL FLOOR AREA:	
GROUND FLOOR	2340sqm / 25,188sqft
FIRST FLOOR	2340sqm / 25,188sqft
SECOND FLOOR	2441sqm / 26,275sqft
THIRD FLOOR	2441sqm / 26,275sqft
TOTAL FLOOR AREA	9562sqm / 102,926sqft
PARKING SPACES:	
17no. STANDARD SPACES	
2no. LOADING SPACES	
3no. DDA SPACES	
2no. EV SPACES	
22no.CYCLE SPACES	

Rev	Description	Date	By	Chk
Status				
Planning	☒ Tender			
Construction	☐ As Built			
Purpose for Issue				
PLANNING				

Client
STORAGE WORLD

Contract
PROPOSED DEVELOPMENT
STORAGE WORLD
MIDDLETON

Drawing
PROPOSED SITE PLAN

bateandtaylor
architects

www.bate-taylor.co.uk

macintosh house
4a cambridge street
manchester m1 5gg
tel: 0161 236 0999
fax: 0161 236 0404
mail@bate-taylor.co.uk

Drawing No.	MH1463-03	Revision	/
Scales	1:200 @ A2	Date	JUL '26
Drawn	LT	Checked	GB

This drawing is the copyright of the Architect and may not be reproduced without licence.
DO NOT scale from this drawing.

