




EXISTING WEST ELEVATION 1:100 Scale

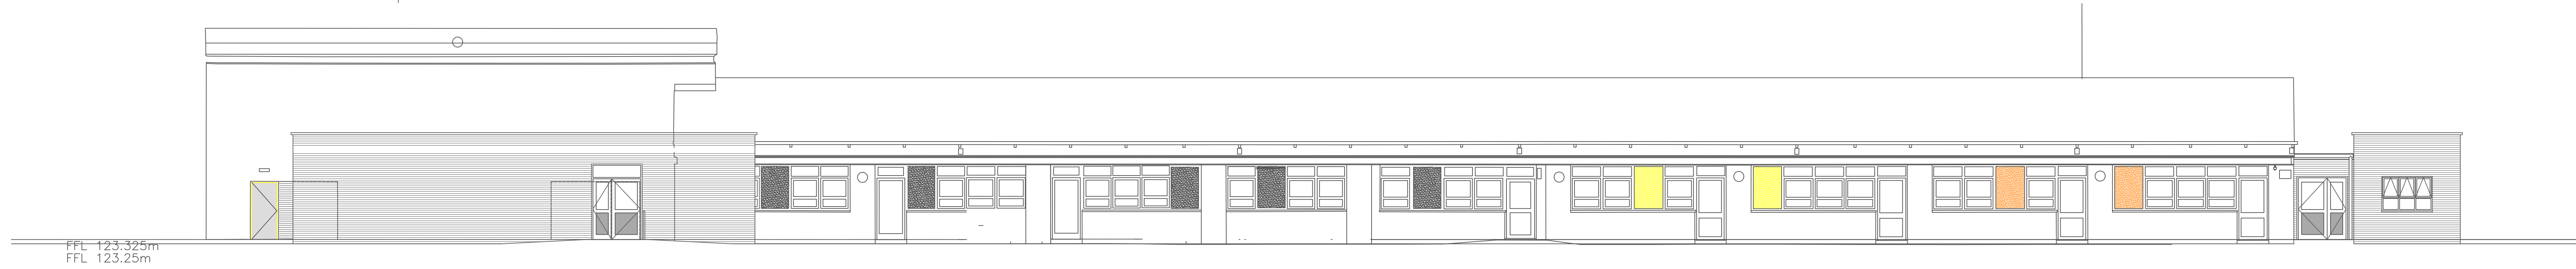

EXISTING NORTH ELEVATION 1:100 Scale

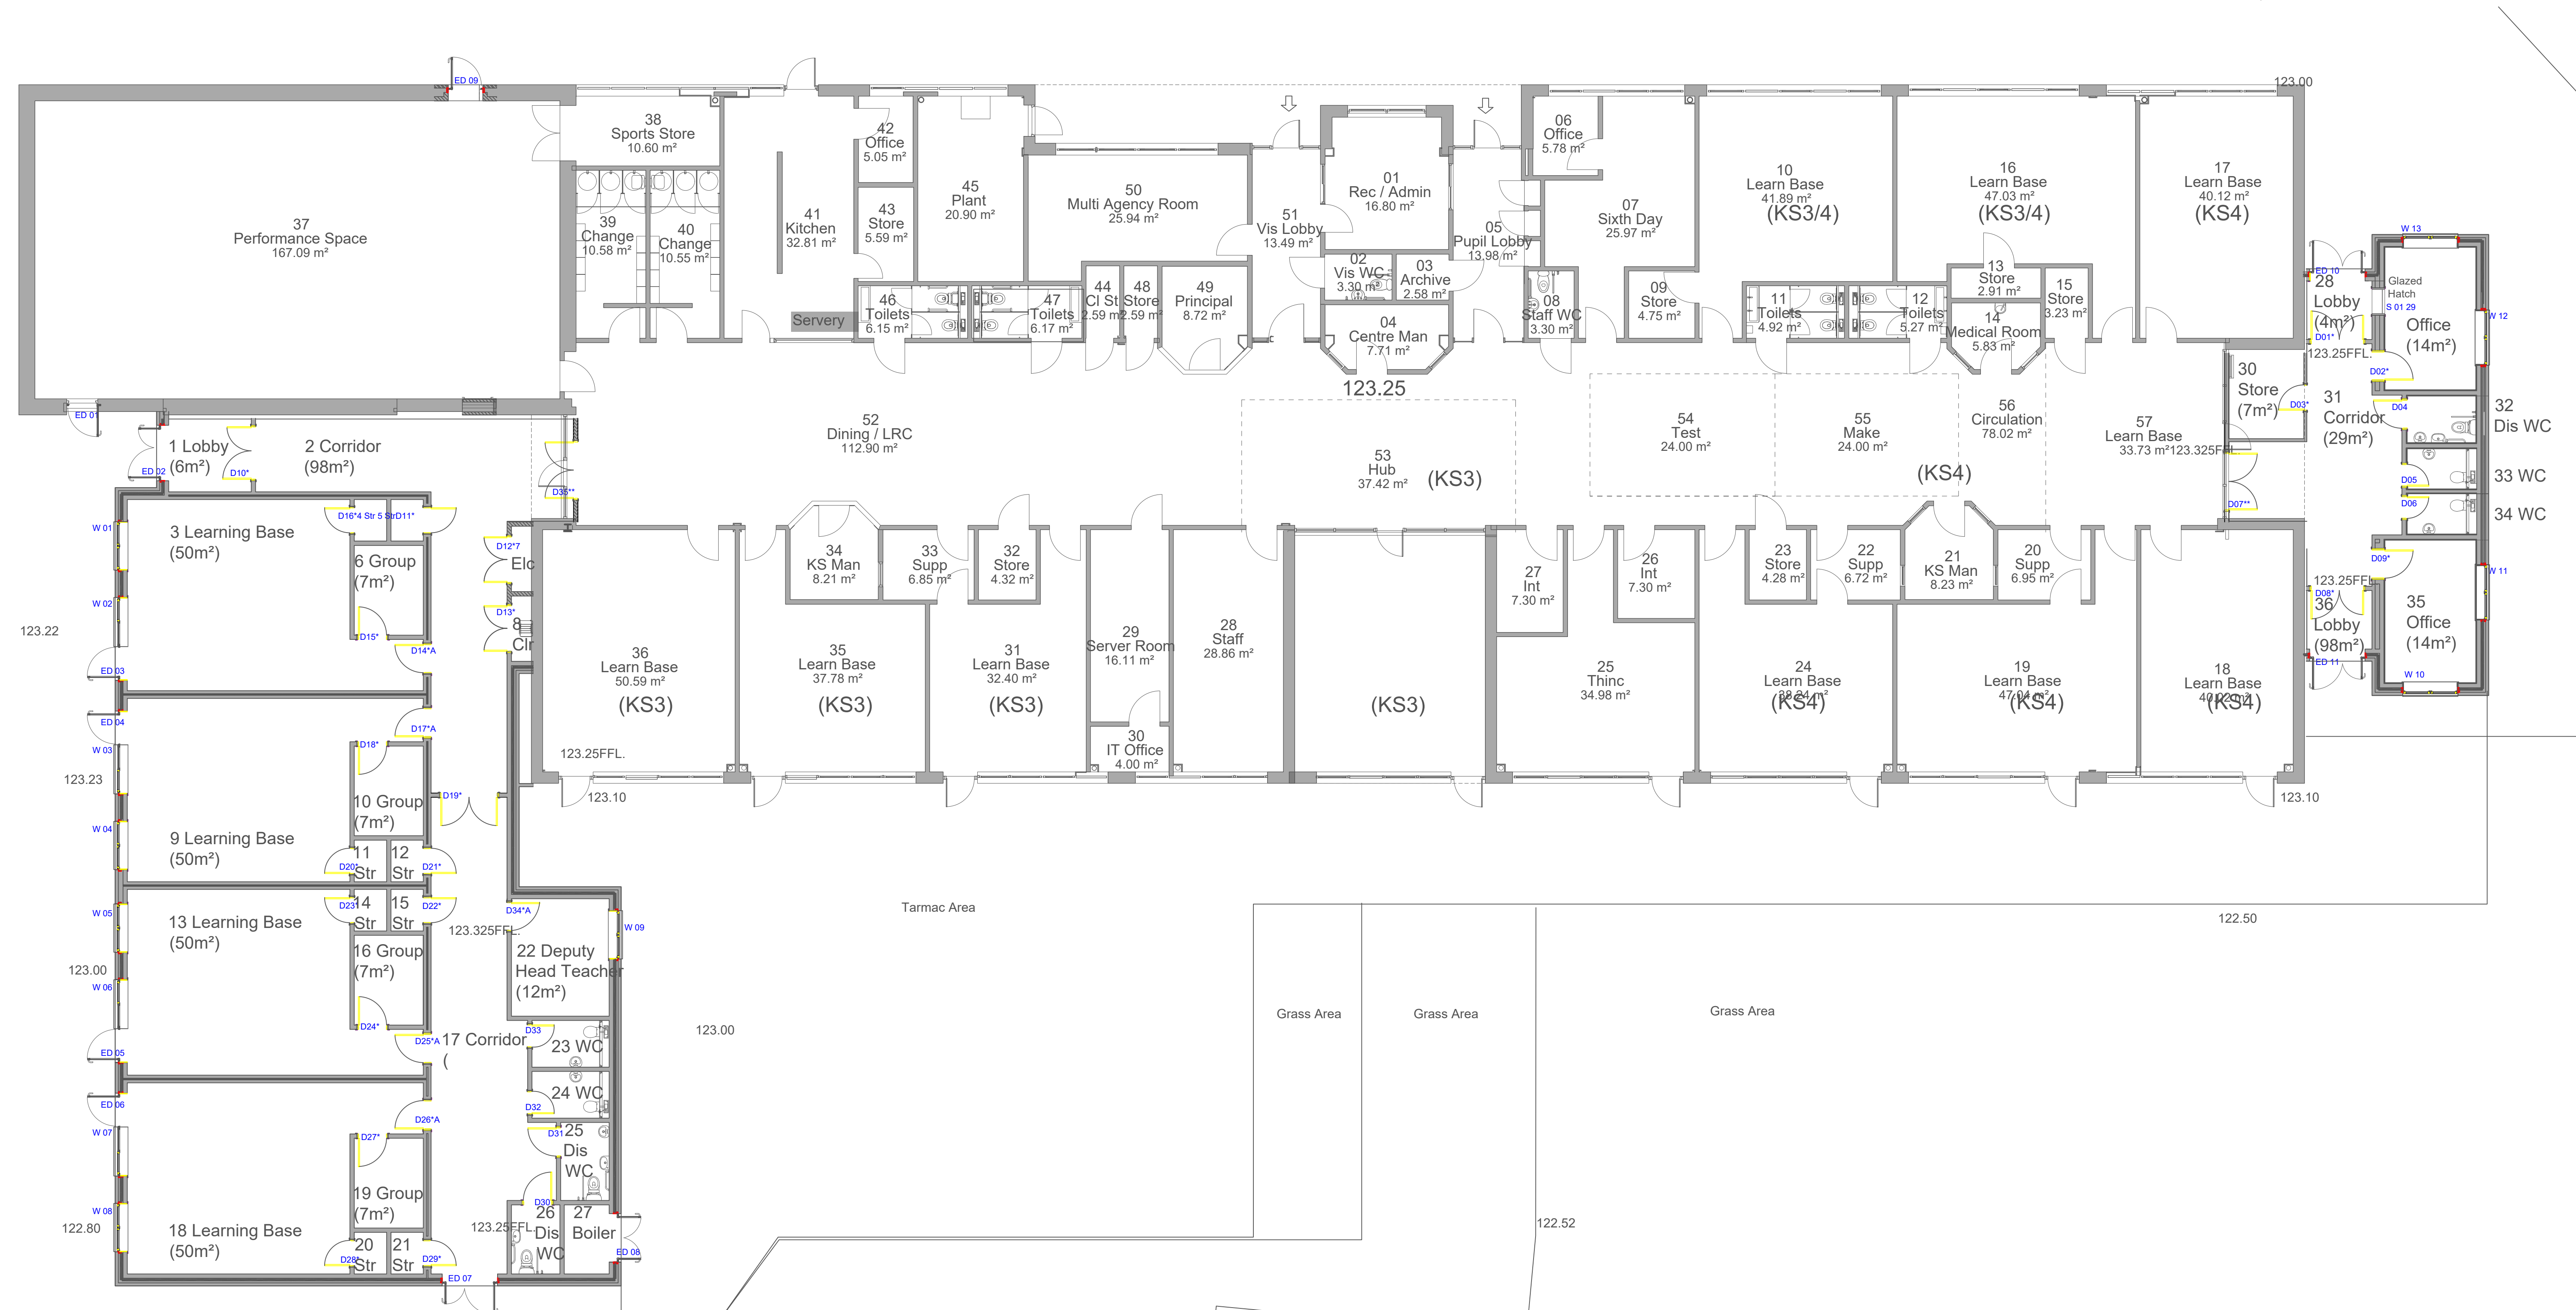

EXISTING LOCATION PLAN 1:100 Scale

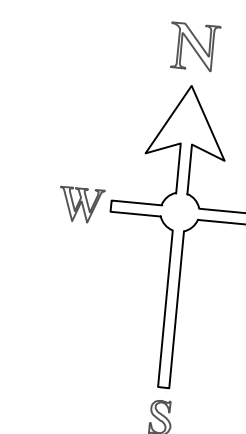

| Rev | Details of revision | By | Chkd | Date |
|-----|---------------------|----|------|------|
|-----|---------------------|----|------|------|



Director: M. Robinson  
Assistant Director: Place, M. Taylor

Facility Management Manager: Property Services, Highway Services, Environmental Management Technical & Surveying Services

Project: OAK HAVEN SCHOOL RAISE

Title: EXISTING PLAN & ELEVATIONS

Drawn: \* Checked and Approved: \* Safety Audit Check: \*

Scale: 1/100 @ A0 Date:

Drawn No: A0/ AB/12