





PROPOSED MODULAR BUILDINGS
SCALE 1:100 @ A3

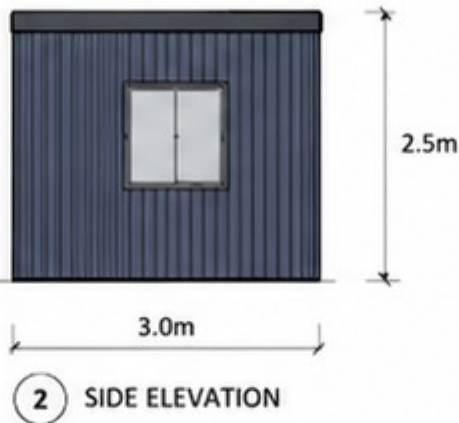

5 PERSPECTIVE VIEW 1

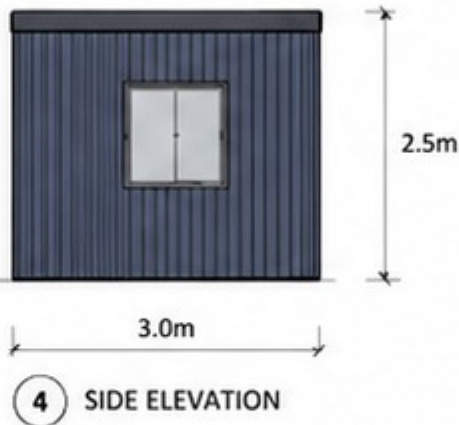


6 PERSPECTIVE VIEW 2

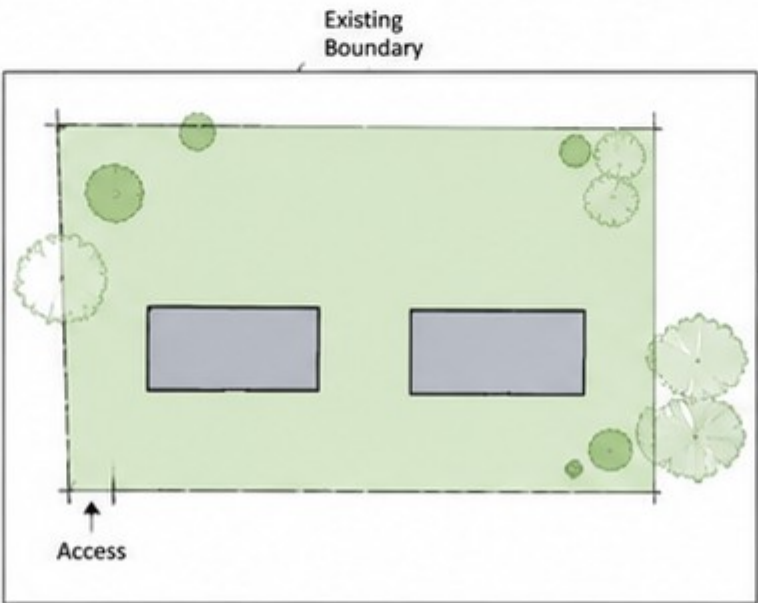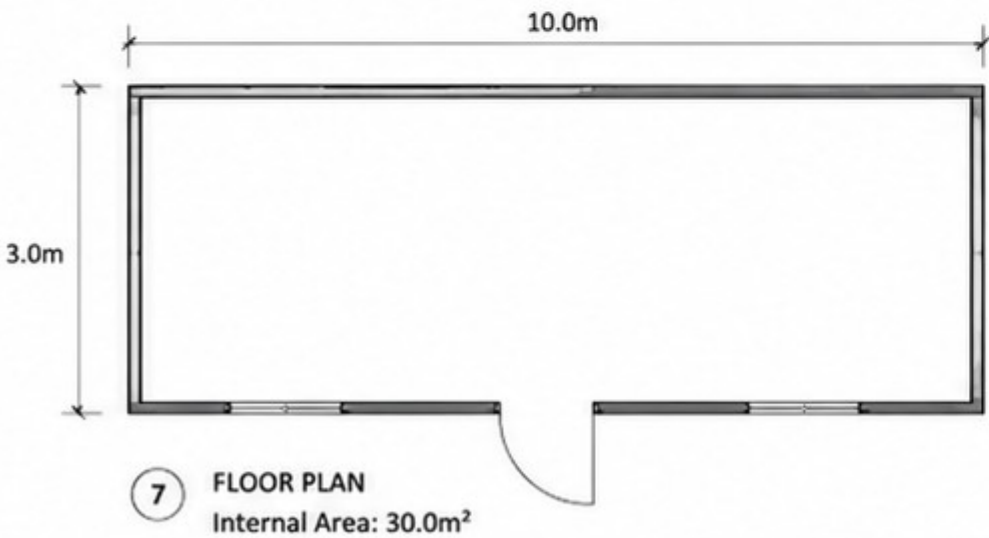

8 Site Plan
Scale 1:200

NOTES:
1. All dimensions are in metres.
2. For planning purposes only.

 

REV	DESCRIPTION	DATE	BY
-	First Issue	May 2024	-
PROJECT: PROPOSED MODULAR BUILDINGS			
LOCATION: OAK HAVEN SCHOOL			
DRAWING TITLE: PLANS, ELEVATIONS & PERSPECTIVES			
SCALE: 1:100 @ A3		DATE: May 2024	
DRAWN BY: Planning Drawings		DRAWING NO: OH/MP/01	REV: -