




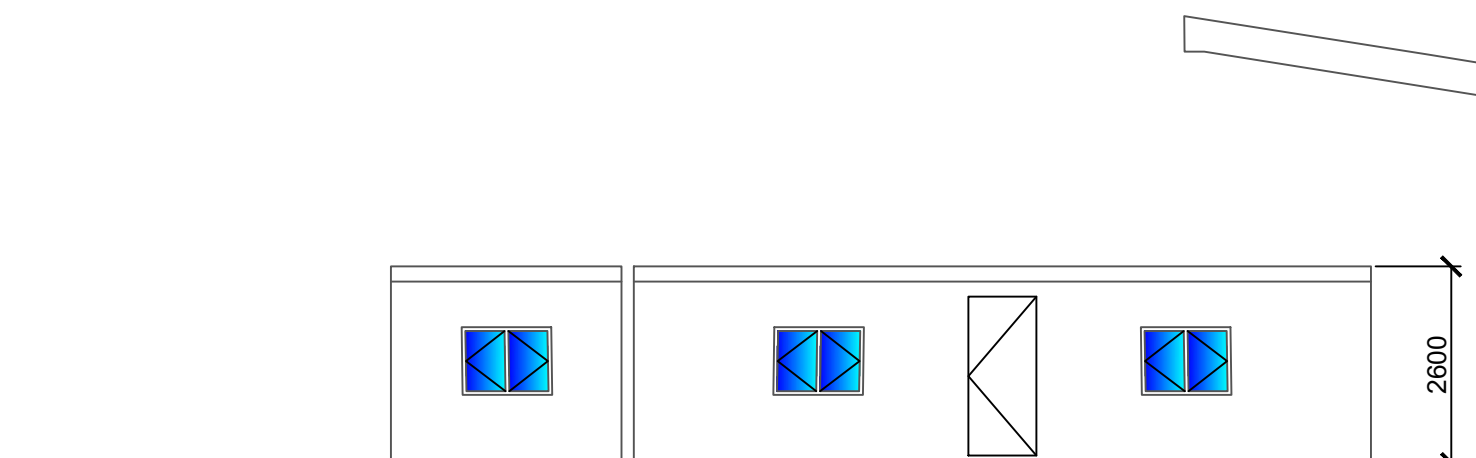


PROPOSED SOUTH ELEVATION 1:100 Scale

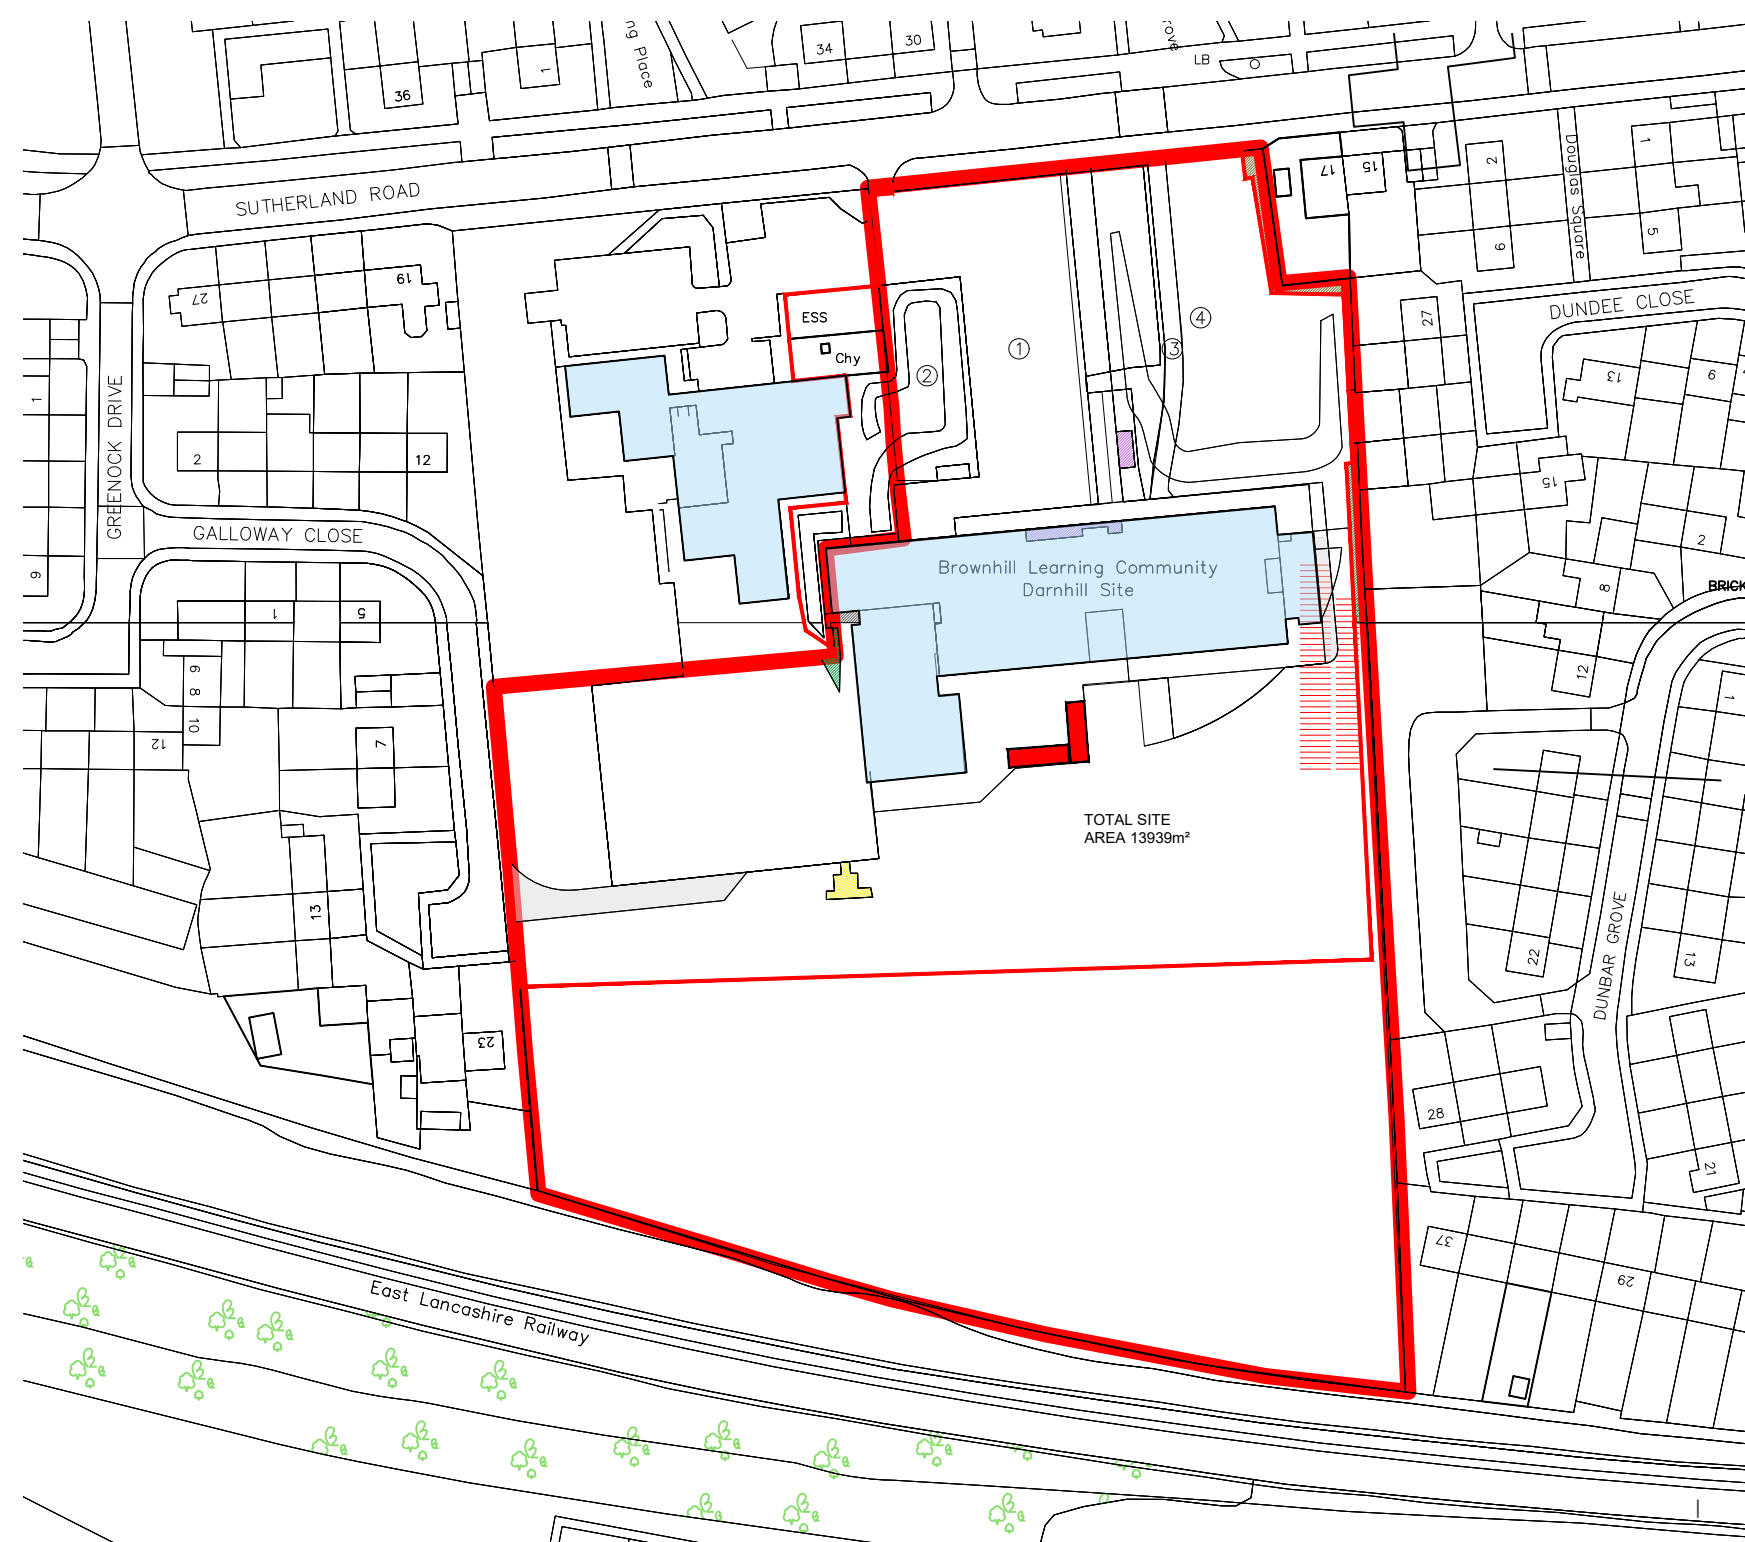

PROPOSED EAST ELEVATION 1:100 Scale

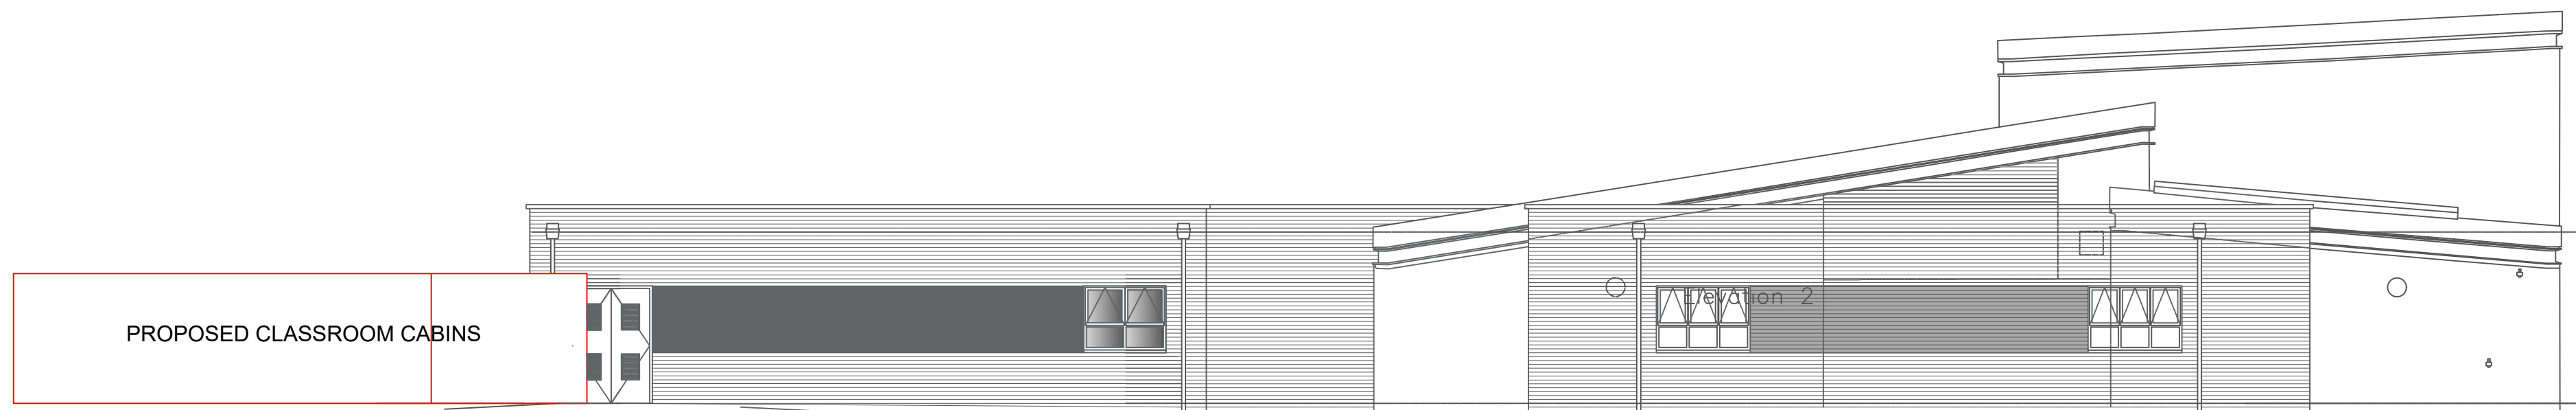

PROPOSED WEST ELEVATION 1:100 Scale

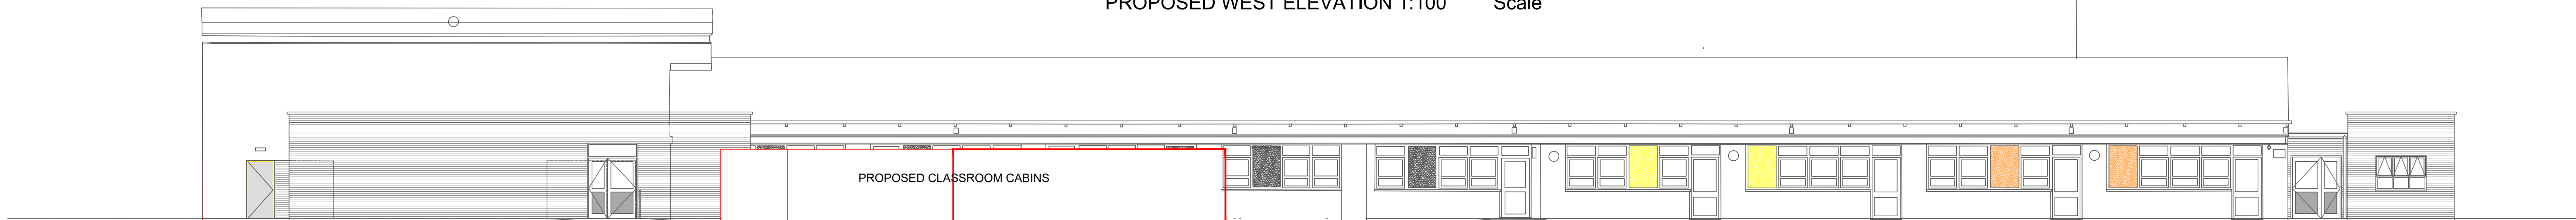

PROPOSED NORTH ELEVATION 1:100 Scale



PROPOSED LOCATION PLAN 1:100 Scale

Rev	Details of revision	By	Chkd	Date
-----	---------------------	----	------	------



Director: M. Robinson
Assistant Director: P. Taylor

Facilities Management/Property Services, Highway Services, Environmental Management/Technical & Surveying Services

Project: OAK HAVEN SCHOOL RAISE

Title: PROPOSED PLAN & ELEVATIONS

Drawn: * Checked and Approved: * Safety Audit Check: *

Scale: 1/100 @ A0 Date:

Drawn No: A0/ AB/11