
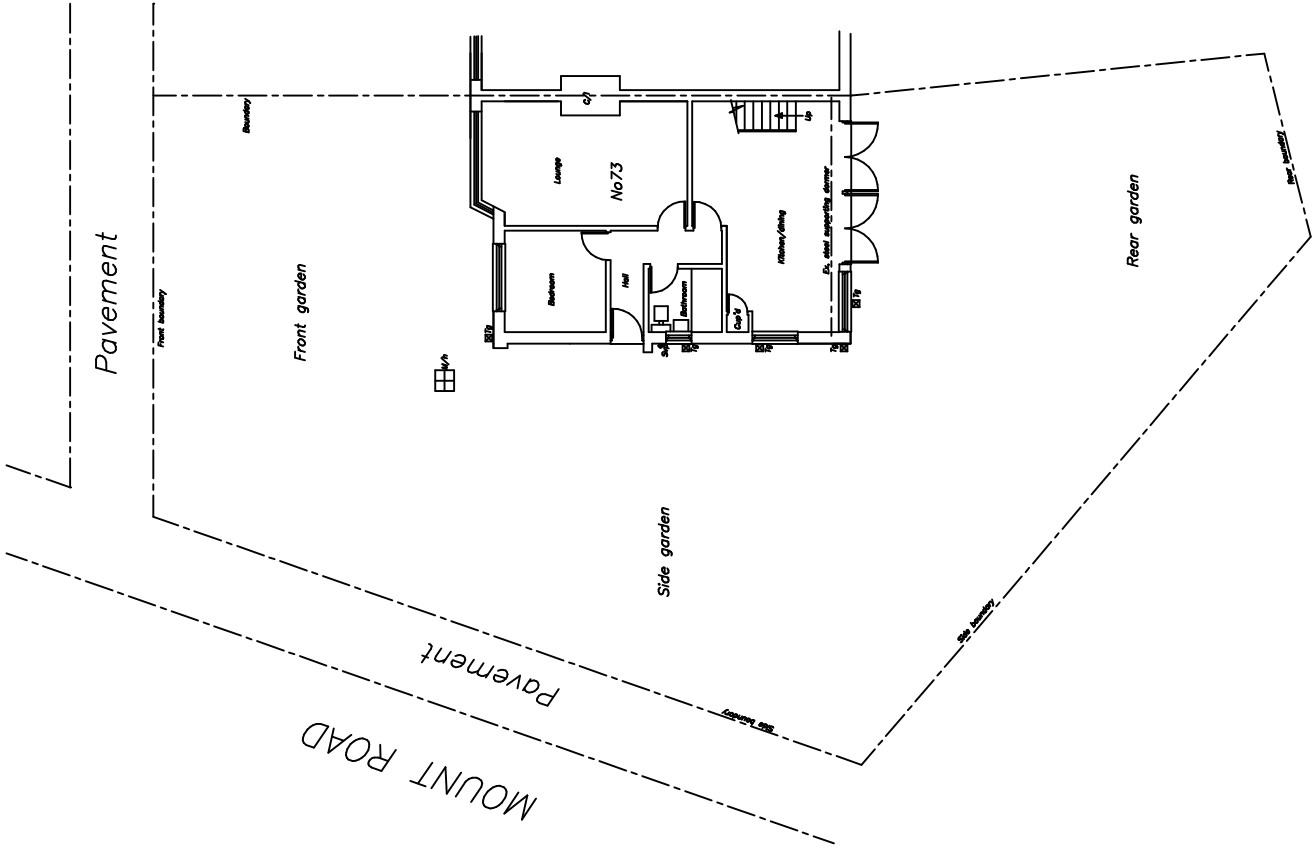


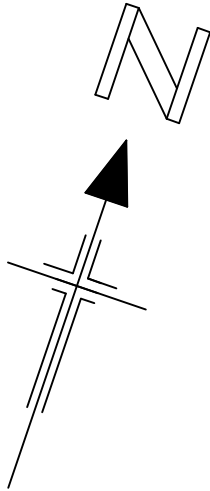

NO WORK TO COMMENCE ON SITE
UNTIL A COMPLIANCE STATEMENT
FROM THE B. INSPECTORS IS RECEIVED.

EXISTING SITE PLAN AND EXISTING GROUND FLOOR PLAN

NO WORK TO COMMENCE BEFORE PLANNING PERMISSION (IF REQUIRED) HAS BEEN GRANTED.
NO WORK TO COMMENCE UNTIL BUILDING REGULATIONS APPROVAL HAS BEEN GRANTED.
KEVIN FOEY ACCEPTS NO RESPONSIBILITY FOR WORK UNDERTAKEN BEFORE BUILDING REGULATION APPROVAL OBTAINED.
ALL SIZES AND DIMENSIONS TO BE CHECKED AND VERIFIED BY THE CONTRACTOR BEFORE WORK COMMENCED
AND ANY DIFFERENCE TO THIS PLAN TO BE REPORTED TO KEVIN FOEY BEFORE WORK COMMENCES.
IF THE WORK FALLS WITHIN THE PROVISIONS OF THE PARTY WALL ACT 1996 IT IS IMPORTANT THAT THE CLIENT
SERVES NOTICE TO THE OWNERS OF THE ADJOINING PROPERTY OF THE INTENTION TO BUILD TWO MONTHS BEFORE
THE COMMENCEMENT DATE AND THAT WRITTEN PERMISSION IS OBTAINED ALL PROVISIONS OF THE PARTY WALL ACT 1966
(WHERE NECESSARY TO BE ADHERED TO).

GENERAL NOTES

- Vertical and horizontal dpc's to all cavity closures
- Windows to open 1/20th room floor area along with controllable trickle vents with an equivalent area of 5000mm².
where opening restrictors are to be provided the opening lights are to be increased in size to 1/10th of the room floor area.
- wet room areas to be provided with mechanical extract ventilation using the following extract rates:—
kitchen—30 litres/sec adjacent to hob or
utility room—30 litres/sec, elsewhere
bathroom—15 litres/sec.
- Steelwork to be 1/2 hour fire protected, encased in 20mm plasterboard and skim, 2mm wire binding at 100mm pitch
- New brickwork to match and key into existing
- Roof and floors to be tied down to walls with 30mm x 5mm ms straps at 2000mm ccs.
- R.C. lintels over drains passing through walls
- Any undersight drainage to be exposed and encased in 150mm pea gravel, flexible jointed and have rodding access provided to L.A. approval.
- Brick infill between joists 25mm clearance from underside of roof
- Foundations to regulation A1/A2
- Exterior quality timber to facias
- All cavities to be continuous
- Air bricks ducted through wall cavity
- Padstones to all steelwork
- All plumbing to comply with B.S.5572
- Cavity barriers (9mm masterboard or brick on edge
- Foundations within 900mm of drains to be taken down to drain invert level
- Depth of foundations to be taken to suitable sub-stratum irrespective of dimensions shown on drawing
- Cross flow ventilation to be provided to roof space in accordance with B.S.5250 : 1989 clause 9.1 (Not required as warm roof)



DRAWING No 1 OF 7 DRAWING'S

PROPOSED GROUND FLOOR REAR
EXTENSION AT—
NO 73 MOUNT ROAD,
ALKRINGTON,
ROCHDALE MBC,
M24 1EX.
FOR—MR ANDREW DRYSDALE.

SCALE:— 1:200 DATE:— AUG 2026

kevin foey
BUILDING
DESIGN CONSULTANTS

28 CHEW VALE,
GREENFIELD,
OLDHAM, OL3 7EQ.
TEL— 0798 676 1559

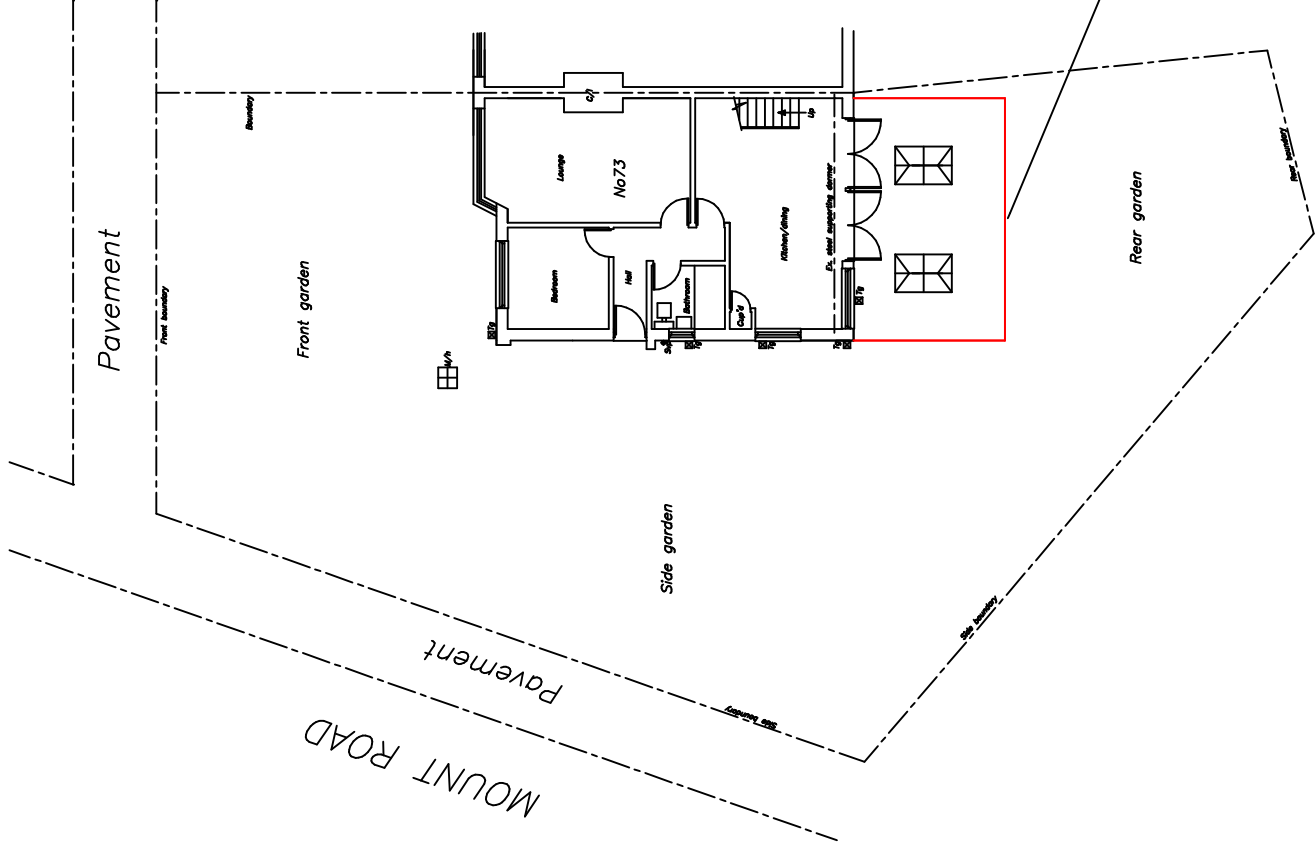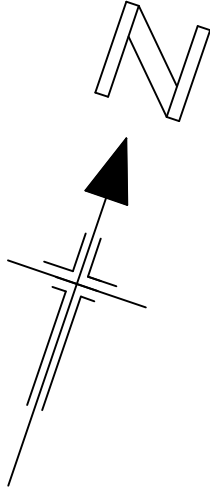

Outline of proposed extension in red.

PROPOSED SITE PLAN

NO WORK TO COMMENCE BEFORE PLANNING PERMISSION IF REQUIRED HAS BEEN GRANTED.
NO WORK TO COMMENCE UNTIL BUILDING REGULATIONS APPROVAL HAS BEEN GRANTED.
KEVIN FOEY ACCEPTS NO RESPONSIBILITY FOR WORK UNDERTAKEN BEFORE BUILDING REGULATION APPROVAL OBTAINED.
ALL SIZES AND DIMENSIONS TO BE CHECKED AND VERIFIED BY THE CONTRACTOR BEFORE WORK COMMENCED
AND ANY DIFFERENCE TO THIS PLAN TO BE REPORTED TO KEVIN FOEY BEFORE WORK COMMENCES.
IF THE WORK FALLS WITHIN THE PROVISIONS OF THE PARTY WALL ACT 1996 IT IS IMPORTANT THAT THE CLIENT
SERVES NOTICE TO THE OWNERS OF THE ADJOINING PROPERTY OF THE INTENTION TO BUILD TWO MONTHS BEFORE
THE COMMENCEMENT DATE AND THAT WRITTEN PERMISSION IS OBTAINED ALL PROVISIONS OF THE PARTY WALL ACT 1966
WHERE NECESSARY TO BE ADHERED TO.


DRAWING No 2 OF 7 DRAWING'S

PROPOSED GROUND FLOOR REAR
EXTENSION AT—
NO 73 MOUNT ROAD,
ALKRINGTON,
ROCHDALE MBC,
M24 1EX.
FOR—MR ANDREW DRYSDALE.


SCALE:— 1:200 DATE:— AUG 2026

kevin foey
BUILDING
DESIGN CONSULTANTS

28 CHEW VALE,
GREENFIELD,
OLDHAM, OL3 7EQ.
TEL— 0798 676 1559

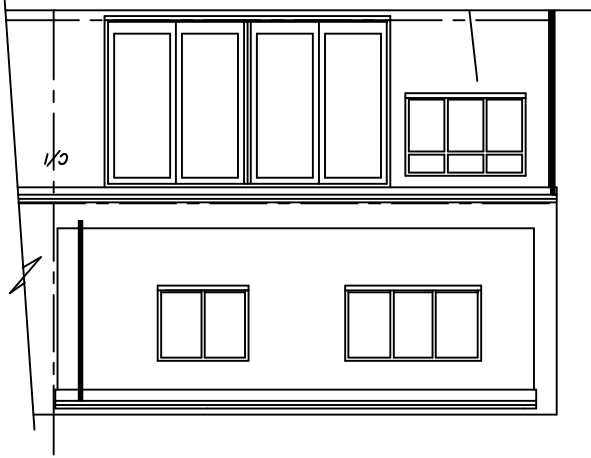

EXISTING REAR ELEVATION

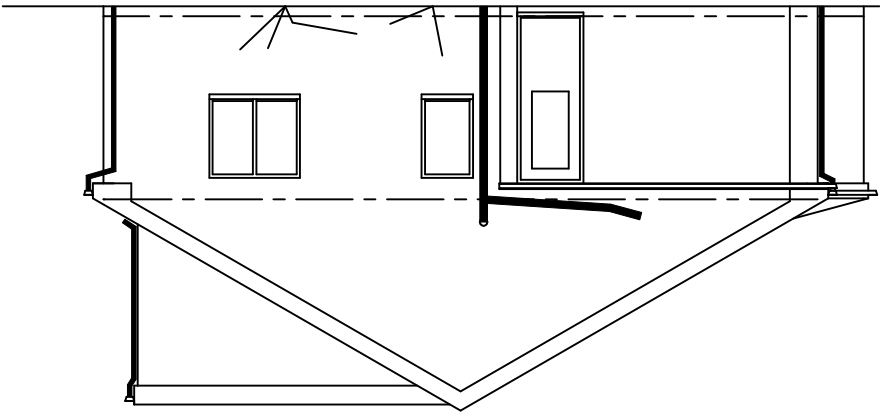

EXISTING SIDE ELEVATION

ELECTRICAL SPECIFICATION
THE INSTALLATION WILL BE DESIGNED, INSTALLED, INSPECTED AND TESTED TO THE STANDARDS
REQUIRED BY PART 'P' OF THE BUILDING REGULATIONS.
A 'COMPETANT' ELECTRICIAN WILL UNDERTAKE THE WORK AND AN INSTALLATION CERTIFICATE
WILL BE PROVIDED.

PRIOR TO COMMISSIONING THE INSTALLATION WILL BE TESTED BY AN ELECTRICIAN COMPETANT
IN TESTING HOLDING A SUITABLE QUALIFICATION.
TESTING WILL BE COMPREHENSIVE WITH TESTS FOR CONTINUITY, AND EARTH LOOP IMPEDANCE.
ANY INSTALLATION UNDERTAKEN BY SOMEONE WHO IS NOT REGISTERED WITH NICEIC OR ECA
MUST PROVIDE AN INSTALLATION CERTIFICATE TOGETHER WITH A TEST CERTIFICATE PREPARED
BY A MEMBER OF THE NICEIC OR ECA.
THE PROPOSED DOMESTIC ELECTRICAL INSTALLATION WILL BE INSTALLED IN ACCORDANCE
WITH BS 7671 AND THE CURRENT 17th EDITION OF THE WIRING REGULATIONS.
THE BEST PRACTISE ENDORSED WITH THE IEE ON SITE GUIDE WILL BE APPLIED.
WORK TO HEATING/HOT WATER SYSTEM BY A GAS SAFE REGISTERED PLUMBER.


NEW DOUBLE GLAZED WINDOWS TO HAVE INNER PANE OF 'K' GLASS
AND MINIMUM GAP BETWEEN PANES 16mm.(argon filled)(Uvalue 1.4
NEW BEDROOM WINDOWS TO HAVE ESCAPE WINDOW 0.33M2
WITH MINIMUM WIDTH OF ESCAPE WINDOW 450mmx740mm height to achieve 0.33M2.
BEAM OVER NEW EXTERNAL WINDOWS AND DOORS CATNIC COMBINED LINTOLS.
NEW GLAZING IN CRITICAL LOCATIONS TO COMPRISE TOUGHENED SAFETY GLASS
TO BS6206

1) AREAS WITH DIFFERING HEATING NEEDS SUCH AS SEPARATE
SLEEPING AND LIVING AREAS SHOULD HAVE INDIVIDUAL
TEMPERATURE CONTROL-BY USE OF ROOM THERMOSTATS
OR INDIVIDUAL RADIATOR VALVES.
2)SEPARATE TIMING CONTROLS SHOULD BE PROVIDED FOR SPACE
HEATING AND HOT WATER(EXCEPT FOR COMBINATION BOILERS AND
SOLID FUEL APPLIANCES.
3)BOILER CONTROLS MUST INCLUDE PROVISION TO PREVENT THE
BOILER OPERATION WHEN NEITHER THE SPACE HEATING SYSTEM
NOR THE HOT WATER SYSTEM REQUIRES HEAT.
4)THE NEW BOILER SHOULD HAVE A SEDBUCK RATING OF 86%
5)ALL HEATING AND HOT WATER SYSTEMS NEED TO BE
FULLY COMMISSIONED AND CERTIFICATION PROVIDED.
6)INSTRUCTIONS FOR ALL RELEVANT CONTROLS ARE TO BE GIVEN
TO THE OWNER.
3 IN 4 OF NEW LIGHT FITTINGS TO BE OF THE TYPE THAT WILL
ONLY ACCEPT ENERGY EFFICIENT LAMPS
NEW ELECTRICAL SWITCHES AND SOCKETS TO BE LOCATED WITHIN A ZONE
BETWEEN 450mm & 1200mm FROM THE FINISHED FLOOR LEVEL..
ROBUST METHODS OF CONSTRUCTION TO BE ADOPTED.
INSULATED DPCS TO BE USED ON WINDOW AND DOOR REVEALS.
The provision of cold & hot water supply to the sanitary appliances
& in addition to any thermostats, either the heat source or the storage
visual, is fitted with a device that will prevent the temperature of the
stored water exceeding 100deg c at any time.

ALL DIMENSIONS TO BE VERIFIED AT SITE PRIOR TO COMMENCEMENT OF WORKS BY APPOINTED CONTRACTOR, ANY DISCREPANCY IN THE DRAWING MUST BE REPORTED TO KEVIN FOEY, WRITTEN DIMENSIONS TO BE TAKEN IN PREFERENCE TO SCALED OFF DIMENSIONS.

PROPOSED GROUND FLOOR REAR
EXTENSION AT-
NO 73 MOUNT ROAD,
ALKRINGTON,
ROCHDALE MBC,
M24 1EX.
FOR-MR ANDREW DRYSDALE.

SCALE:- 1:100 DATE:- AUG 2026

 

BUILDING
DESIGN CONSULTANTS

28 CHEW VALE,
GREENFIELD,
OLDHAM, OL3 7EQ.
TEL- 0798 676 1559

ALL DIMENSIONS TO BE VERIFIED AT SITE PRIOR TO COMMENCEMENT OF WORKS BY APPOINTED CONTRACTOR/ANY DISCREPANCY IN THE DRAWING MUST BE REPORTED TO KEVIN FUEY, WRITTEN DIMENSIONS TO BE TAKEN IN PREFERENCE TO SCALED OFF DIMENSIONS.

PROPOSED GROUND FLOOR PLAN

Rear garden

Re-use existing doors and lintel above in new rear extension wall.

Approx. 6'405

4'000

Lounge Extension

New pillar built up and padstones.

Kitchen/dining

Bathroom

Hall

Bedroom


Lounge

No 73

C/I

Boundary

Boundary

 

BUILDING DESIGN CONSULTANTS

28 CHEW VALE,
GREENFIELD,
OLDHAM, OL3 7EQ.
TEL - 0798 676 1559


SCALE: - 1:50
DATE: - AUG 2026

PROPOSED GROUND FLOOR REAR
EXTENSION AT -
NO 73 MOUNT ROAD,
ROCHDALE MBC,
ALKINGTON,
M24 1EX.
FOR - MR ANDREW DRYSDALE.

DRAWING No 4 OF 7 DRAWINGS


New lantern windows in new flat roof fitted to manufacturing specifications. (Optional)

Take down existing wall, windows & doors shown dotted & make good all surfaces to match existing. New Steel above to be designed by Structural engineer. (Steel to support new flat roof joists)

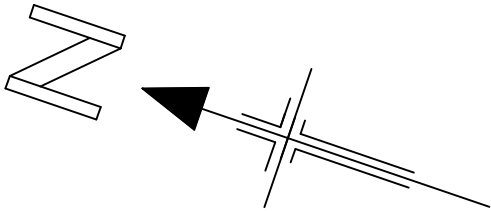

M/h


ALL DIMENSIONS TO BE VERIFIED AT SITE PRIOR TO COMMENCEMENT OF WORKS BY APPOINTED CONTRACTOR ANY DISCREPANCY IN THE DRAWING MUST BE REPORTED TO KEVIN FOEY WRITTEN DIMENSIONS TO BE TAKEN IN PREFERENCE TO SCALED OFF DIMENSIONS.

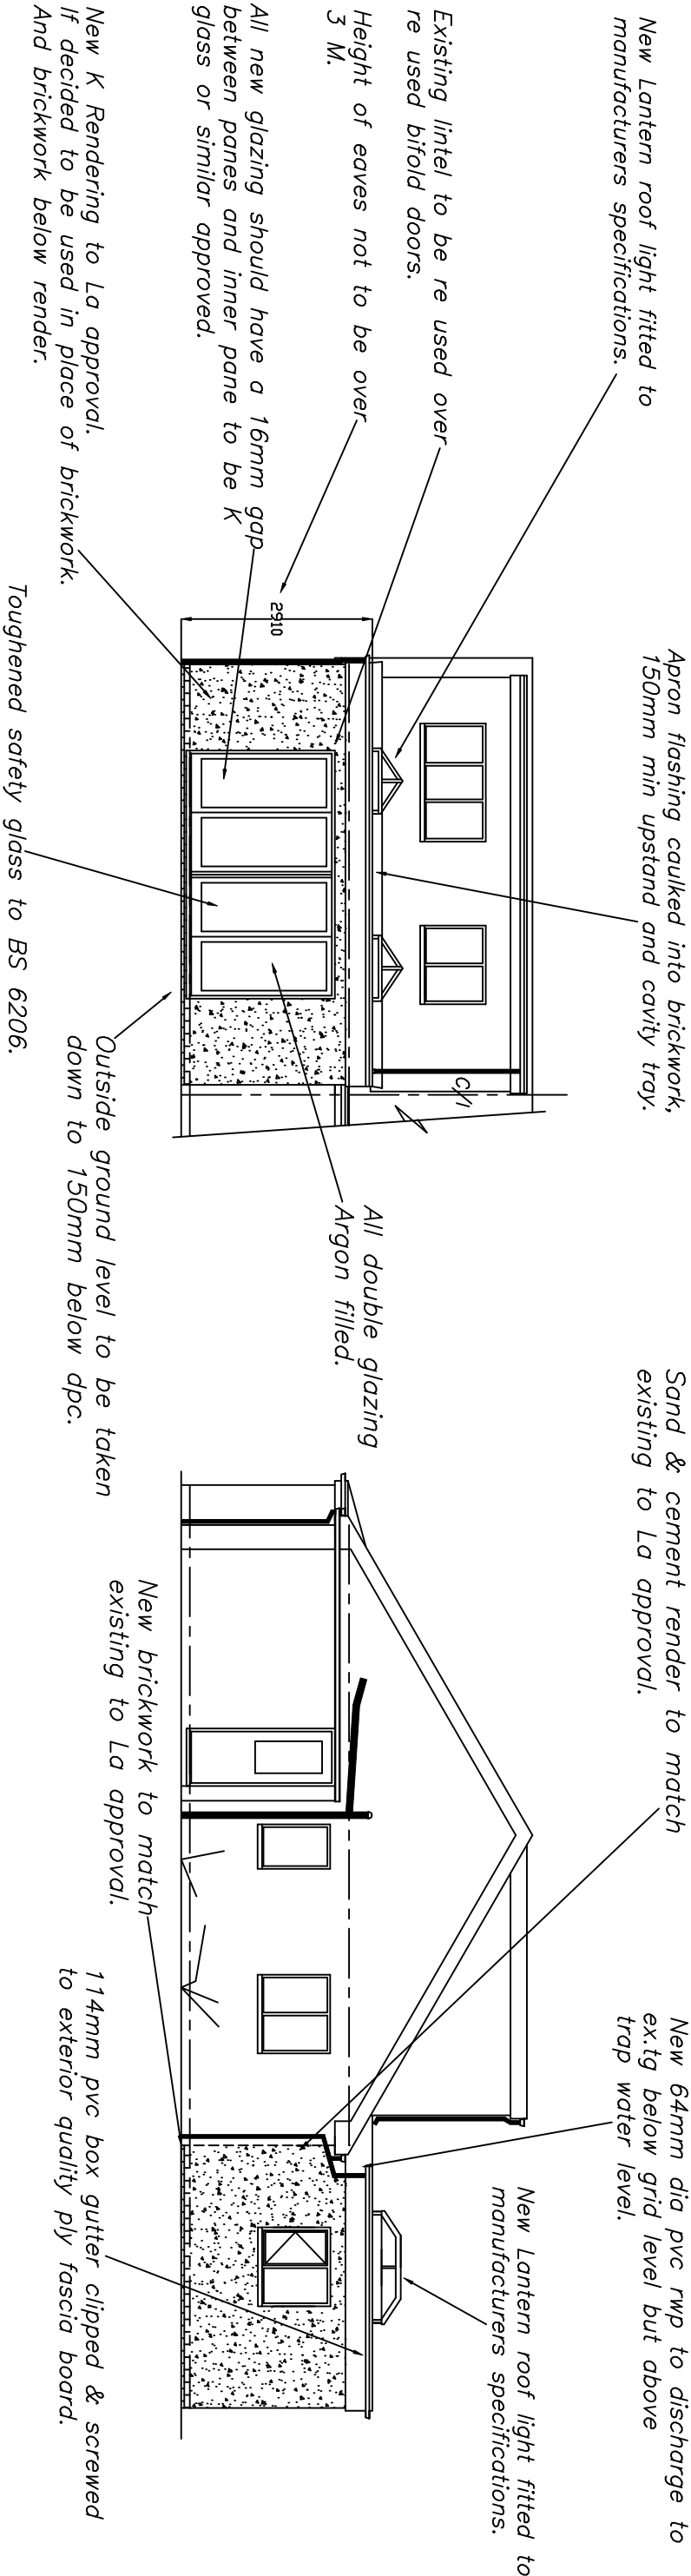

PROPOSED REAR ELEVATION

PROPOSED SIDE ELEVATION

Drawing to be read alongside with Francis Whlan Structural calculation sheets.

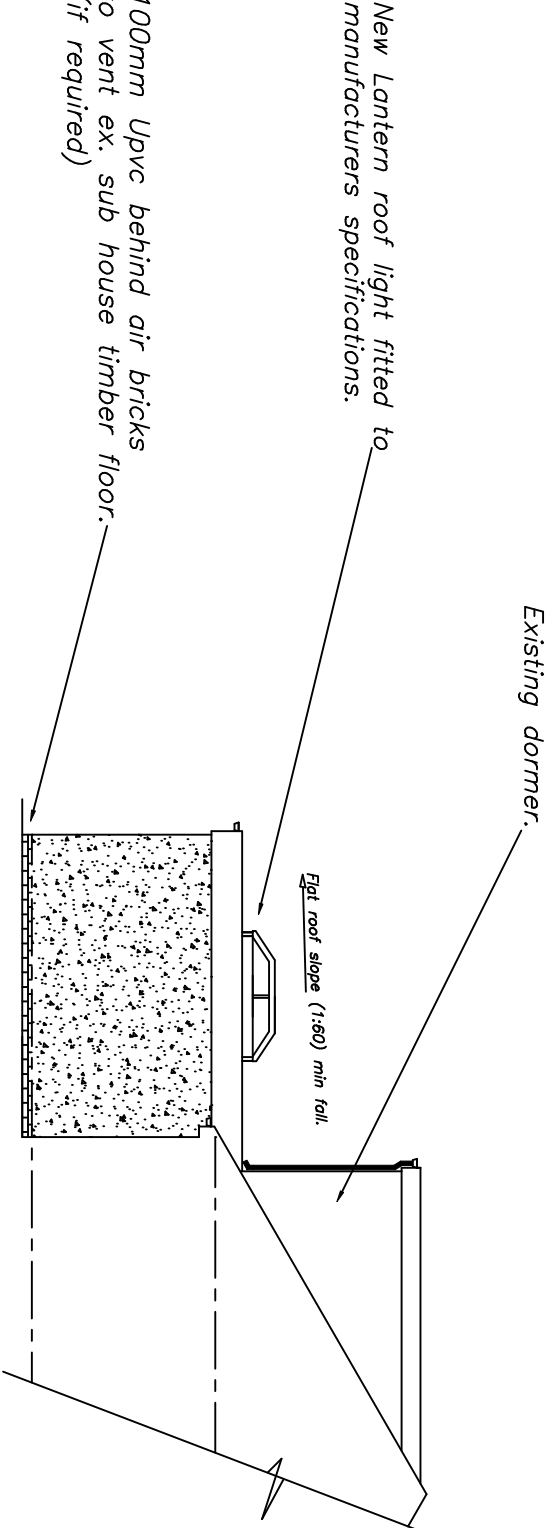

PROPOSED SIDE ELEVATION

DRAWING No 5 OF 7 DRAWING'S

PROPOSED GROUND FLOOR REAR
EXTENSION AT-
NO 73 MOUNT ROAD,
ALKRINGTON,
ROCHDALE MBC,
M24 1EX.
FOR-MR ANDREW DRYSDALE.

SCALE:- 1:100 DATE:- AUG 2026

kevin foey
BUILDING
DESIGN CONSULTANTS

28 CHEW VALE,
GREENFIELD,
OLDHAM, OL3 7EQ.
TEL- 0798 676 1559

ALL DIMENSIONS TO BE VERIFIED AT SITE PRIOR TO COMMENCEMENT OF WORKS BY APPOINTED CONTRACTOR ANY DISCREPANCY IN THE DRAWING MUST BE REPORTED TO KEVIN FOEY WRITTEN DIMENSIONS TO BE TAKEN IN PREFERENCE TO SCALED OFF DIMENSIONS.

ALL DIMENSIONS TO BE VERIFIED AT SITE PRIOR TO COMMENCEMENT OF WORKS BY APPOINTED CONTRACTOR.ANY DISCREPANCY IN THE DRAWING MUST BE REPORTED TO KEVIN FOEY.WRITTEN DIMENSIONS TO BE TAKEN IN PREFERENCE TO SCALED OFF DIMENSIONS.

FLAT ROOF CONSTRUCTION (Warm deck)
TRC rubber roofing to makers specification
(joist size subject to span but min. size to be 150x50mm)
The build up of the flat roof for this insulation to
be joists, furring, 18mm plywood/OSB, 150mm Kingspan
Thermaroom TR26, 18mm plywood/OSB, flat roof membrane.
Ceiling underdrawn with 12.5mm plasterboard & skim.
underdrawn with 12.5mm plasterboard and skim
0.15 U-value.Elevate rubber cover EPDM with minimum
fire resistance B roof (T4).


GROUND FLOOR CONSTRUCTION (Solid) U Value=0.18
100mm concrete slab on 500g visquene on 100mm
Kingspan TF70 Thermafloor 1200g visquene lapped onto
dpc on sandblinded well consolidated hardcore.
insulated upstand.

WALL CONSTRUCTION
300mm cavity wall comprising 100mm facing brick
to La approval, 100mm cavity with 90mm Celotex
thermaclass cavity wall 21 board (t&g) a 10mm
gap between inner face of brickwork & celotex to
be kept clean of snots etc.
Inner leaf 100mm plasmor fibolite walling blocks
finished internally with 12.5mm plasterboard & skim
(dot&dab) with stainless steel wall ties (brickwork only
below dpc). Wall ties to BS. 1243 : 1972 (1981 amended)
placed at 750mm horizontally and 450mm vertically and
every 300mm of height adjacent to openings. U value=0.18


Drawing to be read alongside
with Francis Whlan Structural
calculation sheets.

New Lantern roof light fitted to
manufacturers specifications.


Structural design details for the flat roof
and trimming arrangement, new lintel/steel
over bi-folding door opening and new steels,
columns and padstones to be designed by
Francis Whelan (Structural Engineer).

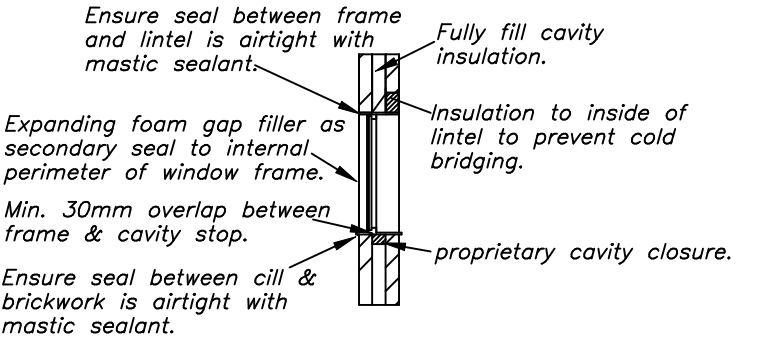

WINDOW HEAD & CILL DETAIL

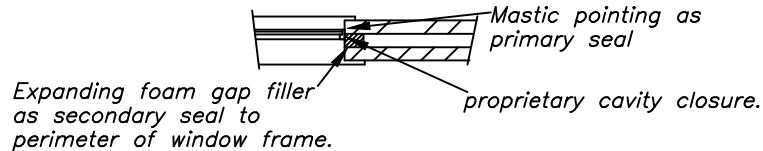

WINDOW JAMB DETAIL

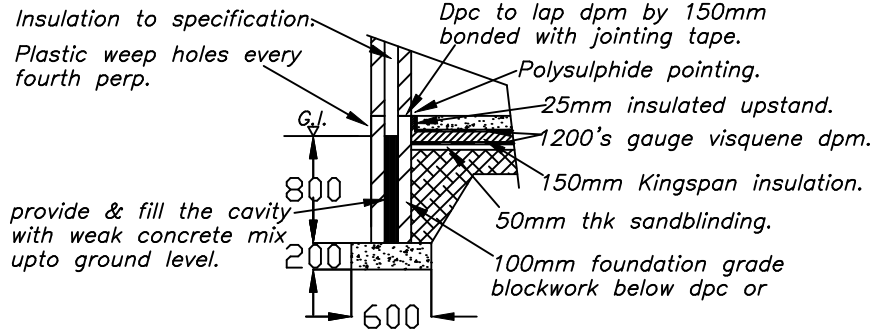

FOUNDATION DETAIL


DRAWING No 6 OF 7 DRAWING'S
PROPOSED GROUND FLOOR REAR
EXTENSION AT—
NO 73 MOUNT ROAD,
ALKRINGTON,
ROCHDALE MBC,
M24 1EX.
FOR—MR ANDREW DRYSDALE.

SCALE:— 1:50 DATE:— AUG 2026

kevin foey

BUILDING
DESIGN CONSULTANTS

28 CHEW VALE,
GREENFIELD,
OLDHAM, OL3 7EQ.
TEL— 0798 676 1559

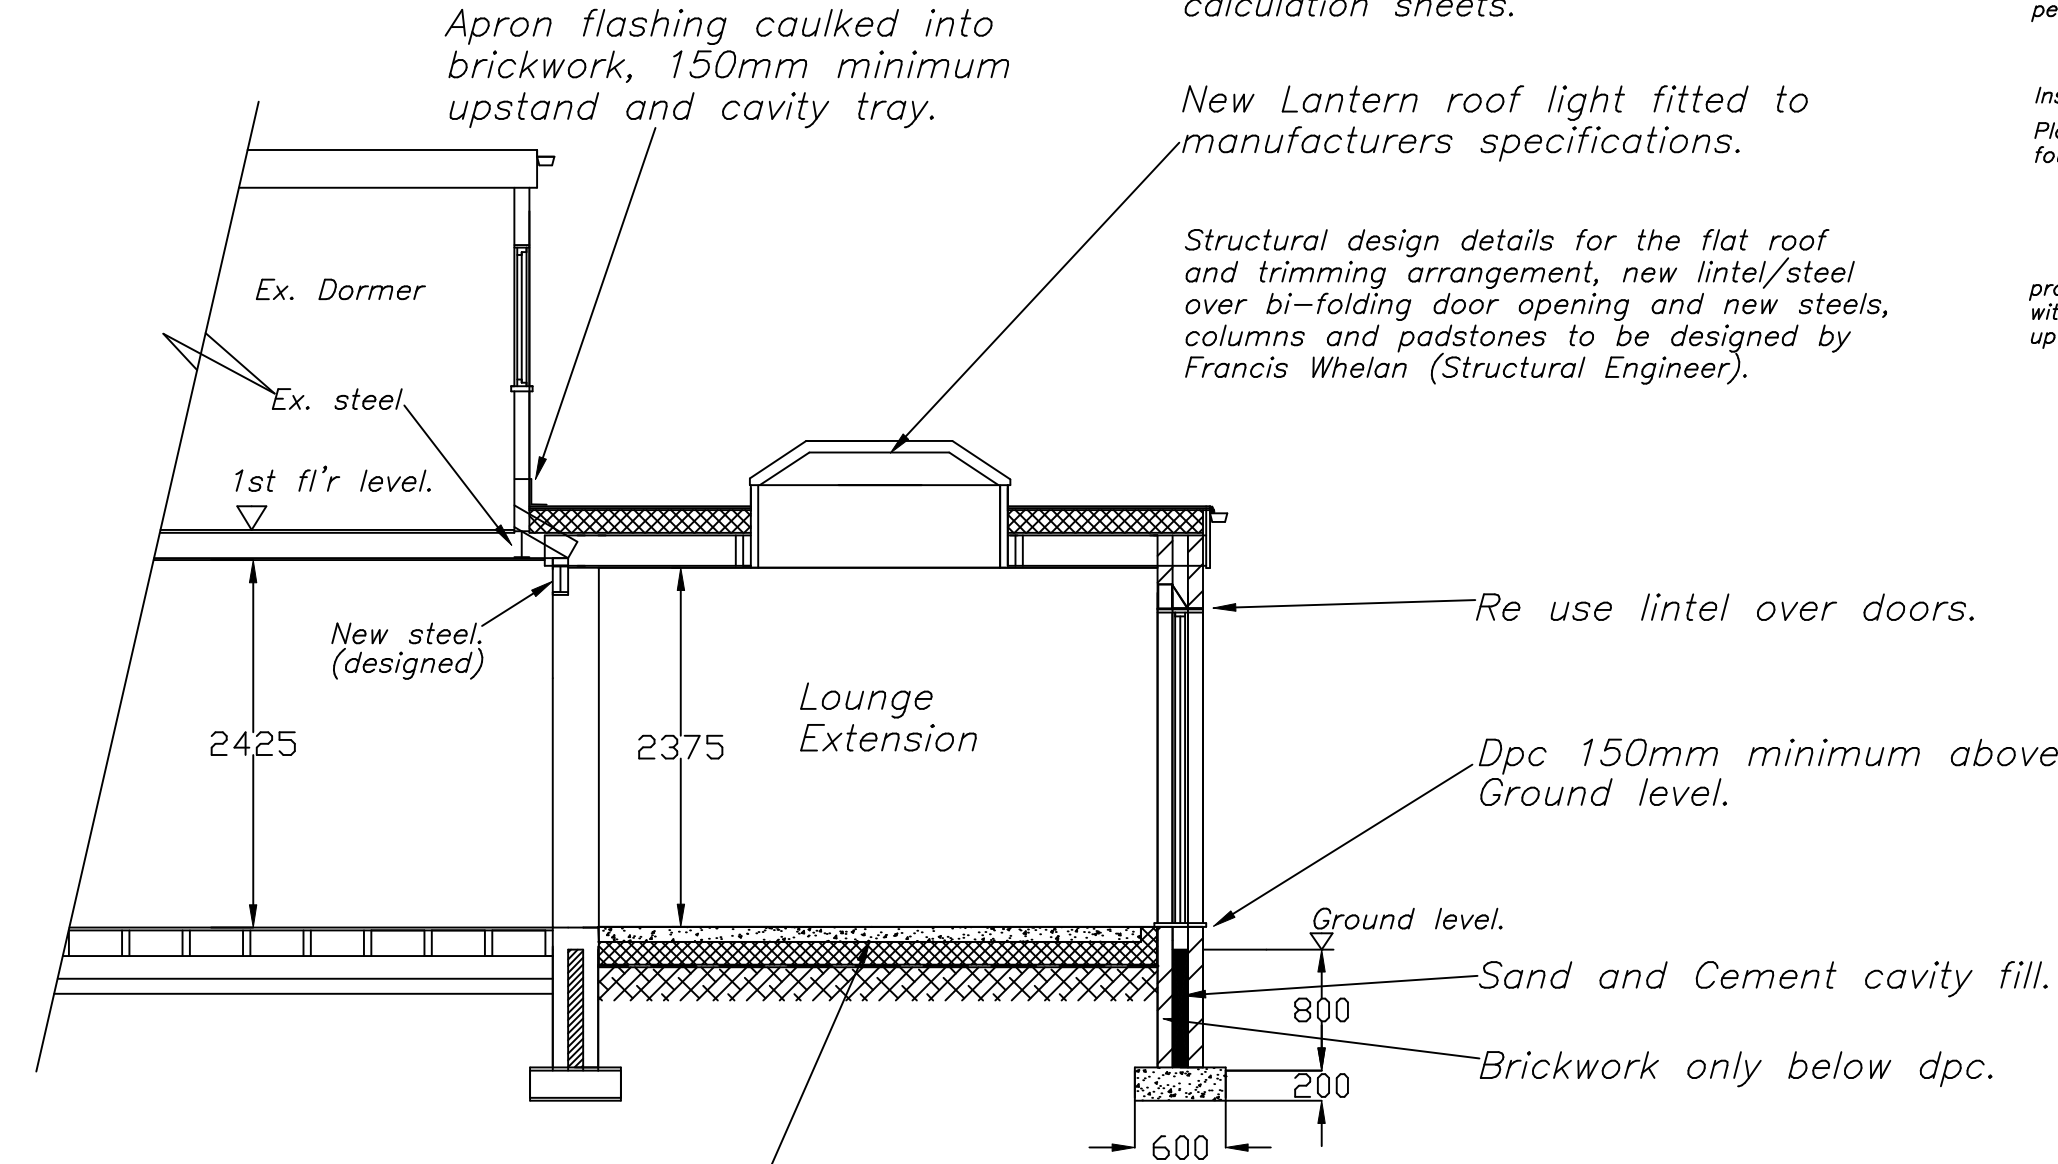


100mm Concrete on 150mm insulation on Gas proof membrane dpm lapped onto Dpc all on well consolidated sandblinded hardcore.Membrane also capable of withstanding Radon.

SECTION A—A


New Foundations to reg A1/A2.

ALL DIMENSIONS TO BE VERIFIED AT SITE PRIOR TO COMMENCEMENT OF WORKS BY APPOINTED CONTRACTOR.ANY DISCREPANCY IN THE DRAWING MUST BE REPORTED TO KEVIN FOEY.WRITTEN DIMENSIONS TO BE TAKEN IN PREFERENCE TO SCALED OFF DIMENSIONS.

ALL DIMENSIONS TO BE VERIFIED AT SITE PRIOR TO COMMENCEMENT OF WORKS BY APPOINTED CONTRACTOR ANY DISCREPANCY IN THE DRAWING MUST BE REPORTED TO KEVIN FOEY WRITTEN DIMENSIONS TO BE TAKEN IN PREFERENCE TO SCALED OFF DIMENSIONS.

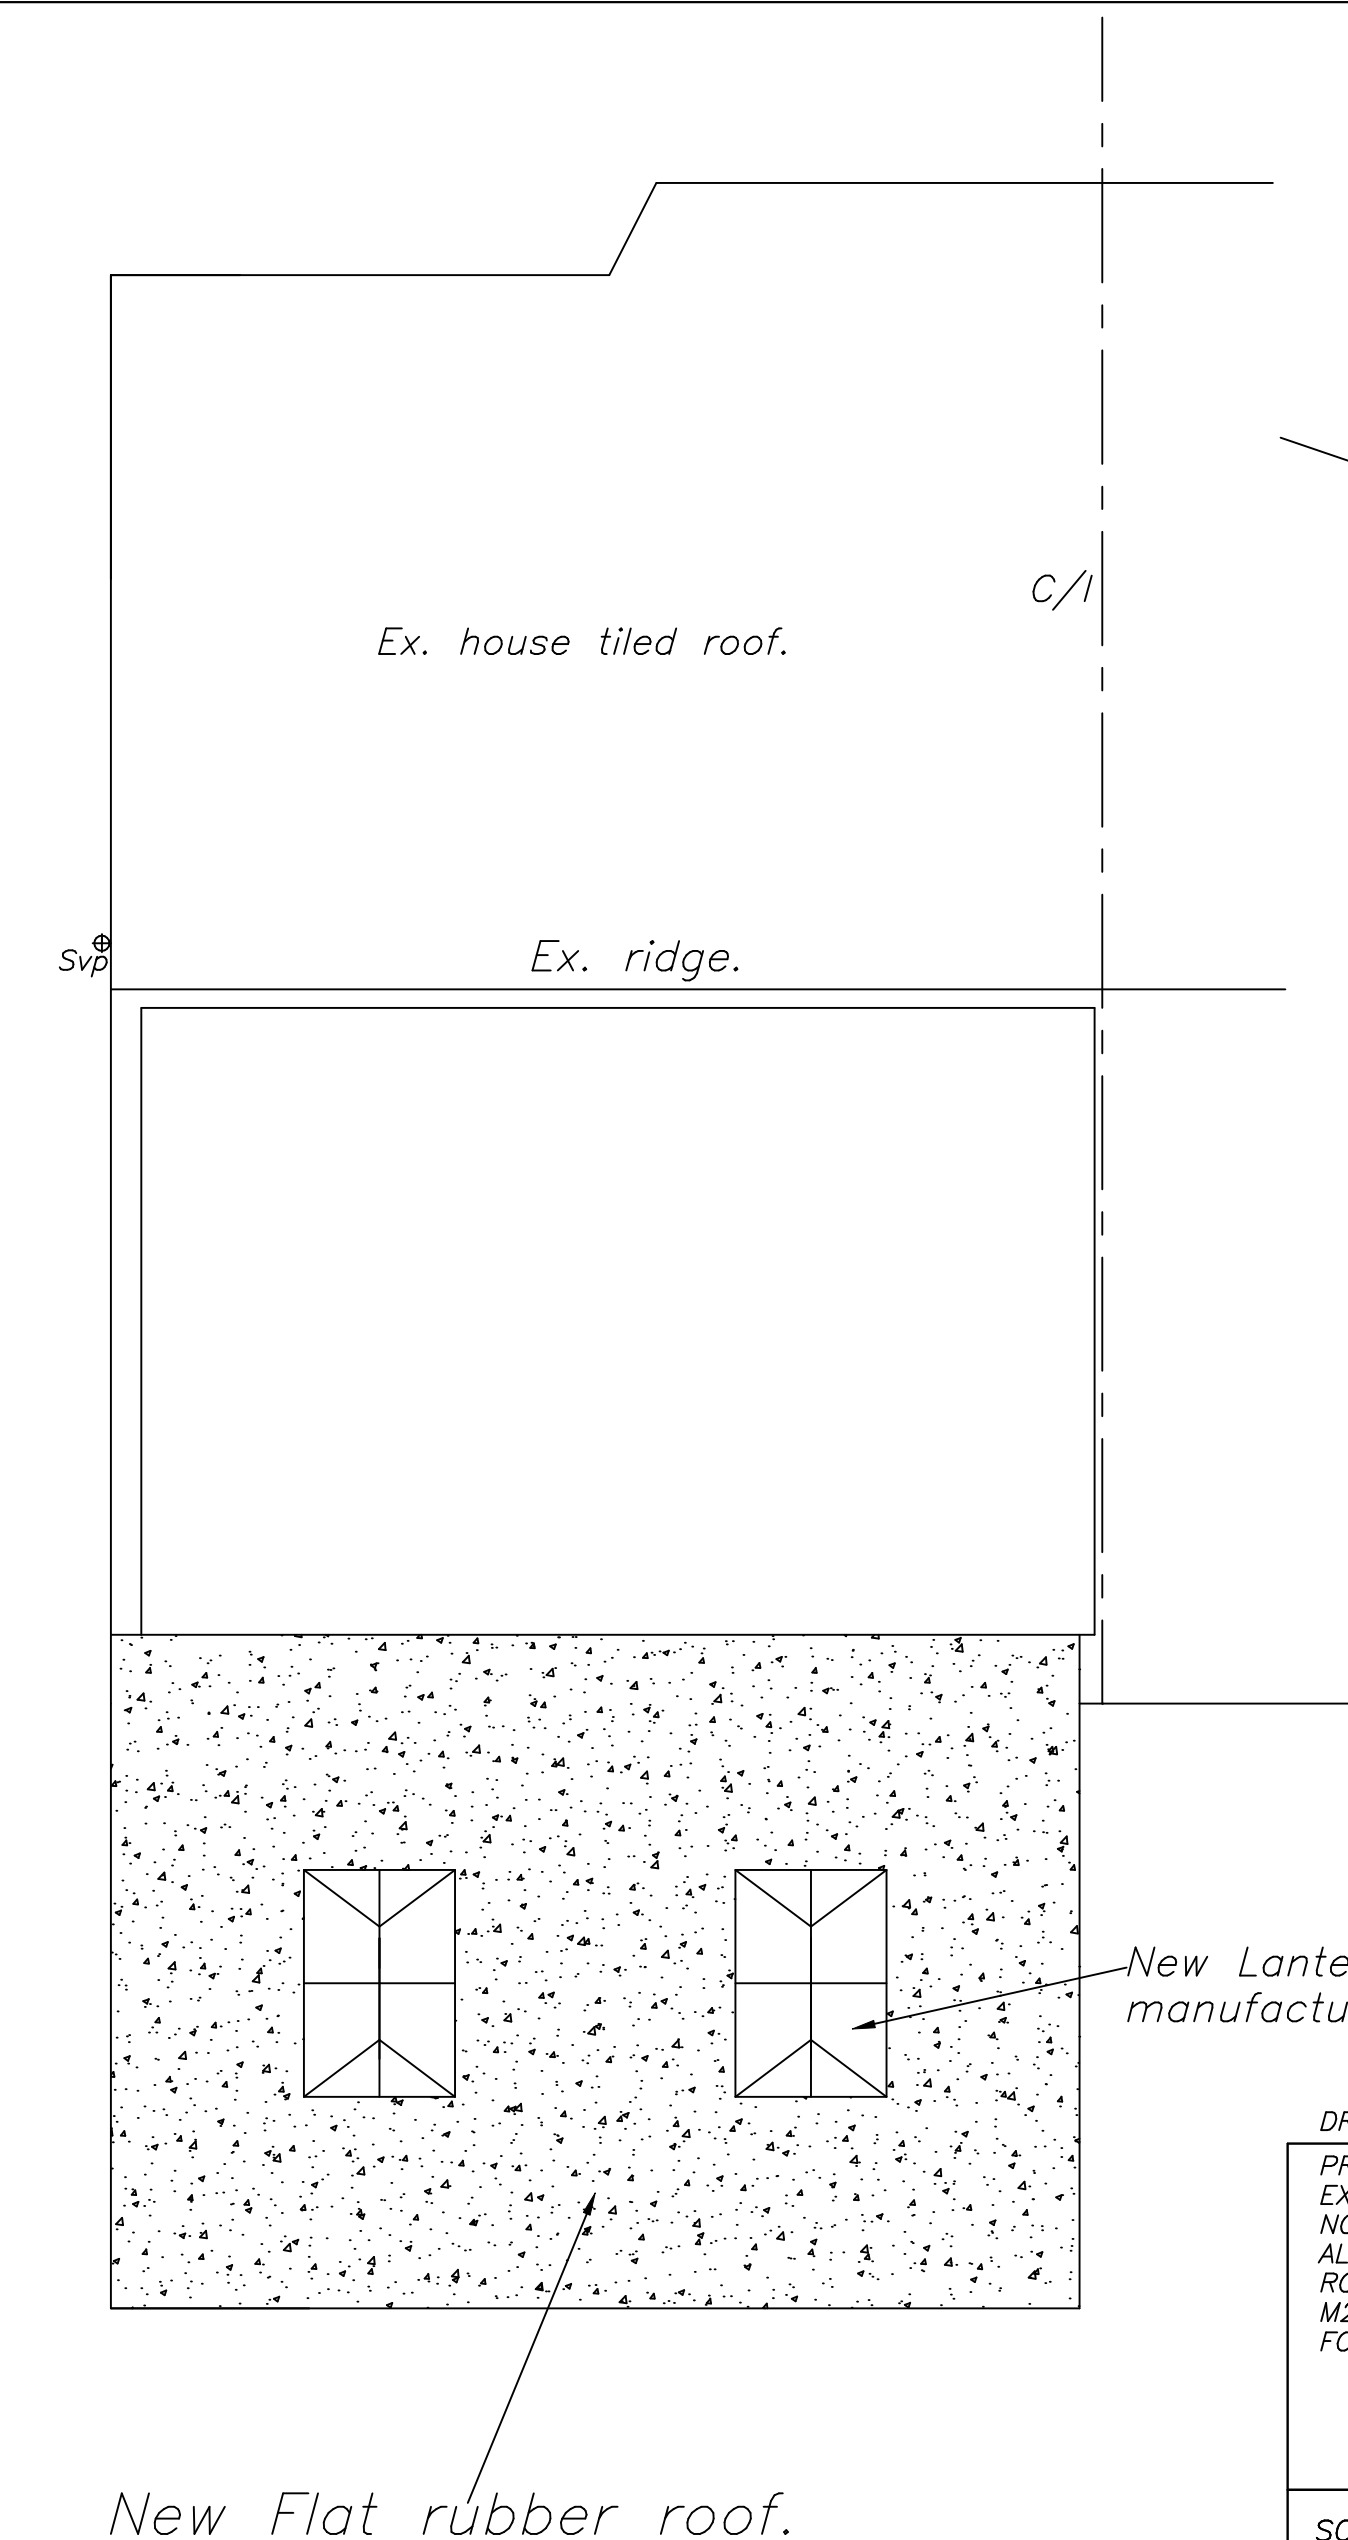


PROPOSED ROOF PLAN

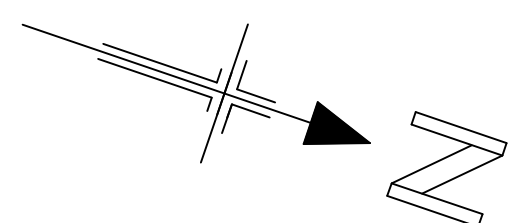

New Lantern roof light fitted to manufacturers specifications.

DRAWING No 7 OF 7 DRAWING'S
PROPOSED GROUND FLOOR REAR
EXTENSION AT—
NO 73 MOUNT ROAD,
ALKRINGTON,
ROCHDALE MBC,
M24 1EX.
FOR—MR ANDREW DRYSDALE.

SCALE:— 1:50 DATE:— AUG 2026

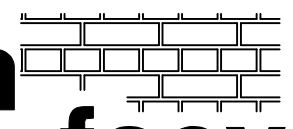kevin foey

BUILDING
DESIGN CONSULTANTS

28 CHEW VALE,
GREENFIELD,
OLDHAM, OL3 7EQ.
TEL— 0798 676 1559