




AS EXISTING

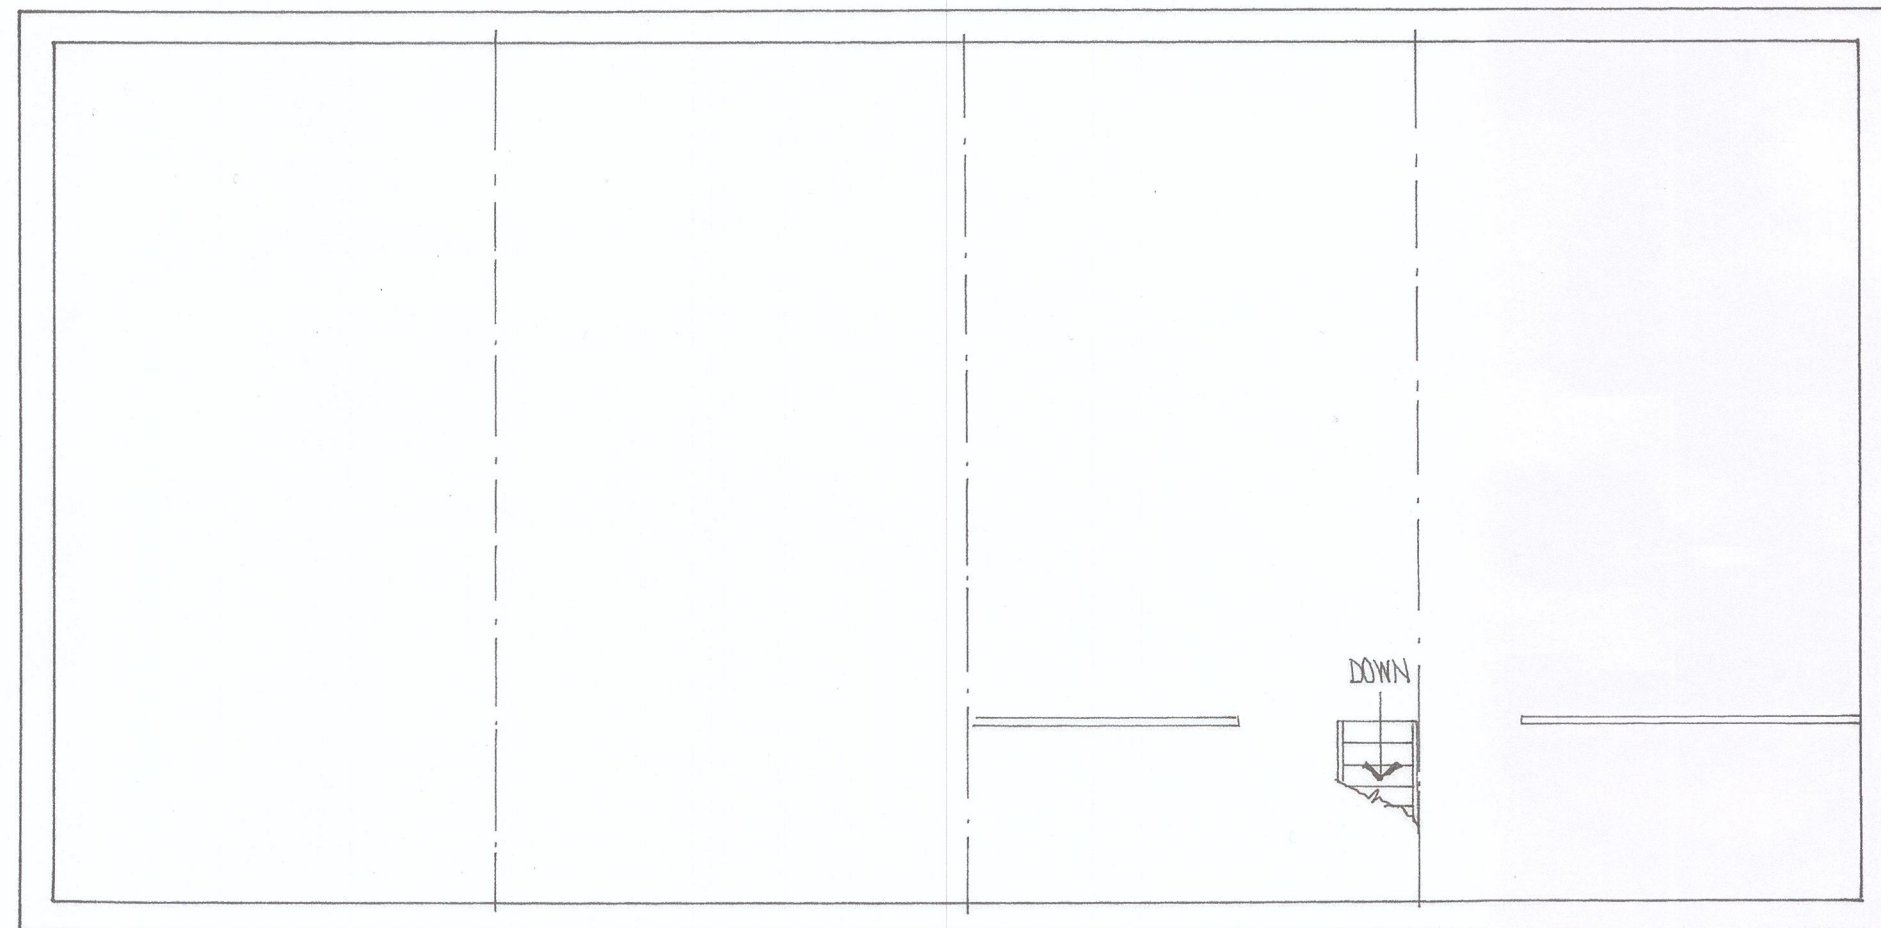


FIRST FLOOR PLAN

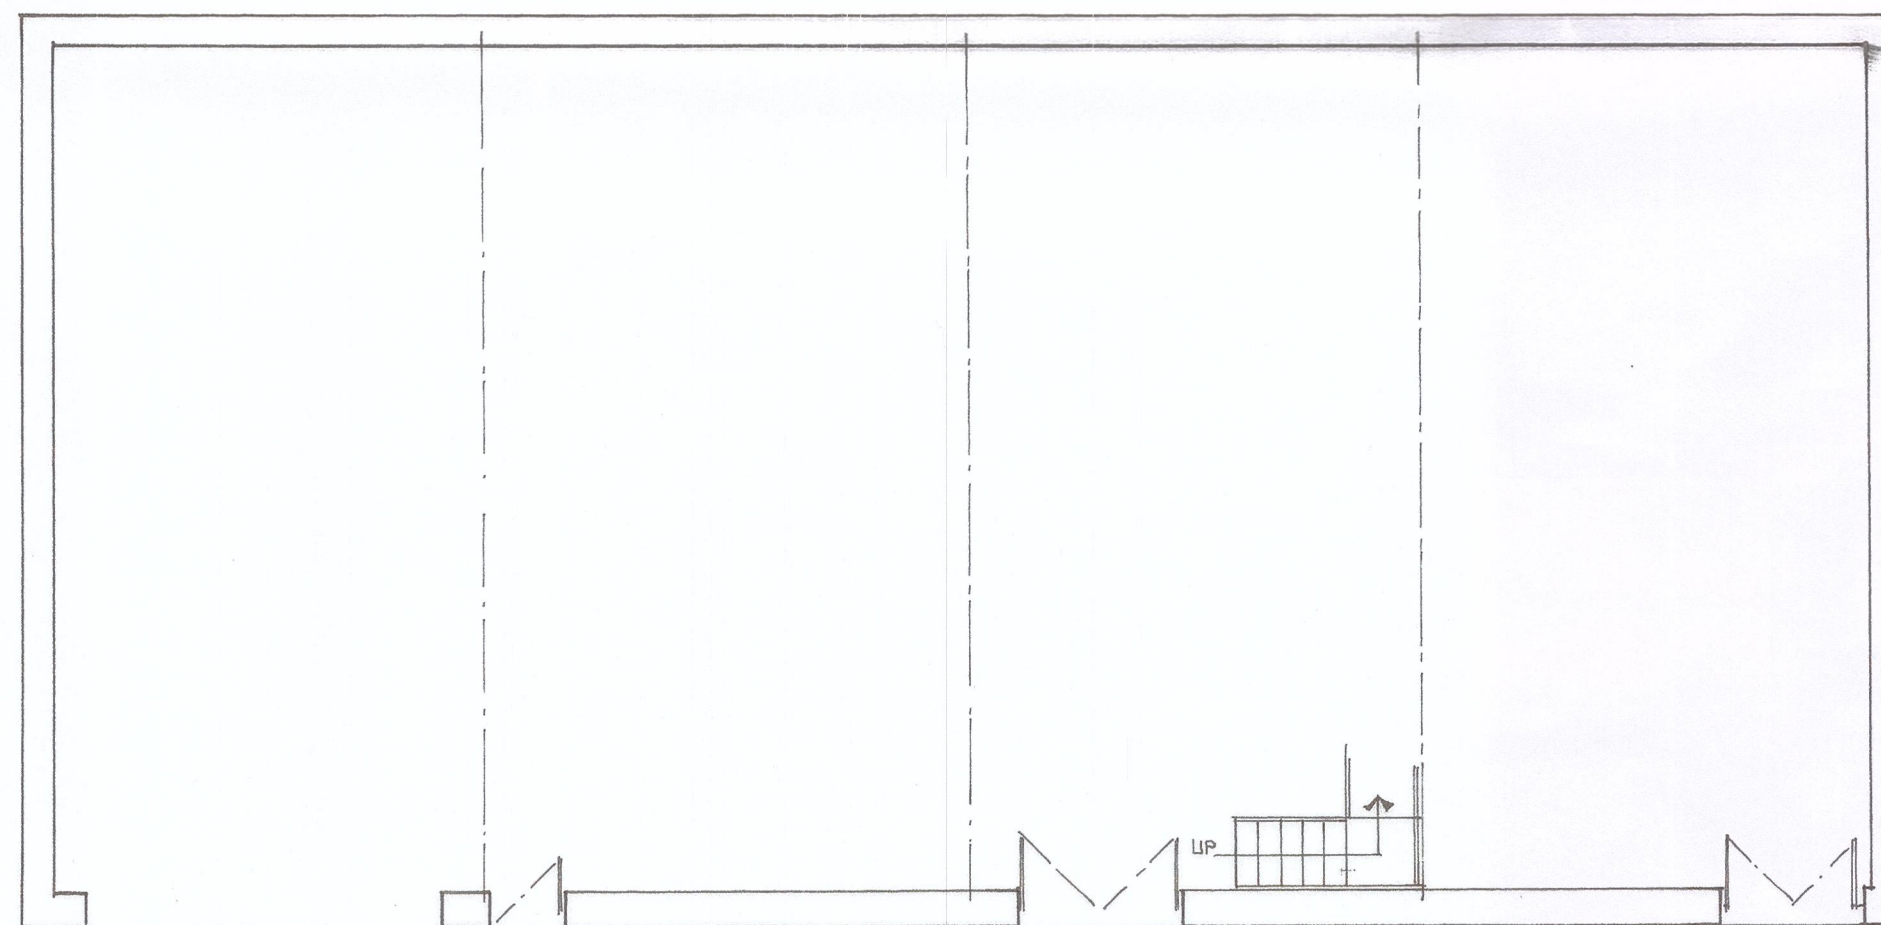


GROUND FLOOR PLAN

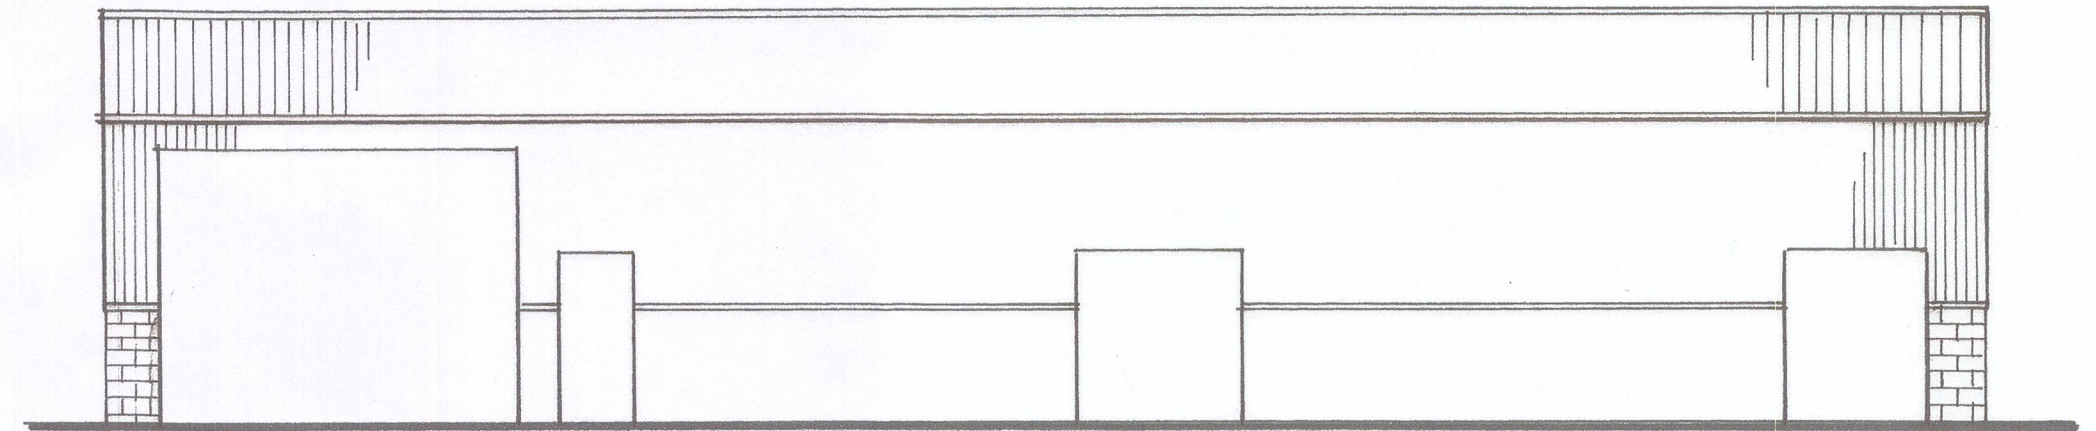


SOUTH ELEVATION

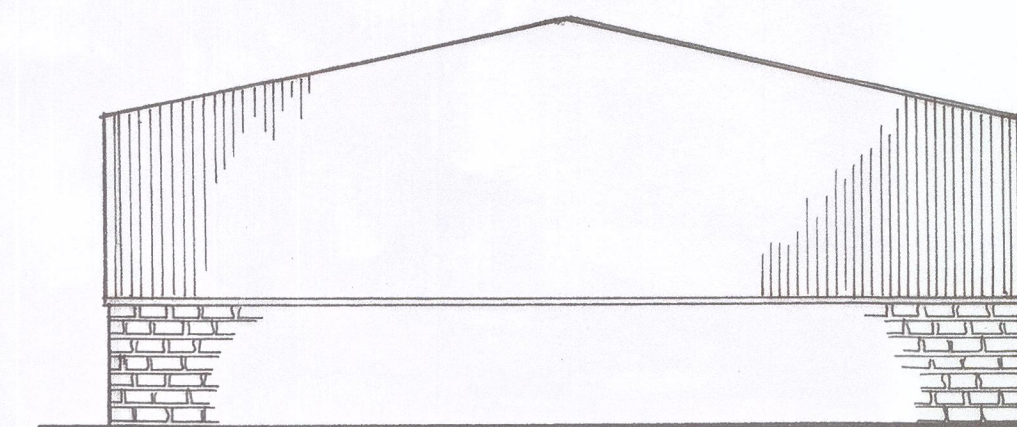

WEST ELEVATION

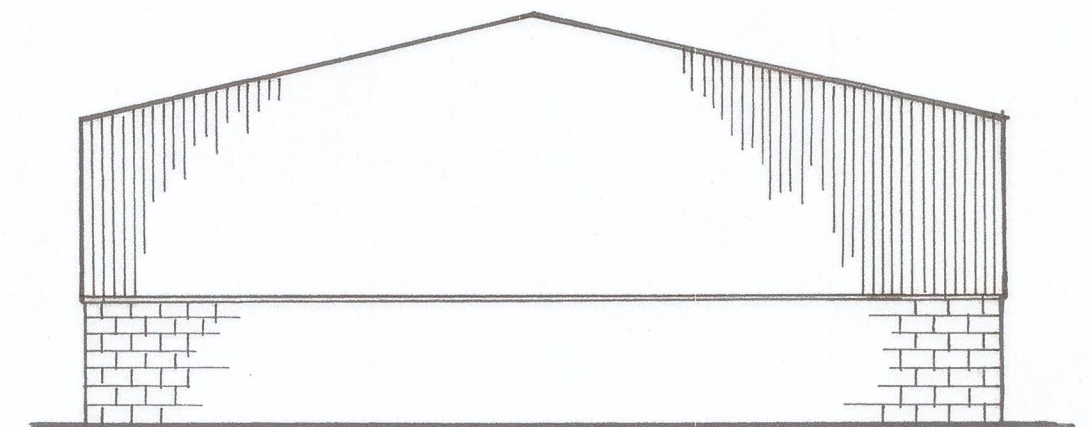

EAST ELEVATION

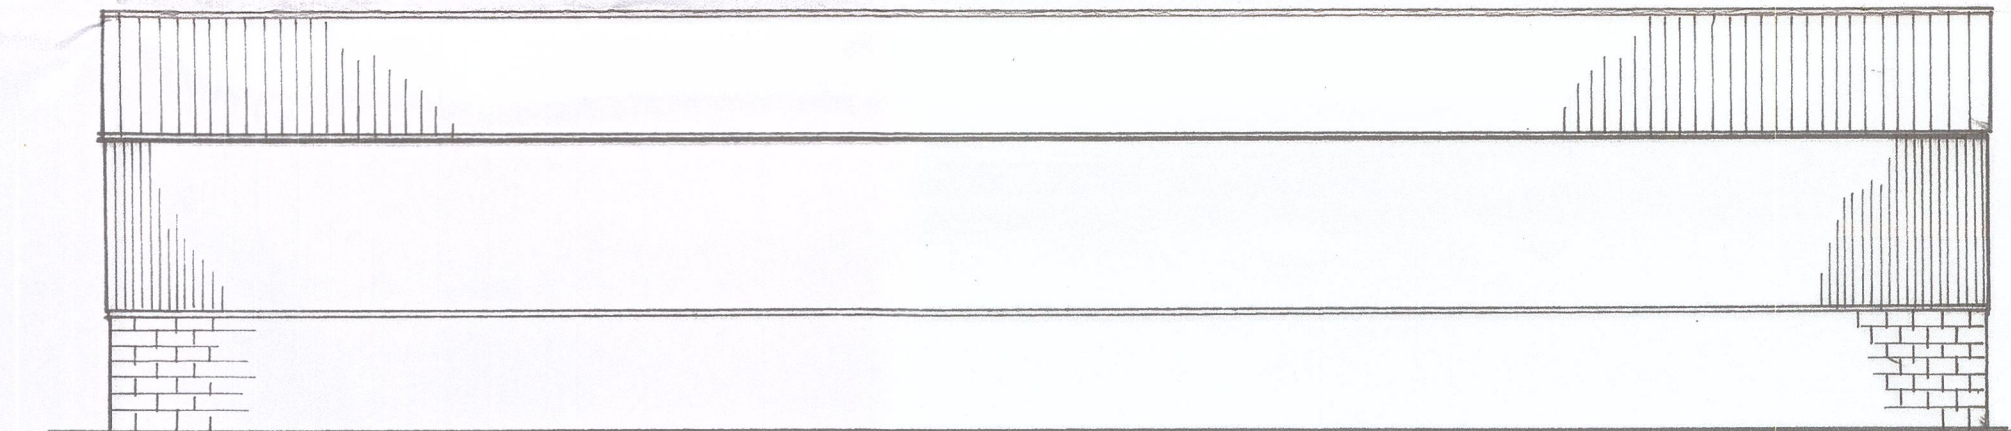

NORTH ELEVATION

CLIENT	PETER & JANE THORNTON 01762490485
PROJECT	CONVERSION
LOCATION	EDGE GATE FARM DENS HAW OL16 3TJ
S. INGRAM & ASSOCIATES Building Surveyors & Design Consultants CIVIC TRUST AWARD 2002 - COMMENDATION FOR GOOD DESIGN	
DESIGN STUDIO HEIGHTS LANE HEIGHTS DELPH OLDHAM OL3 5TU Telephone: 0145 787 6500 Mobile: 01706910347	
SCALES:	1:100 AT A2
DRAWN BY:	S. INGRAM
DATE:	DECEMBER 2021
DRAWING No.	84